


NORTH ELEVATION


Rear elevation of 25no. panels

Number of bases shown are approximate

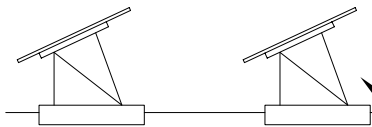


EAST ELEVATION

Side elevation

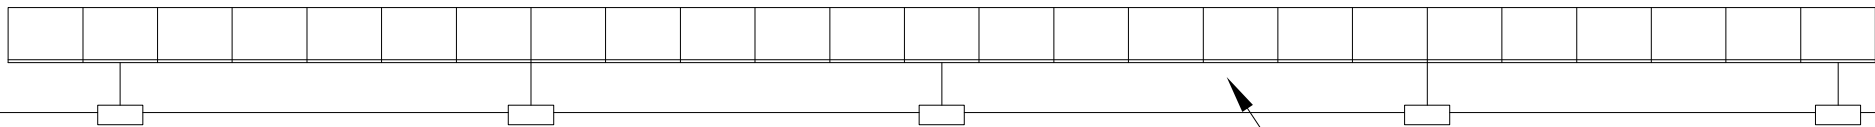


SOUTH ELEVATION

Front elevation of 25no. panels, bank of 15 omitted for clarity

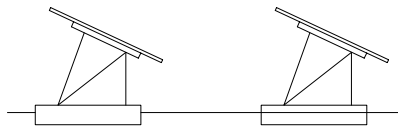


WEST ELEVATION

 

PLAN OF SOLAR PANELS

Scale 1:50

Proposed solar panels in banks of 25 and 15 totaling 40 ground mounted solar panels

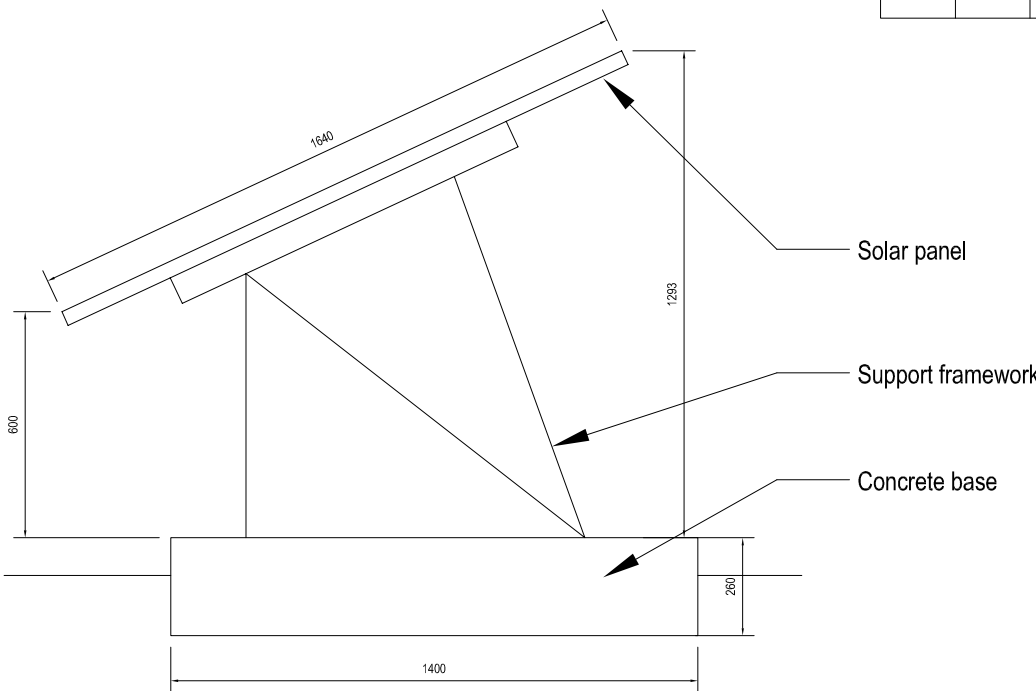

CROSS SECTION

Scale 1:10

Refer also to technical information and design and access statement

.	.	.

MIKE LEE ARCHITECTURAL SERVICES

10 Shipden Avenue, Cromer, Norfolk, NR27 9BD

Telephone: 01263 510396
Mobile: 07765 148 064

Email: mike.ra.lee@gmail.com
Website: Coming Soon

Project
Proposed Ground Mounted Solar Panel Installation
at Gosberton Fen Farm, Broad Grove, Spalding
For Mr Dean

Plan and Elevations of Solar Panels

Date February 2015

Scale As Indicated @A1

Drawing ref: 2015/111-02