






Contractor to check all Dimensions on site prior to ordering materials / commencing work. Do Not Scale from this Drawing - If In doubt then please ask

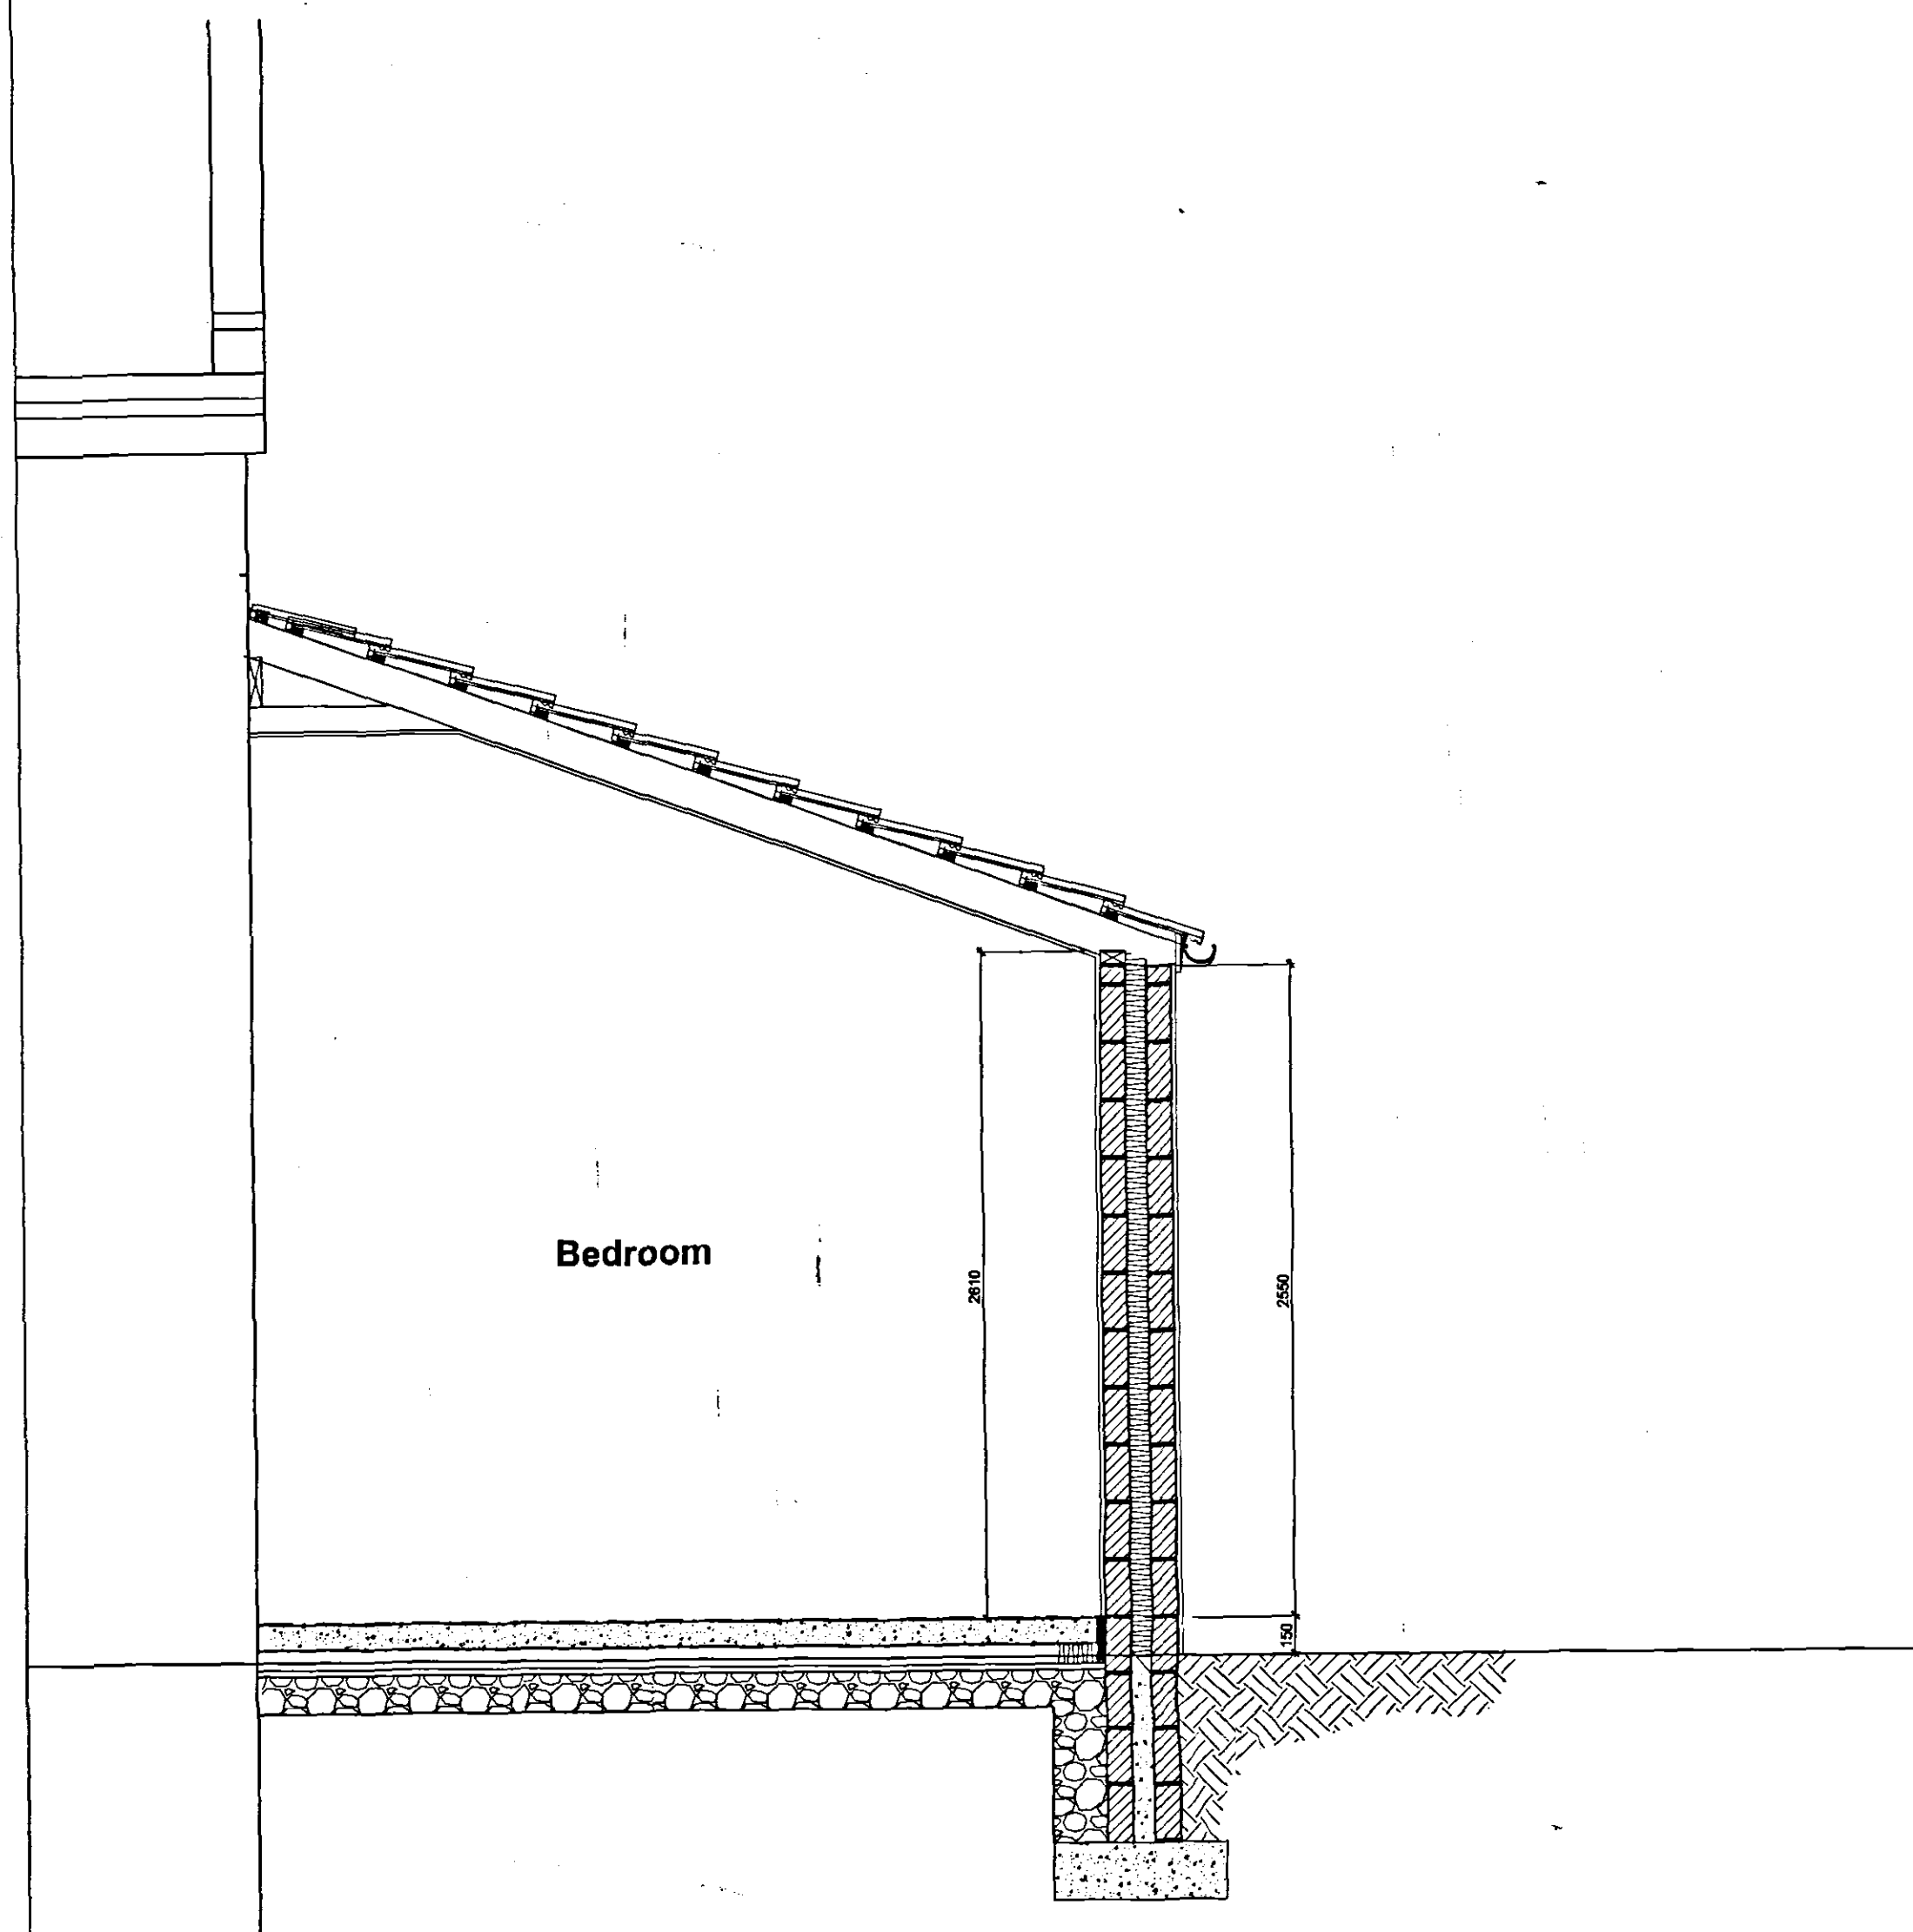


Proposed Section B
Scale 1:25

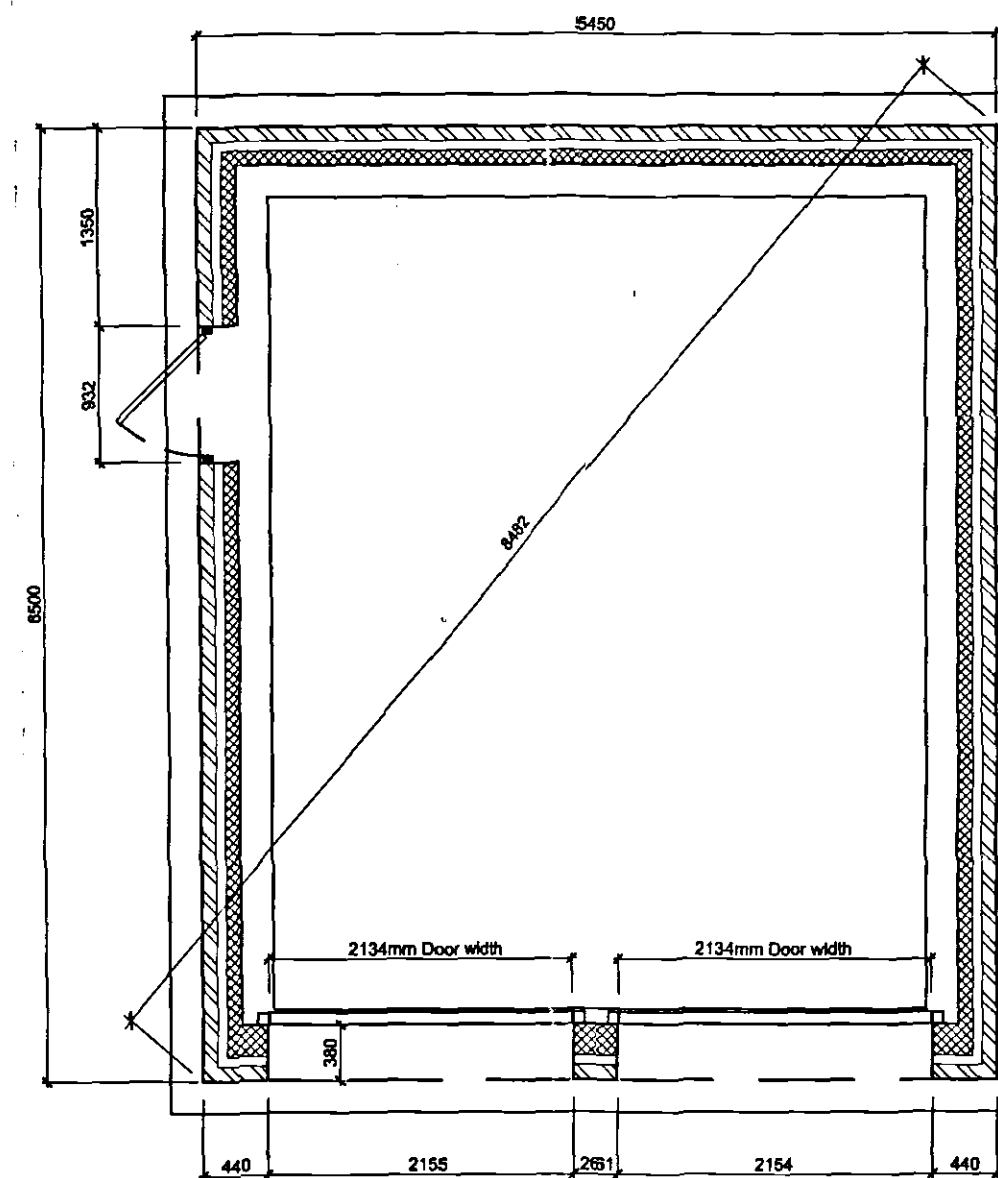


Proposed Garage Plan
Scale 1:50

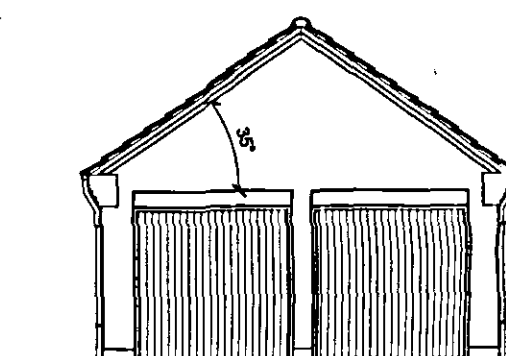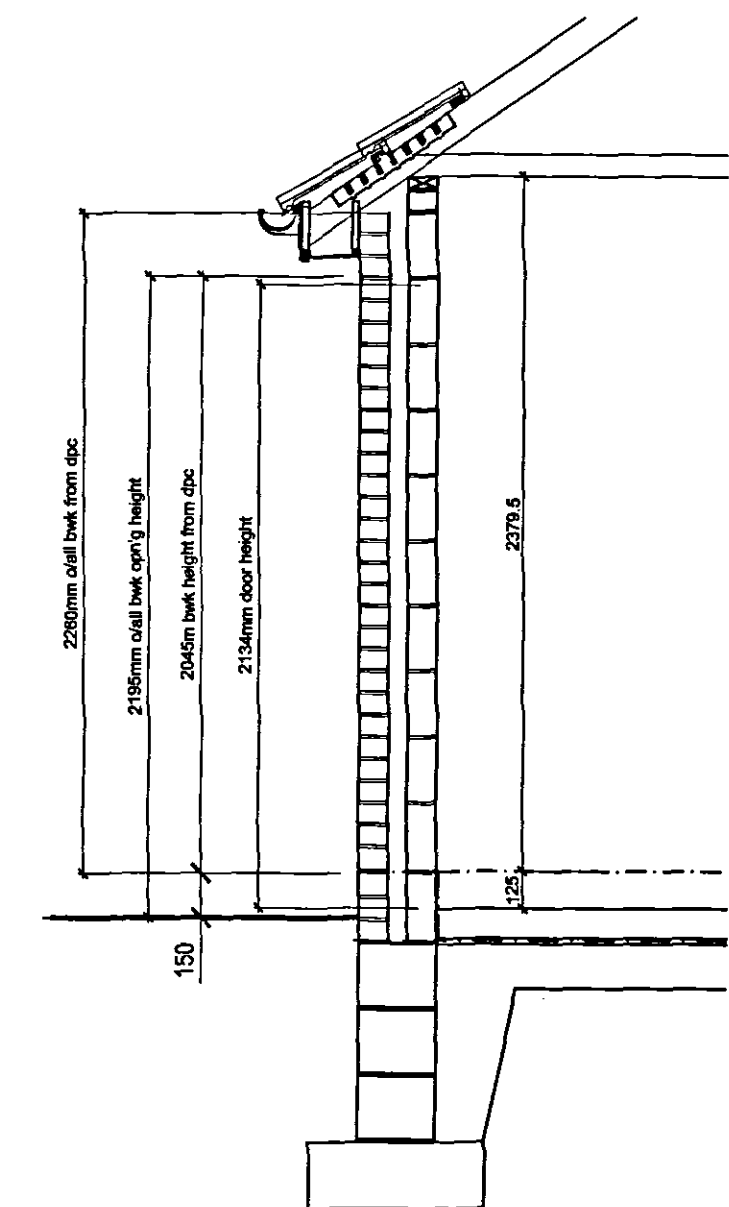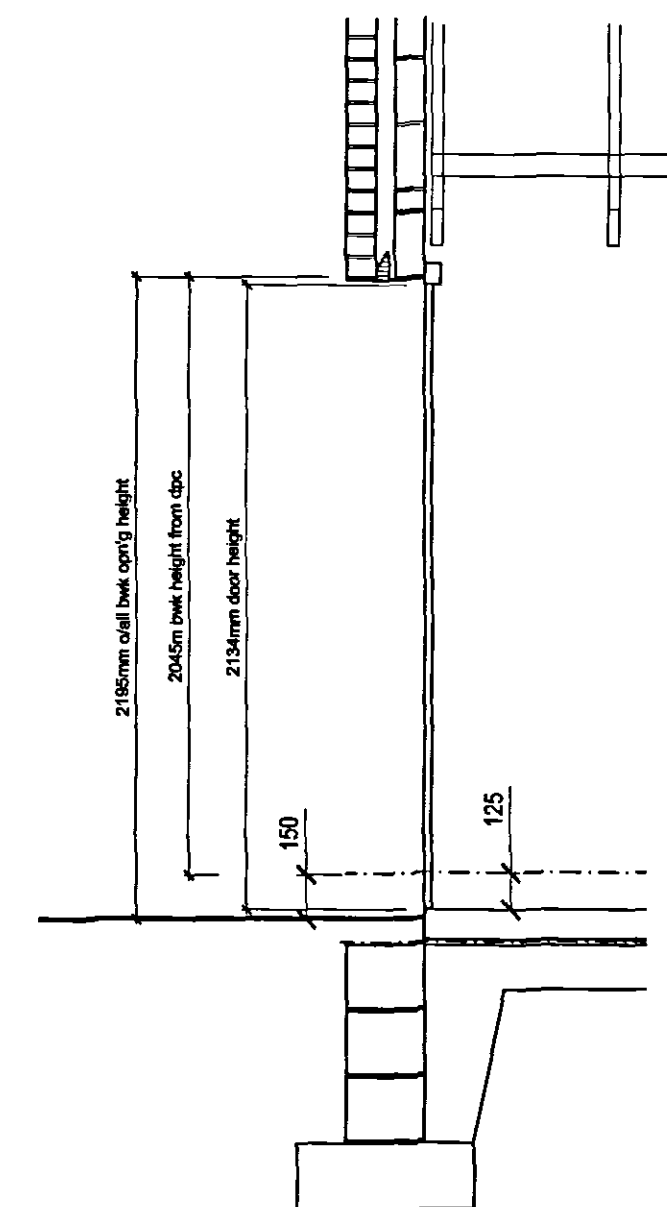


Front Elevation
Scale 1:100

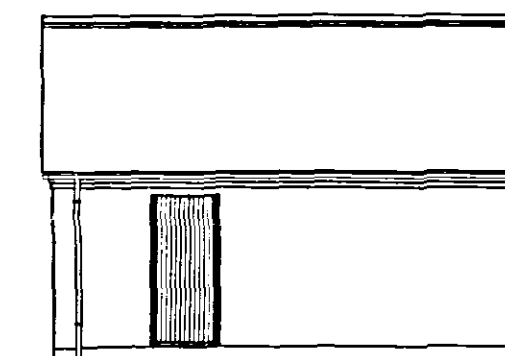


Side Elevation
Scale 1:100

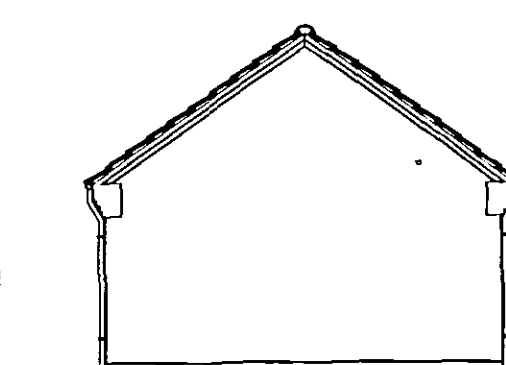

Rear Elevation
Scale 1:100

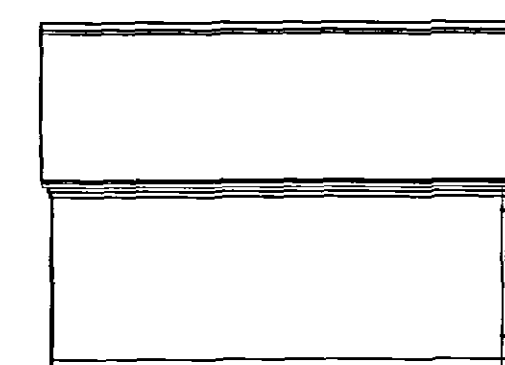

Side Elevation
Scale 1:100

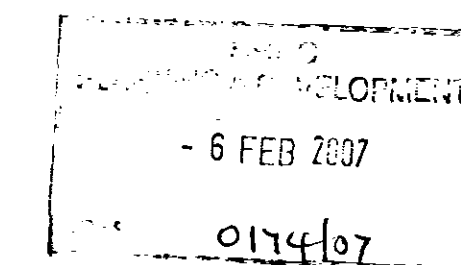

GENERAL CONDITIONS
Contractors are responsible for checking all dimensions on site when work commences and before ordering any materials. Any discrepancies should be brought to the attention of the Client for remedial action before commencing further.

All details shown are based on typical site conditions for that area, any abnormal conditions should be brought to the attention of the Client and Local Authority.

The notes shown are mainly to cover the requirements of Building Regulations and should not be treated as full specification.

No allowance has been made for any Structural Calculations, a "SAP" calculation, Soil Investigation or Flood Risk Assessment. If deemed necessary then these will be a chargeable extra. All steel beam sizes shown on drawing are all subject to confirmation from Structural Engineer.

All materials not specified to be of a standard suitable for the work proposed and be fit for purpose. All work to be in accordance with good building practice and all necessary BS codes for Workmanship on Building Sites.

Client :
Mr T Dobney
87/89 High Street
Gosberton
PE11 4NA

Site :
Proposed Side Extension
to form Granny Annexe

remway
Design Ltd
2 Red Lion Street
Spalding
PE11 1 13 X
Tel / Fax : 01775 766 921
Mobile : 07815 112 058
e-mail: jason@remwaydesign.co.uk

Date : Sept 06 Scale : As Noted

Drawing No:
rem 1273 - 03