




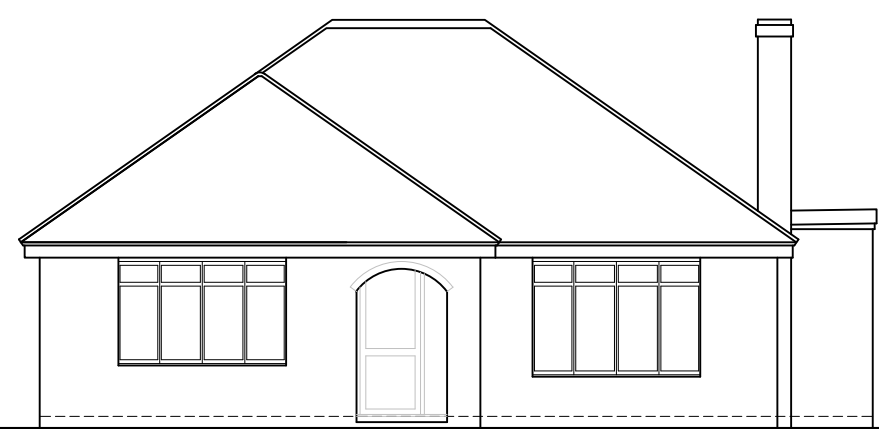


SOUTH-EAST ELEVATION

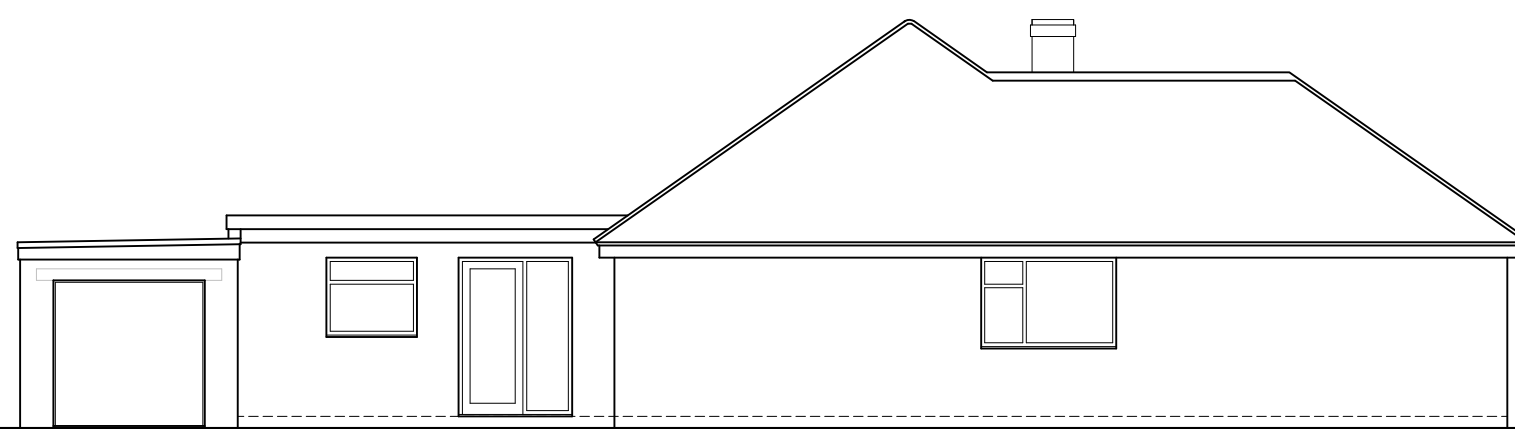


SOUTH-WEST ELEVATION

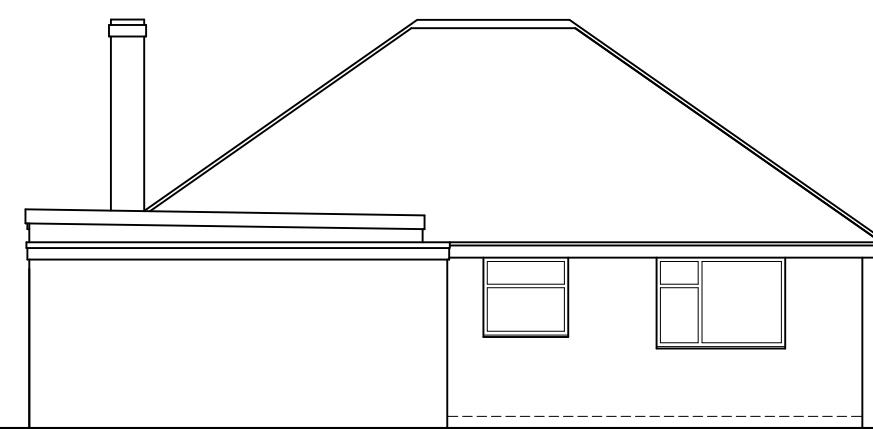



NORTH-WEST ELEVATION

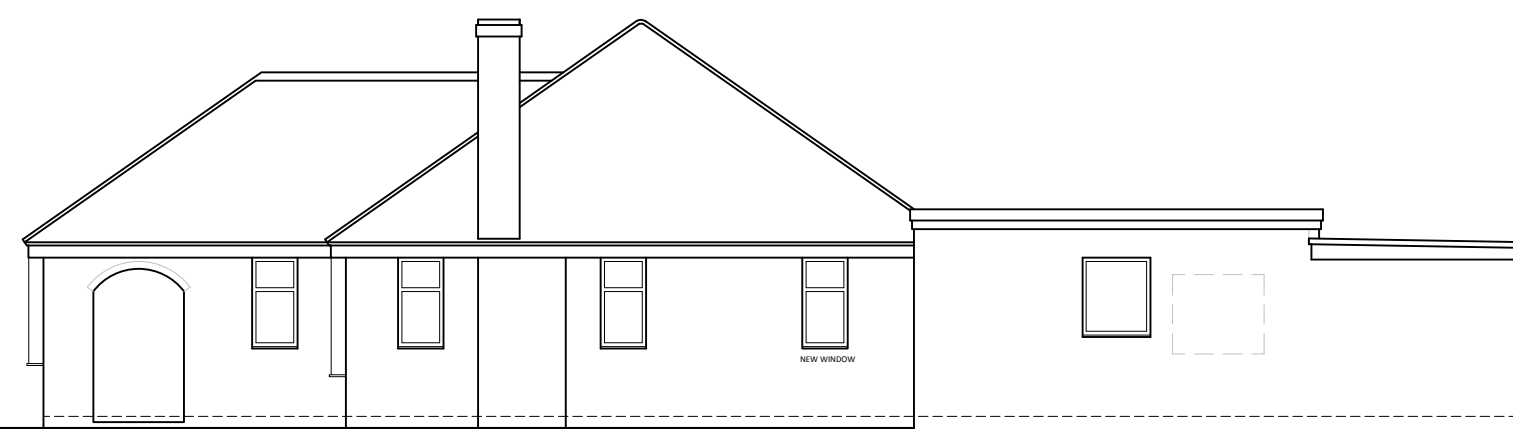


NORTH-EAST ELEVATION

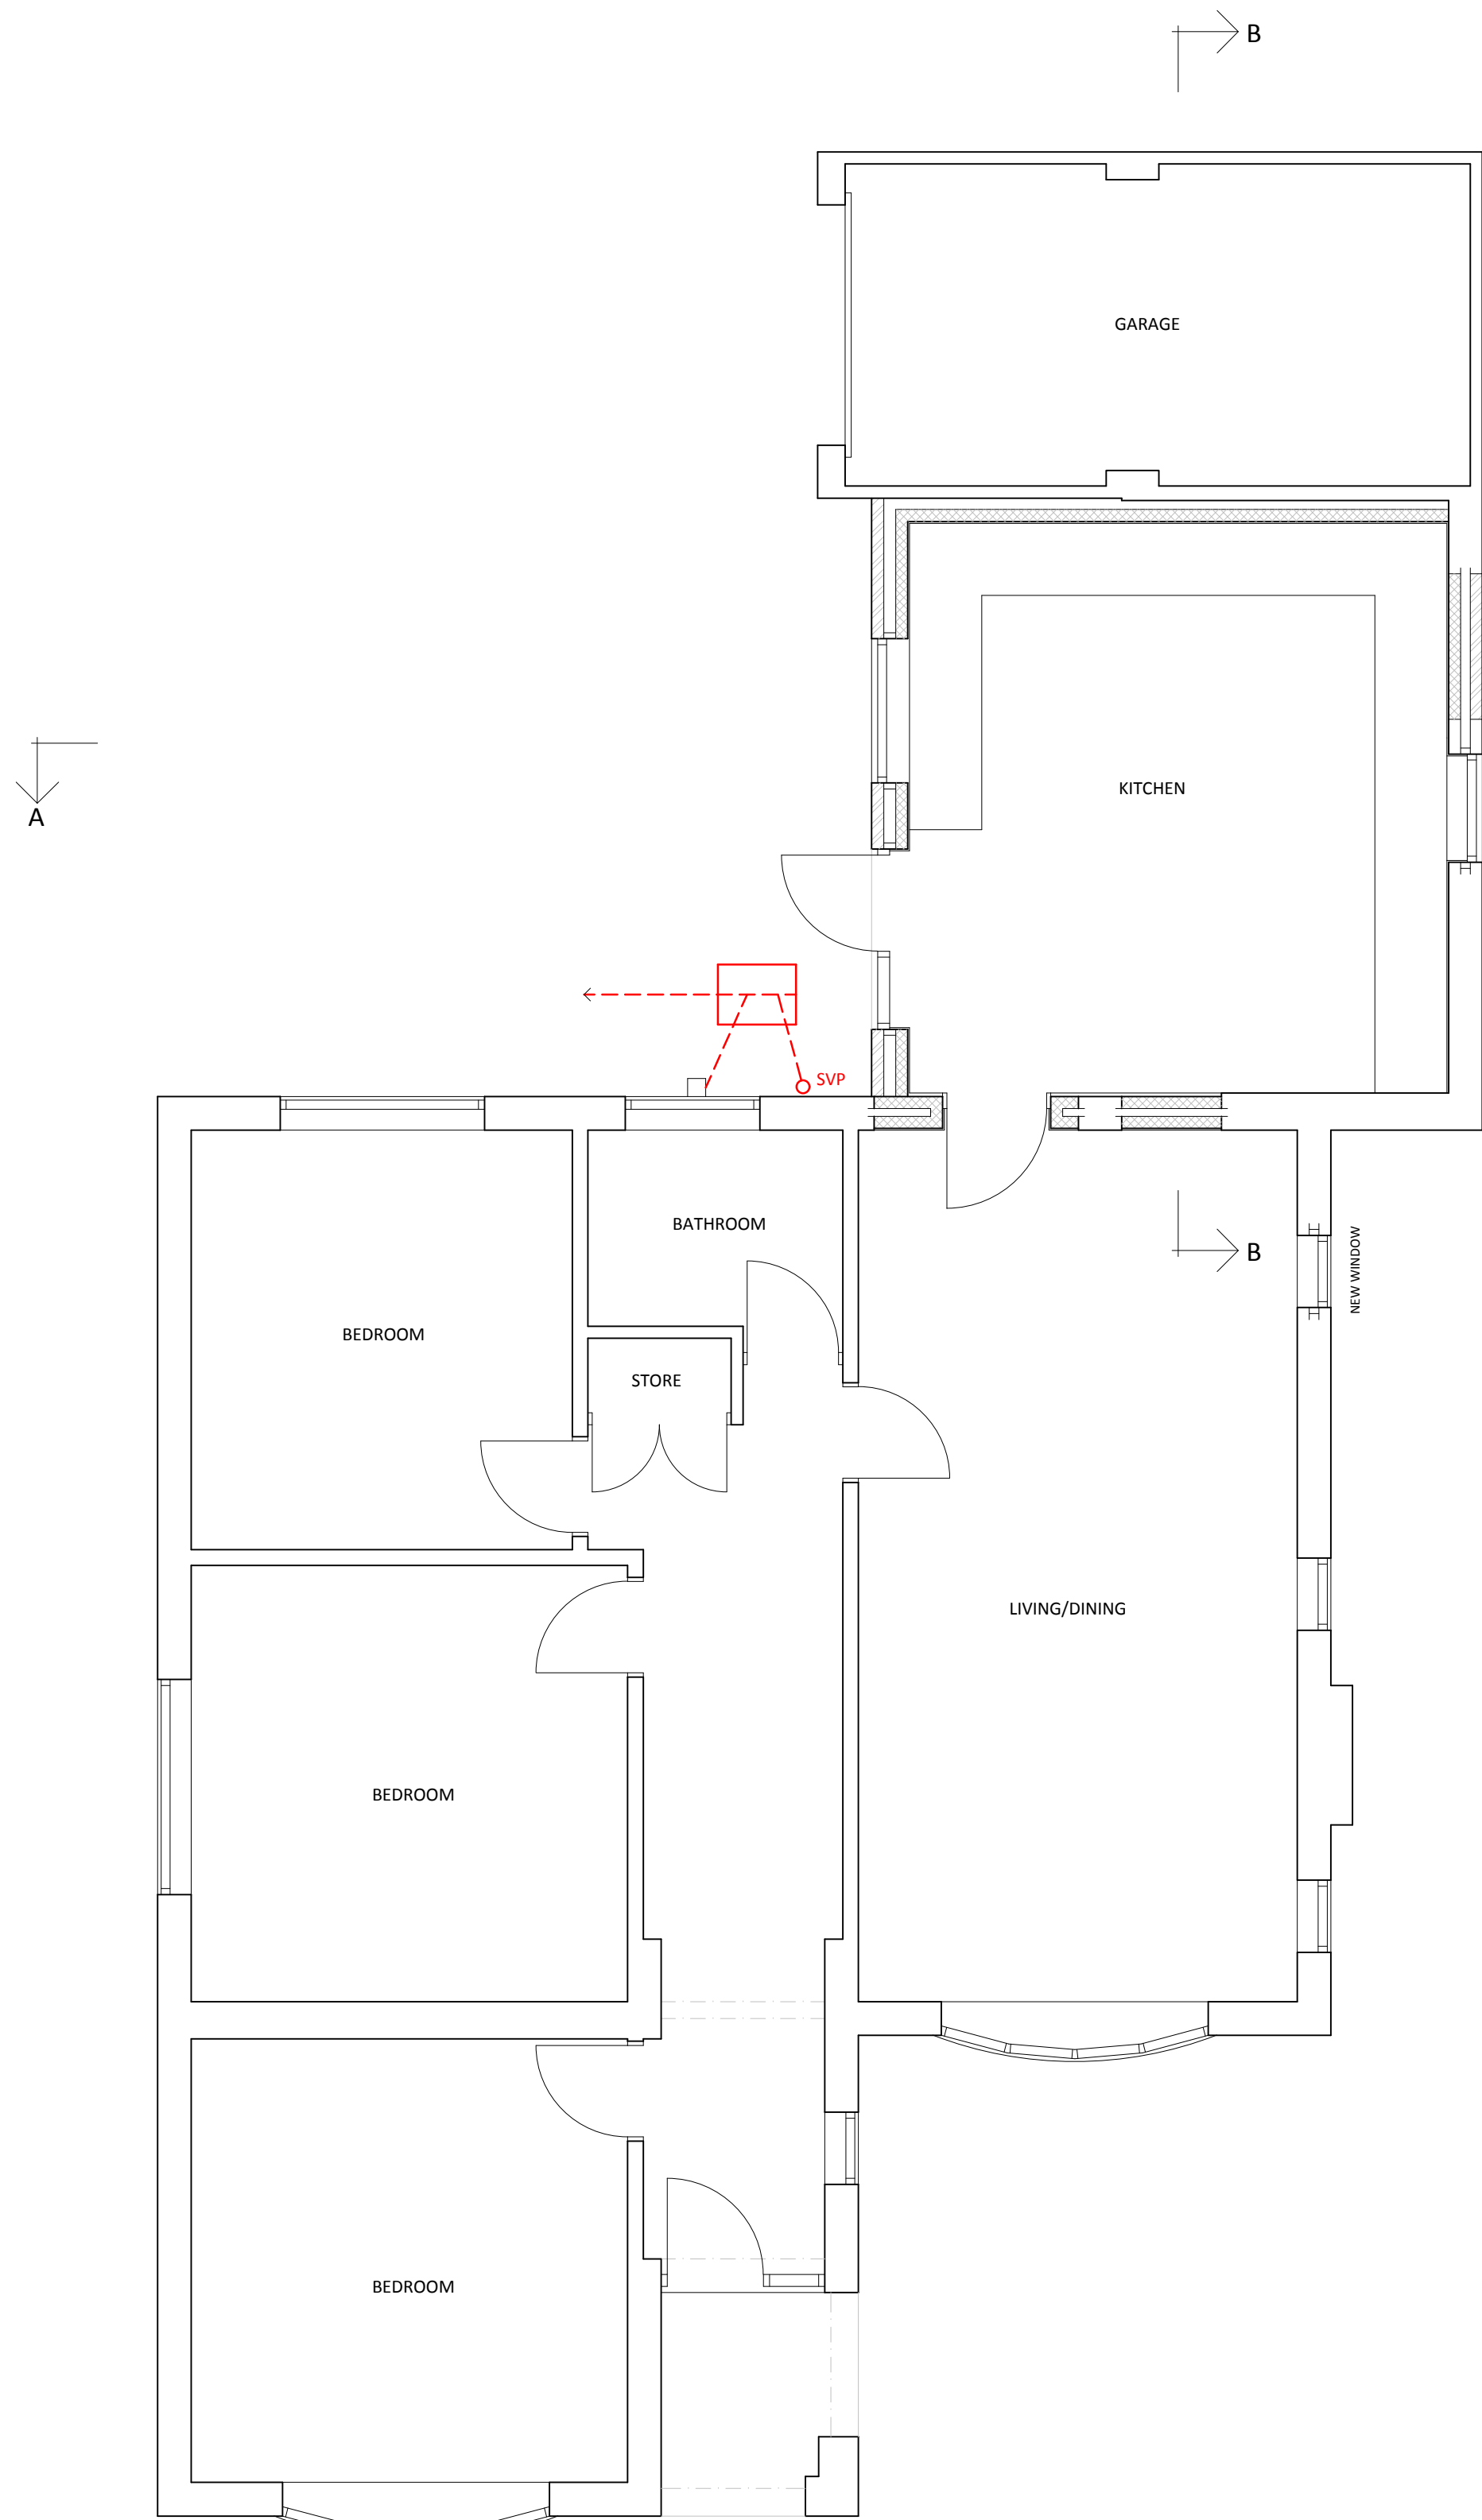


GROUND FLOOR PLAN 1:50

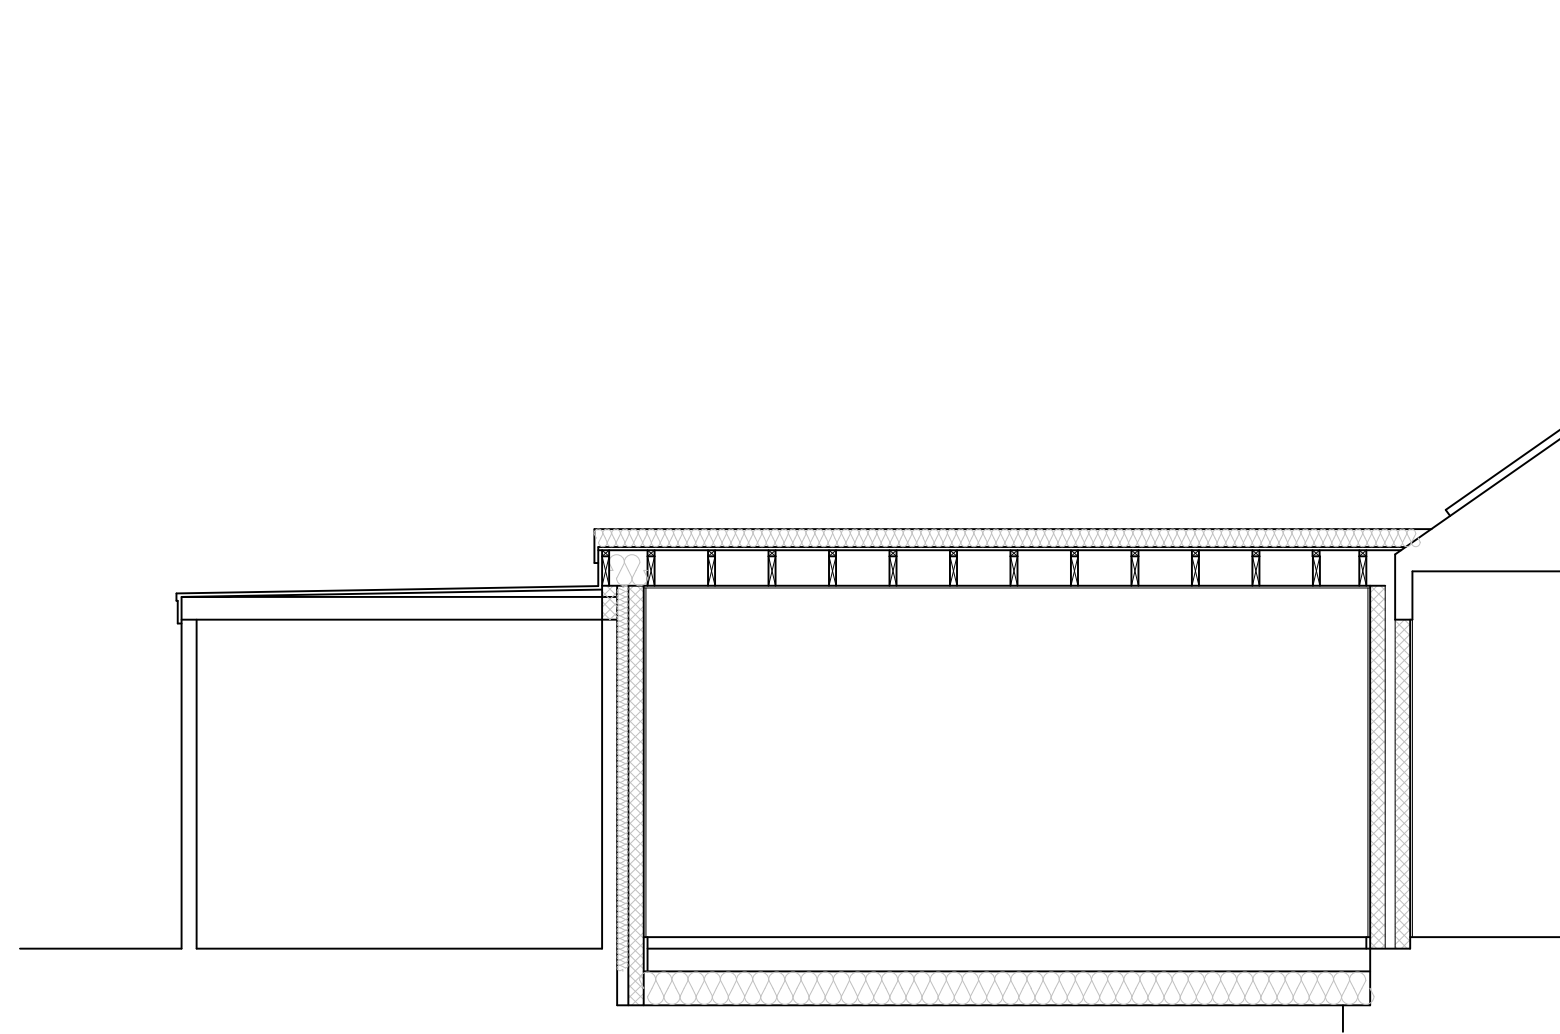 


SECTION B-B

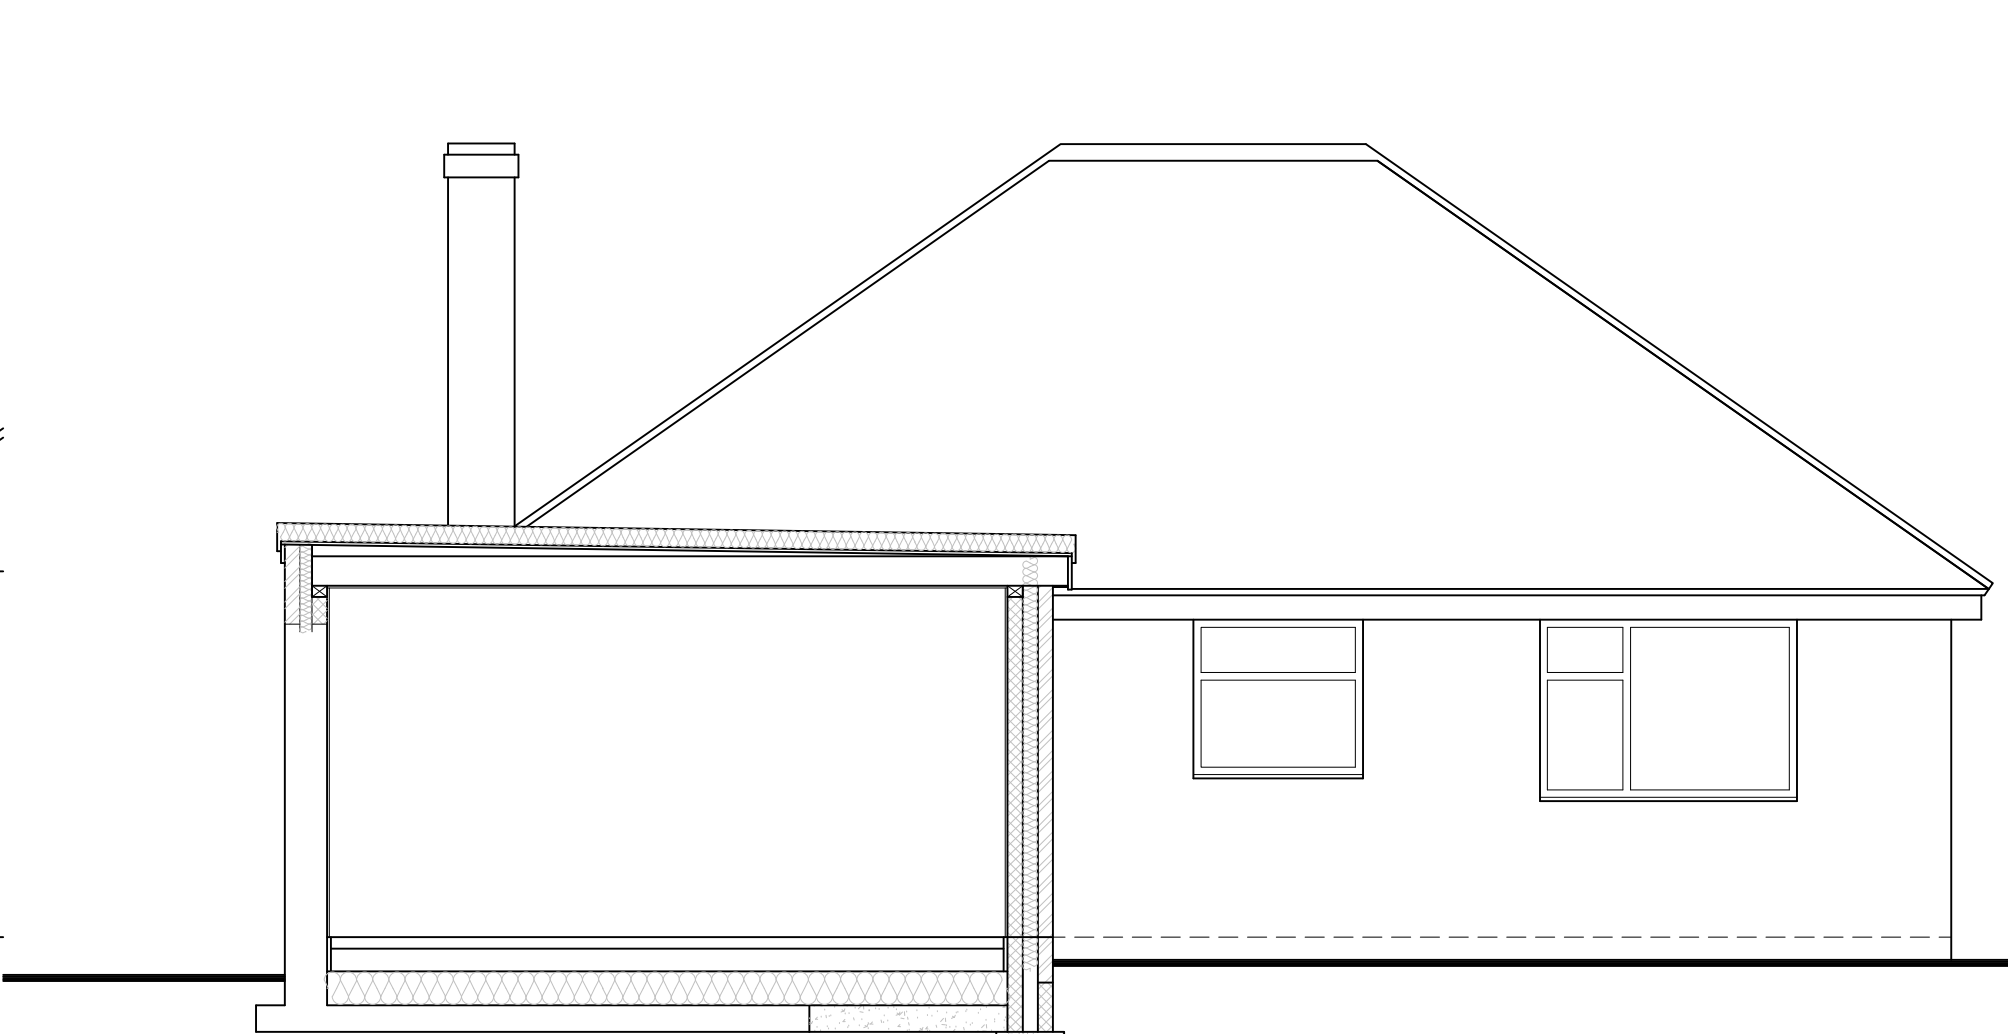



SECTION A-A

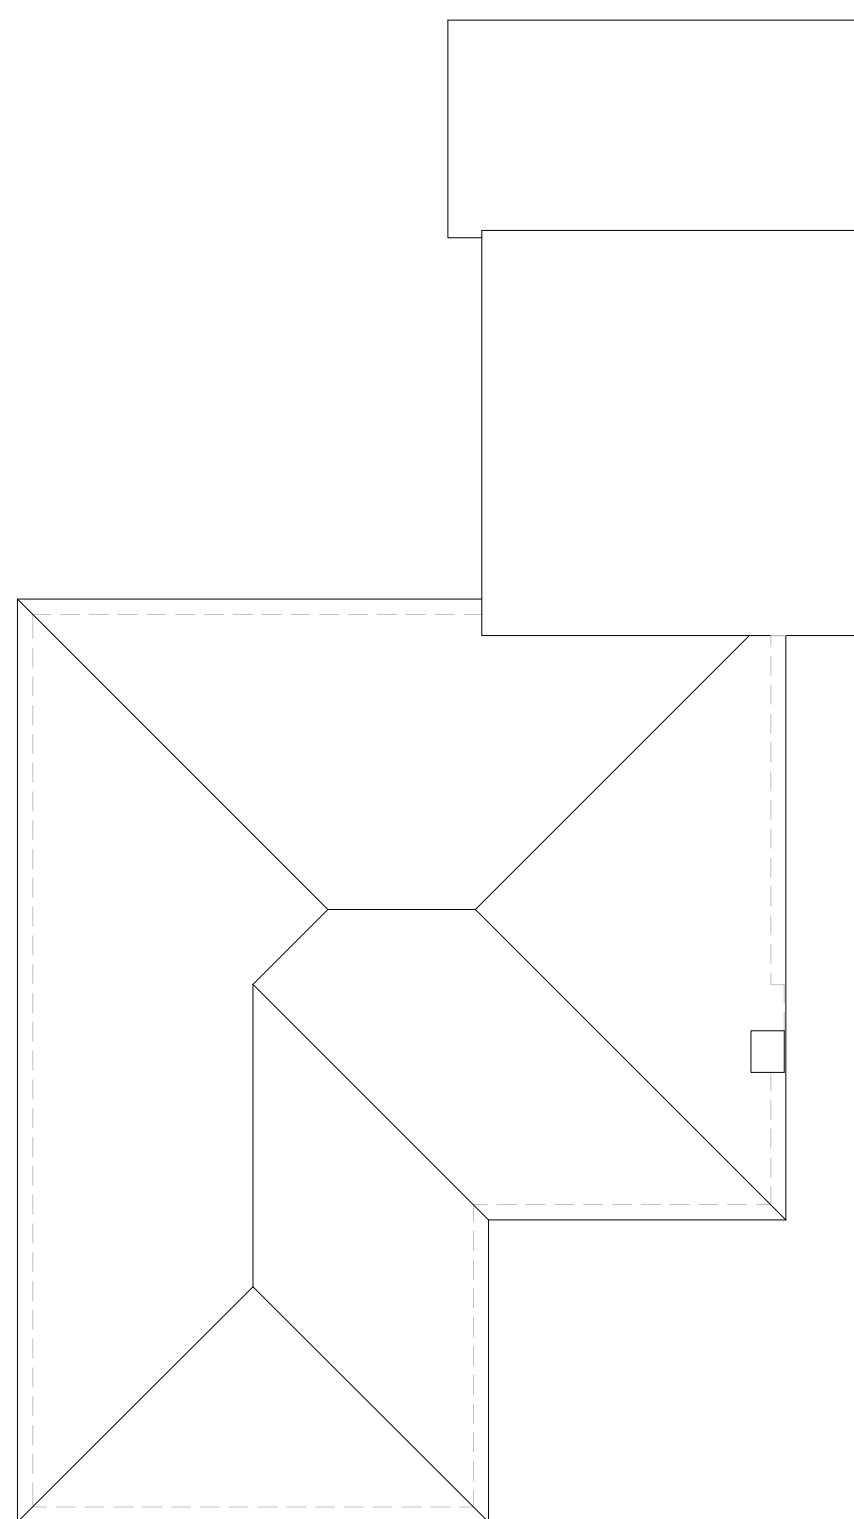

ROOF PLAN 1:100

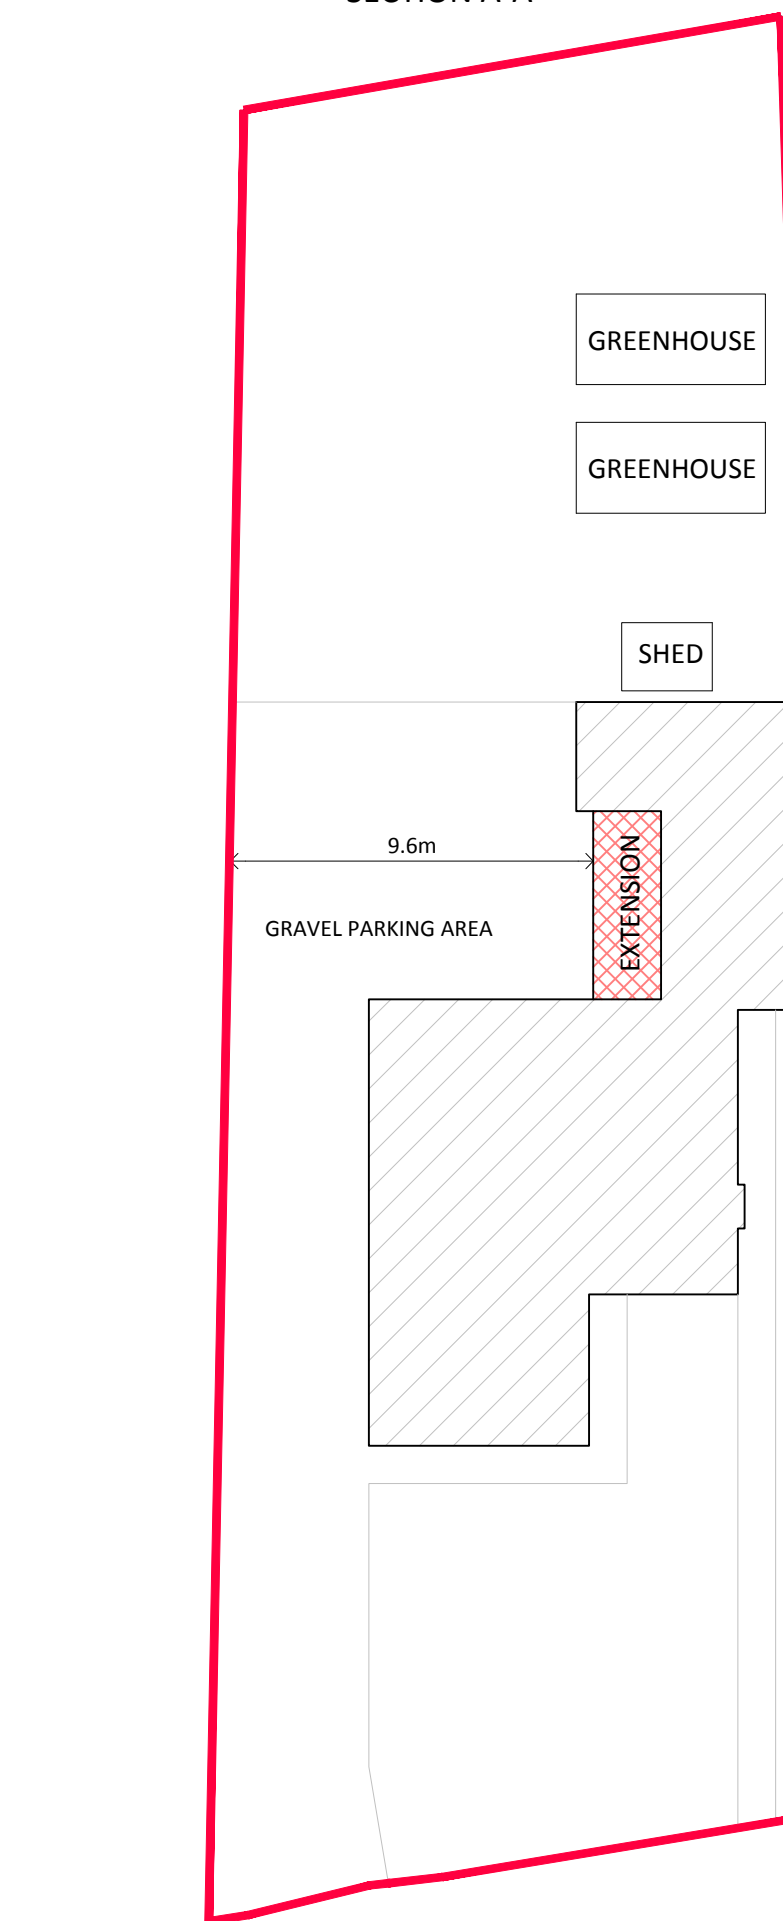

SITE PLAN 1:200

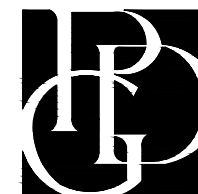 

EXTENSION to rear of 35 WESTHORPE ROAD
GOSBERTON for Mr & Mrs DUNLOP
PROPOSED PLANS, SECTIONS and ELEVATIONS
Scale: 1:50/100 @ A1 Date: Feb 2018
Drawn: PTDH Dwg No: 18004/02

PDG ARCHITECTS LTD
Toll Bar House,
Shrewsbury Avenue,
Peterborough, PE2 7BX
T: 01733 371000
E: design@pdgarchitects.co.uk
W: www.pdgarchitects.co.uk