



ELEVATIONS

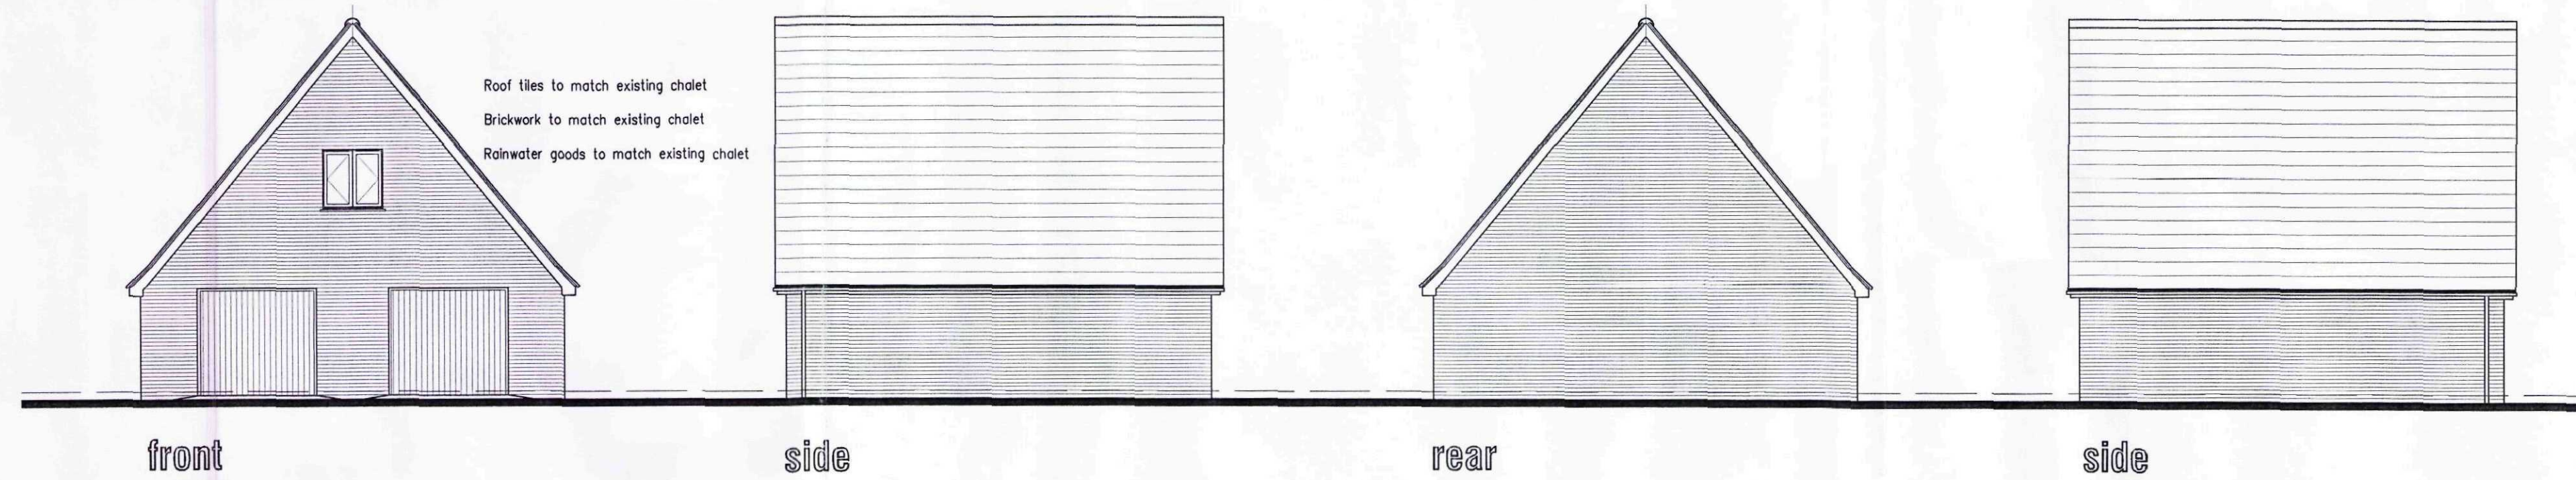

LOCATION PLAN Scale 1:1250

REPRODUCED FROM THE 1:2500 ORDNANCE SURVEY MAP
WITH THE PERMISSION OF THE CONTROLLER OF HER
MAJESTY'S STATIONERY OFFICE
CROWN COPYRIGHT RESERVED

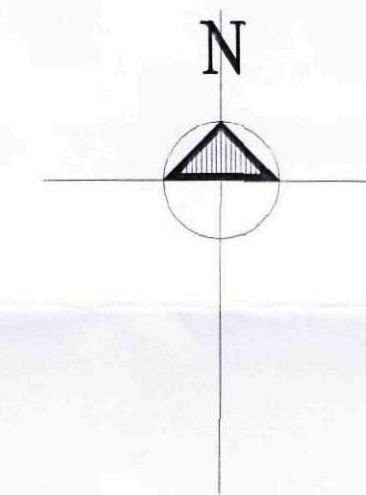

ALL DIMENSIONS TO BE CHECKED AND
VERIFIED ON SITE BEFORE COMMENCING
WITH THE WORKS
ANY DISCREPANCIES ARE TO BE
REPORTED TO THE ARCHITECTURAL
TECHNOLOGIST IMMEDIATELY

DESIGN DRAWING

AMENDMENTS



COPYRIGHT PETER S LITHGOW 15.02.11



Peter S Lithgow MOB MOAT


Member of the Chartered Institute of Building and
Member of the Chartered Institute of Architectural Technologists

Proposed DETACHED GARAGE at
2 Quading Road, GOSBERTON, Spalding,
Lincolnshire, PE11 4NB.


MR + MRS FITZJOHN

DESIGN DRAWING

date	scale(s)
FEBRUARY 2011	1:50 1:100 1:200
drawn by	checked
Peter Lithgow	PSL
job no	drawing no
11/03	01

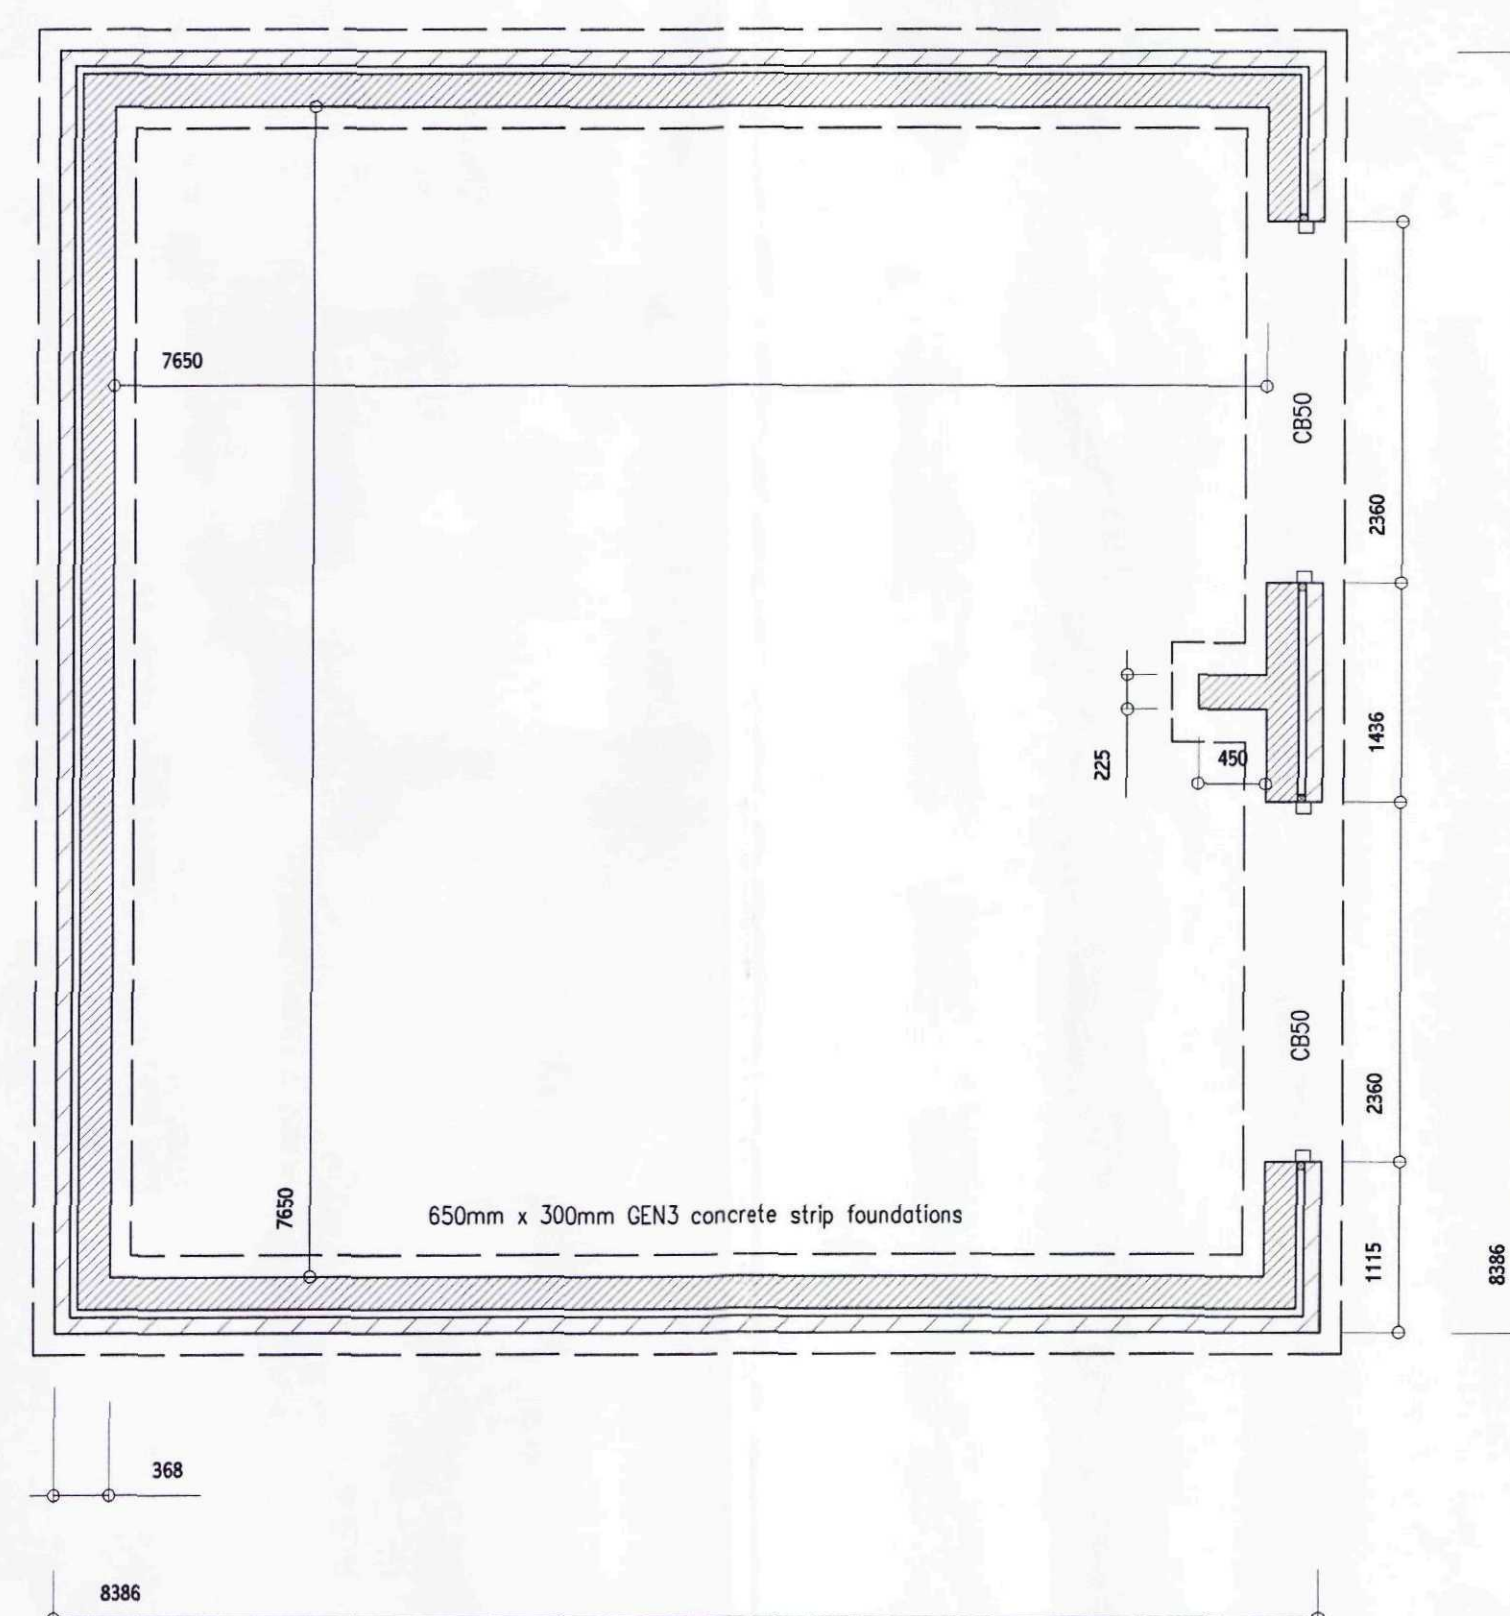

FLOOR PLAN

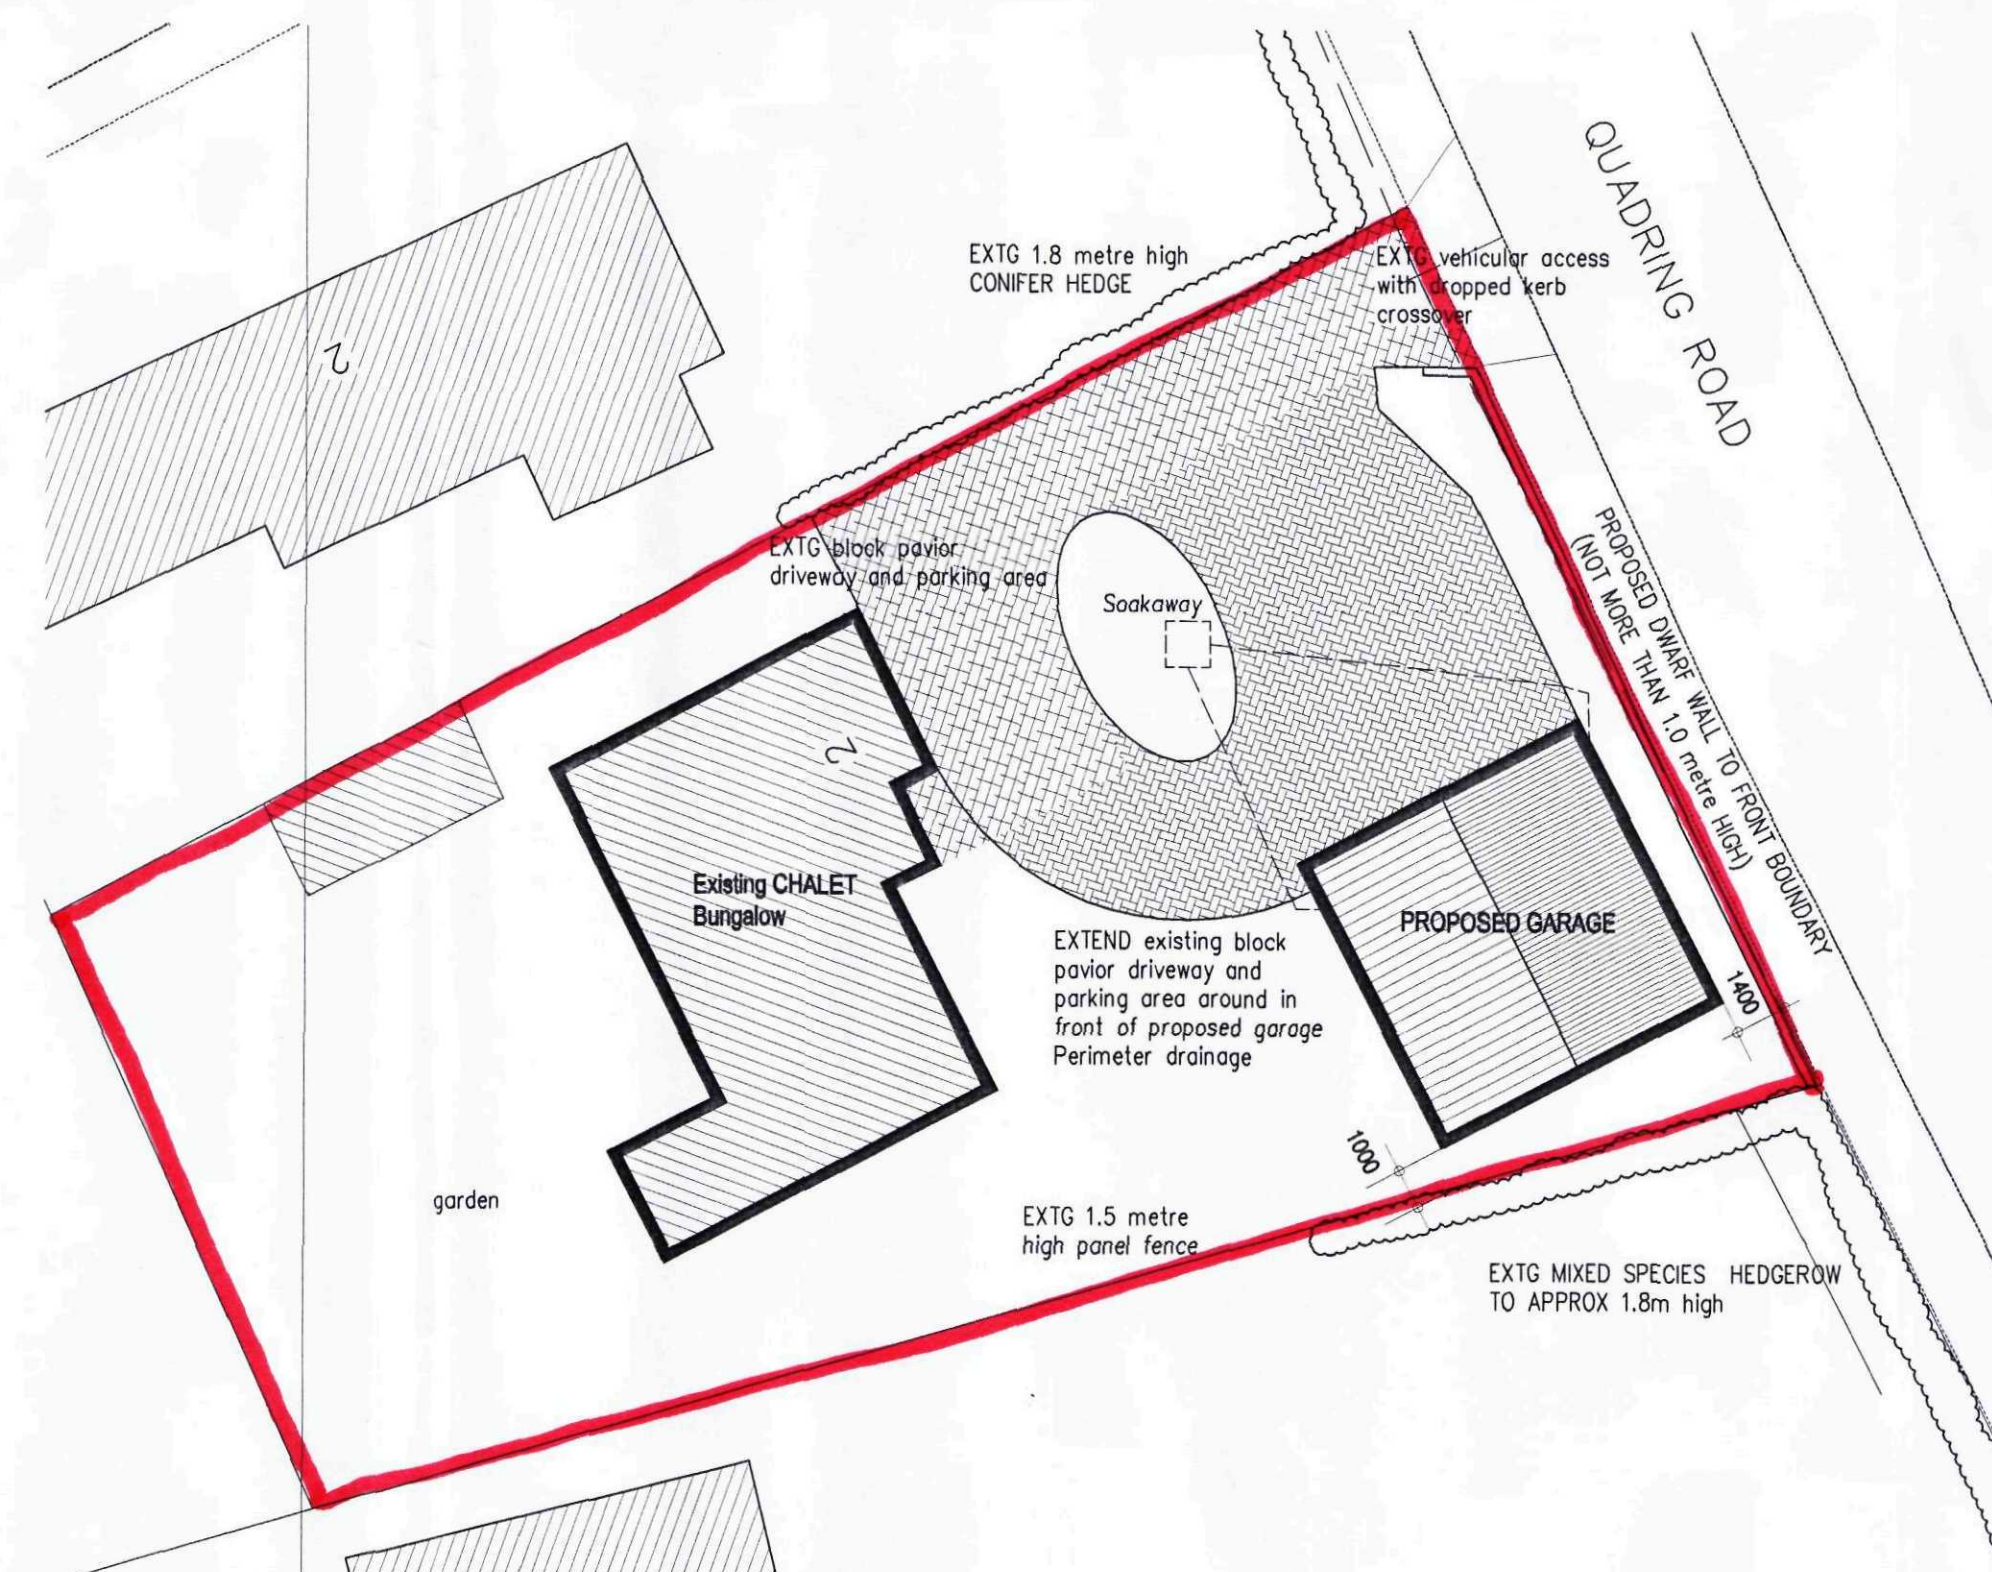

BLOCK PLAN Scale 1:200

NOTES:

The proposed garage and creation of the new 'turn round' within the site will be a great benefit to highway safety and facilitate egress from the site in forward gear.
From the drive/crossover at least a 60 metre clear visibility distance in both directions is achievable at 2.5 metres back from the highway (carriageway) kerb.