

Site Location Plan

Scale 1:1250



2nd Floor - 5B Sheepmarket
Spalding
PE11 1BH
Tel: 01775 768 921
e-mail: enquiries@remwaydesign.co.uk

Site:

Proposed Replacement Dwelling at
38 Mill Lane,
Gosberton

Client:

Mr P Green


Date: *****

Scale: as noted

Drawing No:

1953R - 01

SHDC
 Planning & Development
 11 MAR 2011
 Ref: 0194-11

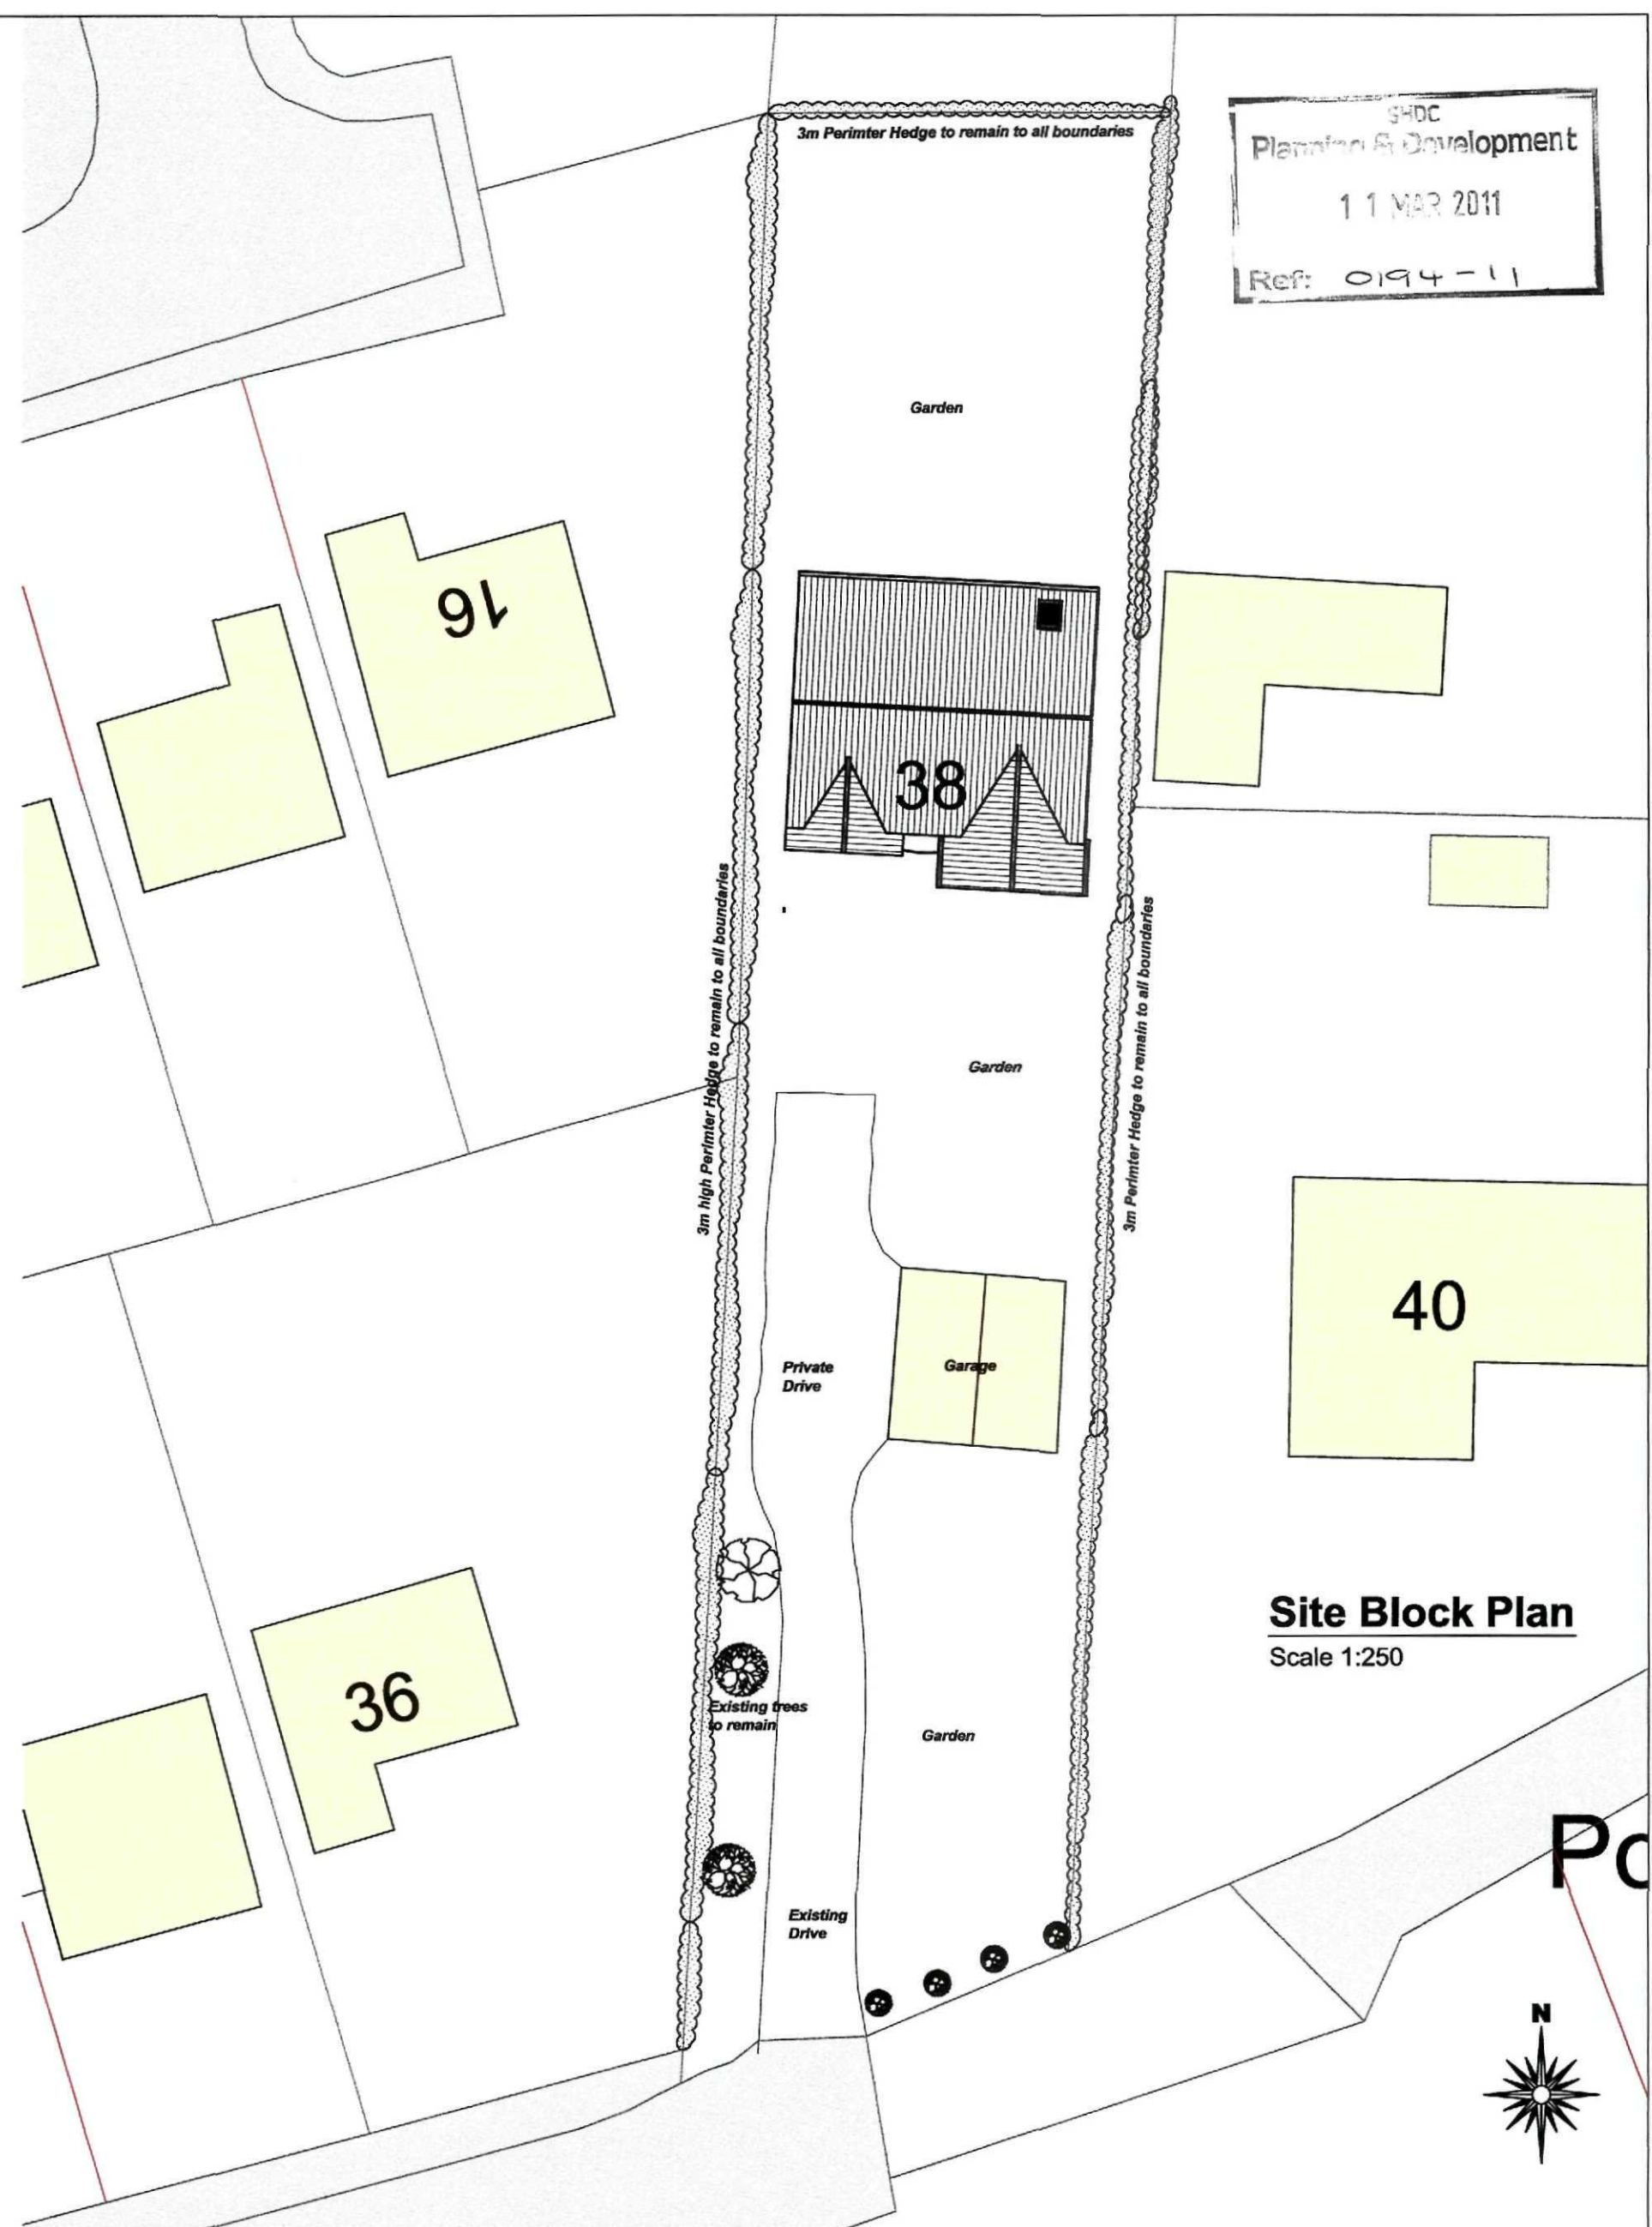

Site Block Plan
 Scale 1:250



2nd Floor - 5B Sheepmarket
 Spalding
 PE11 1BH
 Tel: 01775 768 921
 e-mail: enquiries@remwaydesign.co.uk

Site :
**Proposed Replacement Dwelling at
 38 Mill Lane,
 Gosberton**

Client :
Mr P Green


Date : ***** Scale : as noted

Drawing No:
1953R - 02

Contractor to check all Dimensions on site prior to ordering materials / commencing work.Do Not Scale from this Drawing - If in doubt then please ask



1 Front Left 3D View

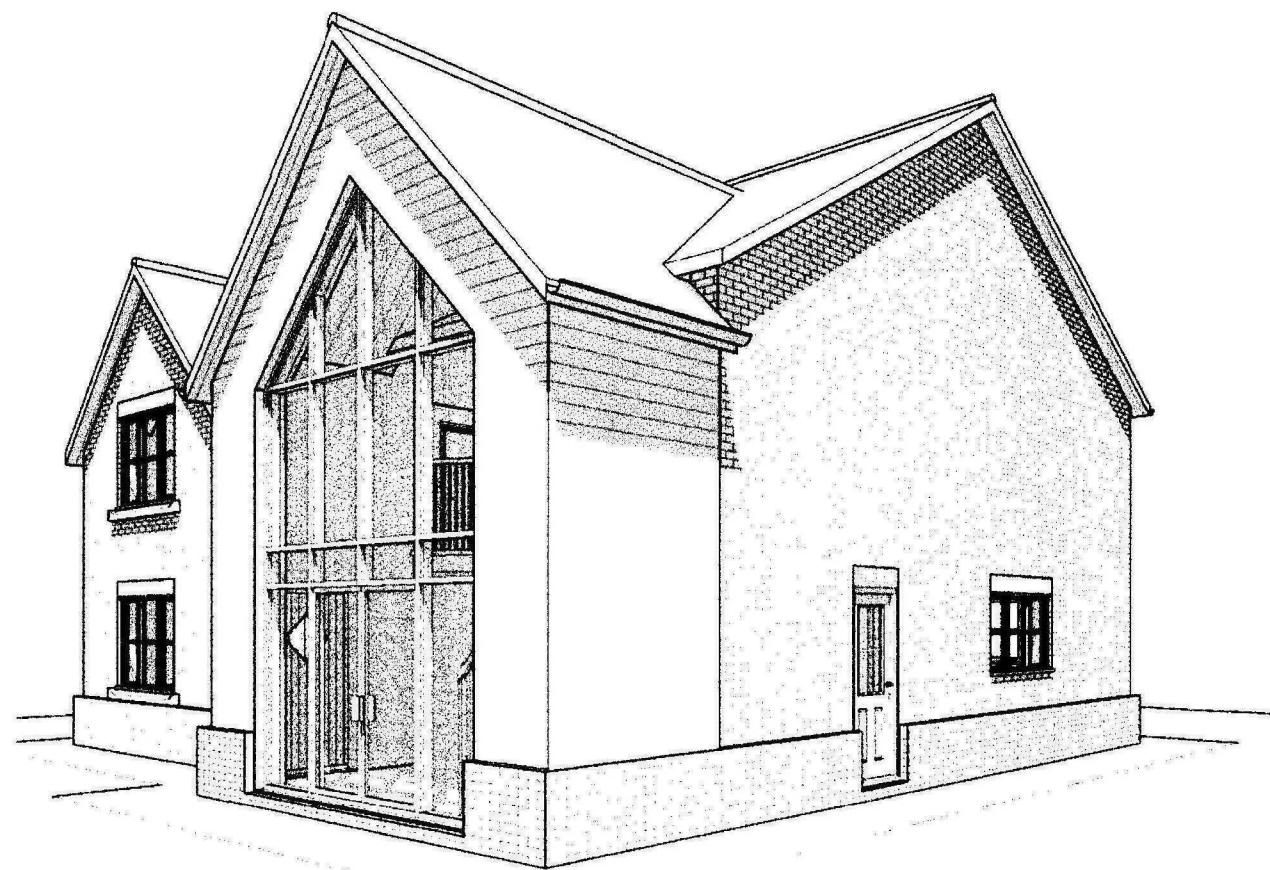

2 Front right 3D View




3 Rear Left 3D View



4 Rear Right 3D View



6 Section 1
1 : 50

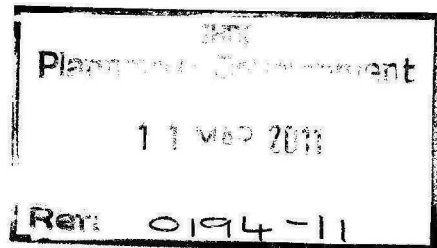

GENERAL CONDITIONS
Contractors are responsible for checking all dimensions on site when work commences and before ordering any materials. Any discrepancies should be brought to the attention of the Client for remedial action before commencing further.
All materials not specified to be of a standard suitable for the work proposed and be fit for purpose. All work to be in accordance with good building practise and all necessary BS codes for Workmanship on Building Sites.

"B" - 01.02.11 - Amended to suit Client
"A" - 25.01.11 - Amended to suit Client
Revisions

Client:
Mr P Green

Site:
Replacement Dweeling at
38 Mill Lane, Gosberton


Dwg Title:
Section and 3D Views



2nd Floor - 5B Sheepmarket
Spalding
PE11 1BH
Tel : 01775 768 921
e-mail: enquiries@remwaydesign.co.uk

Dwg Size	Drawing Number	Revision:
a1	1953R - 04	B

Contractor to check all Dimensions on site prior to ordering materials / commencing work.Do Not Scale from this Drawing - If in doubt then please ask

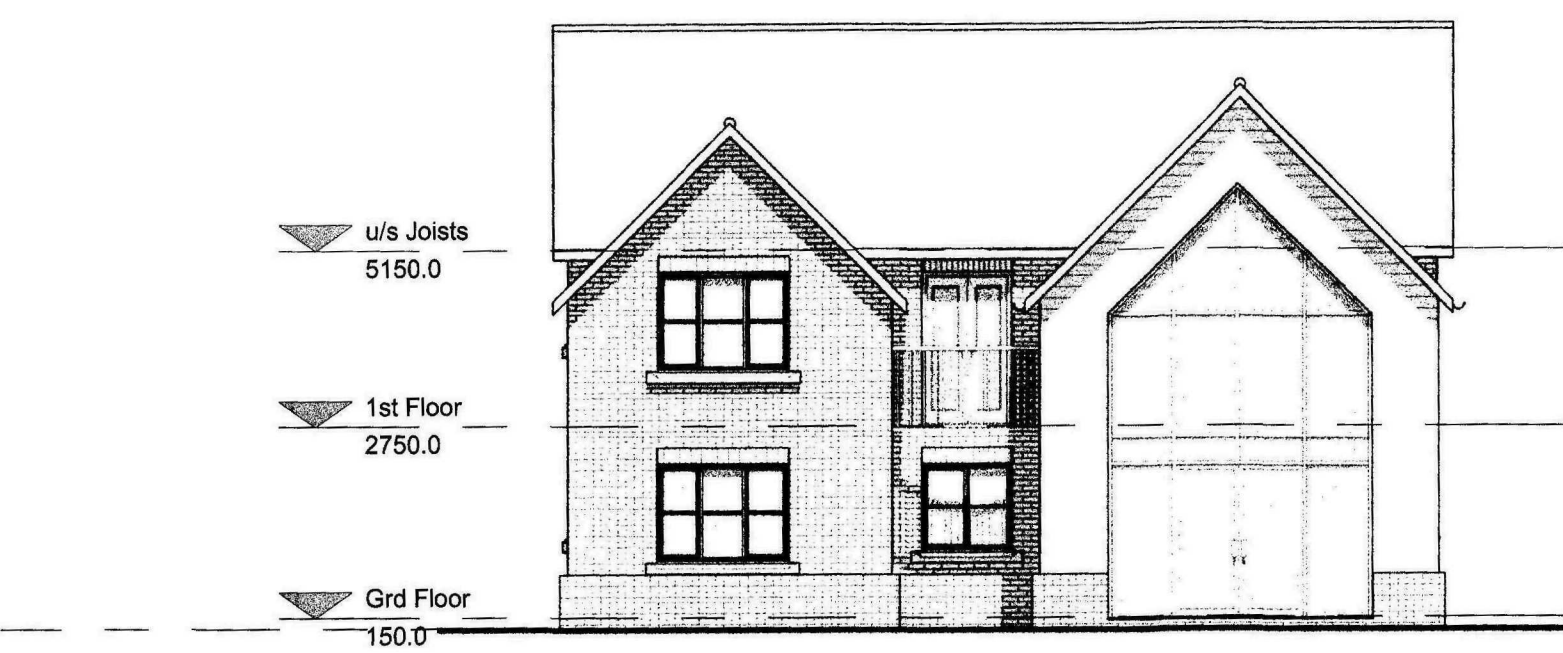


2 Front Elevation
1 : 100




3 Right Side Elevation
1 : 100




4 Rear Elevation
1 : 100

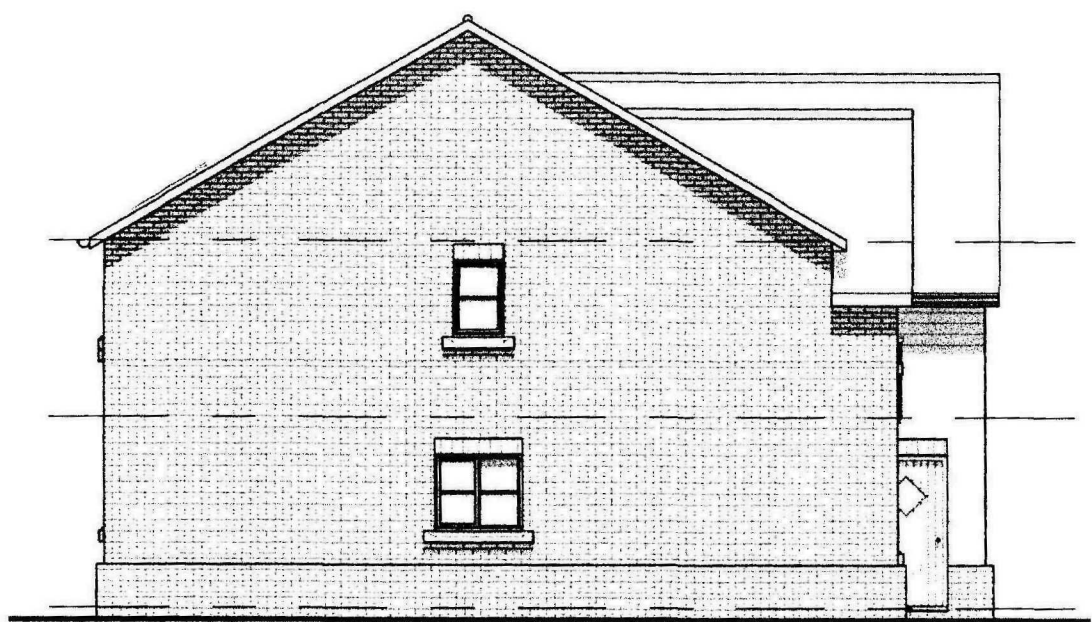


5 Left Side Elevation
1 : 100

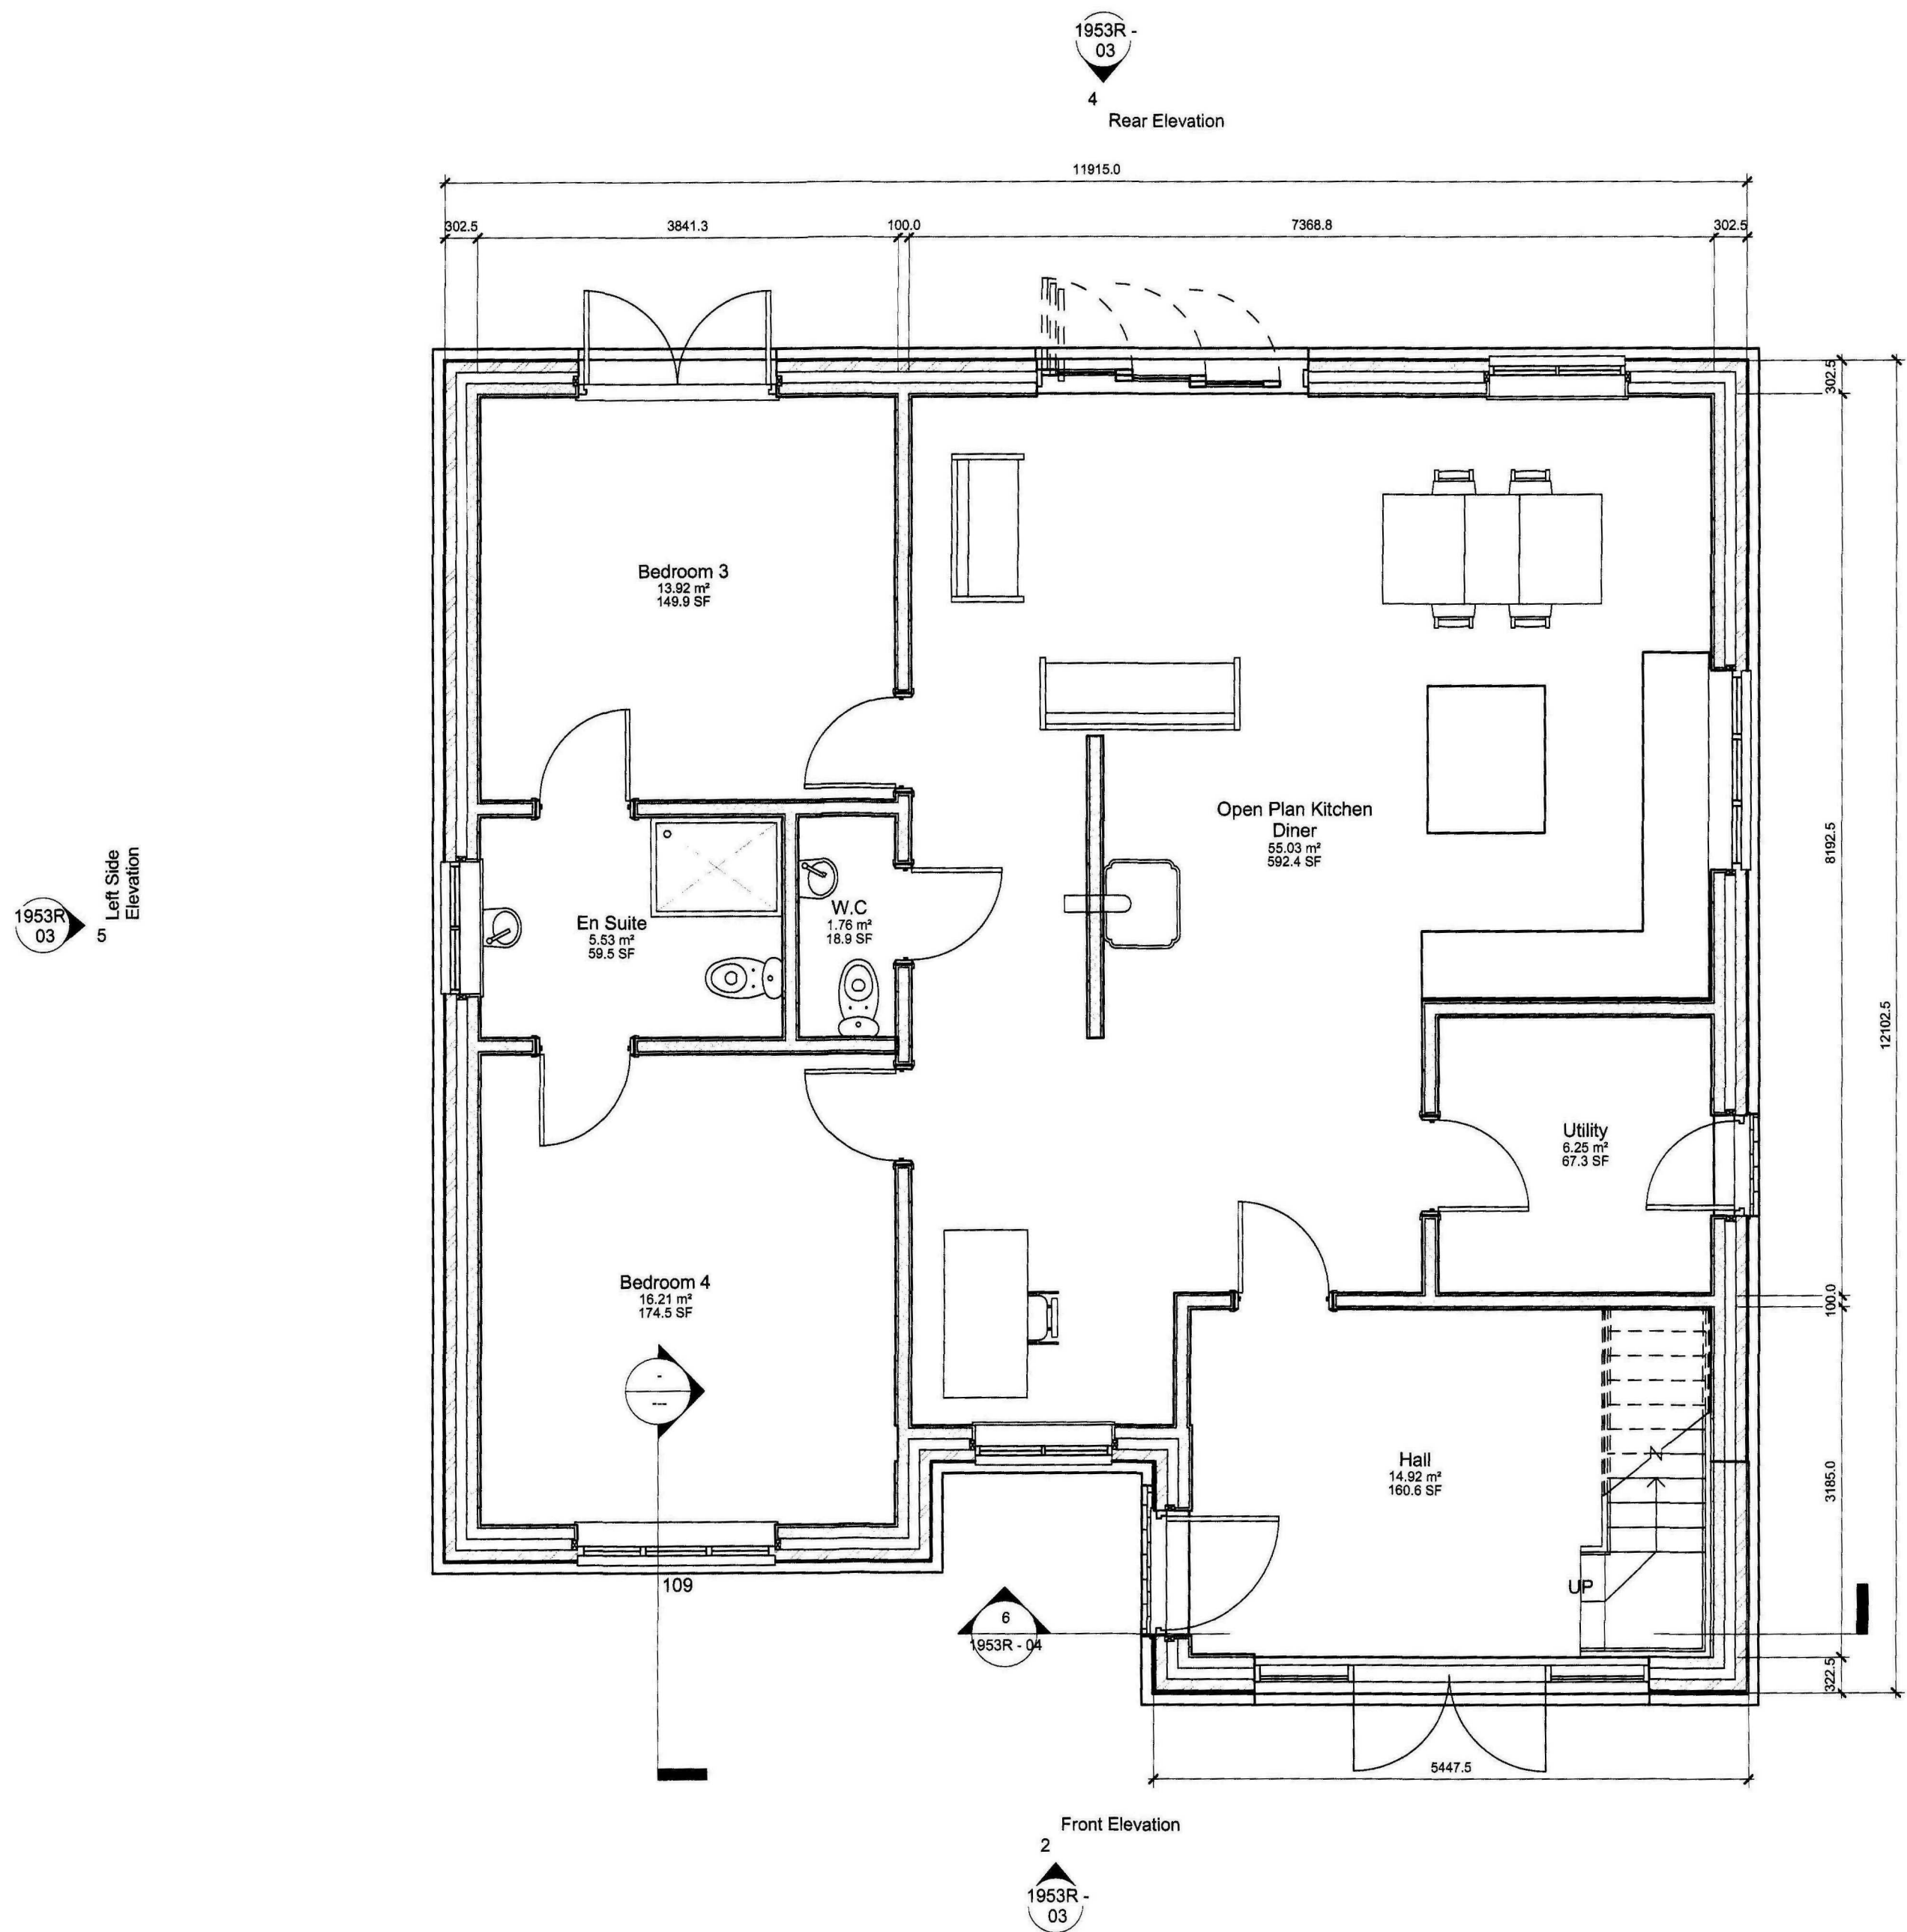

1 Grd Floor
1 : 50

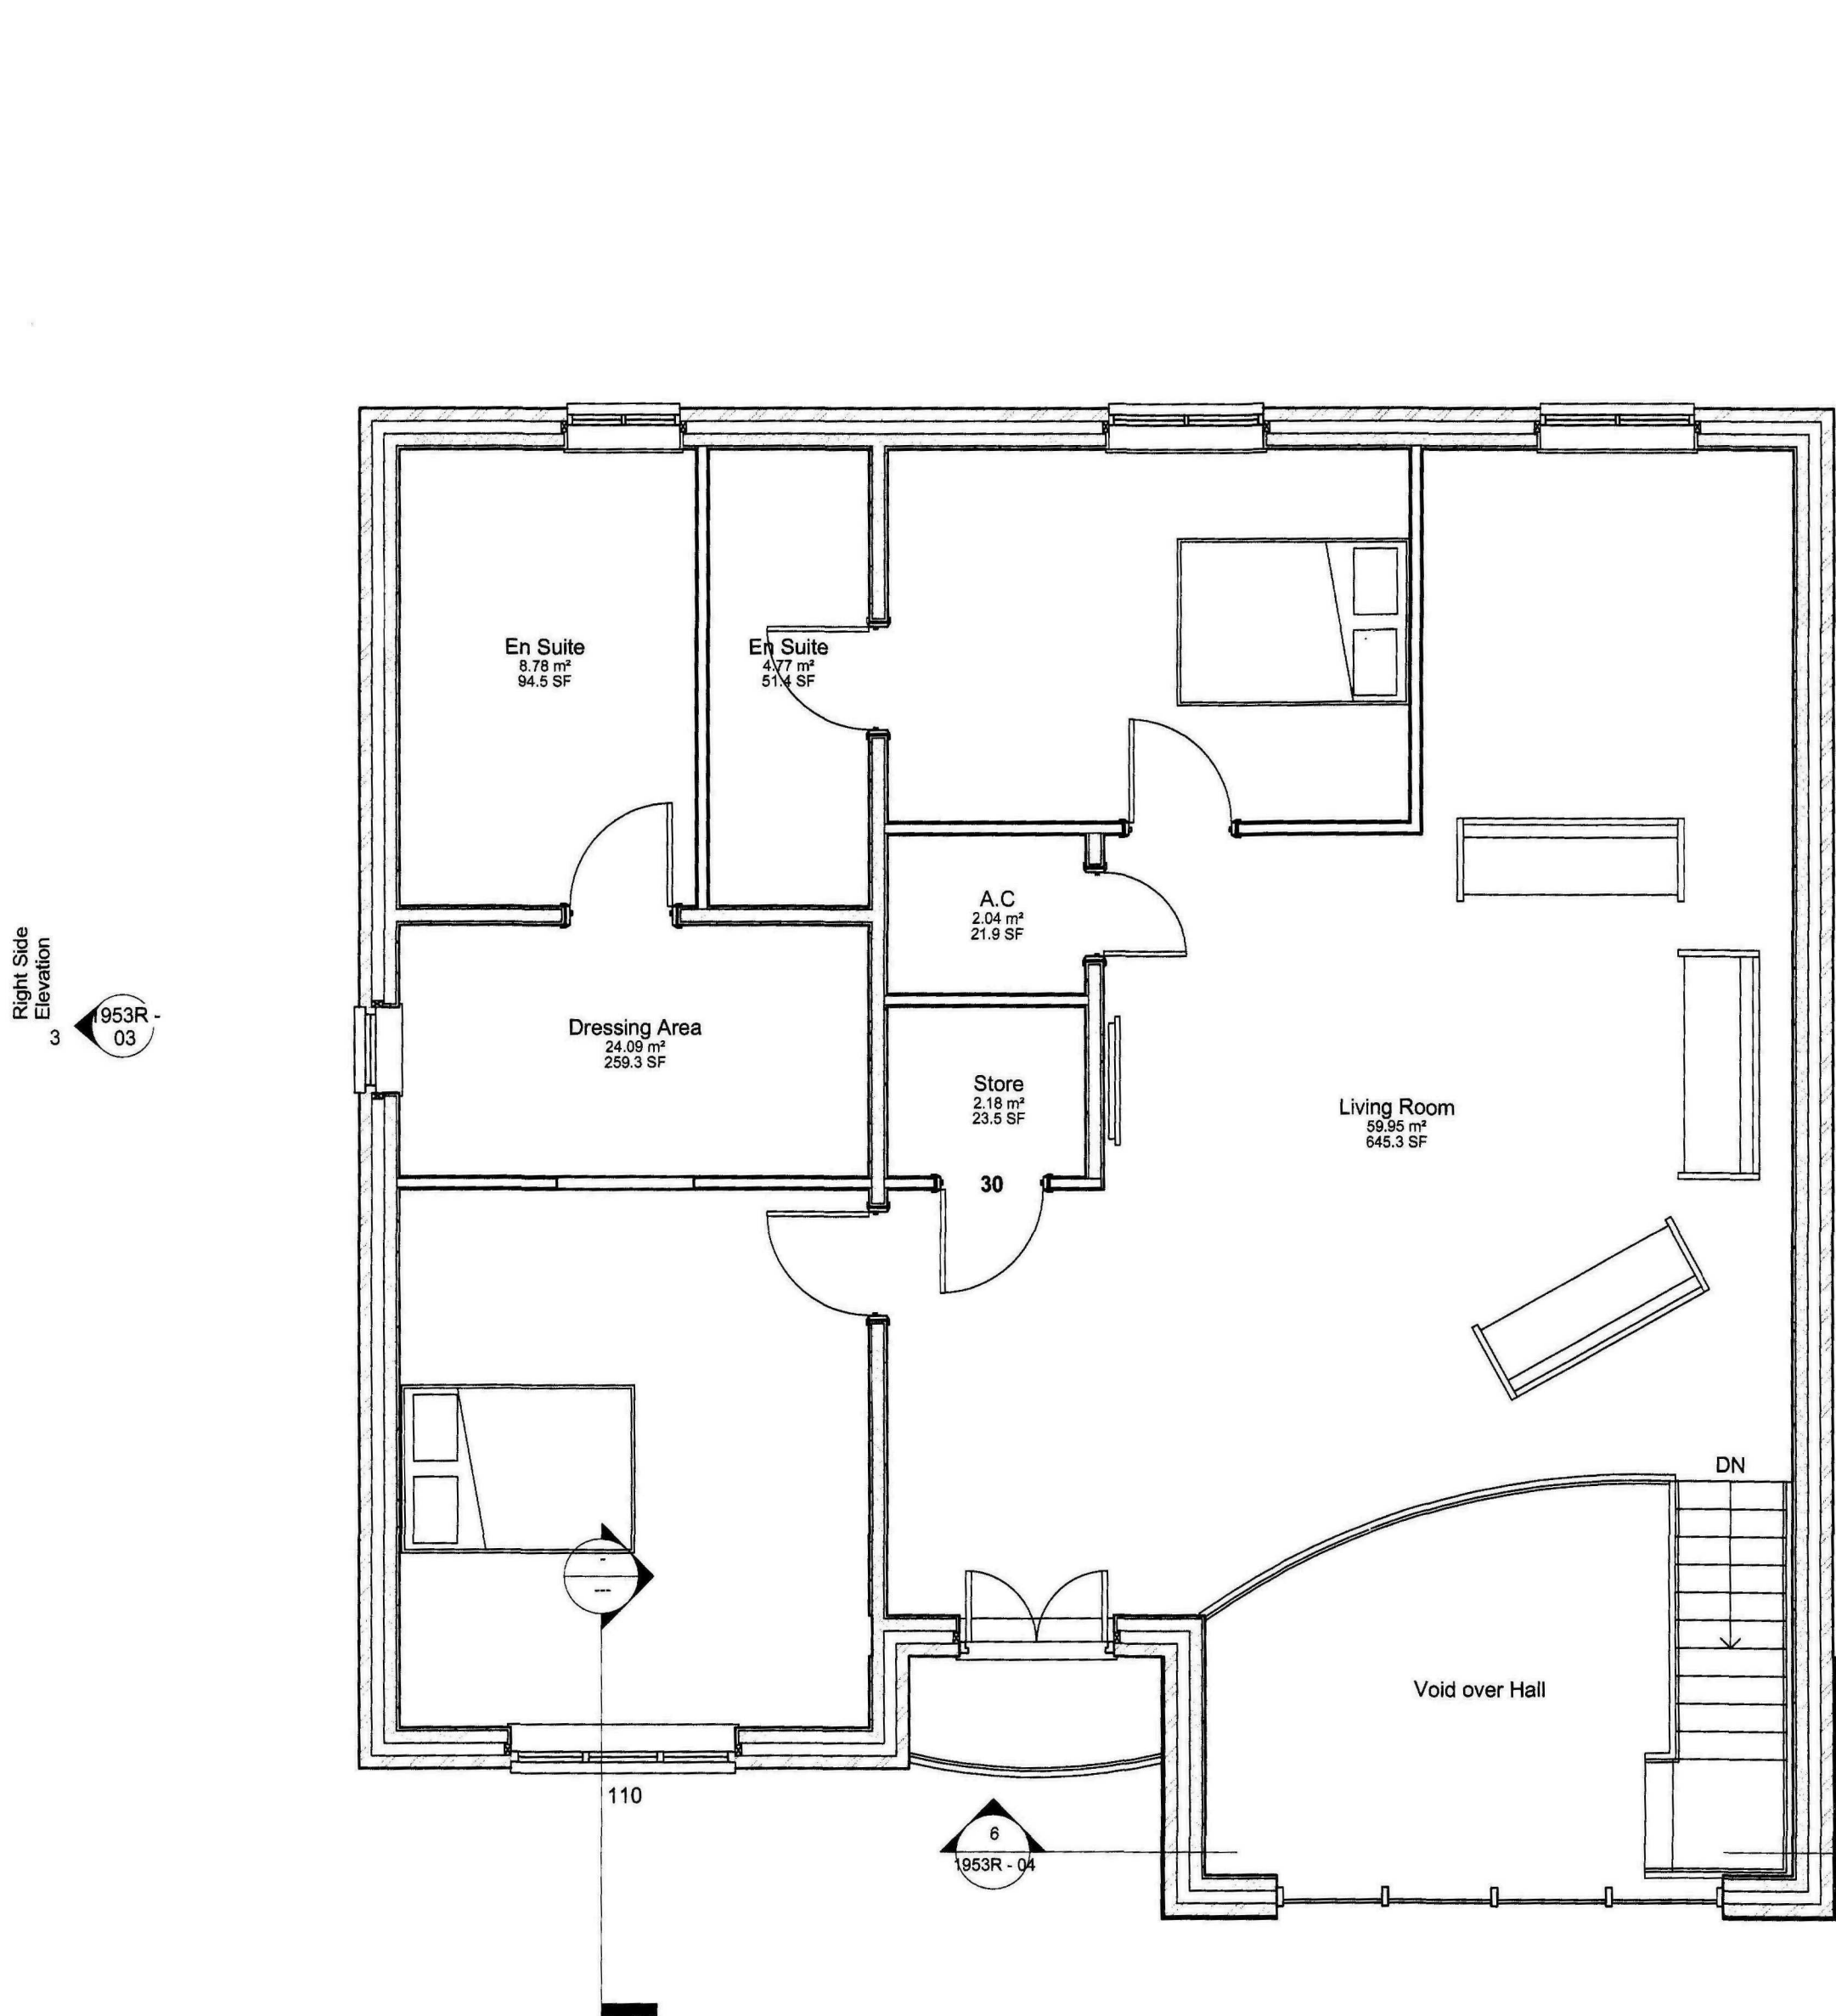

6 1st Floor
1 : 50

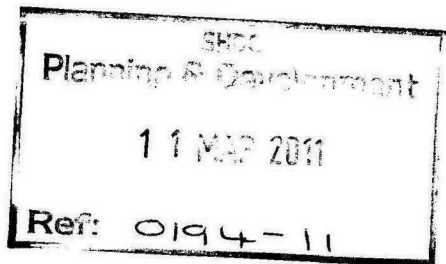

GENERAL CONDITIONS
Contractors are responsible for checking all dimensions on site when work commences and before ordering any materials. Any discrepancies should be brought to the attention of the Client for remedial action before commencing further.
All materials not specified to be of a standard suitable for the work proposed and be fit for purpose. All work to be in accordance with good building practice and all necessary BS codes for Workmanship on Building Sites.

"B" - 01.02.11 - Amended to suit Client
"A" - 25.01.11 - Amended to suit Client

Client:
Mr P Green

Site:
Replacement Dweeling at
38 Mill Lane, Gosberton

Orig Title:
Proposed Plans



2nd Floor - 5B Sheepmarket
Spalding
P 511 1 B H
Tel : 01775 768 921
e-mail: enquiries@remwaydesign.co.uk

Orig Size	Drawing Number	Revision
a1	1953R - 03	B