



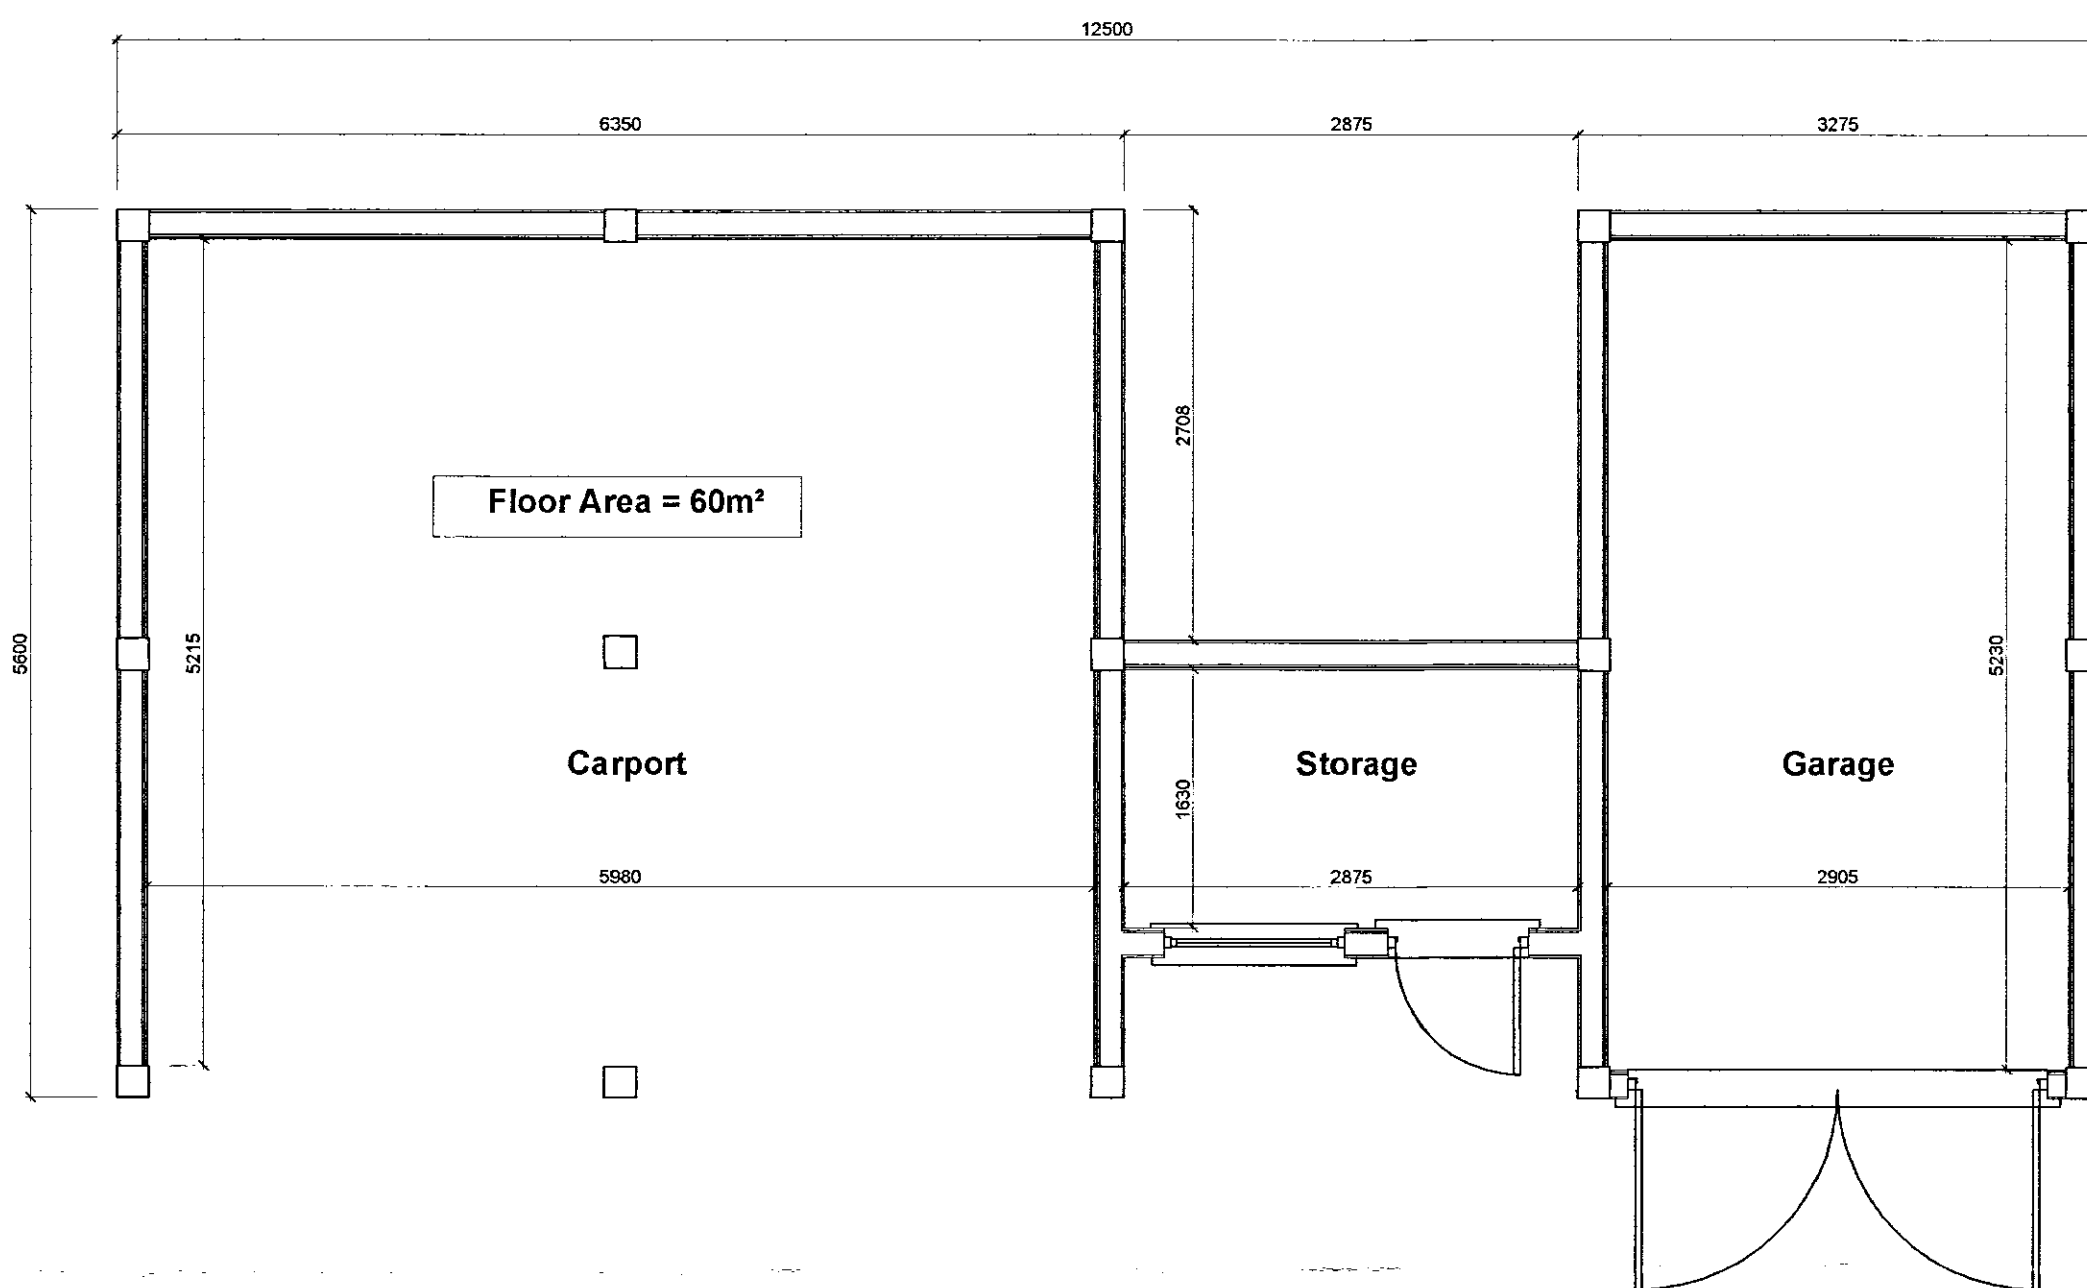


Ground Floor Plan

Scale 1:50

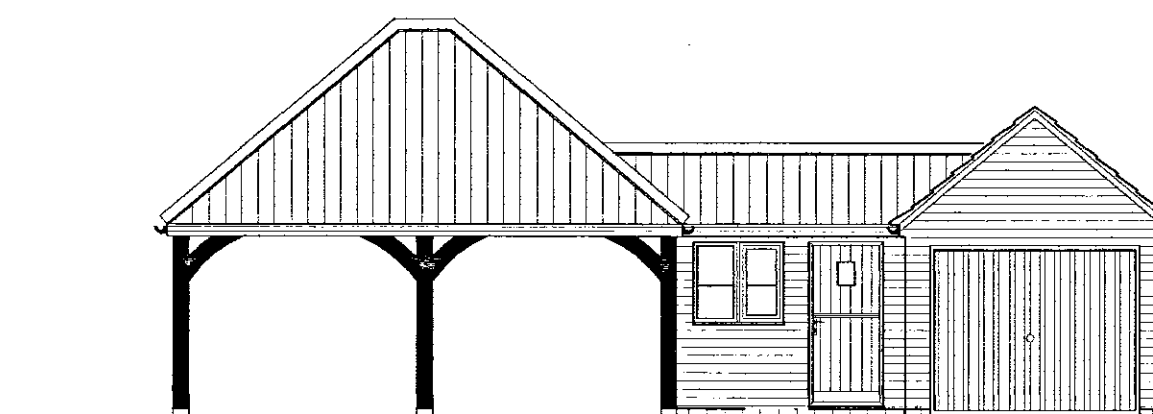


Front Elevation

Scale 1:100

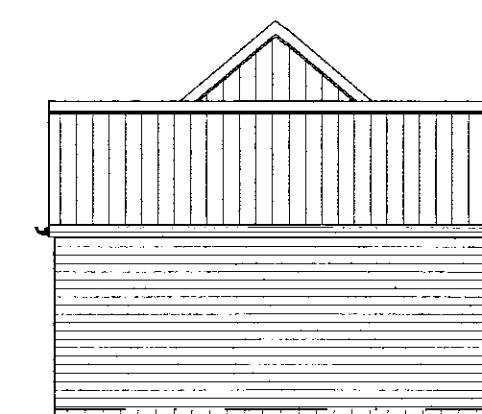


Side Elevation

Scale 1:100

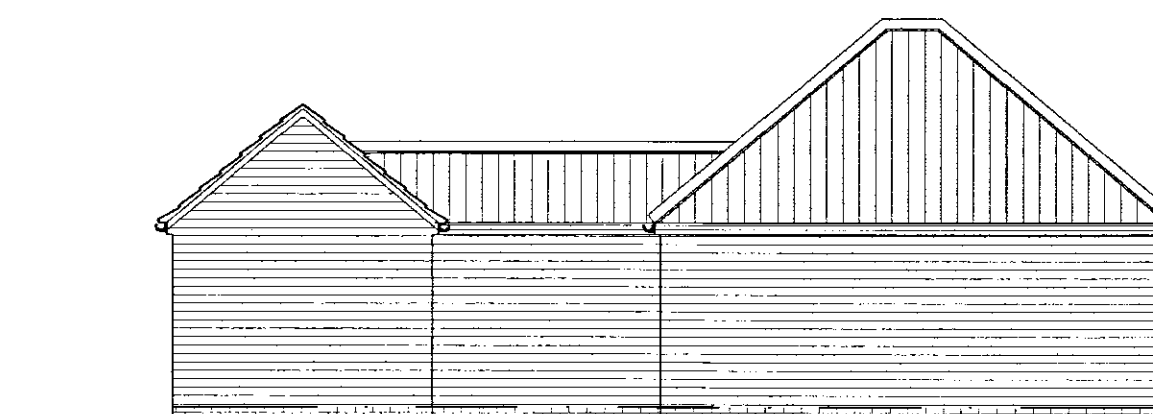


Rear Elevation

Scale 1:100

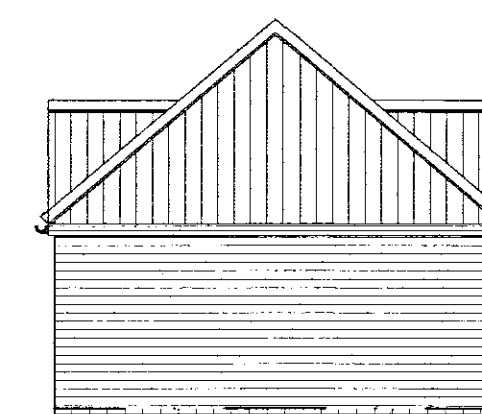


Side Elevation

Scale 1:100

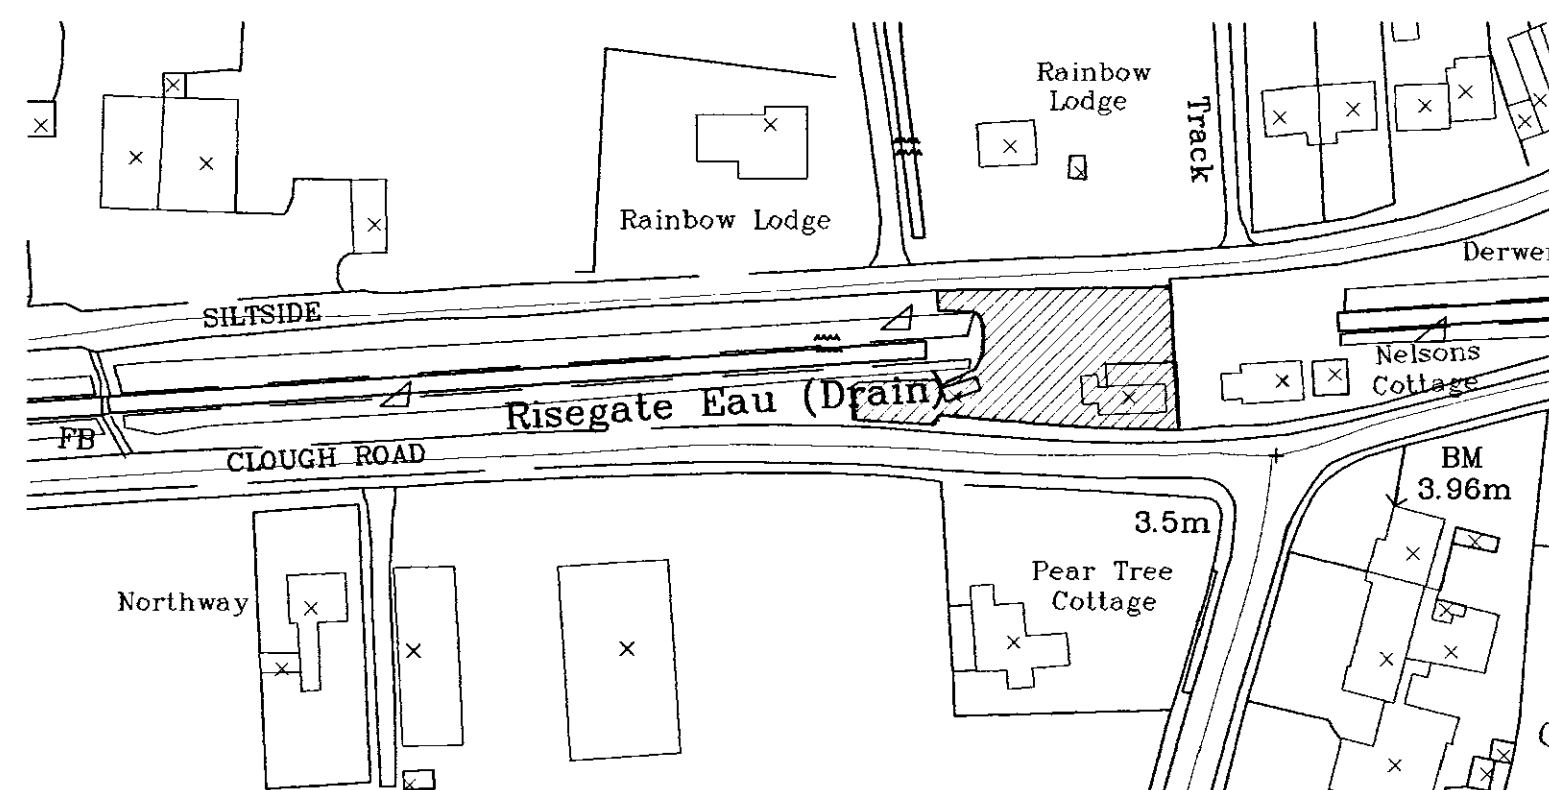

Site Location Plan

Scale 1:1250

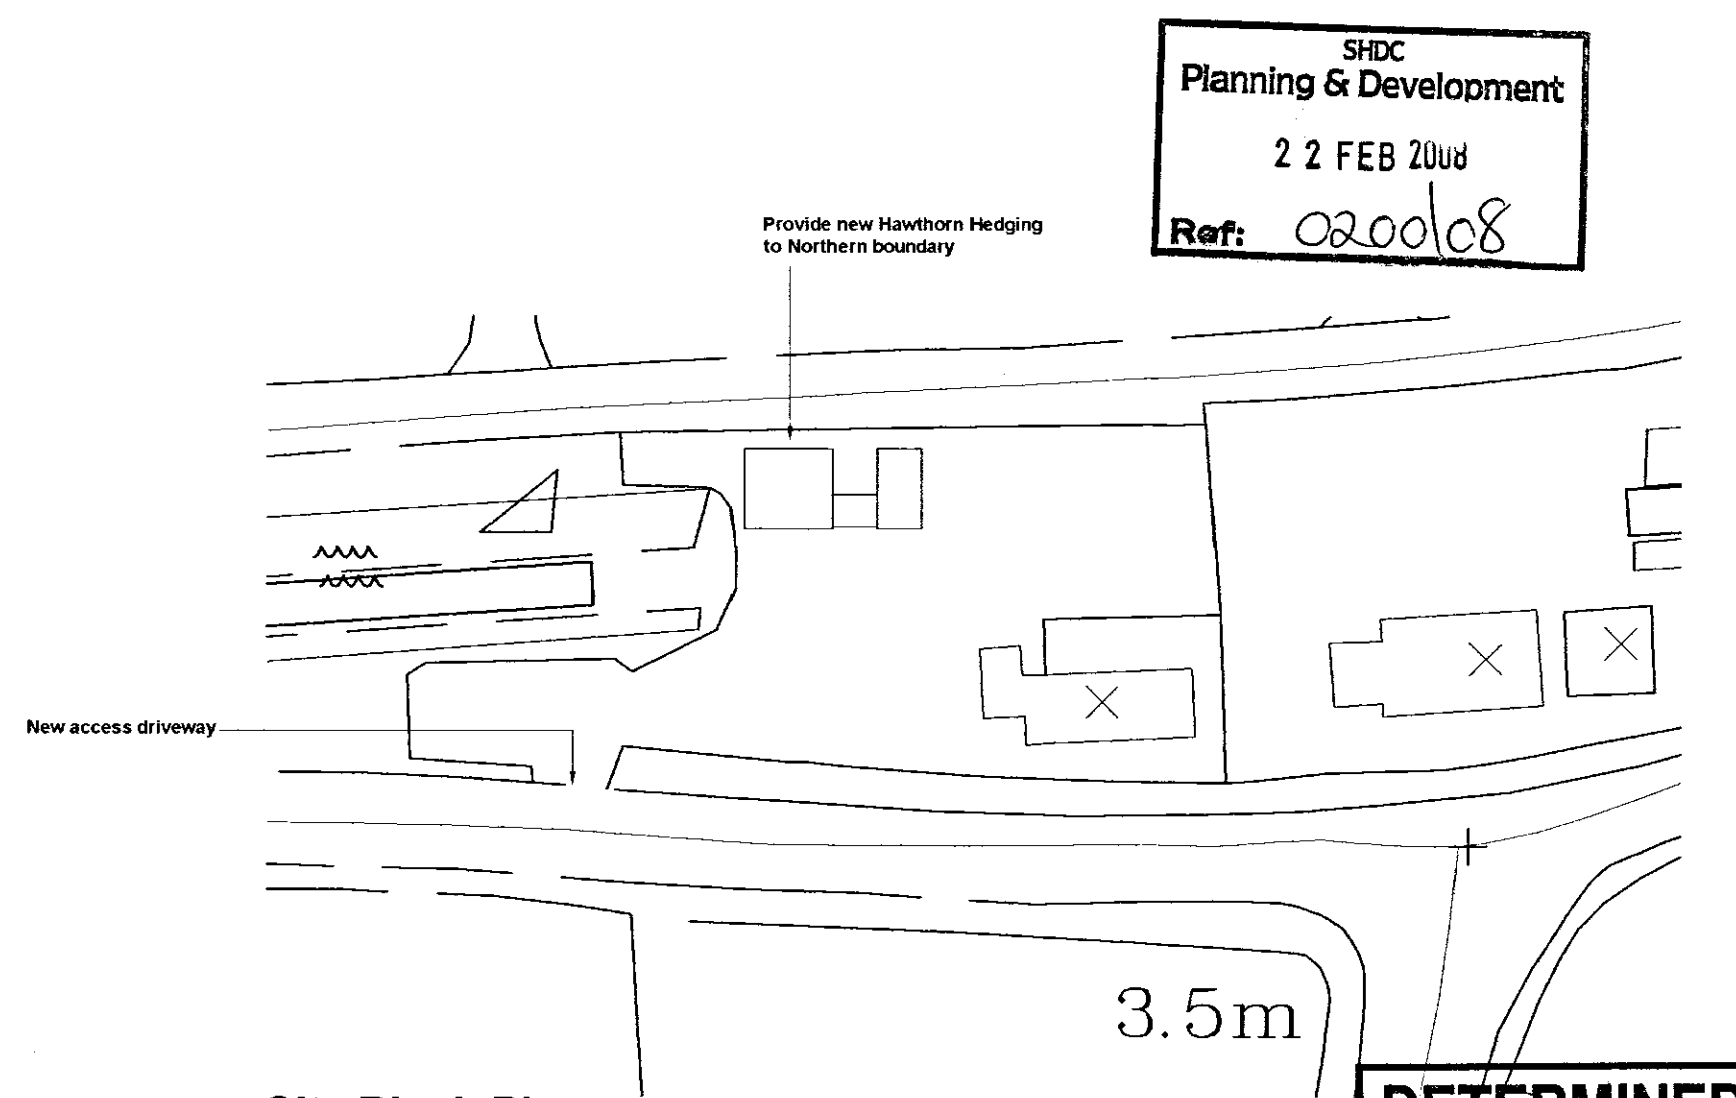

Site Block Plan

Scale 1:500

SHDC
Planning & Development
22 FEB 2008
Ref: 0200108

**DETERMINED
PLAN**

rev'A" - 13.02.08 - Redrawn

Client: **Mr & Mrs S Gooderson**
Kernow Cottage
Clough Road
Gosberton Road
PE11 4JN

Site: **Proposed Detached
Timber Framed Garage
and New Access Drive**

**remway
Design Ltd**
2nd Floor - 58 Sheepmarket
Spalding
PE11 1BH
Tel: 01775 768 921
e-mail: enquiries@remwaydesign.co.uk

Date: **July06** Scale: **As Noted**

Drawing No:
1469 - 01"A"