



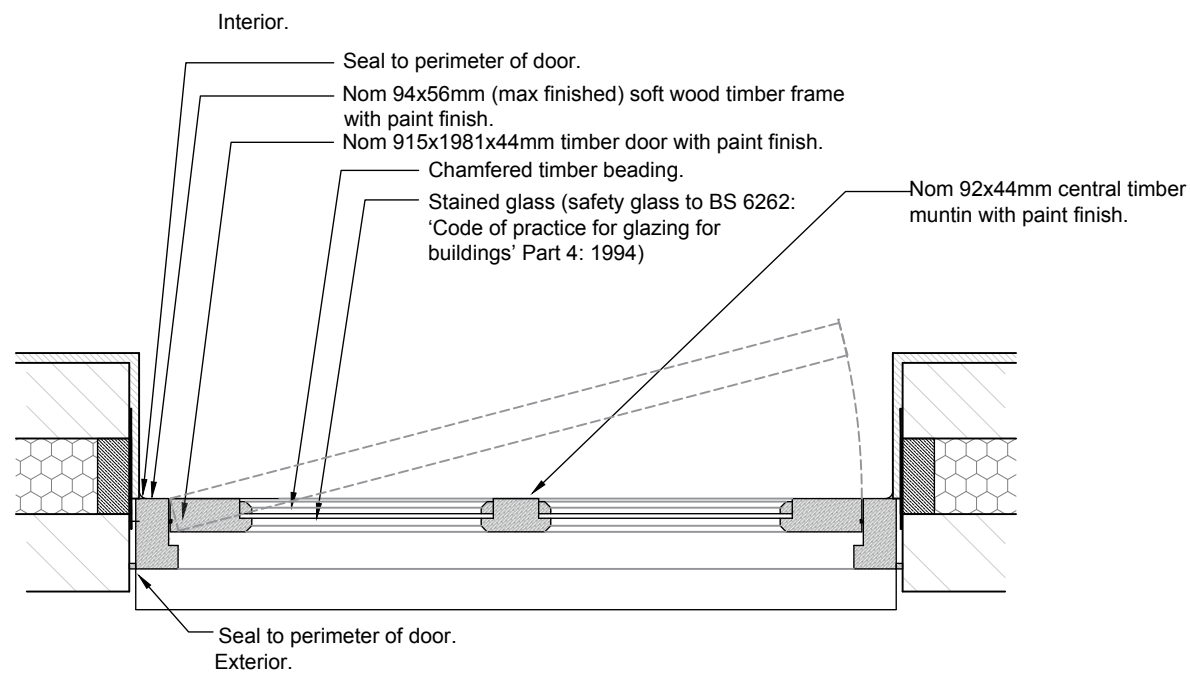


Typical Plan Section
Scale 1:10

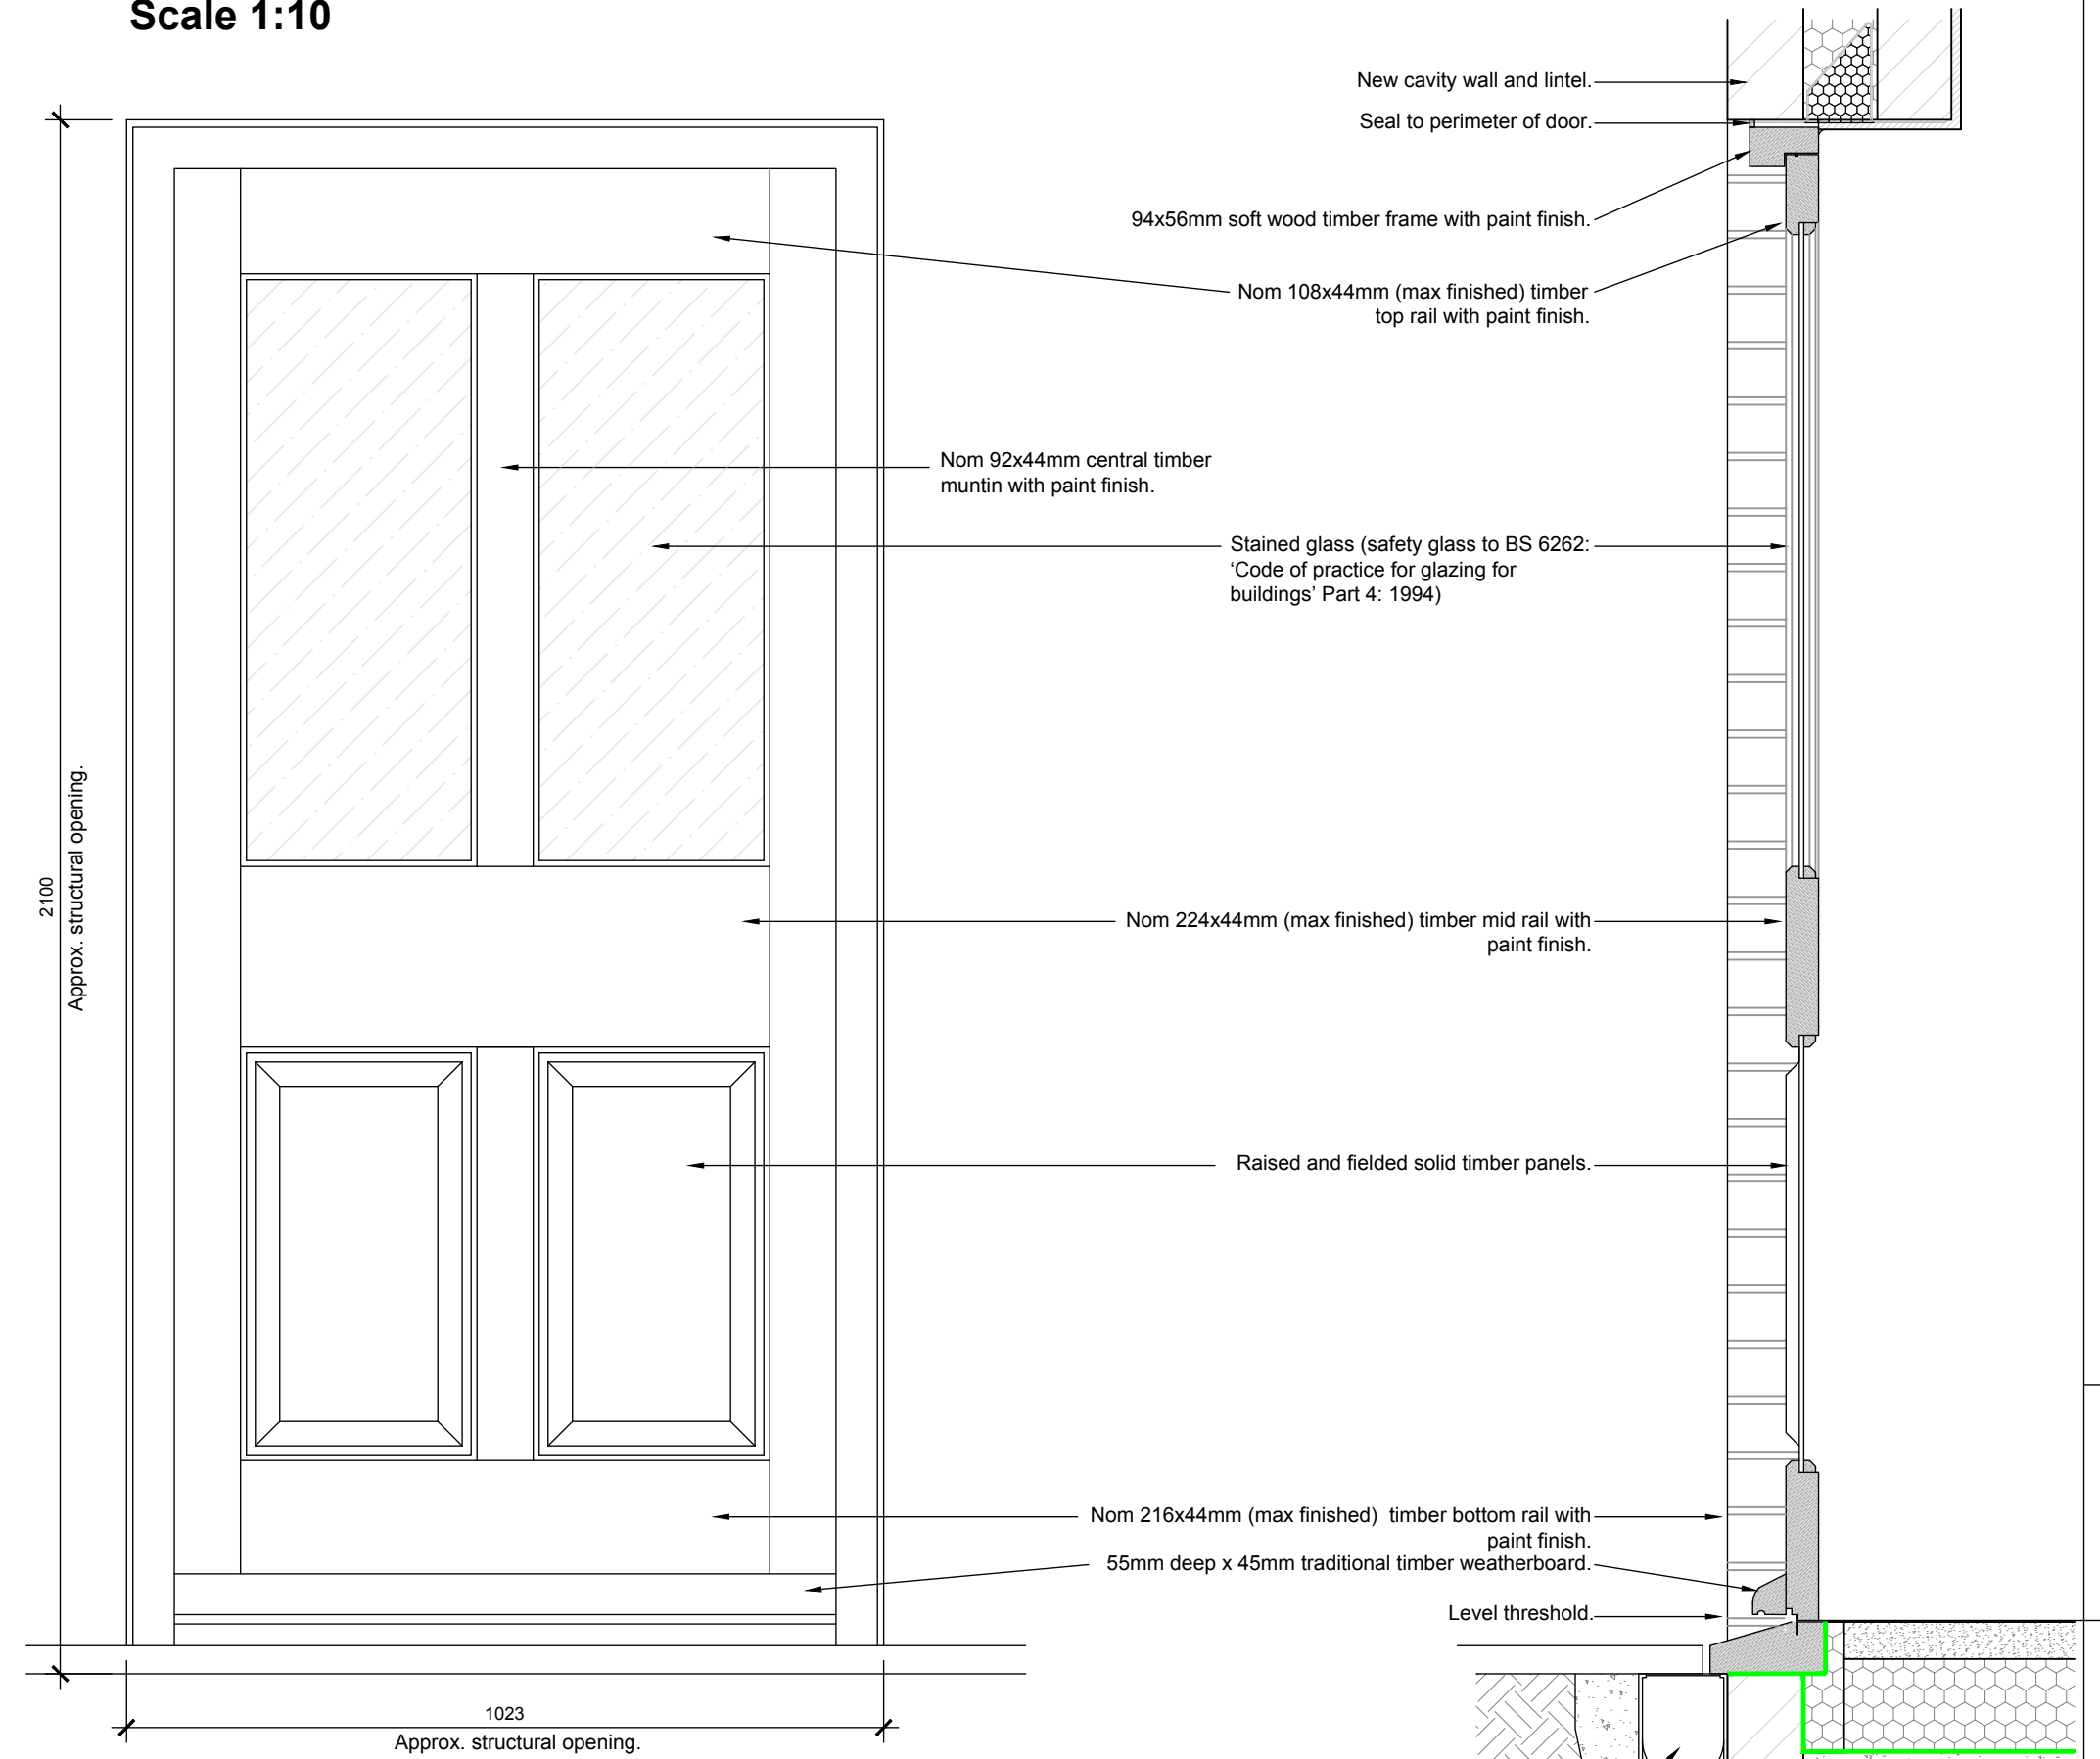


Typical Elevation
Scale 1:10
REAR ELEVATION DOOR


Typical Section
Scale 1:10

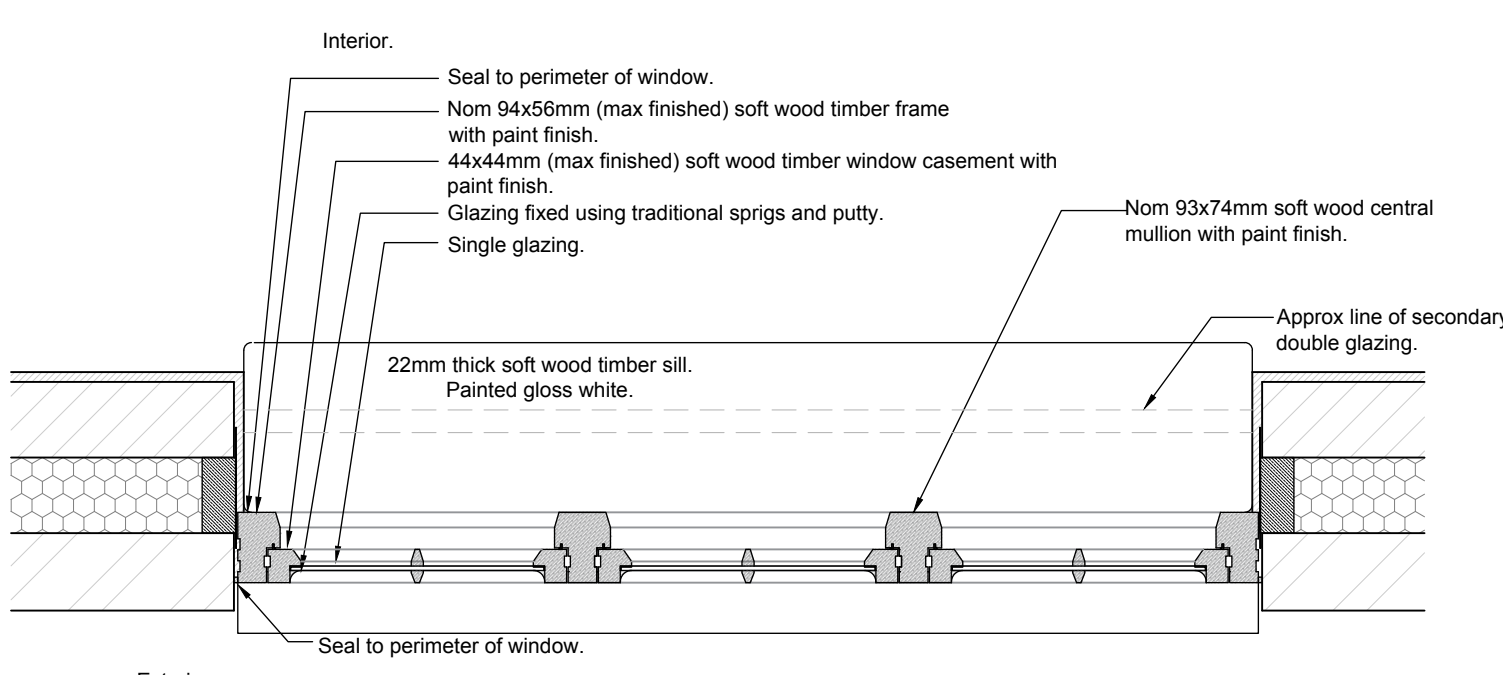

Typical Plan Section
Scale 1:10

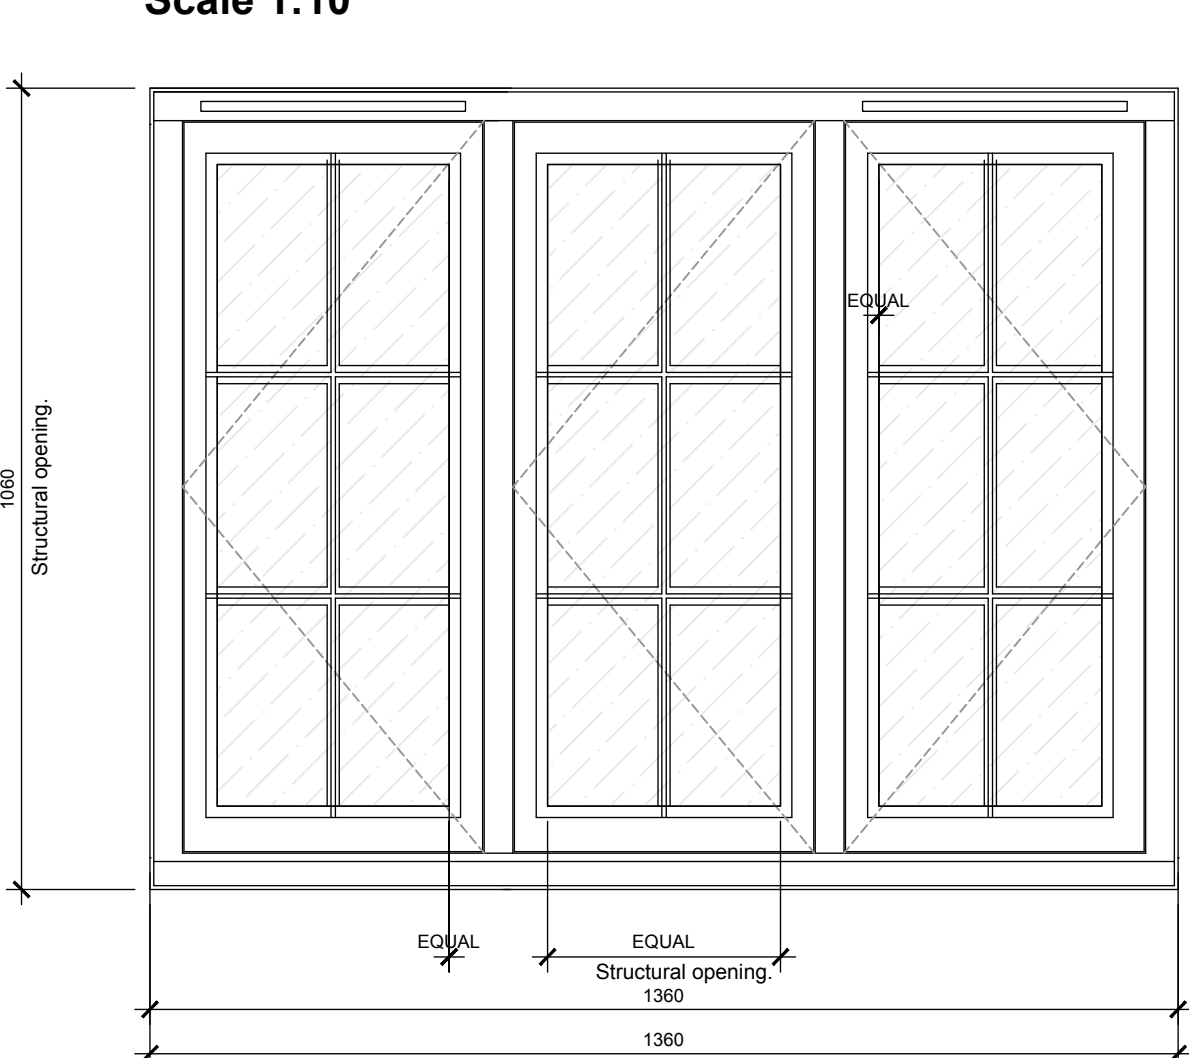


Typical Elevation
Scale 1:10

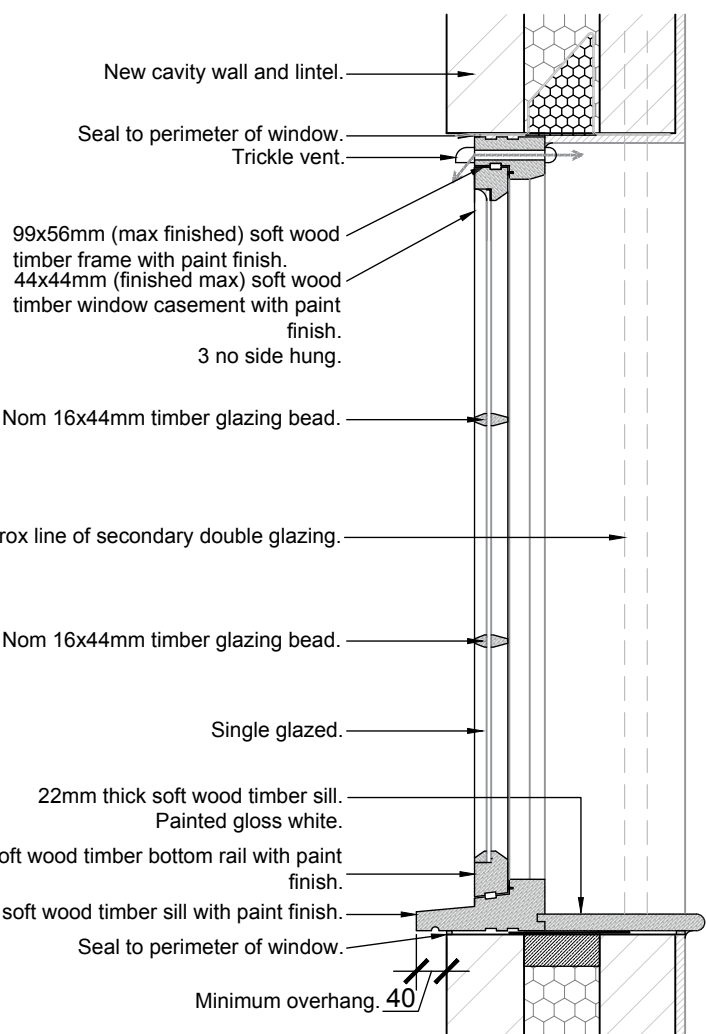


Typical Section
Scale 1:10


REAR ELEVATION WINDOW

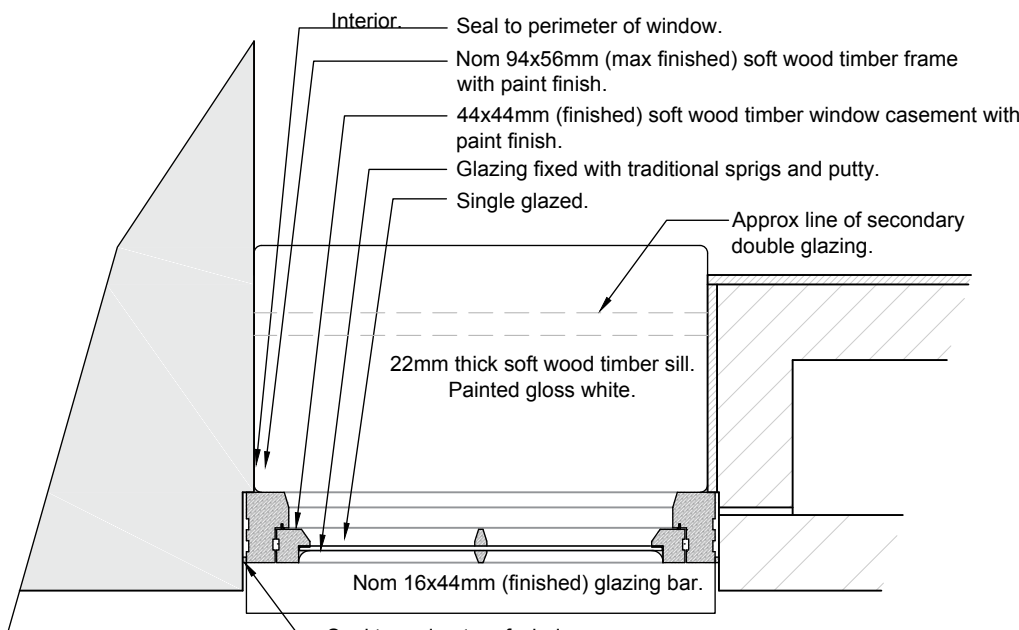


Typical Plan Section
Thro upper openable light
Scale 1:10

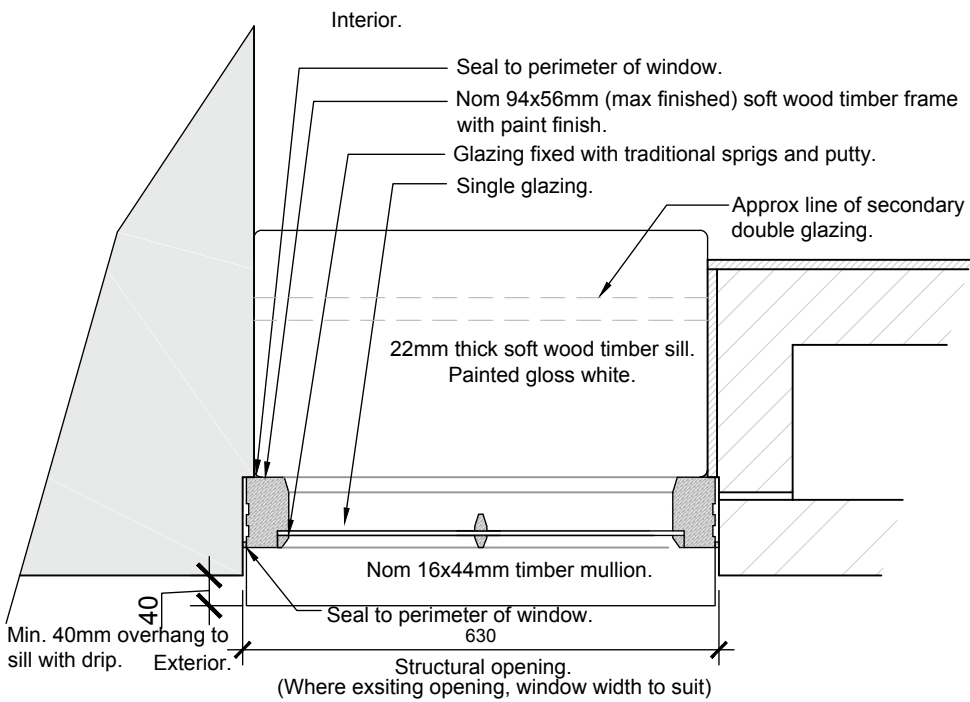

Typical Plan Section
Thro lower fixed light
Scale 1:10

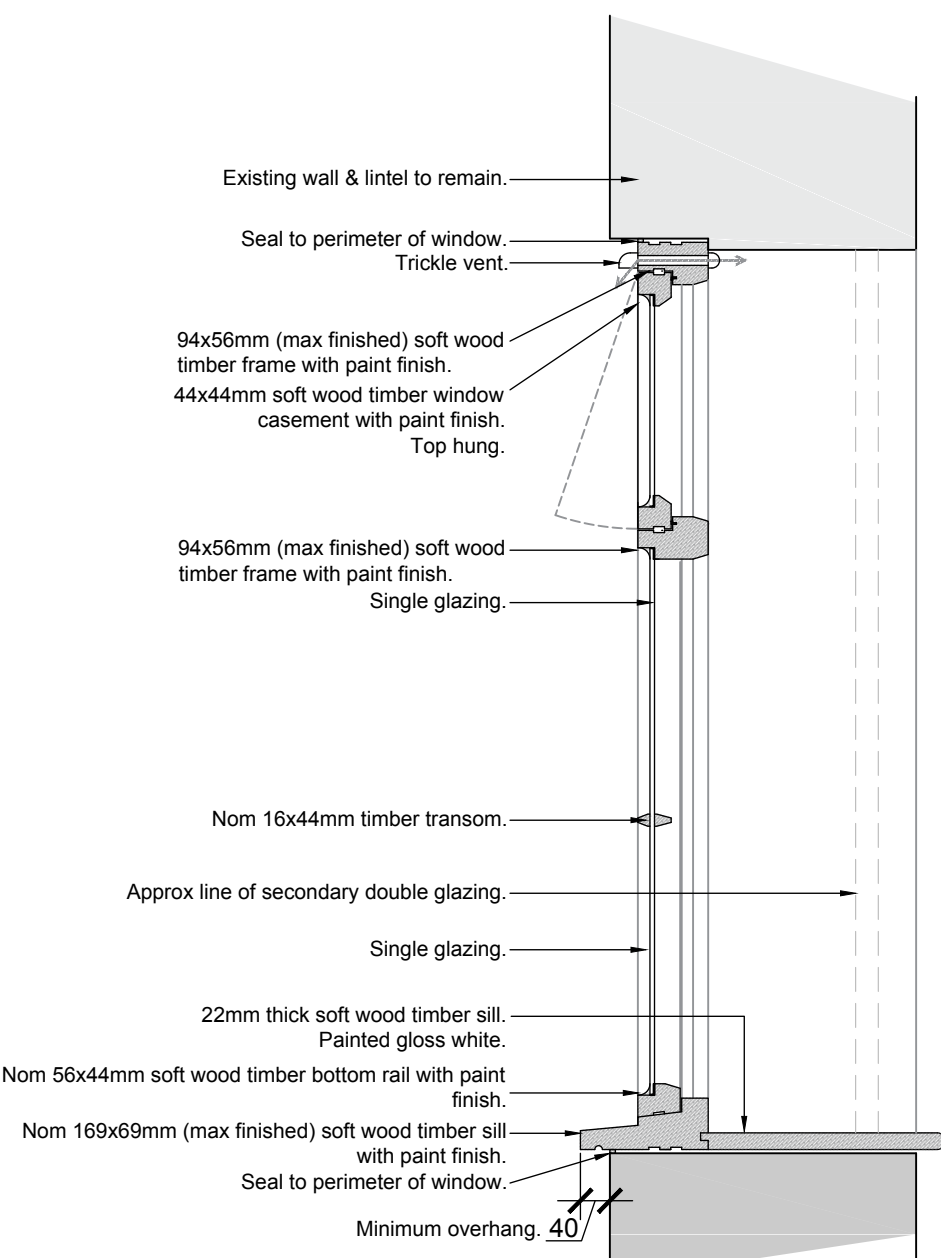

Typical Section
Scale 1:10

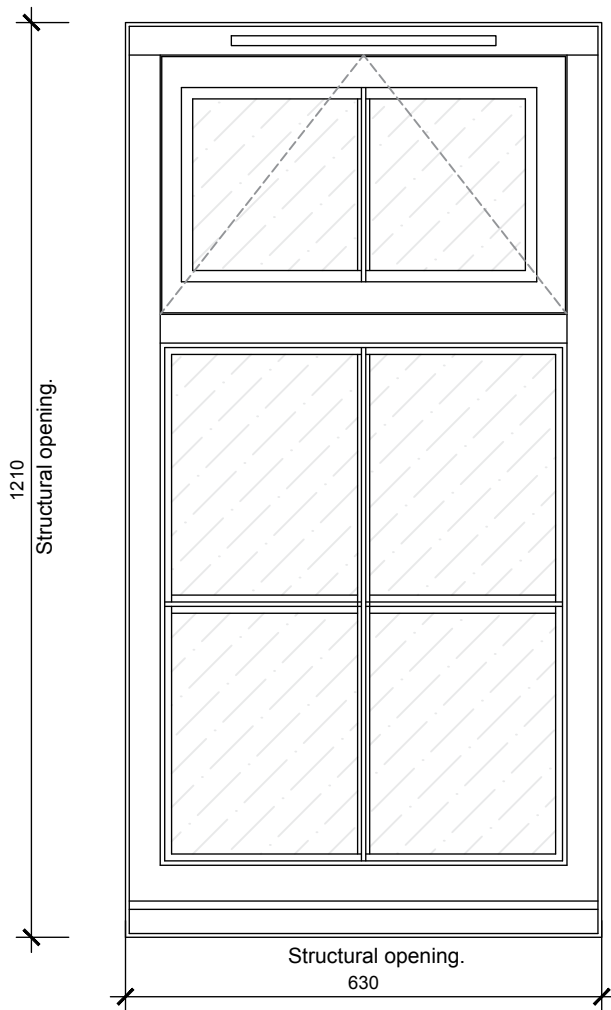

Typical Elevation
Scale 1:10

SIDE ELEVATION WINDOW

DO NOT SCALE THIS DRAWING. THE CONTRACTOR IS DEEMED TO HAVE CHECKED ALL DIMENSIONS ON SITE AND REPORT ANY DISCREPANCIES TO OGLESBY & LIMB LTD. THE CONTENTS OF THIS DRAWING ARE COVERED BY COPYRIGHT AND REMAIN THE PROPERTY OF OGLESBY & LIMB LTD. WRITTEN APPROVAL MUST BE OBTAINED FROM OGLESBY & LIMB LTD PRIOR TO DUPLICATION OR REPRODUCTION OF THIS DRAWING OR ITS CONTENTS. ANY DIMENSIONS NOT SHOWN ARE TO BE CHECKED AND AGREED WITH OGLESBY & LIMB LTD.

Ref.	Date	Description	Initial
------	------	-------------	---------

Oglesby & Limb Ltd
Chartered Architect
Suites 4 & 5, Market Chambers 12 Market Place, Spalding, Lincs PE11 1SL
Tel: 01775 761196
e-mail: design@o-l-ltd.co.uk

Client:
Mr K Sylvester

Project:
Proposed alterations and extension to 14 Mill Lane, Gosberton, Spalding, Lincolnshire, PE11 4NN

Drawing Title:
Joinery Details Sheet
PLANNING APPLICATION ISSUE

Date:	Feb 2016	Scale:	as shown
Drawn by:	RCW	Checked by:	AJO

Drawing Number:	Rev:
A1144 - 13	-

SCALE 1:10
SCALE 1:1
0m 0.1m 0.2m 0.4m 0.6m 0.8m 1m
0m 10mm 20mm 40mm 60mm 80mm 100mm