


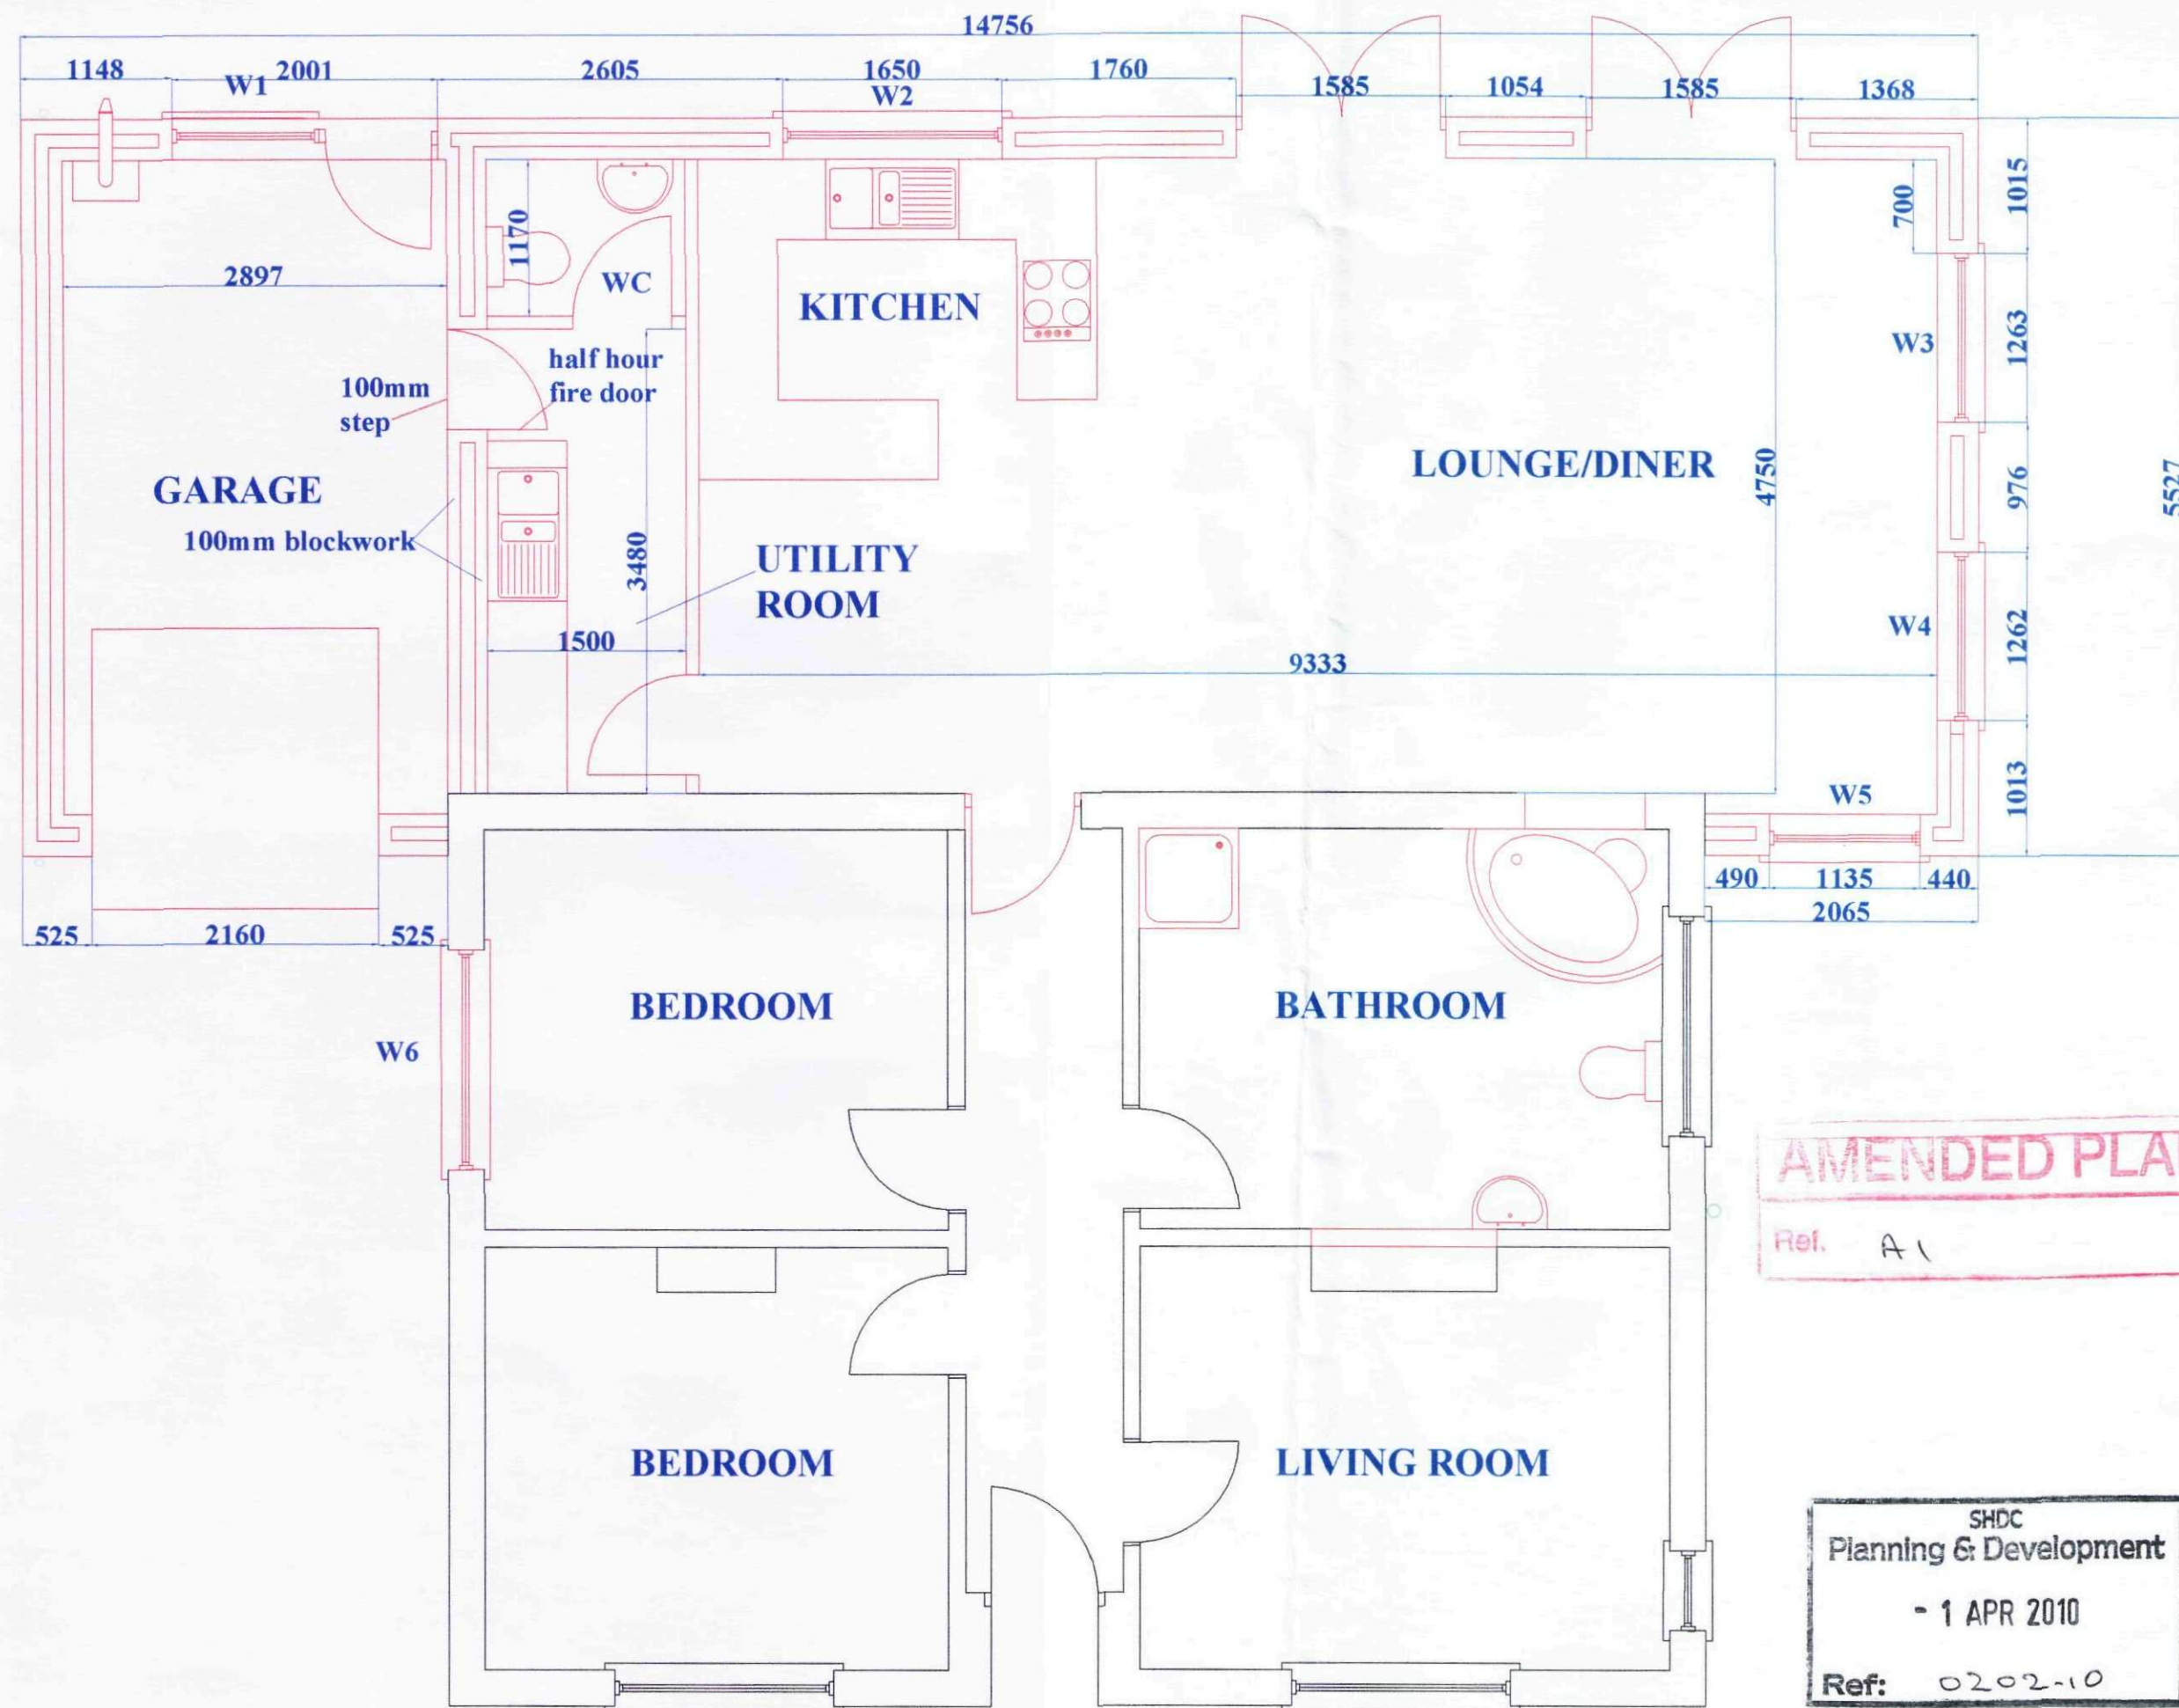

GROUND FLOOR PLAN

AMENDED PLAN

Ref. A1

SHDC
Planning & Development

- 1 APR 2010

Ref: 0202-10

General Notes

THIS DRAWING SHALL BE READ IN CONJUNCTION WITH THE SEPERATE BUILDING REGULATION SPECIFICATION NOTES

ALL DIMENSIONS SHALL BE CHECKED ON SITE AND UNDER NO CIRCUMSTANCES SHALL DIMENSIONS BE TAKEN FROM THE DRAWINGS AND USED FOR TENDERING ORDERING OR CONSTRUCTION PURPOSES WITHOUT CHECKING THEM ON SITE FIRST

THIS DRAWING IS THE COPYRIGHT OF J W MOSES AND SHALL NOT BE COPIED WITHOUT EXPRESS CONSENT

No.	Revision/Issue	Date

Form Name and Address
JOHN W MOSES M.R.I.C.S
CHARTERED SURVEYOR
3 PINE COURT
SPALDING
LINCOLNSHIRE
PE12 6FG

Project Name and Address
PROPOSED
ALTERATIONS AND
EXTENSION TO
WESTVIEW
WINDMILL LANE
GOSBERTON RISEGATE
PE11 4ES

Project JWM/WV/007A	Sheet PROPOSED PLAN
Date 01/03/10	
Scale 1:50	