



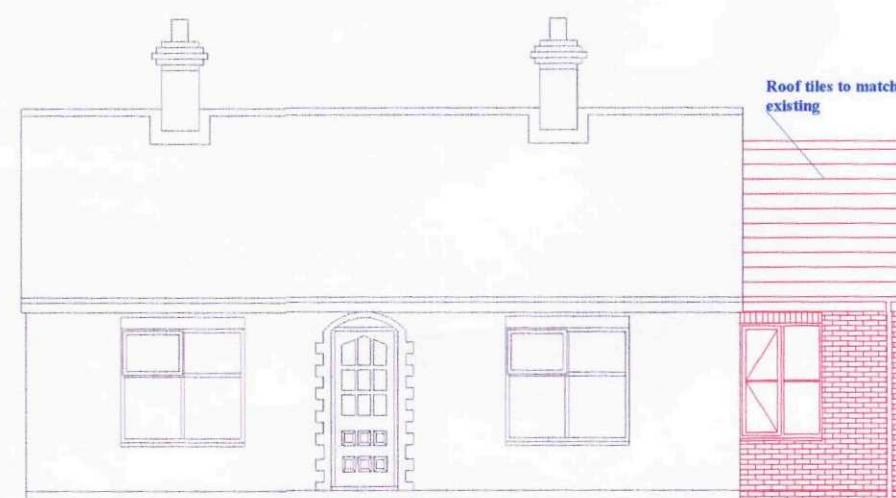

FRONT ELEVATION

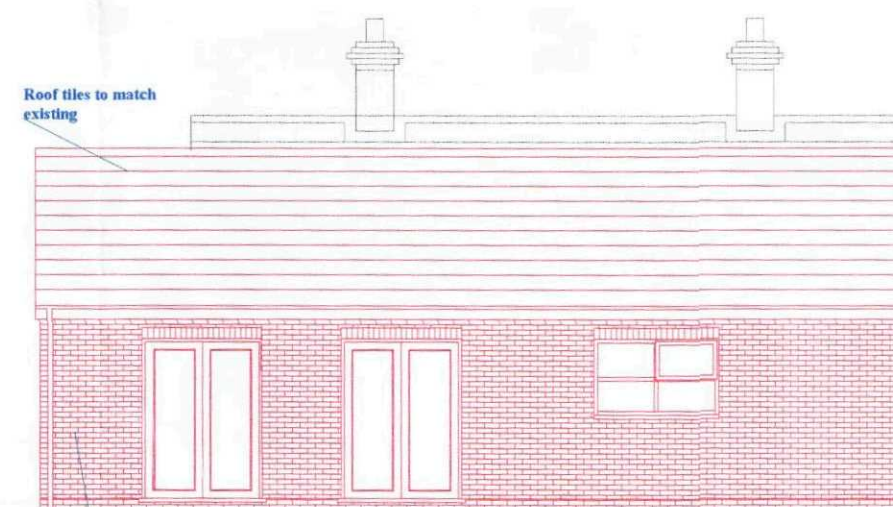

REAR ELEVATION



SIDE ELEVATION



SIDE ELEVATION

External Window Schedule	
code	size
W1	1105 X 1050MM
W2	1650 X 1050MM
W3	1260 X 1550MM
W4	1260 X 1550MM
W5	1078 X 1550MM
W6	1650 X 1550MM

AMENDED PLAN
Ref. A2

SHDC
Planning & Development
04 MAY 2010
Ref: 0202-10

General Notes

THIS DRAWING SHALL BE READ IN CONJUNCTION WITH THE SEPERATE BUILDING REGULATION SPECIFICATION NOTES

ALL DIMENSIONS SHALL BE CHECKED ON SITE AND UNDER NO CIRCUMSTANCES SHALL DIMENSIONS BE TAKEN FROM THE DRAWINGS AND USED FOR TENDERING ORDERING OR CONSTRUCTION PURPOSES WITHOUT CHECKING THEM ON SITE FIRST


THIS DRAWING IS THE COPYRIGHT OF J W MOSES AND SHALL NOT BE COPIED WITHOUT EXPRESS CONSENT

No. Revision/Issue Date

JOHN W MOSES M.R.I.C.S
CHARTERED SURVEYOR
3 PINE COURT
SPALDING
LINCOLNSHIRE
PE12 6FG

PROPOSED
ALTERATIONS AND
EXTENSION TO
WESTVIEW
WINDMILL LANE
GOSBERTON RISEGATE
PE11 4ES

Project JWM/WV/003B
Date 01/03/10
Scale 1:100
Proposed ELEVATION

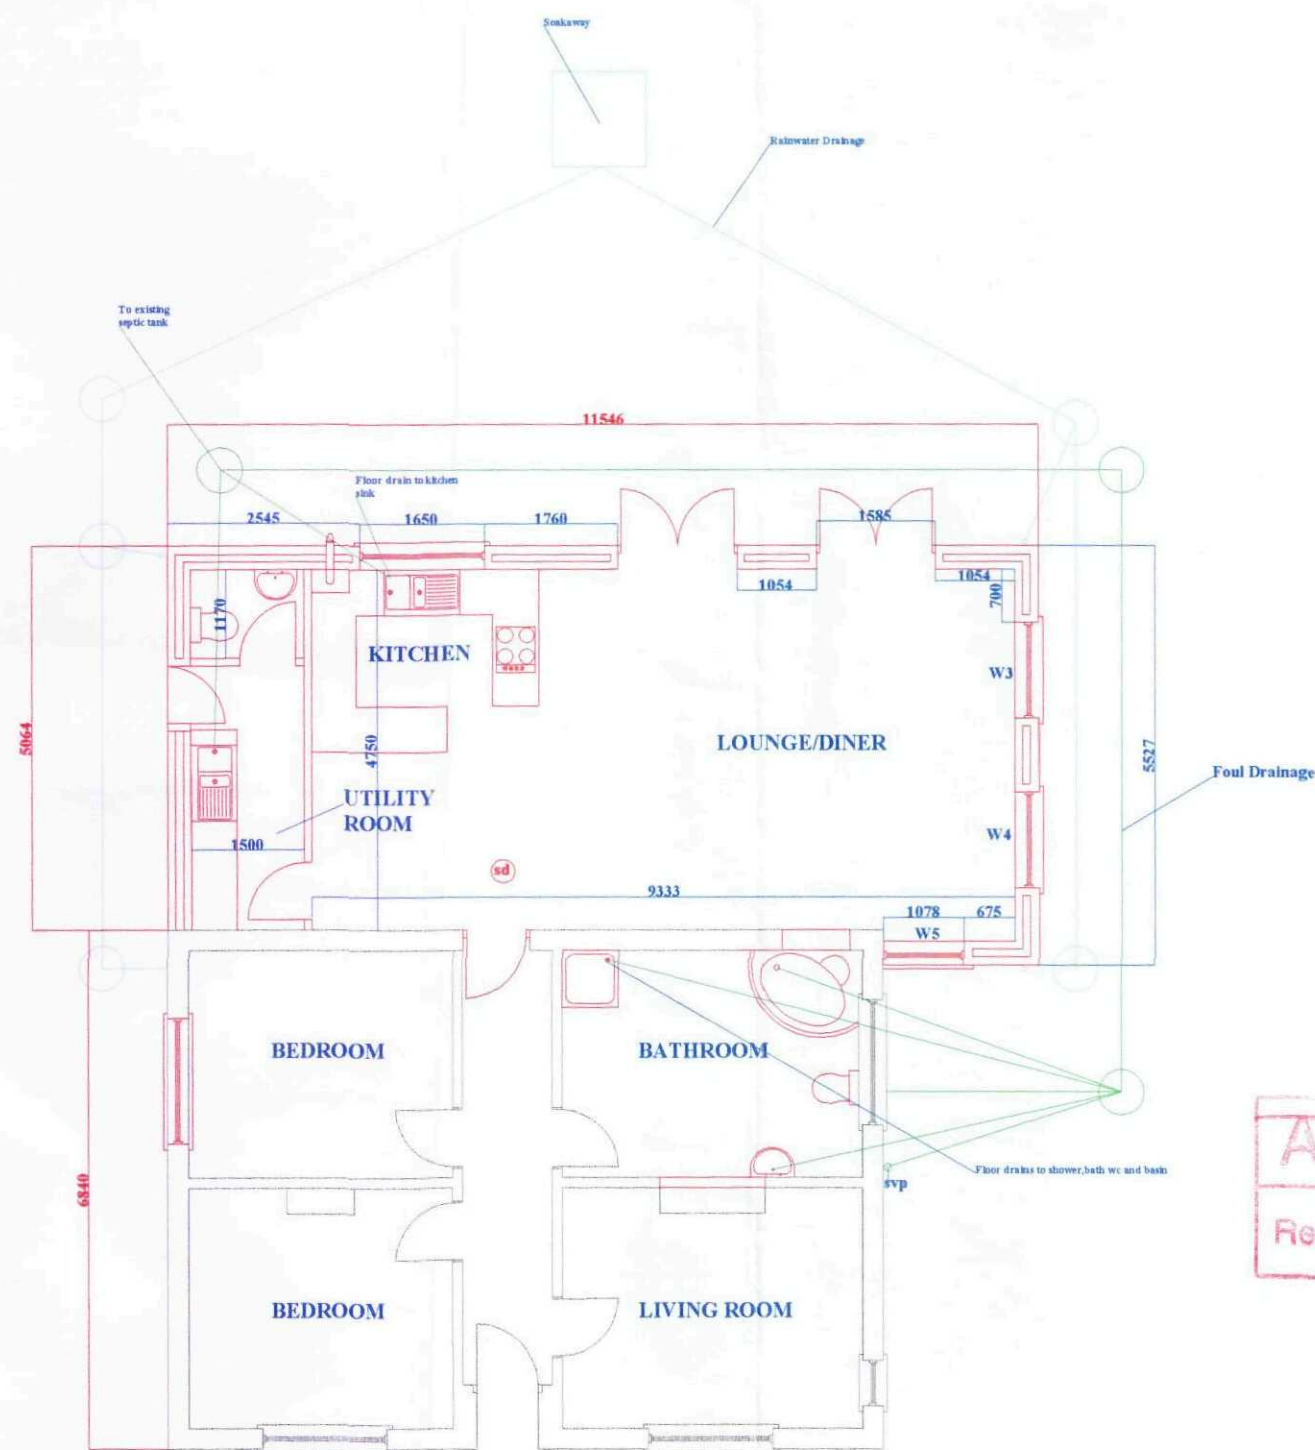

GROUND FLOOR PLAN

AMENDED PLAN
Ref. A2

SHDC
Planning & Development
04 MAY 2010
Ref: 0202-10

General Notes

THIS DRAWING SHALL BE READ IN CONJUNCTION WITH THE SEPERATE BUILDING REGULATION SPECIFICATION NOTES

ALL DIMENSIONS SHALL BE CHECKED ON SITE AND UNDER NO CIRCUMSTANCES SHALL DIMENSIONS BE TAKEN FROM THE DRAWINGS AND USED FOR TENDERING ORDERING OR CONSTRUCTION PURPOSES WITHOUT CHECKING THEM ON SITE FIRST


THIS DRAWING IS THE COPYRIGHT OF J W MOSES AND SHALL NOT BE COPIED WITHOUR EXPRESS CONSENT

No.	Revision/Issue	Date


John W Moses M.R.I.C.S
CHARTERED SURVEYOR
3 PINE COURT
SPALDING
LINCOLNSHIRE
PE12 6FG

PROPOSED
ALTERATIONS AND
EXTENSION TO
WESTVIEW
WINDMILL LANE
GOSBERTON RISEGATE
PE11 4ES

Project JWM/WH/004B	Client PROPOSED DRAINAGE
Date 01/03/10	
Scale 1:100	

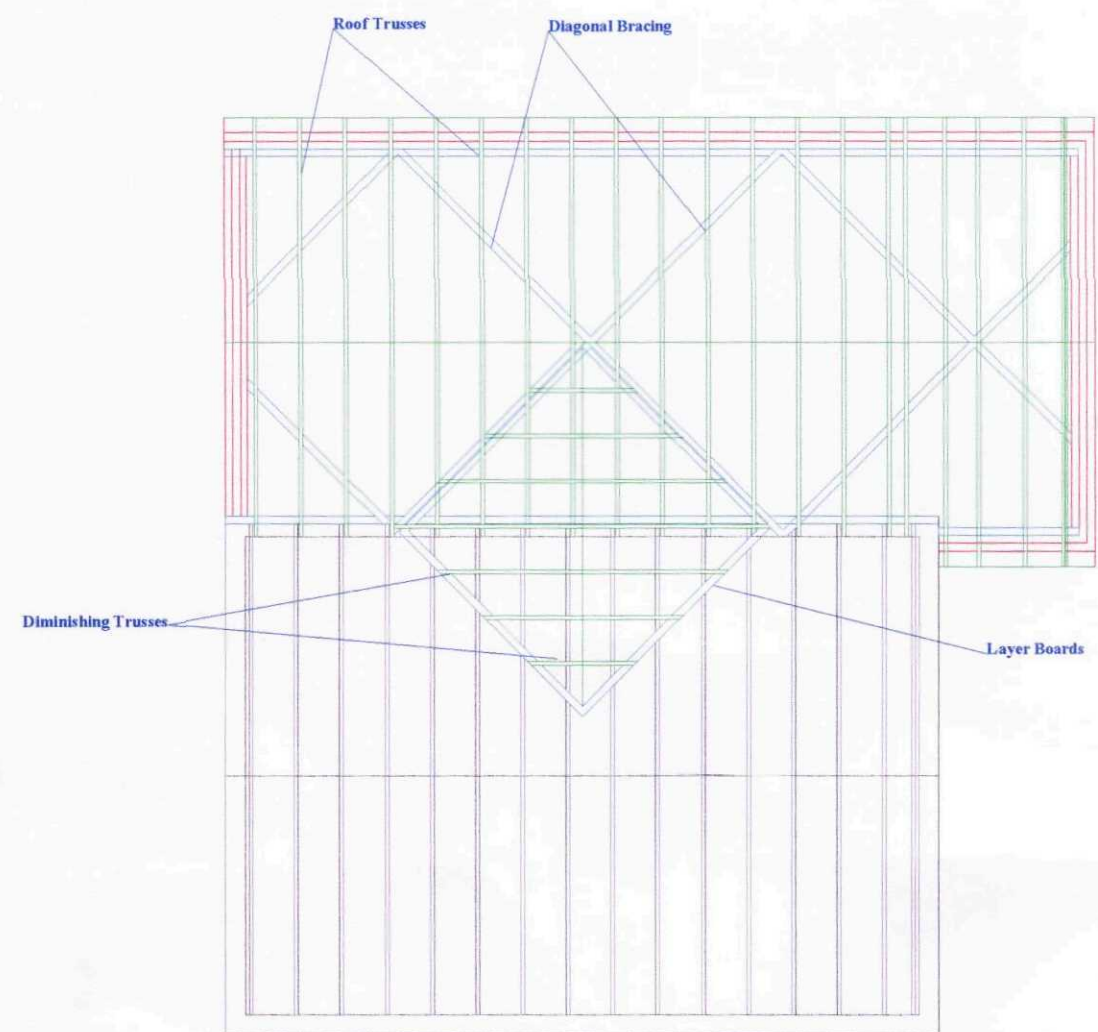

ROOF STRUCTURE

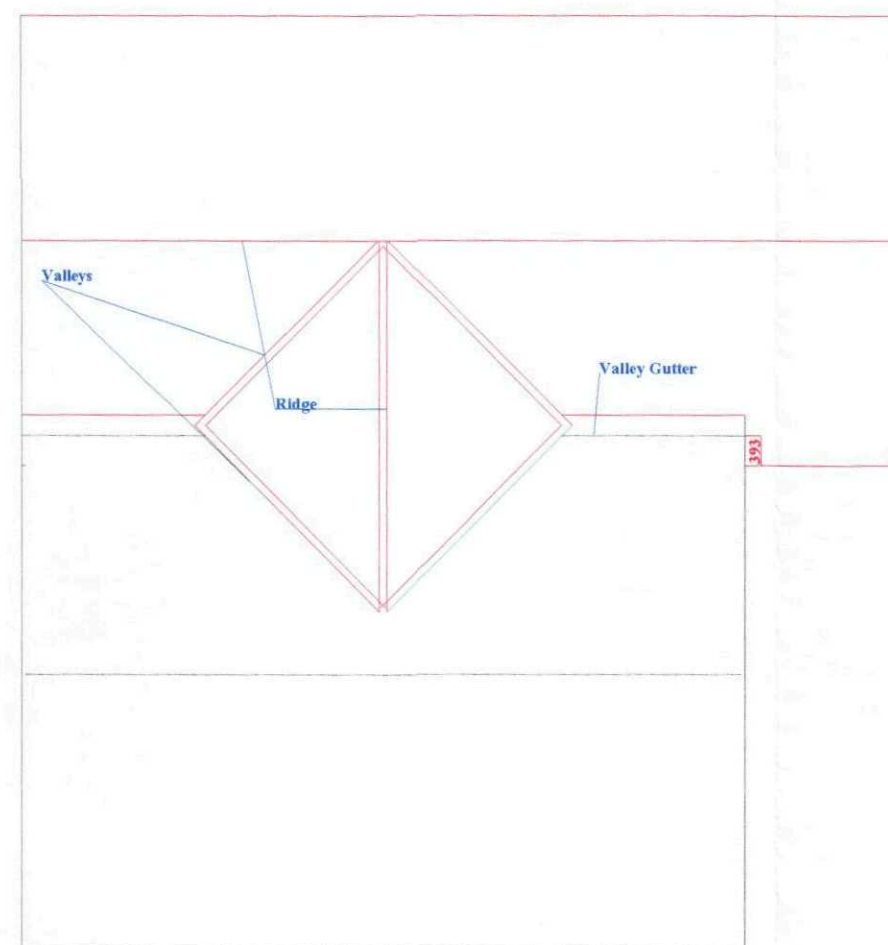

ROOF PLAN

AMENDED PLAN
Ref. A2

SHDC
Planning & Development
04 MAY 2010
Ref: 0202-1G

General Notes

THIS DRAWING SHALL BE READ IN CONJUNCTION WITH THE SEPERATE BUILDING REGULATION SPECIFICATION NOTES

ALL DIMENSIONS SHALL BE CHECKED ON SITE AND UNDER NO CIRCUMSTANCES SHALL DIMENSIONS BE TAKEN FROM THE DRAWINGS AND USED FOR TENDERING ORDERING OR CONSTRUCTION PURPOSES WITHOUT CHECKING THEM ON SITE FIRST

THIS DRAWING IS THE COPYRIGHT OF J W MOSES AND SHALL NOT BE COPIED WITHOUT OUR EXPRESS CONSENT

No.	Revision/Issue	Date


Draw Name and Address

JOHN W MOSES M.R.I.C.S
CHARTERED SURVEYOR
3 PINE COURT
SPALDING
LINCOLNSHIRE
PE12 6FG

Project Name and Address

PROPOSED ALTERATIONS AND EXTENSION TO WESTVIEW
WINDMILL LANE
GOSBERTON RISEGATE
PE11 4ES

Project JWM/WV/005A Date 01/03/10 Scale 1:100	Project PROPOSED DETAILS
--	-----------------------------

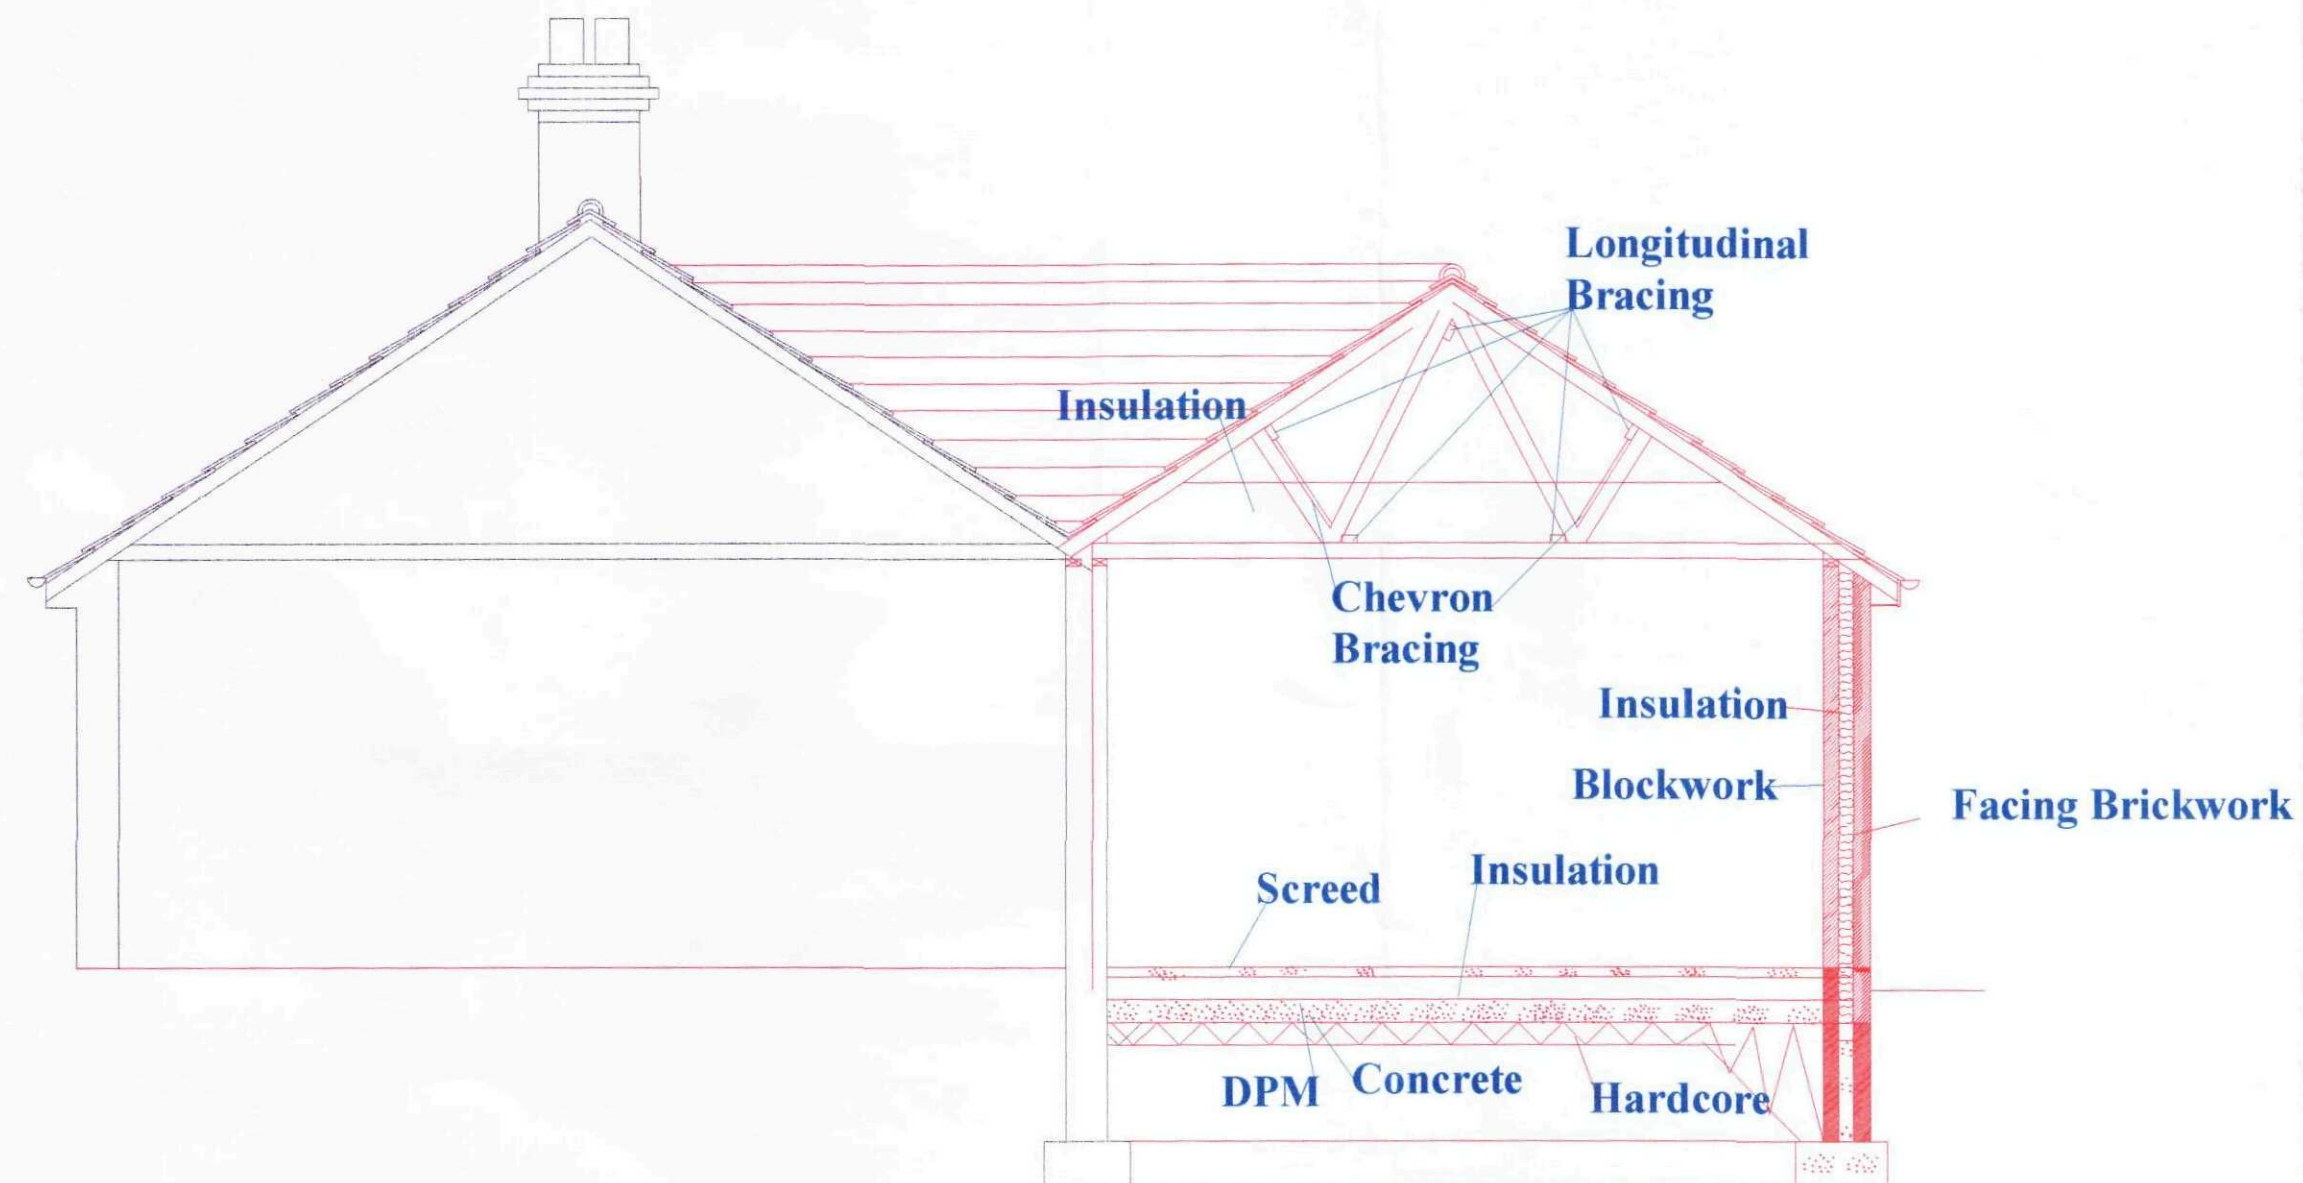

SECTION

AMENDED PLAN
Ref. A2

SHDC
Planning & Development
04 MAY 2010
Ref: 0202-10

General Notes
THIS DRAWING SHALL BE
READ IN CONJUNCTION
WITH THE SEPERATE
BUILDING REGULATION
SPECIFICATION NOTES

ALL DIMENSIONS SHALL BE
CHECKED ON SITE AND
UNDER NO CIRCUMSTANCES
SHALL DIMENSIONS BE
TAKEN FROM THE
DRAWINGS AND USED
FOR TENDERING ORDERING
OR CONSTRUCTION
PURPOSES WITHOUT
CHECKING THEM ON SITE
FIRST


THIS DRAWING IS THE
COPYRIGHT OF J W MOSES
AND SHALL NOT BE COPIED
WITHOUT EXPRESS
CONSENT

No.	Revision/Issue	Date

For Name and Address
JOHN W MOSES M.R.I.C.S
CHARTERED SURVEYOR
3 PINE COURT
SPALDING
LINCOLNSHIRE
PE12 6FG

Project Name and Address
PROPOSED
ALTERATIONS AND
EXTENSION TO
WESTVIEW
WINDMILL LANE
GOSBERTON RISEGATE
PE11 4ES

Project JWM/WV/006	Sheet PROPOSED SECTION
Date 01/03/10	
Scale 1:50	

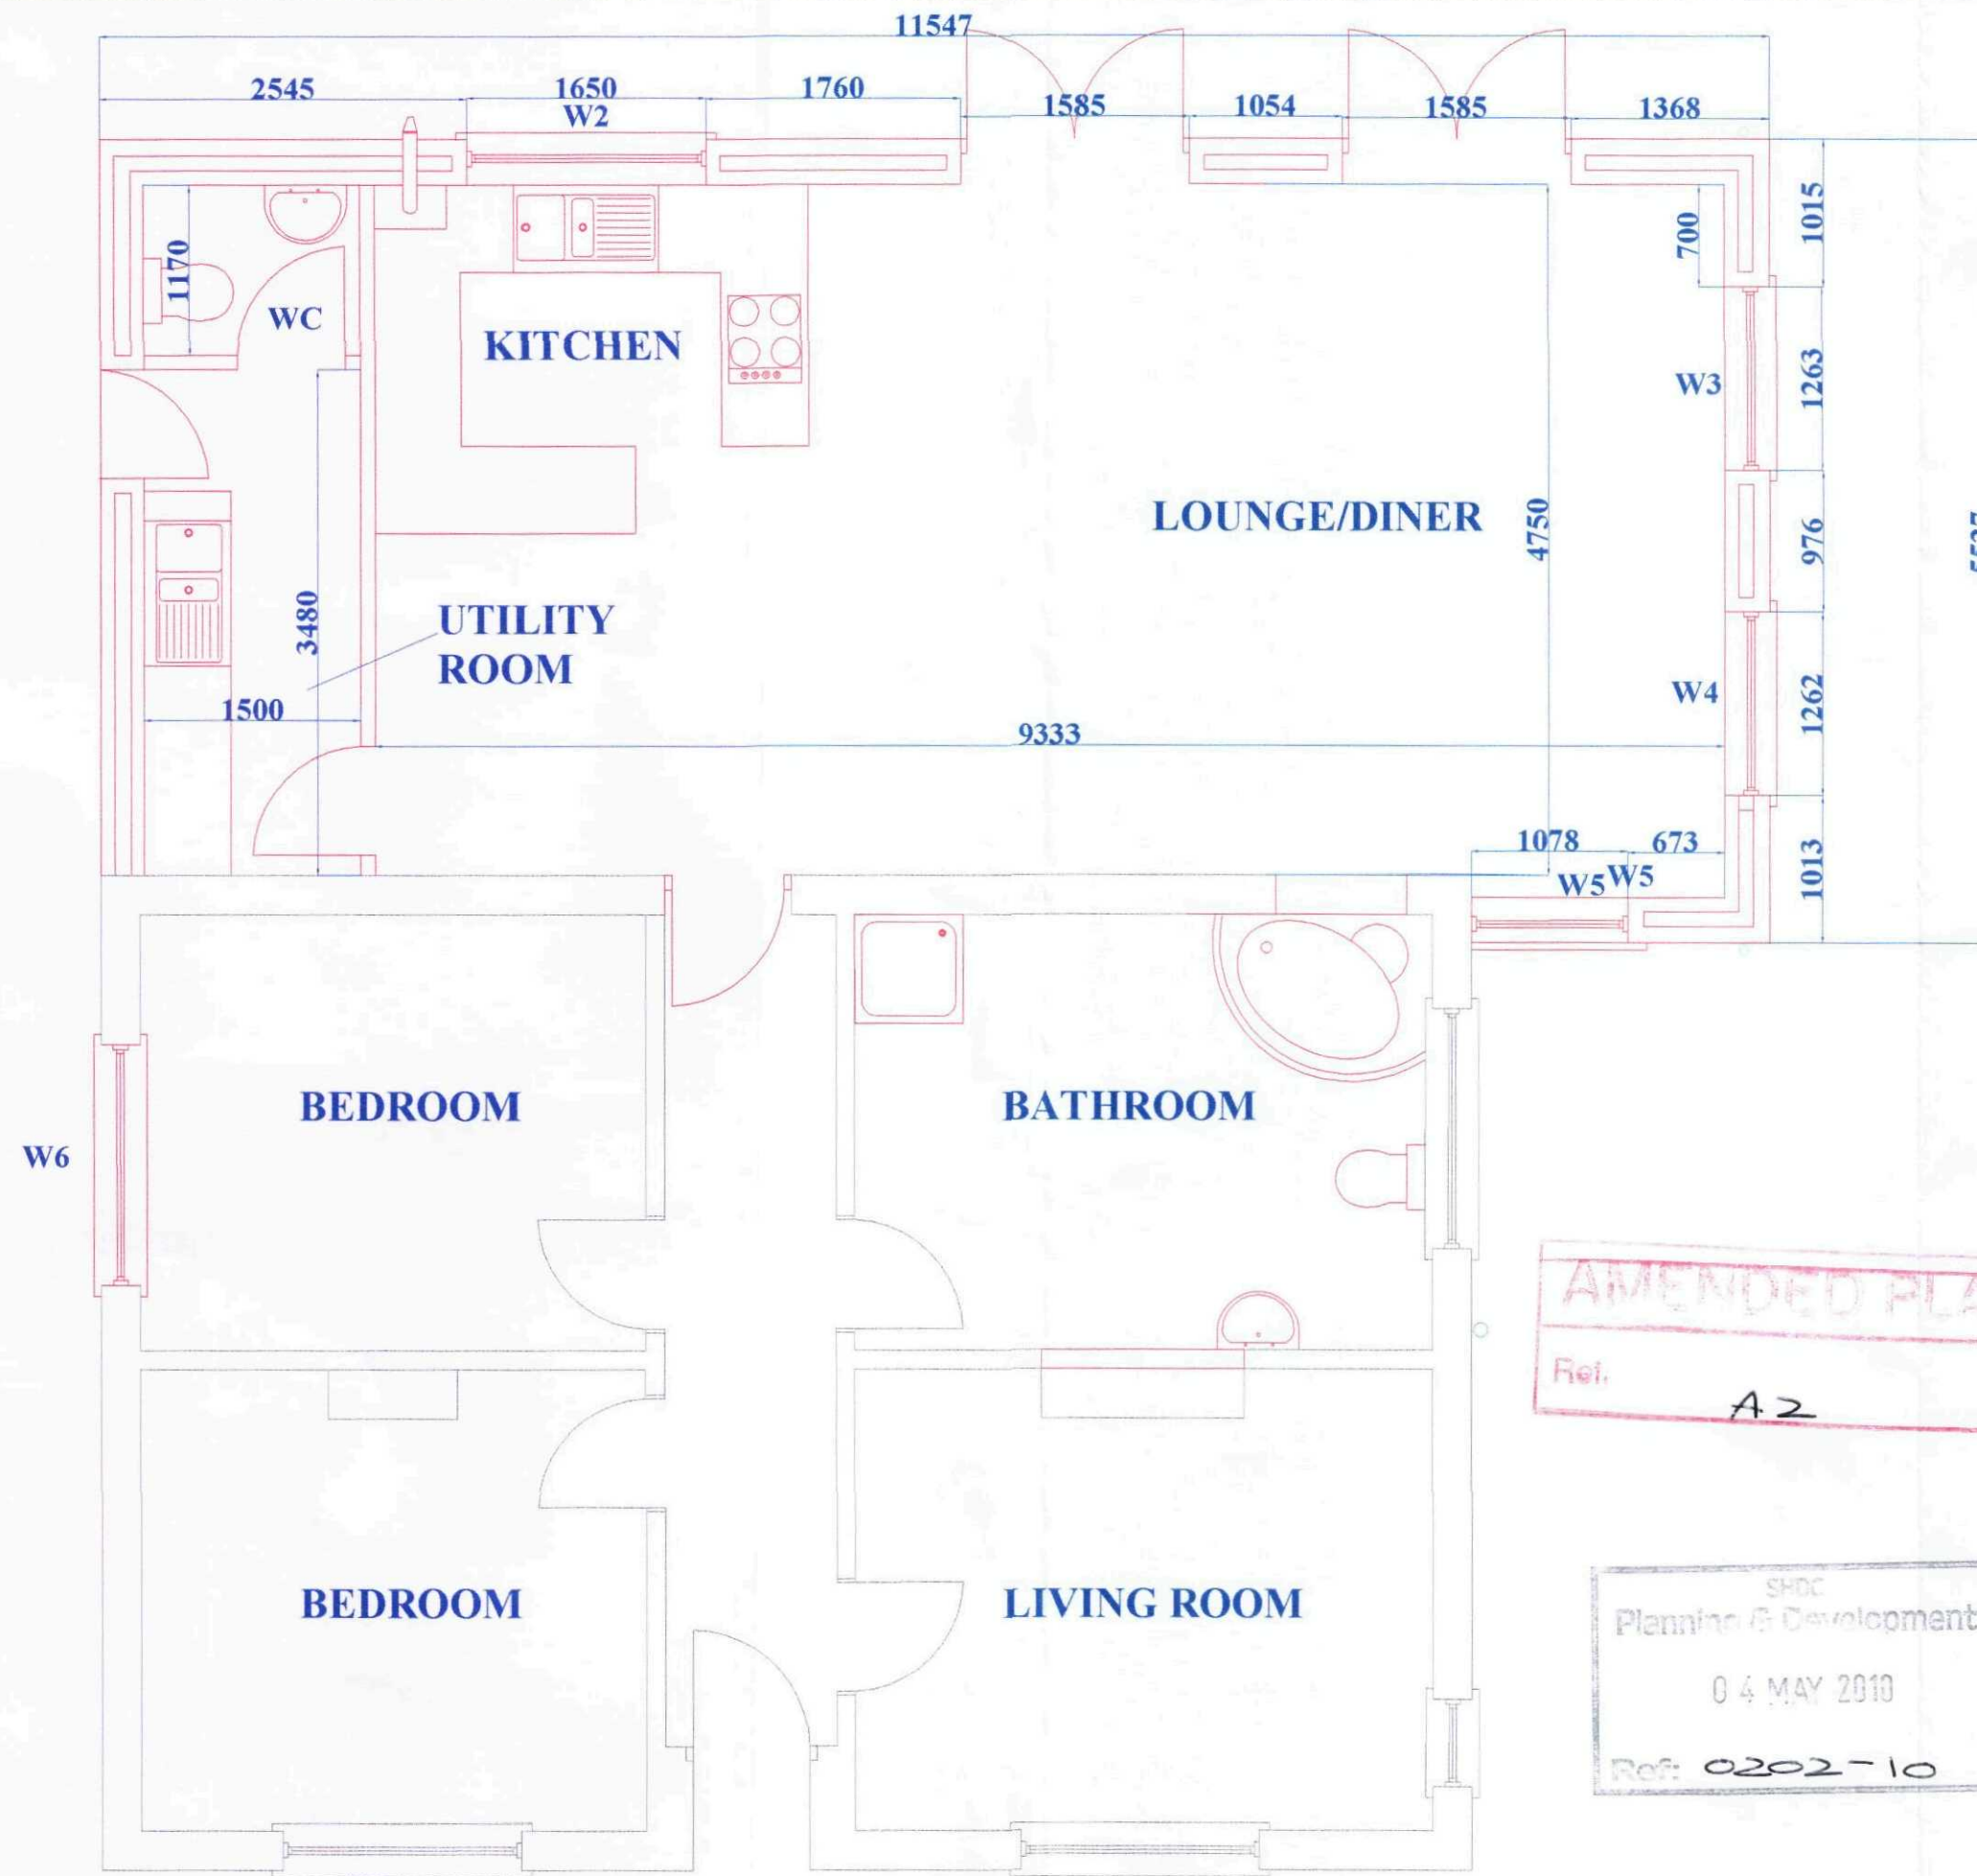

GROUND FLOOR PLAN

General Notes
THIS DRAWING SHALL BE READ IN CONJUNCTION WITH THE SEPERATE BUILDING REGULATION SPECIFICATION NOTES

ALL DIMENSIONS SHALL BE CHECKED ON SITE AND UNDER NO CIRCUMSTANCES SHALL DIMENSIONS BE TAKEN FROM THE DRAWINGS AND USED FOR TENDERING ORDERING OR CONSTRUCTION PURPOSES WITHOUT CHECKING THEM ON SITE FIRST

THIS DRAWING IS THE COPYRIGHT OF J W MOSES AND SHALL NOT BE COPIED WITHOUR EXPRESS CONSENT

AMENDED PLAN
Ref. A2


SHDC
Planning & Development
04 MAY 2010
Ref: 0202-10

No.	Revision/Issue	Date

For Name and Address
JOHN W MOSES M.R.I.C.S
CHARTERED SURVEYOR
3 PINE COURT
SPALDING
LINCOLNSHIRE
PE12 6FG

Project Name and Address
PROPOSED ALTERATIONS AND EXTENSION TO WESTVIEW
WINDMILL LANE
GOSBERTON RISEGATE
PE11 4ES

Project JWM/WV/007B	Client PROPOSED PLAN
Date 01/03/10	
Scale 1:50	

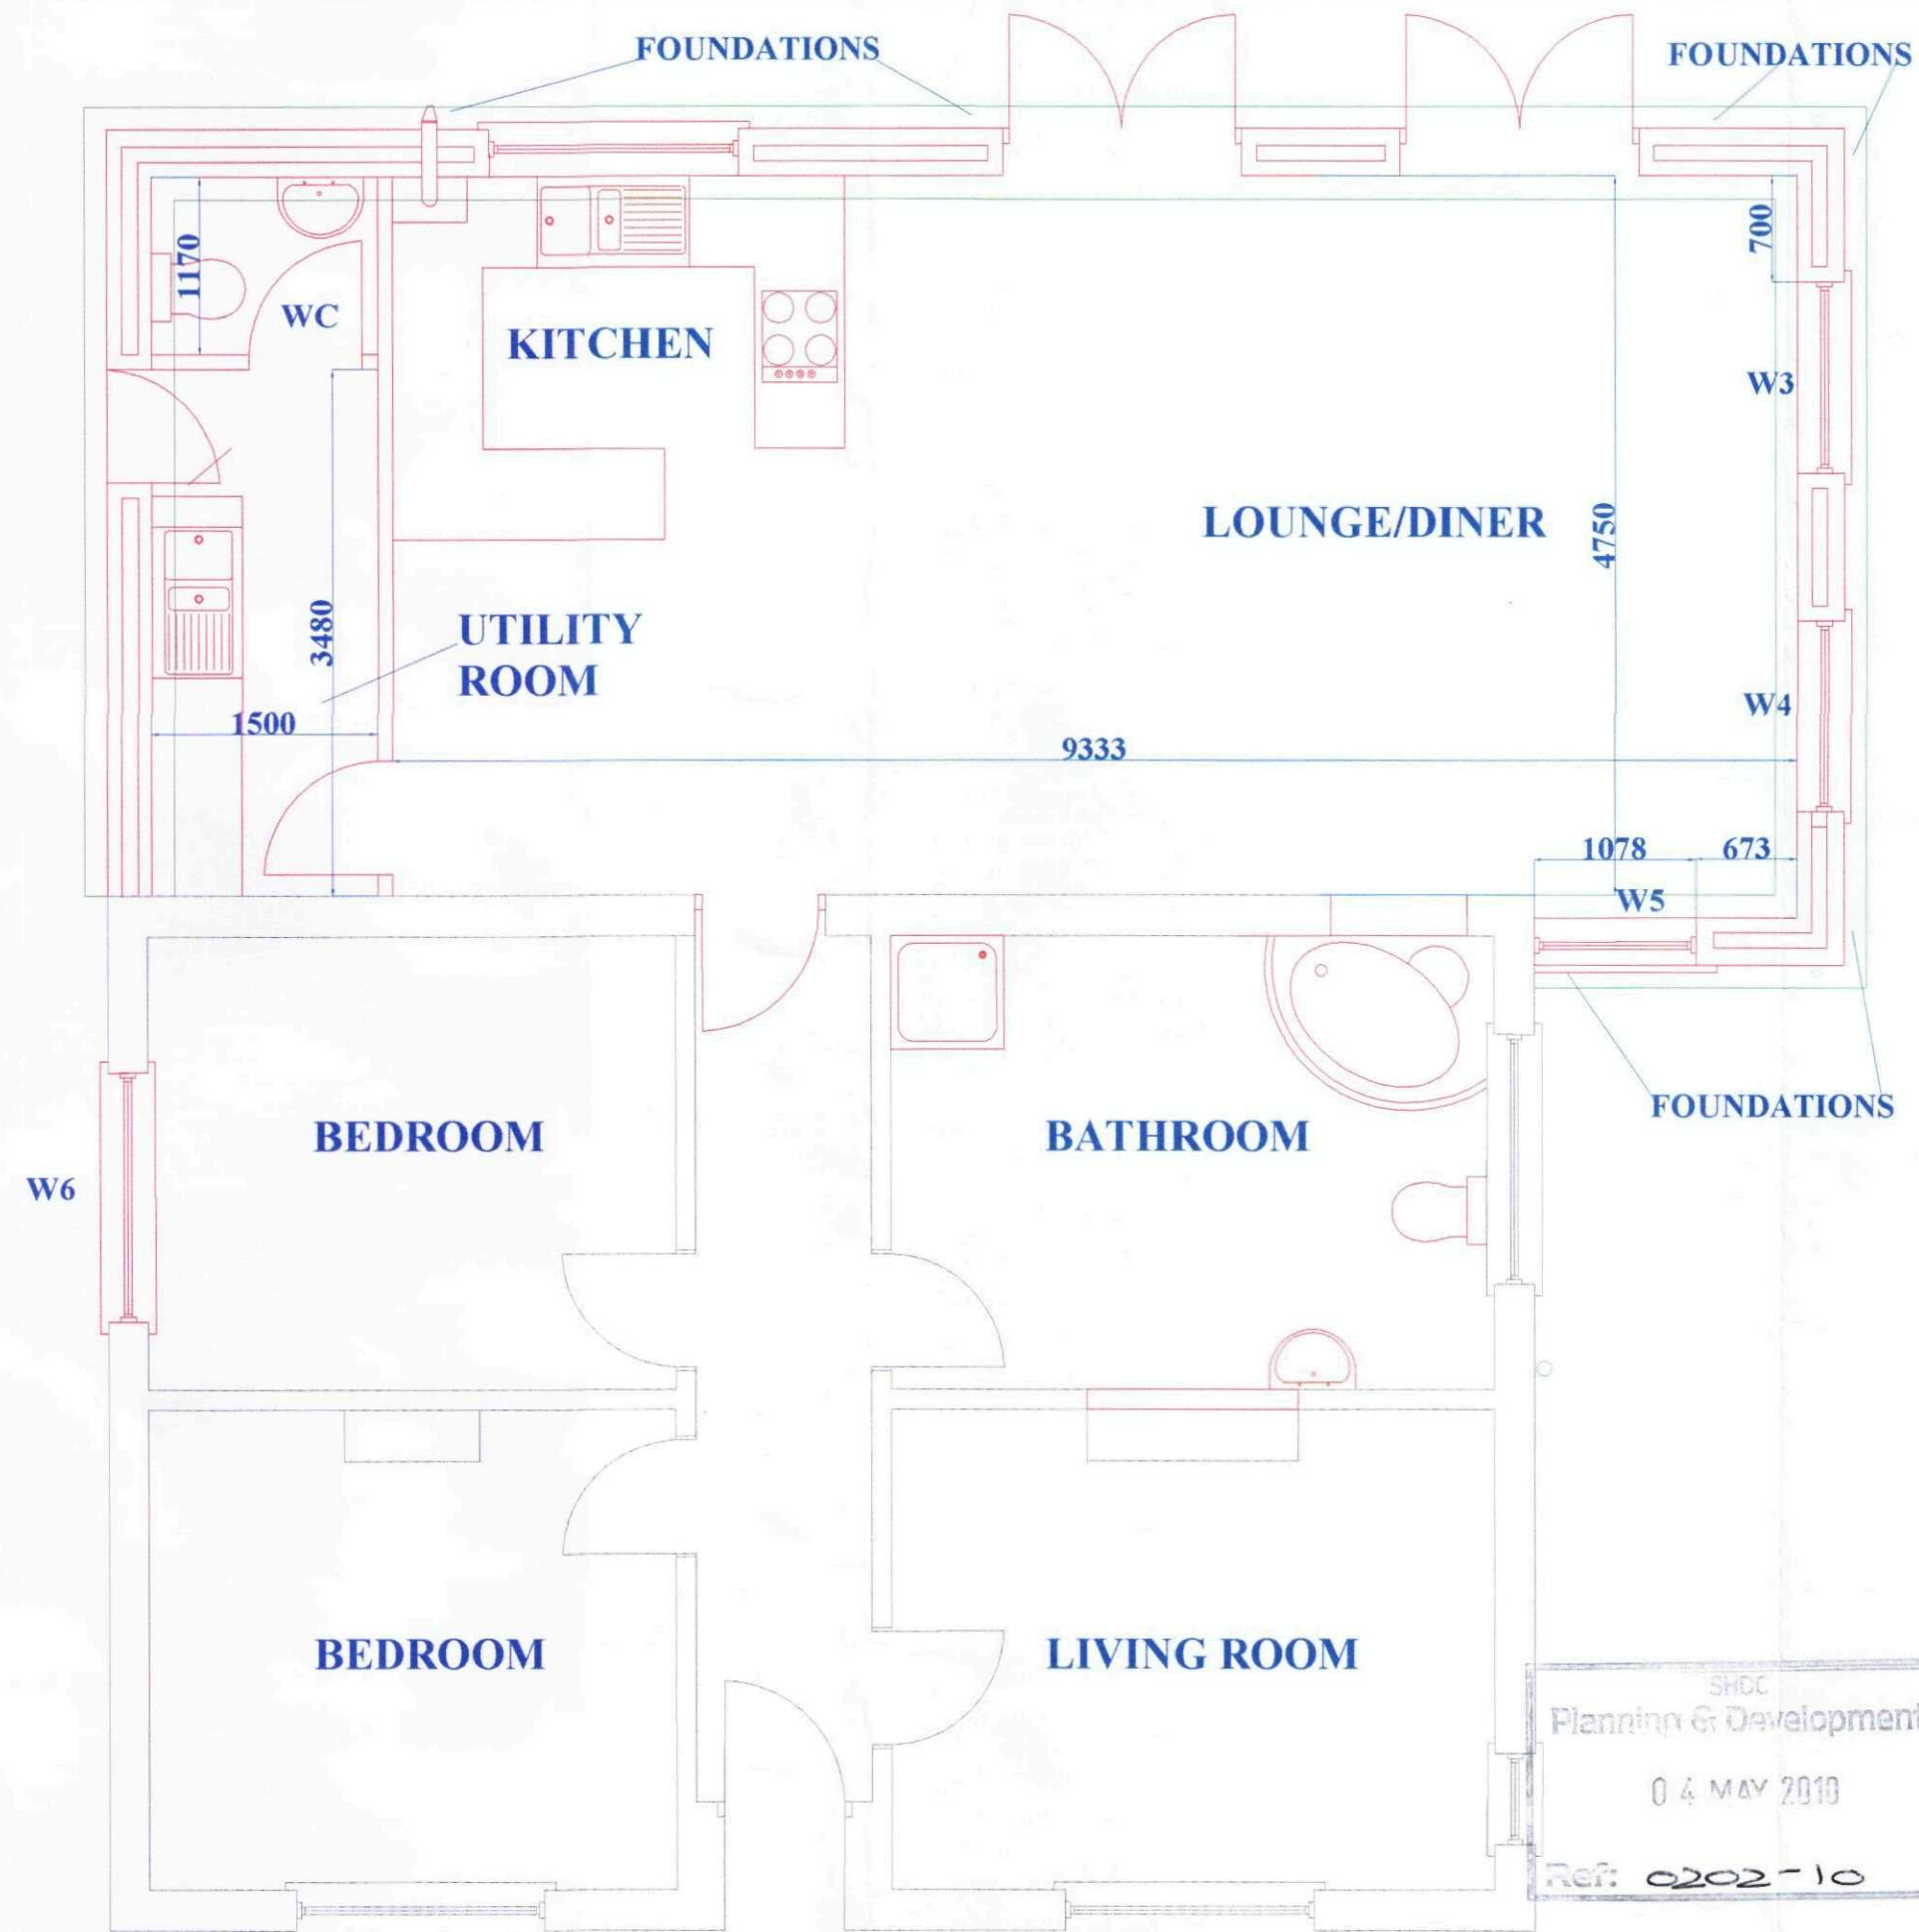

GROUND FLOOR PLAN

General Notes
THIS DRAWING SHALL BE READ IN CONJUNCTION WITH THE SEPERATE BUILDING REGULATION SPECIFICATION NOTES

ALL DIMENSIONS SHALL BE CHECKED ON SITE AND UNDER NO CIRCUMSTANCES SHALL DIMENSIONS BE TAKEN FROM THE DRAWINGS AND USED FOR TENDERING ORDERING OR CONSTRUCTION PURPOSES WITHOUT CHECKING THEM ON SITE FIRST

THIS DRAWING IS THE COPYRIGHT OF J W MOSES AND SHALL NOT BE COPIED WITHOUT EXPRESS CONSENT

No.	Revision/Issue	Date

From Name and Address
JOHN W MOSES M.R.I.C.S
CHARTERED SURVEYOR
3 PINE COURT
SPALDING
LINCOLNSHIRE
PE12 6FG

Project Name and Address
PROPOSED
ALTERATIONS AND
EXTENSION TO
WESTVIEW
WINDMILL LANE
GOSBERTON RISEGATE
PE11 4ES

Project JWM/WV/010	PROPOSED FOUNDATION PLAN
Date 01/03/10	
Scale 1:50	

AMENDED PLAN
Ref. A2



AMENDED PLAN

Ref. **A2**

SHDC
Planning & Development

04 MAY 2010

Ref: 0202-10