


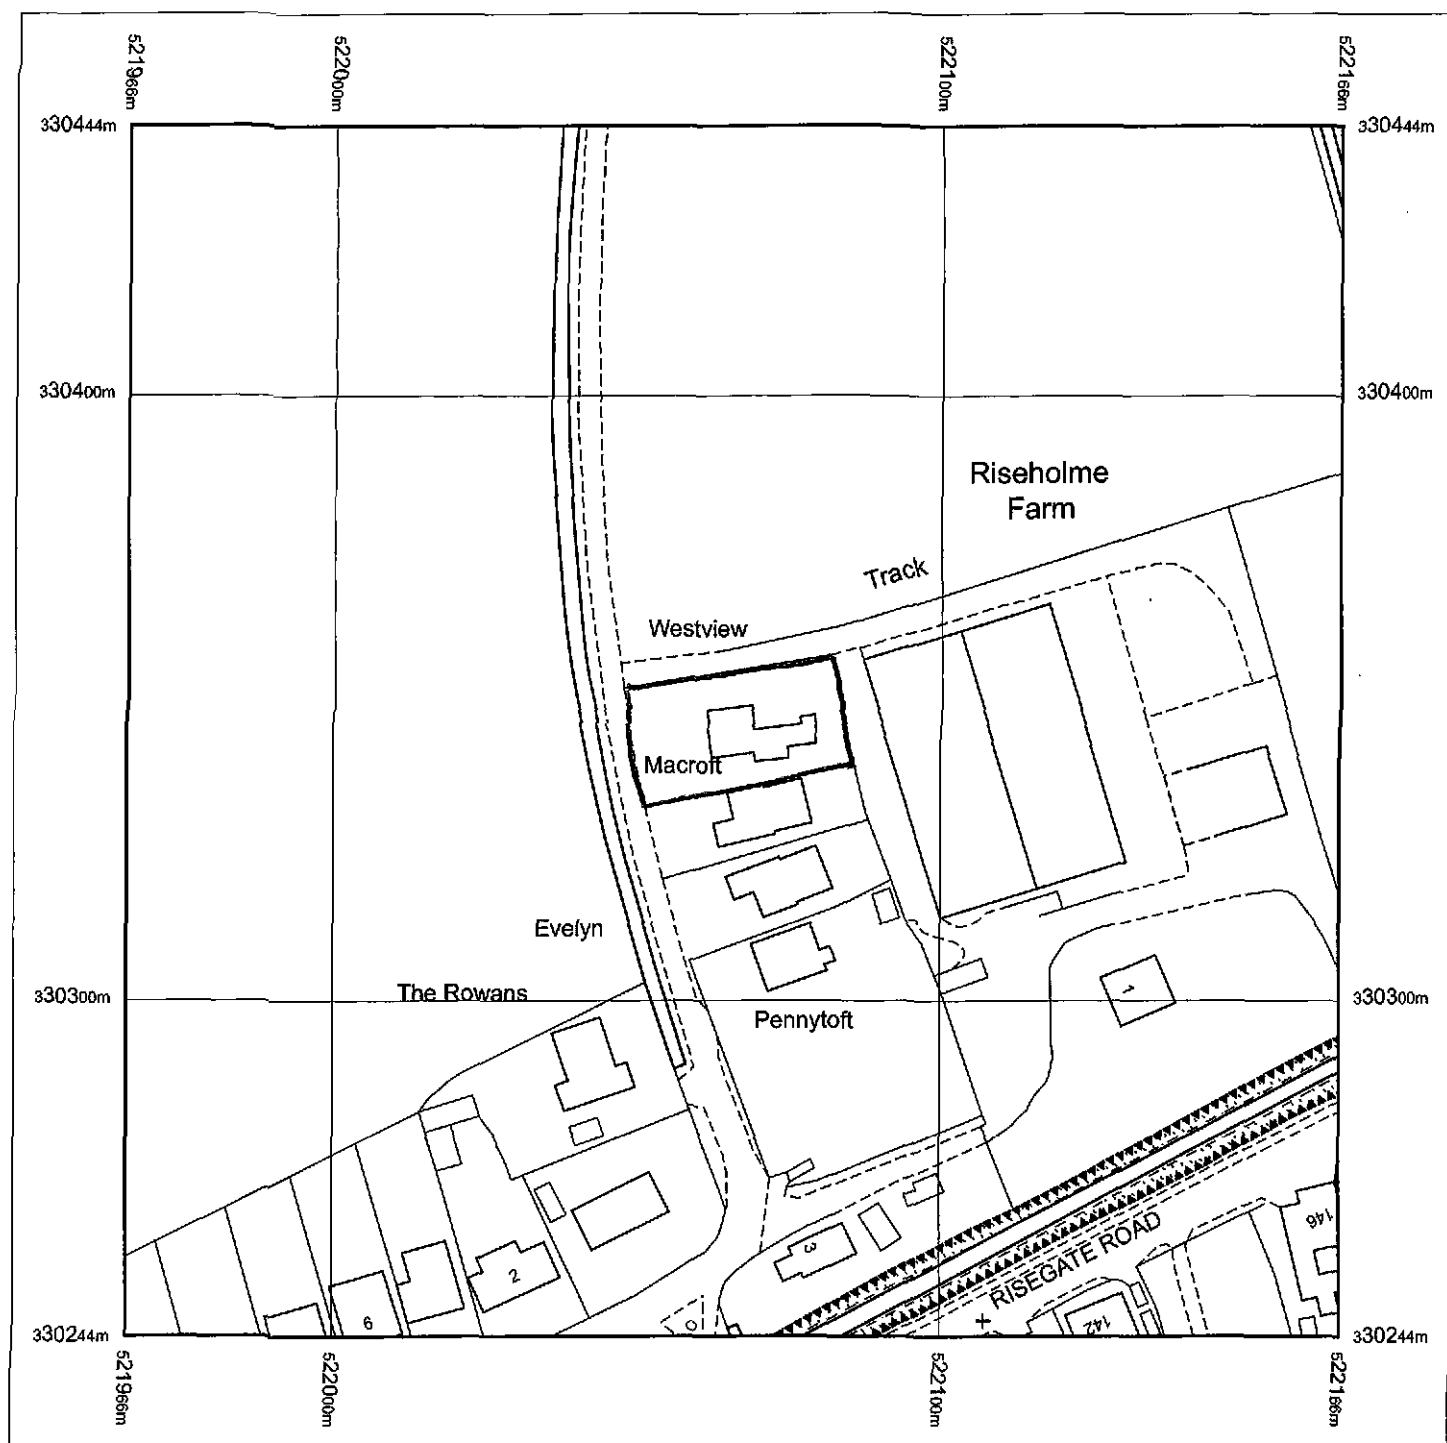

Produced 09.03.2010 from the Ordnance Survey National Geographic Database and incorporating surveyed revision available at this date. © Crown Copyright 2010.


Reproduction in whole or part is prohibited without the prior permission of Ordnance Survey.

Ordnance Survey, the OS Symbol and OS Sitemap are registered trademarks of Ordnance Survey, the national mapping agency of Great Britain.

The representation of a road, track or path is no evidence of a right of way.


The representation of features as lines is no evidence of a property boundary.


Part or all of this OS Sitemap is enlarged from mapping produced at one or more of the following scales: 1:1250, 1:2500, 1:10000.

 

Supplied by: **Bookmark Spalding Ltd**
Serial number: 00096400
Centre coordinates: 522066 330344.5

Further information can be found on the OS Sitemap Information leaflet or the Ordnance Survey web site:
www.ordnancesurvey.co.uk

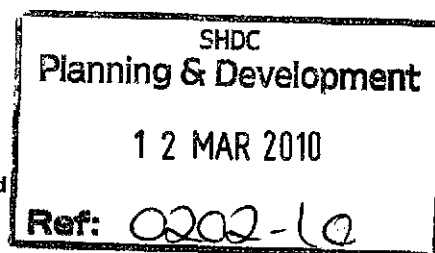

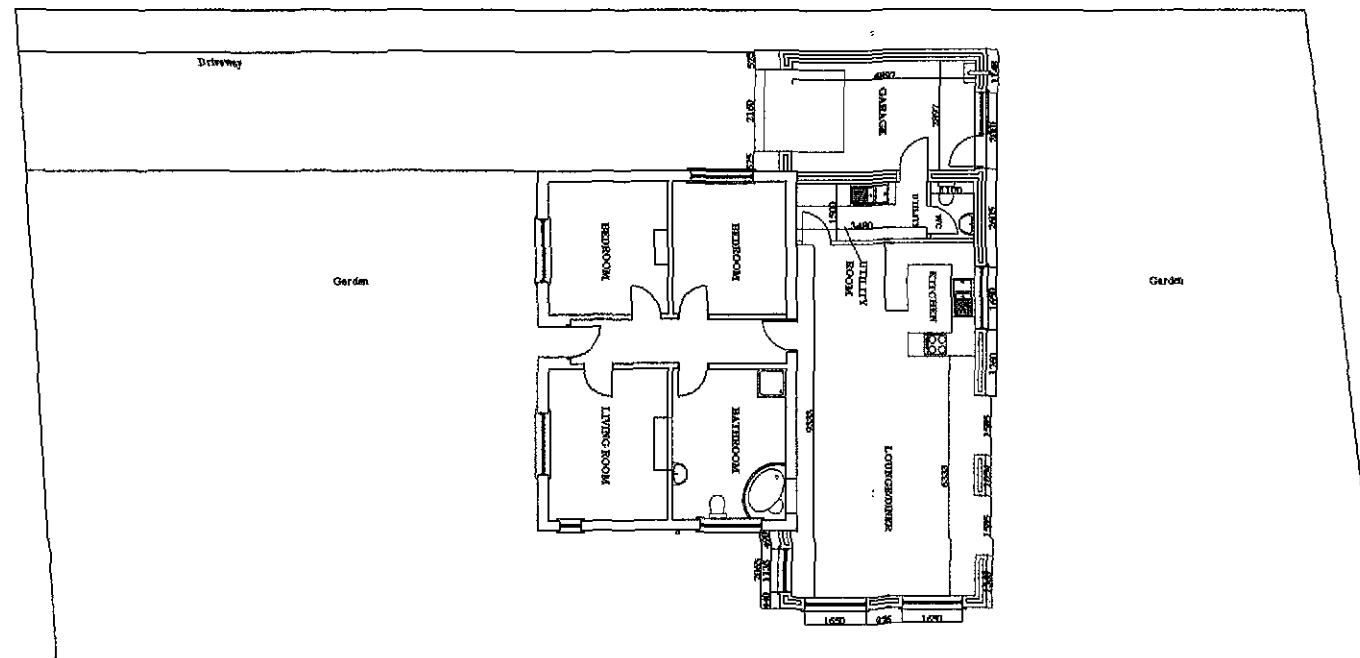

General Notes

THIS DRAWING SHALL BE READ IN CONJUNCTION WITH THE SEPERATE BUILDING REGULATION SPECIFICATION NOTES

ALL DIMENSIONS SHALL BE CHECKED ON SITE AND UNDER NO CIRCUMSTANCES SHALL DIMENSIONS BE TAKEN FROM THE DRAWINGS AND USED FOR TENDERING ORDERING OR CONSTRUCTION PURPOSES WITHOUT CHECKING THEM ON SITE FIRST


THIS DRAWING IS THE COPYRIGHT OF J W MOSES AND SHALL NOT BE COPIED WITHOUT EXPRESS CONSENT

Drawn by: JWM
 Check by: JWM
 Date: 18/03/10
 Scale: 1:200

PROPOSED ALTERATIONS AND EXTENSION TO WESTVIEW WINDMILL LANE GOSBERTON RISEGATE PE12 4ES

Block PLAN

BHDC
 Planning & Development
 24 MAR 2010
 Ref: 0202-10

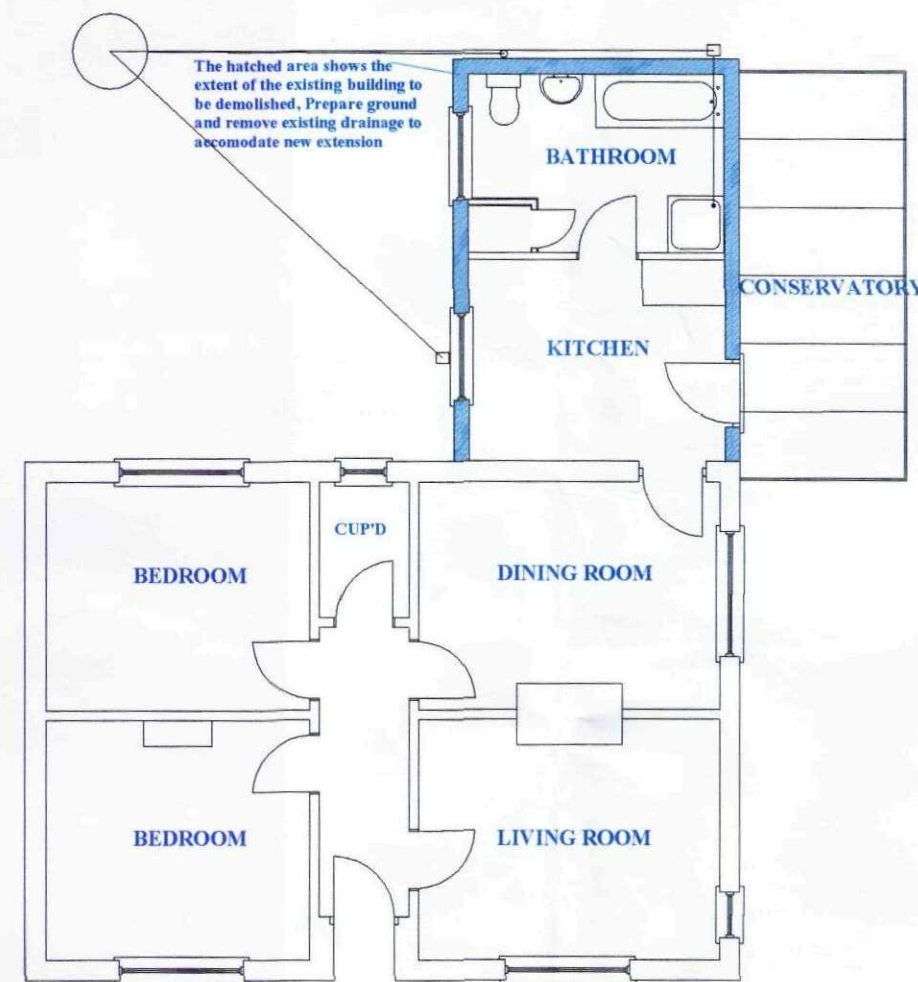

GROUND FLOOR PLAN

SHDC
Planning & Development
12 MAR 2010
Ref: 0202-10

General Notes

THIS DRAWING SHALL BE READ IN CONJUNCTION WITH THE SEPERATE BUILDING REGULATION SPECIFICATION NOTES

ALL DIMENSIONS SHALL BE CHECKED ON SITE AND UNDER NO CIRCUMSTANCES SHALL DIMENSIONS BE TAKEN FROM THE DRAWINGS AND USED FOR TENDERING ORDERING OR CONSTRUCTION PURPOSES WITHOUT CHECKING THEM ON SITE FIRST


THIS DRAWING IS THE COPYRIGHT OF J W MOSES AND SHALL NOT BE COPIED WITHOUR EXPRESS CONSENT

No.	Revision/Issue	Date

Firm Name and Address
JOHN W MOSES M.R.I.C.S
CHARTERED SURVEYOR
3 PINE COURT
SPALDING
LINCOLNSHIRE
PE12 6FG


Project Name and Address
PROPOSED
ALTERATIONS AND
EXTENSION TO
WESTVIEW
WINDMILL LANE
GOSBERTON RISEGATE
PE11 4ES

Project JWM/WV/001	Sheet EXISTING PLAN
Date 01/03/10	
Scale 1:100	

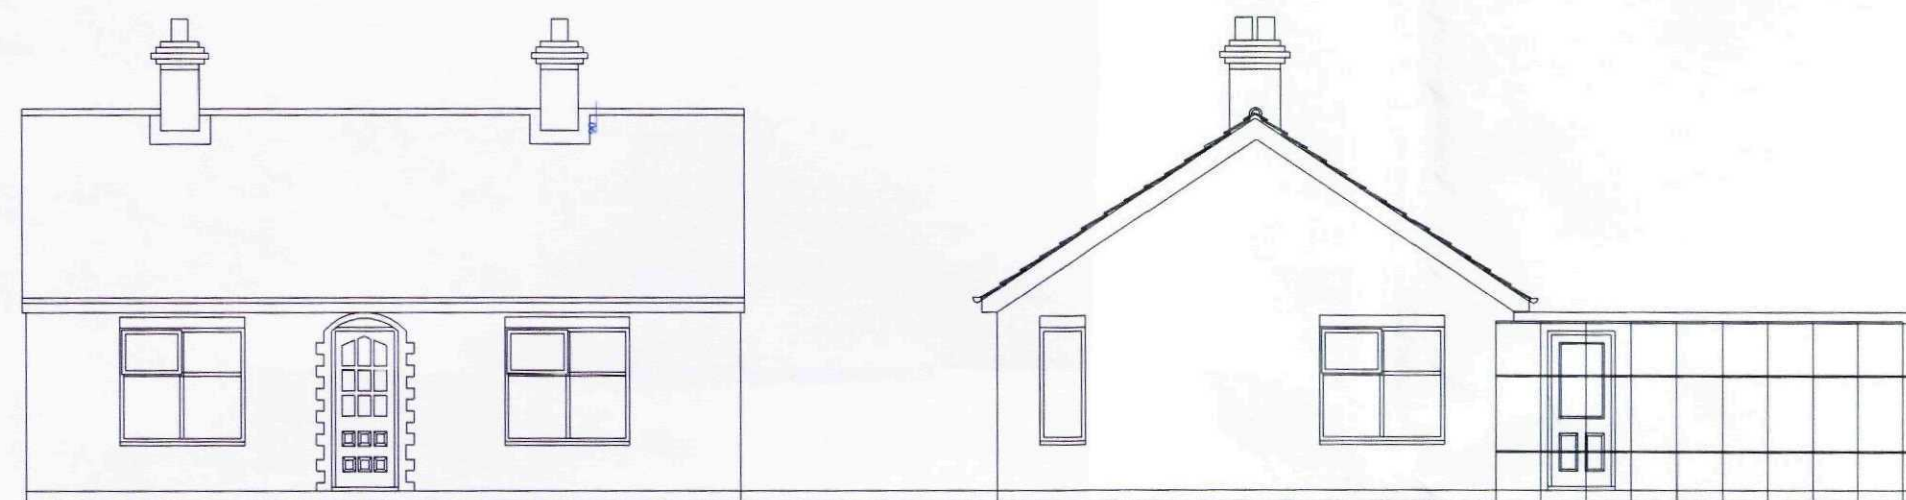

FRONT ELEVATION

SIDE ELEVATION

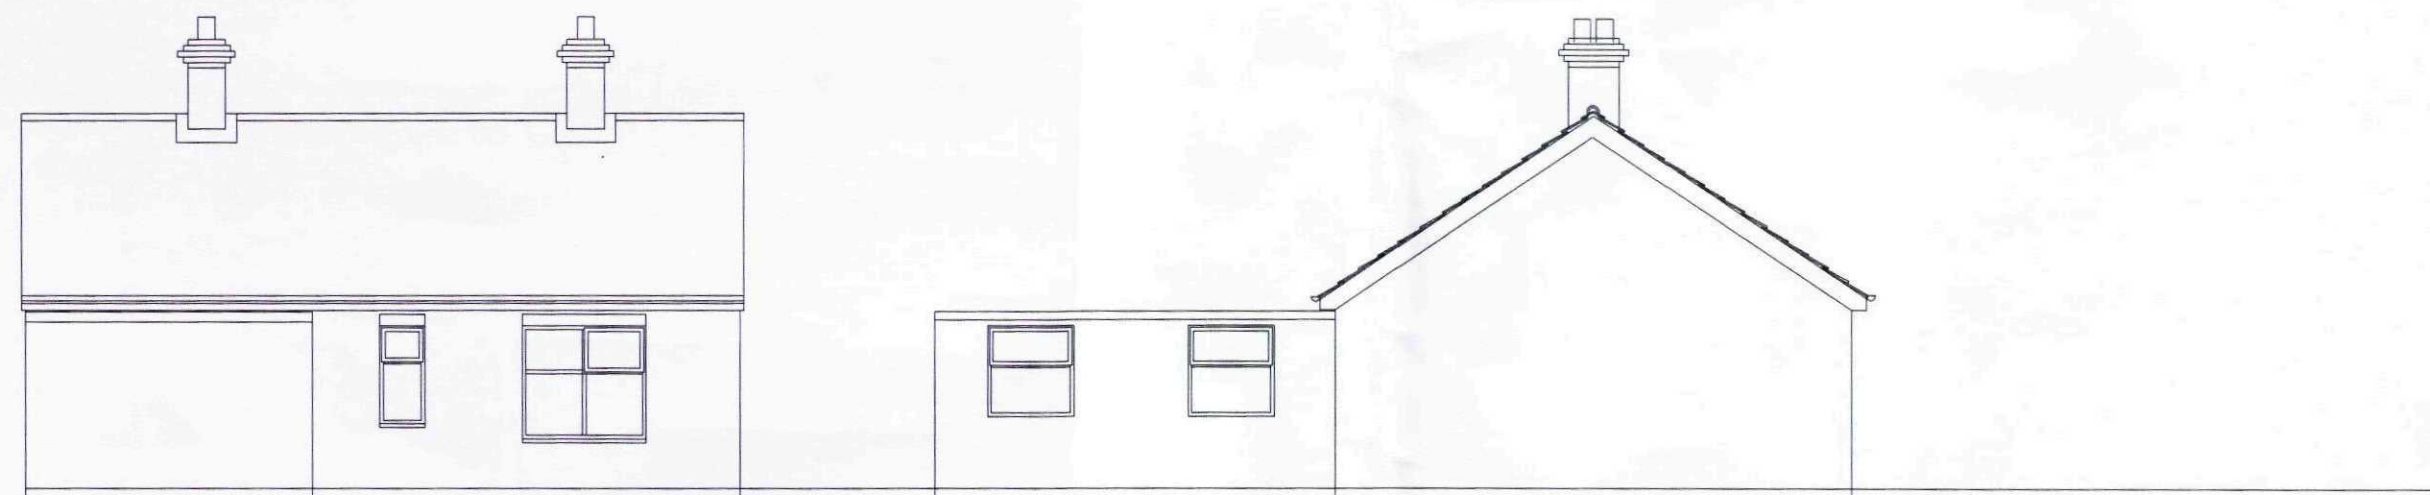

REAR ELEVATION

SIDE ELEVATION

SHDC
Planning & Development
12 MAR 2010
Ref: 0202-10

General Notes

THIS DRAWING SHALL BE
READ IN CONJUNCTION
WITH THE SEPERATE
BUILDING REGULATION
SPECIFICATION NOTES

ALL DIMENSIONS SHALL BE
CHECKED ON SITE AND
UNDER NO CIRCUMSTANCES
SHALL DIMENSIONS BE
TAKEN FROM THE
DRAWINGS AND USED
FOR TENDERING ORDERING
OR CONSTRUCTION
PURPOSES WITHOUT
CHECKING THEM ON SITE
FIRST


THIS DRAWING IS THE
COPYRIGHT OF J W MOSES
AND SHALL NOT BE COPIED
WITHOUT EXPRESS
CONSENT

No.	Revision/Issue	Date

Firm Name and Address
JOHN W MOSES M.R.I.C.S
CHARTERED SURVEYOR
3 PINE COURT
SPALDING
LINCOLNSHIRE
PE12 6FG

Project Name and Address
PROPOSED
ALTERATIONS AND
EXTENSION TO
WESTVIEW
WINDMILL LANE
GOSBERTON RISEGATE
PE11 4ES

Project JWM/WV/002	Sheet EXISTING ELEVATION
Date 01/03/10	
Scale 1:100	

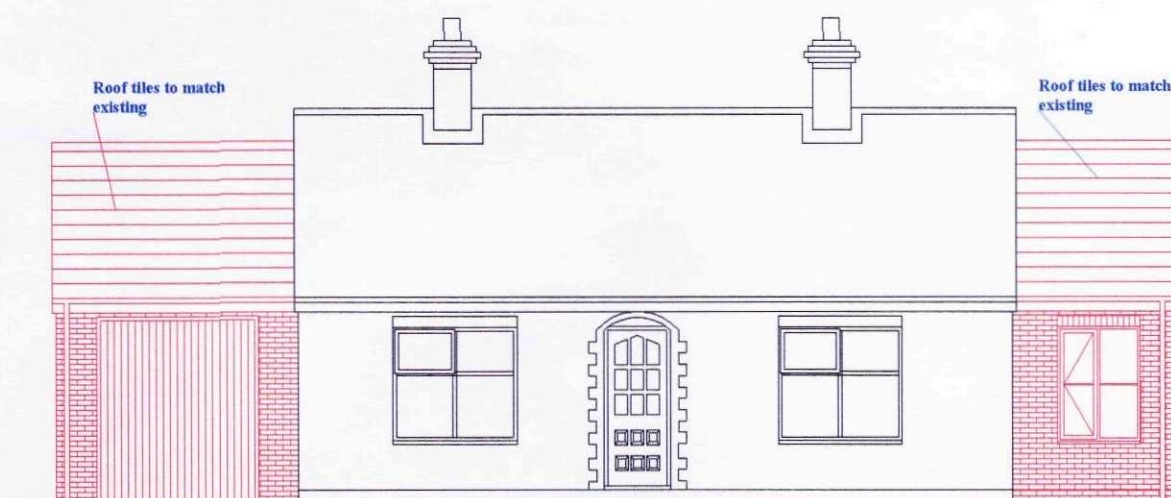

FRONT ELEVATION



REAR ELEVATION



SIDE ELEVATION



SIDE ELEVATION

SHDC
Planning & Development
12 MAR 2010
Ref: 0202-10

General Notes

THIS DRAWING SHALL BE
READ IN CONJUNCTION
WITH THE SEPERATE
BUILDING REGULATION
SPECIFICATION NOTES

ALL DIMENSIONS SHALL BE
CHECKED ON SITE AND
UNDER NO CIRCUMSTANCES
SHALL DIMENSIONS BE
TAKEN FROM THE
DRAWINGS AND USED
FOR TENDERING ORDERING
OR CONSTRUCTION
PURPOSES WITHOUT
CHECKING THEM ON SITE
FIRST


THIS DRAWING IS THE
COPYRIGHT OF J W MOSES
AND SHALL NOT BE COPIED
WITHOUT EXPRESS
CONSENT

No.	Revision/Issue	Date

Firm Name and Address
JOHN W MOSES M.R.I.C.S
CHARTERED SURVEYOR
3 PINE COURT
SPALDING
LINCOLNSHIRE
PE12 6FG

Project Name and Address
PROPOSED
ALTERATIONS AND
EXTENSION TO
WESTVIEW
WINDMILL LANE
GOSBERTON RISEGATE
PE11 4ES

Project JWM/WV/003	Sheet PROPOSED ELEVATION
Date 01/03/10	
Scale 1:100	

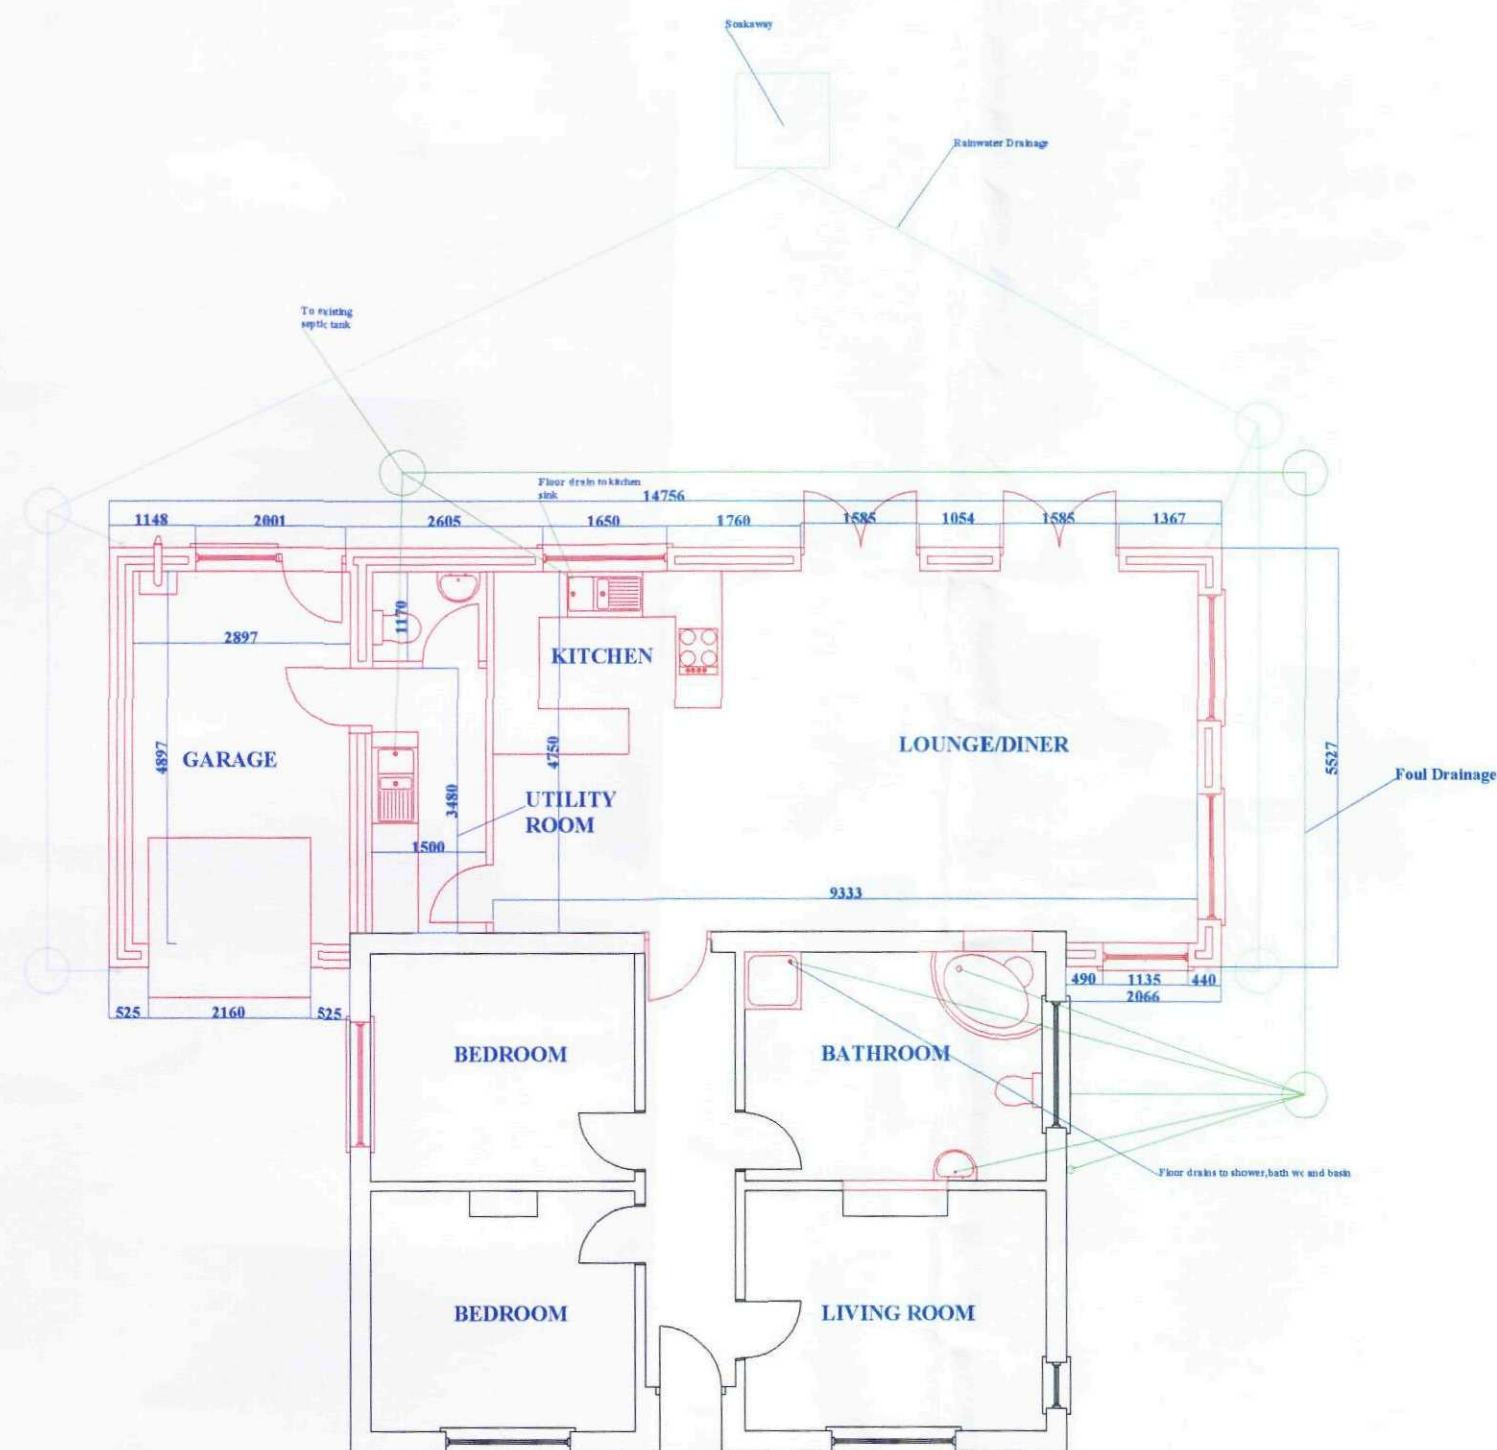

GROUND FLOOR PLAN

SHDC
Planning & Development
12 MAR 2010
Ref: 0202-10

General Notes

THIS DRAWING SHALL BE READ IN CONJUNCTION WITH THE SEPERATE BUILDING REGULATION SPECIFICATION NOTES

ALL DIMENSIONS SHALL BE CHECKED ON SITE AND UNDER NO CIRCUMSTANCES SHALL DIMENSIONS BE TAKEN FROM THE DRAWINGS AND USED FOR TENDERING ORDERING OR CONSTRUCTION PURPOSES WITHOUT CHECKING THEM ON SITE FIRST


THIS DRAWING IS THE COPYRIGHT OF J W MOSES AND SHALL NOT BE COPIED WITHOUT EXPRESS CONSENT

No.	Revision/Issue	Date


Firm Name and Address
JOHN W MOSES M.R.I.C.S
CHARTERED SURVEYOR
3 PINE COURT
SPALDING
LINCOLNSHIRE
PE12 6FG

Project Name and Address
PROPOSED
ALTERATIONS AND
EXTENSION TO
WESTVIEW
WINDMILL LANE
GOSBERTON RISEGATE
PE11 4ES

Project JWM/WH/004	Sheet PROPOSED DRAINAGE
Date 01/03/10	
Scale 1:100	

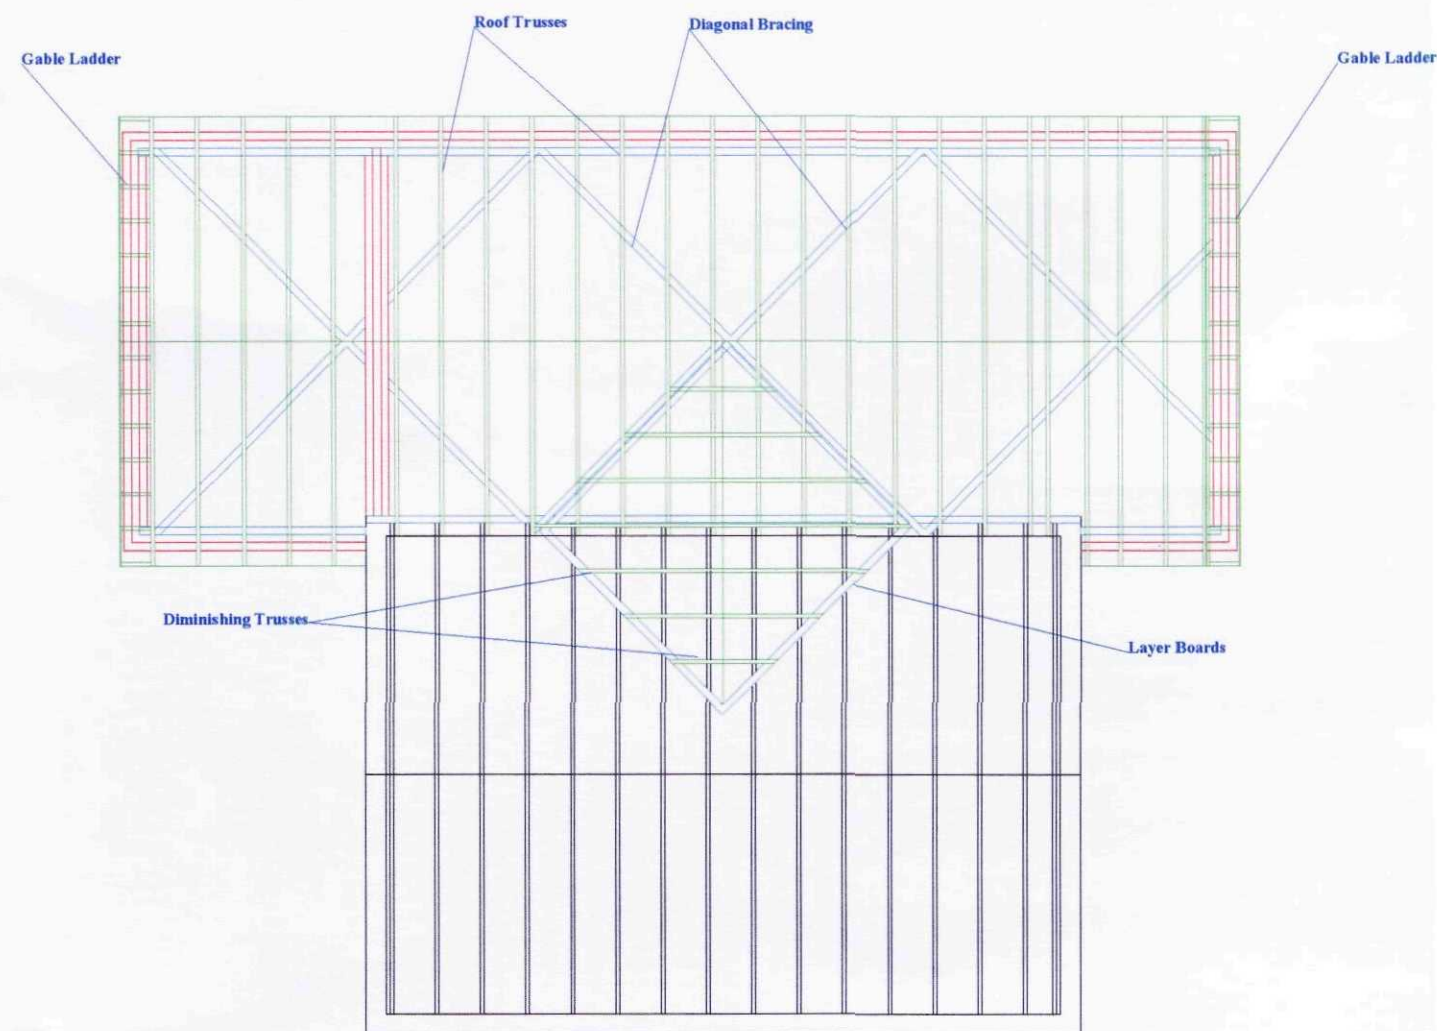

ROOF STRUCTURE

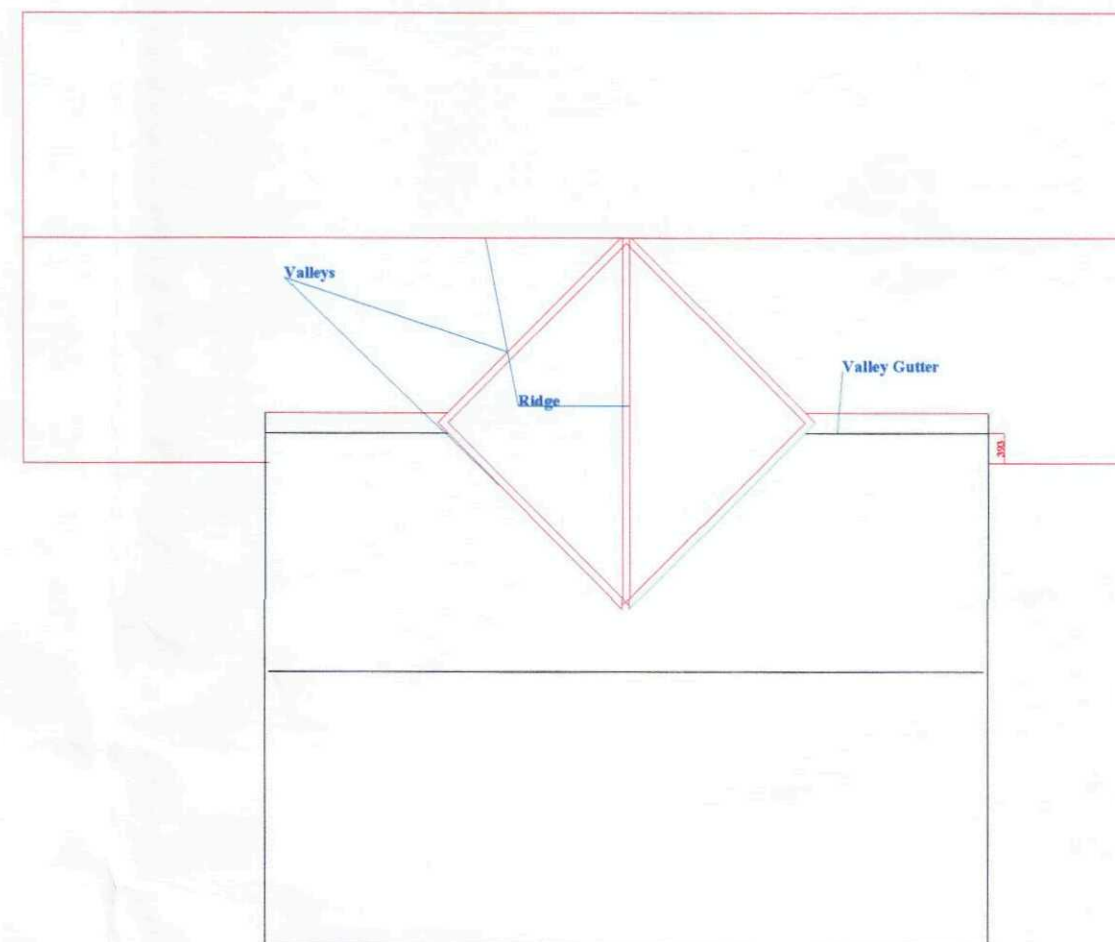

ROOF PLAN

SHDC
Planning & Development
12 MAR 2010
Ref: 0202-10

General Notes

THIS DRAWING SHALL BE READ IN CONJUNCTION WITH THE SEPERATE BUILDING REGULATION SPECIFICATION NOTES

ALL DIMENSIONS SHALL BE CHECKED ON SITE AND UNDER NO CIRCUMSTANCES SHALL DIMENSIONS BE TAKEN FROM THE DRAWINGS AND USED FOR TENDERING ORDERING OR CONSTRUCTION PURPOSES WITHOUT CHECKING THEM ON SITE FIRST


THIS DRAWING IS THE COPYRIGHT OF J W MOSES AND SHALL NOT BE COPIED WITHOUR EXPRESS CONSENT

No.	Revision/Issue	Date

Firm Name and Address
JOHN W MOSES M.R.I.C.S
CHARTERED SURVEYOR
3 PINE COURT
SPALDING
LINCOLNSHIRE
PE12 6FG

Project Name and Address
PROPOSED
ALTERATIONS AND
EXTENSION TO
WESTVIEW
WINDMILL LANE
GOSBERTON RISEGATE
PE11 4ES

Project JWM/WV/005	Sheet PROPOSED DETAILS
Date 01/03/10	
Scale 1:100	

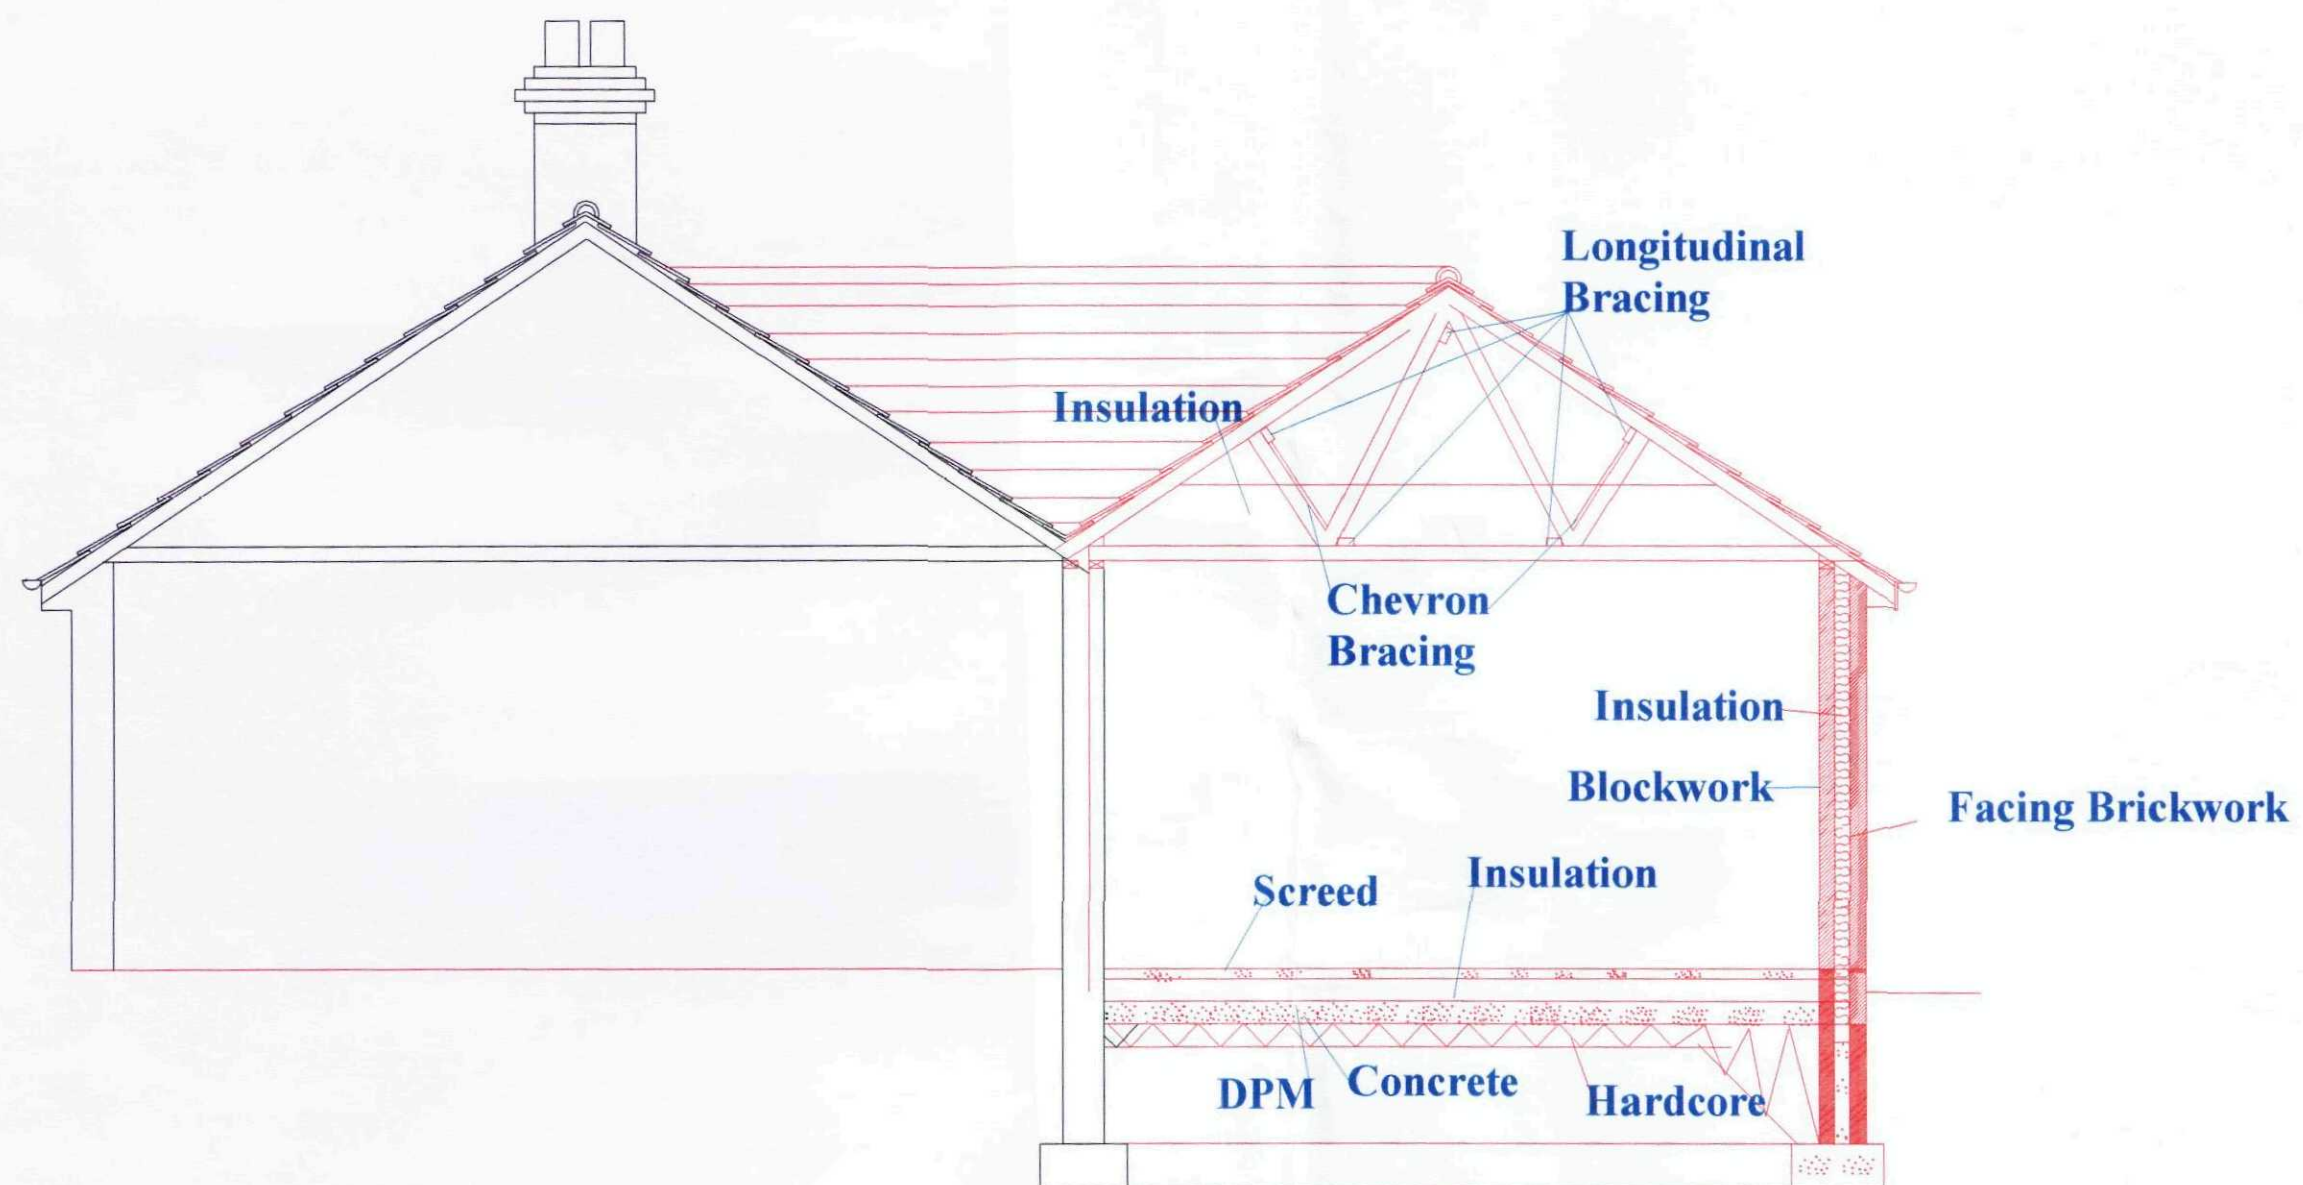

SECTION

SHDC
Planning & Development
12 MAR 2010
Ref: 0202-10

General Notes

THIS DRAWING SHALL BE READ IN CONJUNCTION WITH THE SEPERATE BUILDING REGULATION SPECIFICATION NOTES

ALL DIMENSIONS SHALL BE CHECKED ON SITE AND UNDER NO CIRCUMSTANCES SHALL DIMENSIONS BE TAKEN FROM THE DRAWINGS AND USED FOR TENDERING ORDERING OR CONSTRUCTION PURPOSES WITHOUT CHECKING THEM ON SITE FIRST


THIS DRAWING IS THE COPYRIGHT OF J W MOSES AND SHALL NOT BE COPIED WITHOUT EXPRESS CONSENT

No.	Revision/Issue	Date

Firm Name and Address
JOHN W MOSES M.R.I.C.S
CHARTERED SURVEYOR
3 PINE COURT
SPALDING
LINCOLNSHIRE
PE12 6FG

Project Name and Address
PROPOSED
ALTERATIONS AND
EXTENSION TO
WESTVIEW
WINDMILL LANE
GOSBERTON RISEGATE
PE11 4ES

Project JWM/WV/006	Sheet PROPOSED SECTION
Date 01/03/10	
Scale 1:50	

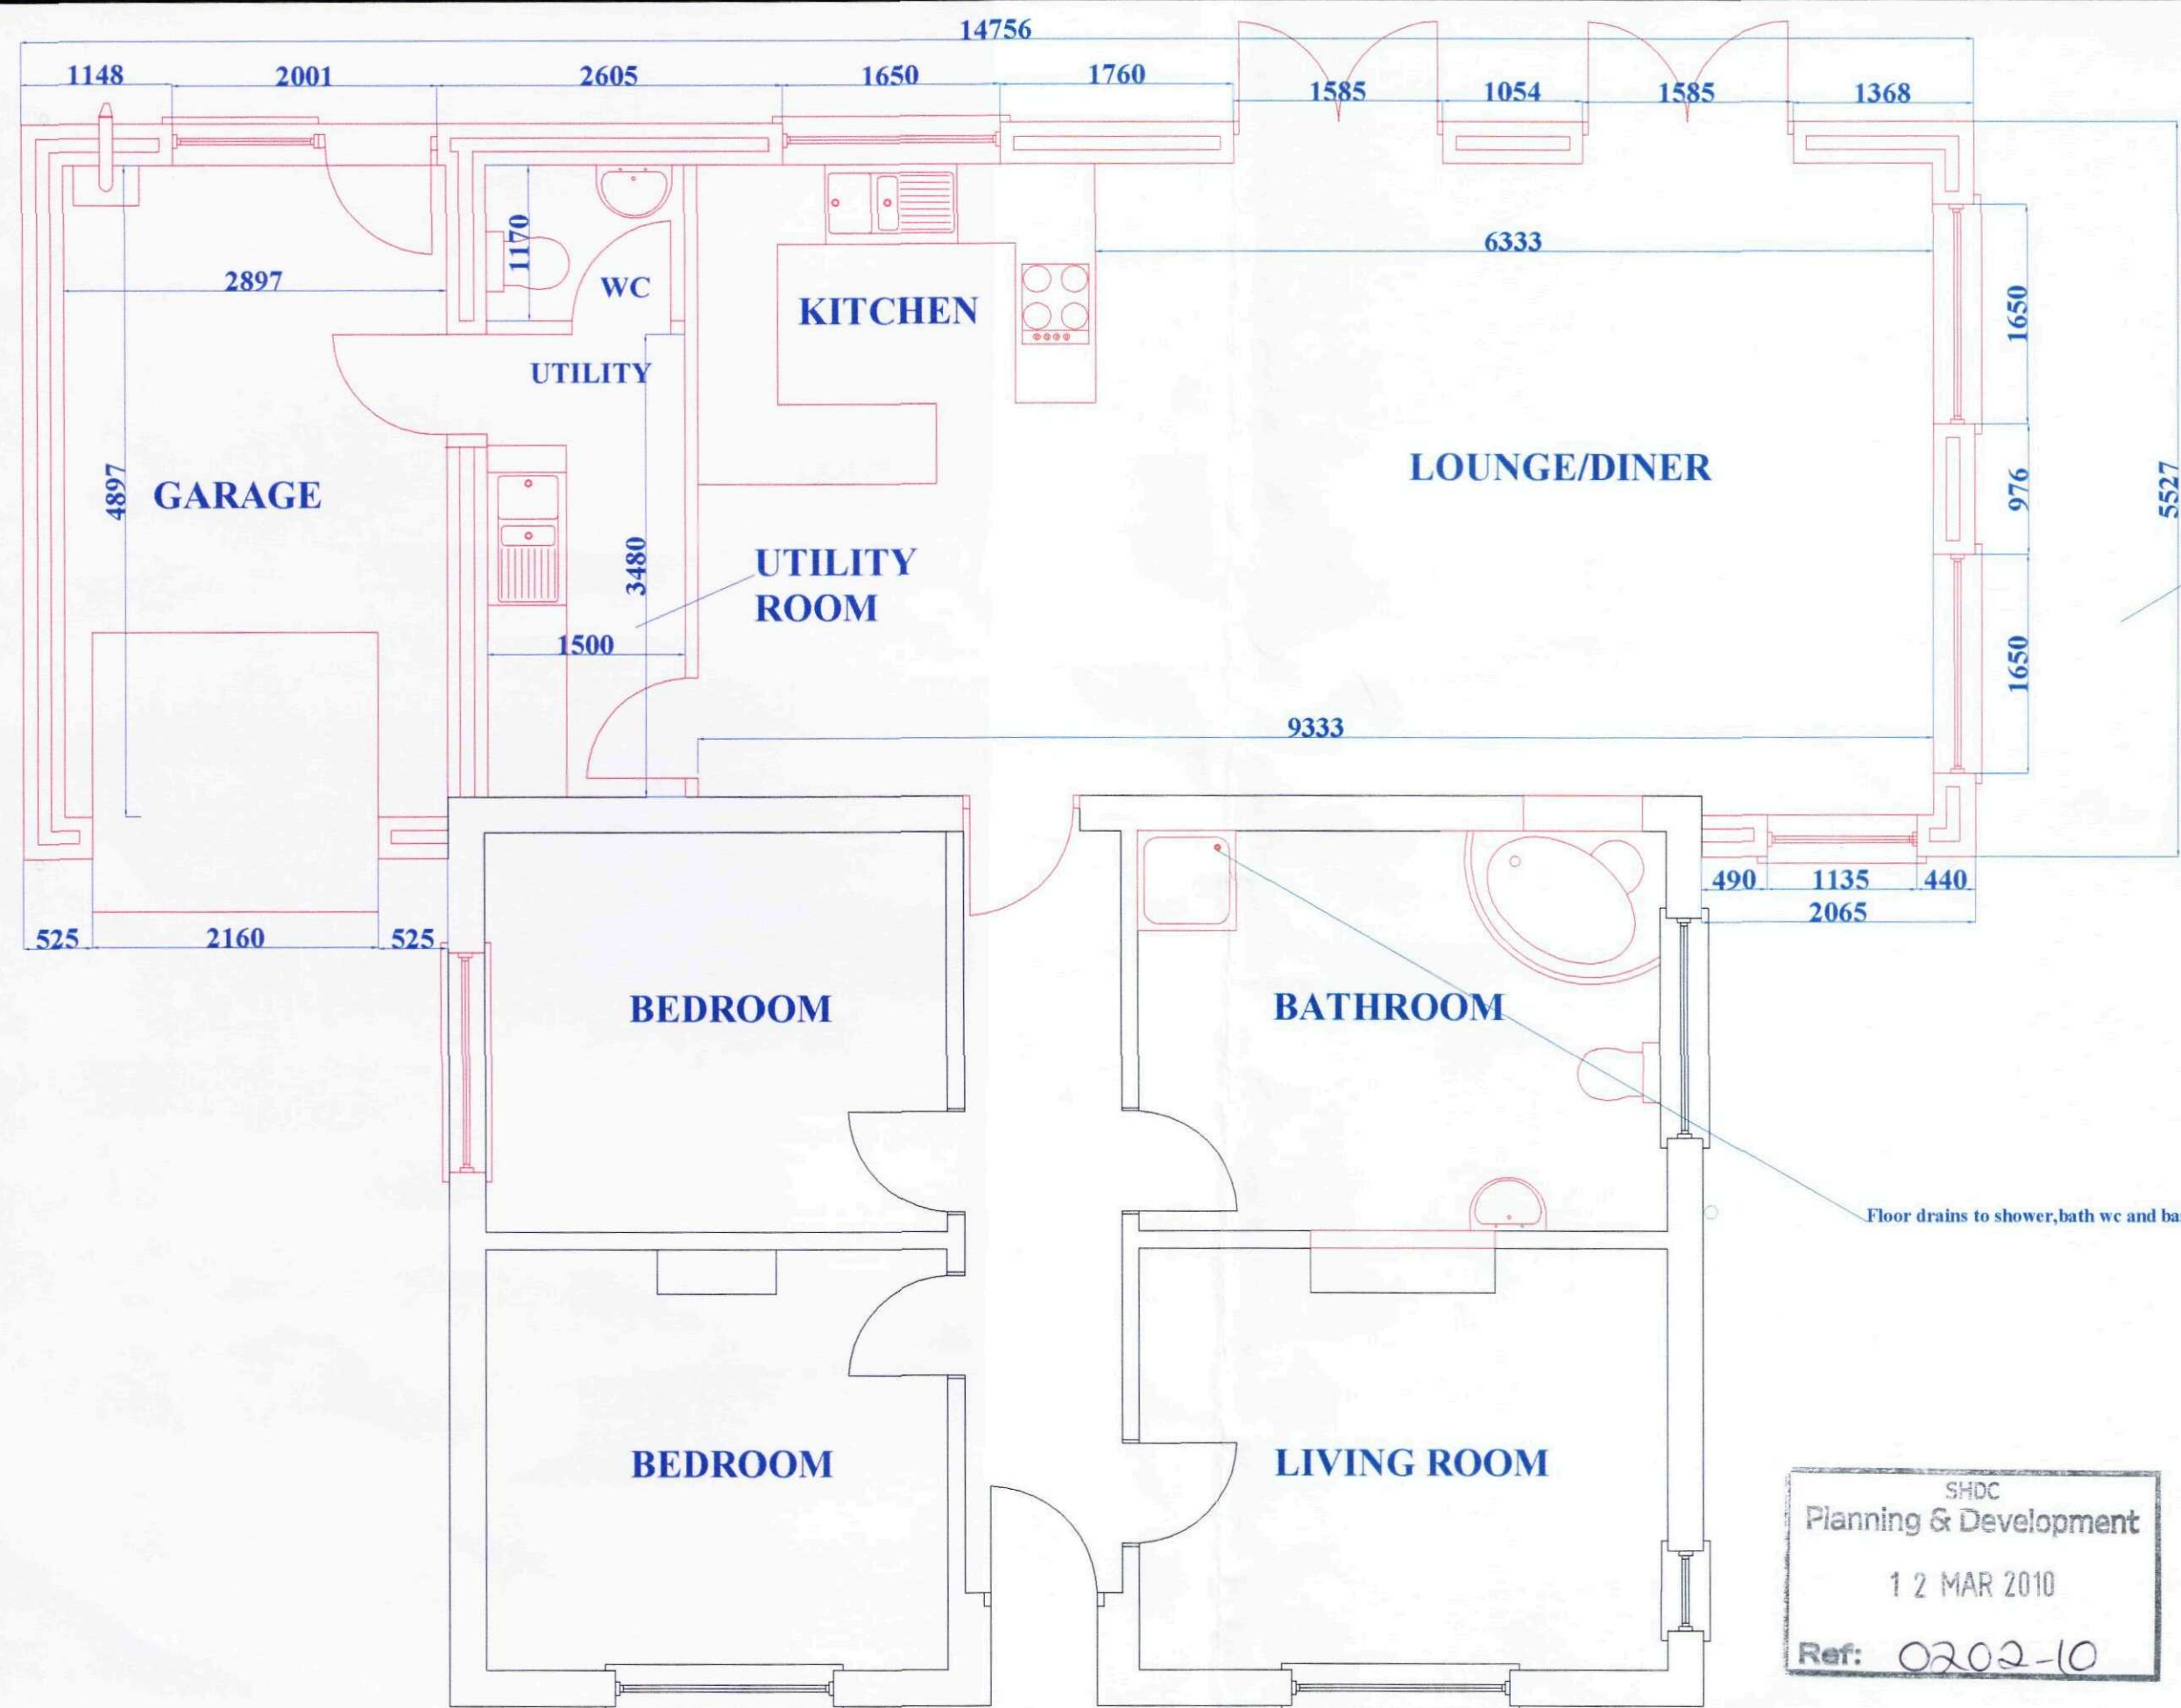

General Notes

THIS DRAWING SHALL BE READ IN CONJUNCTION WITH THE SEPERATE BUILDING REGULATION SPECIFICATION NOTES

ALL DIMENSIONS SHALL BE CHECKED ON SITE AND UNDER NO CIRCUMSTANCES SHALL DIMENSIONS BE TAKEN FROM THE DRAWINGS AND USED FOR TENDERING ORDERING OR CONSTRUCTION PURPOSES WITHOUT CHECKING THEM ON SITE FIRST

THIS DRAWING IS THE COPYRIGHT OF J W MOSES AND SHALL NOT BE COPIED WITHOUT EXPRESS CONSENT

No.	Revision/Issue	Date

Firm Name and Address

JOHN W MOSES M.R.I.C.S
CHARTERED SURVEYOR
3 PINE COURT
SPALDING
LINCOLNSHIRE
PE12 6FG

Project Name and Address

PROPOSED ALTERATIONS AND EXTENSION TO WESTVIEW
WINDMILL LANE
GOSBERTON RISEGATE
PE11 4ES

Project
JWM/WV/007

Date
01/03/10

Scale
1:50

Sheet
PROPOSED SECTION

SHDC
Planning & Development

12 MAR 2010

Ref: 0202-10