



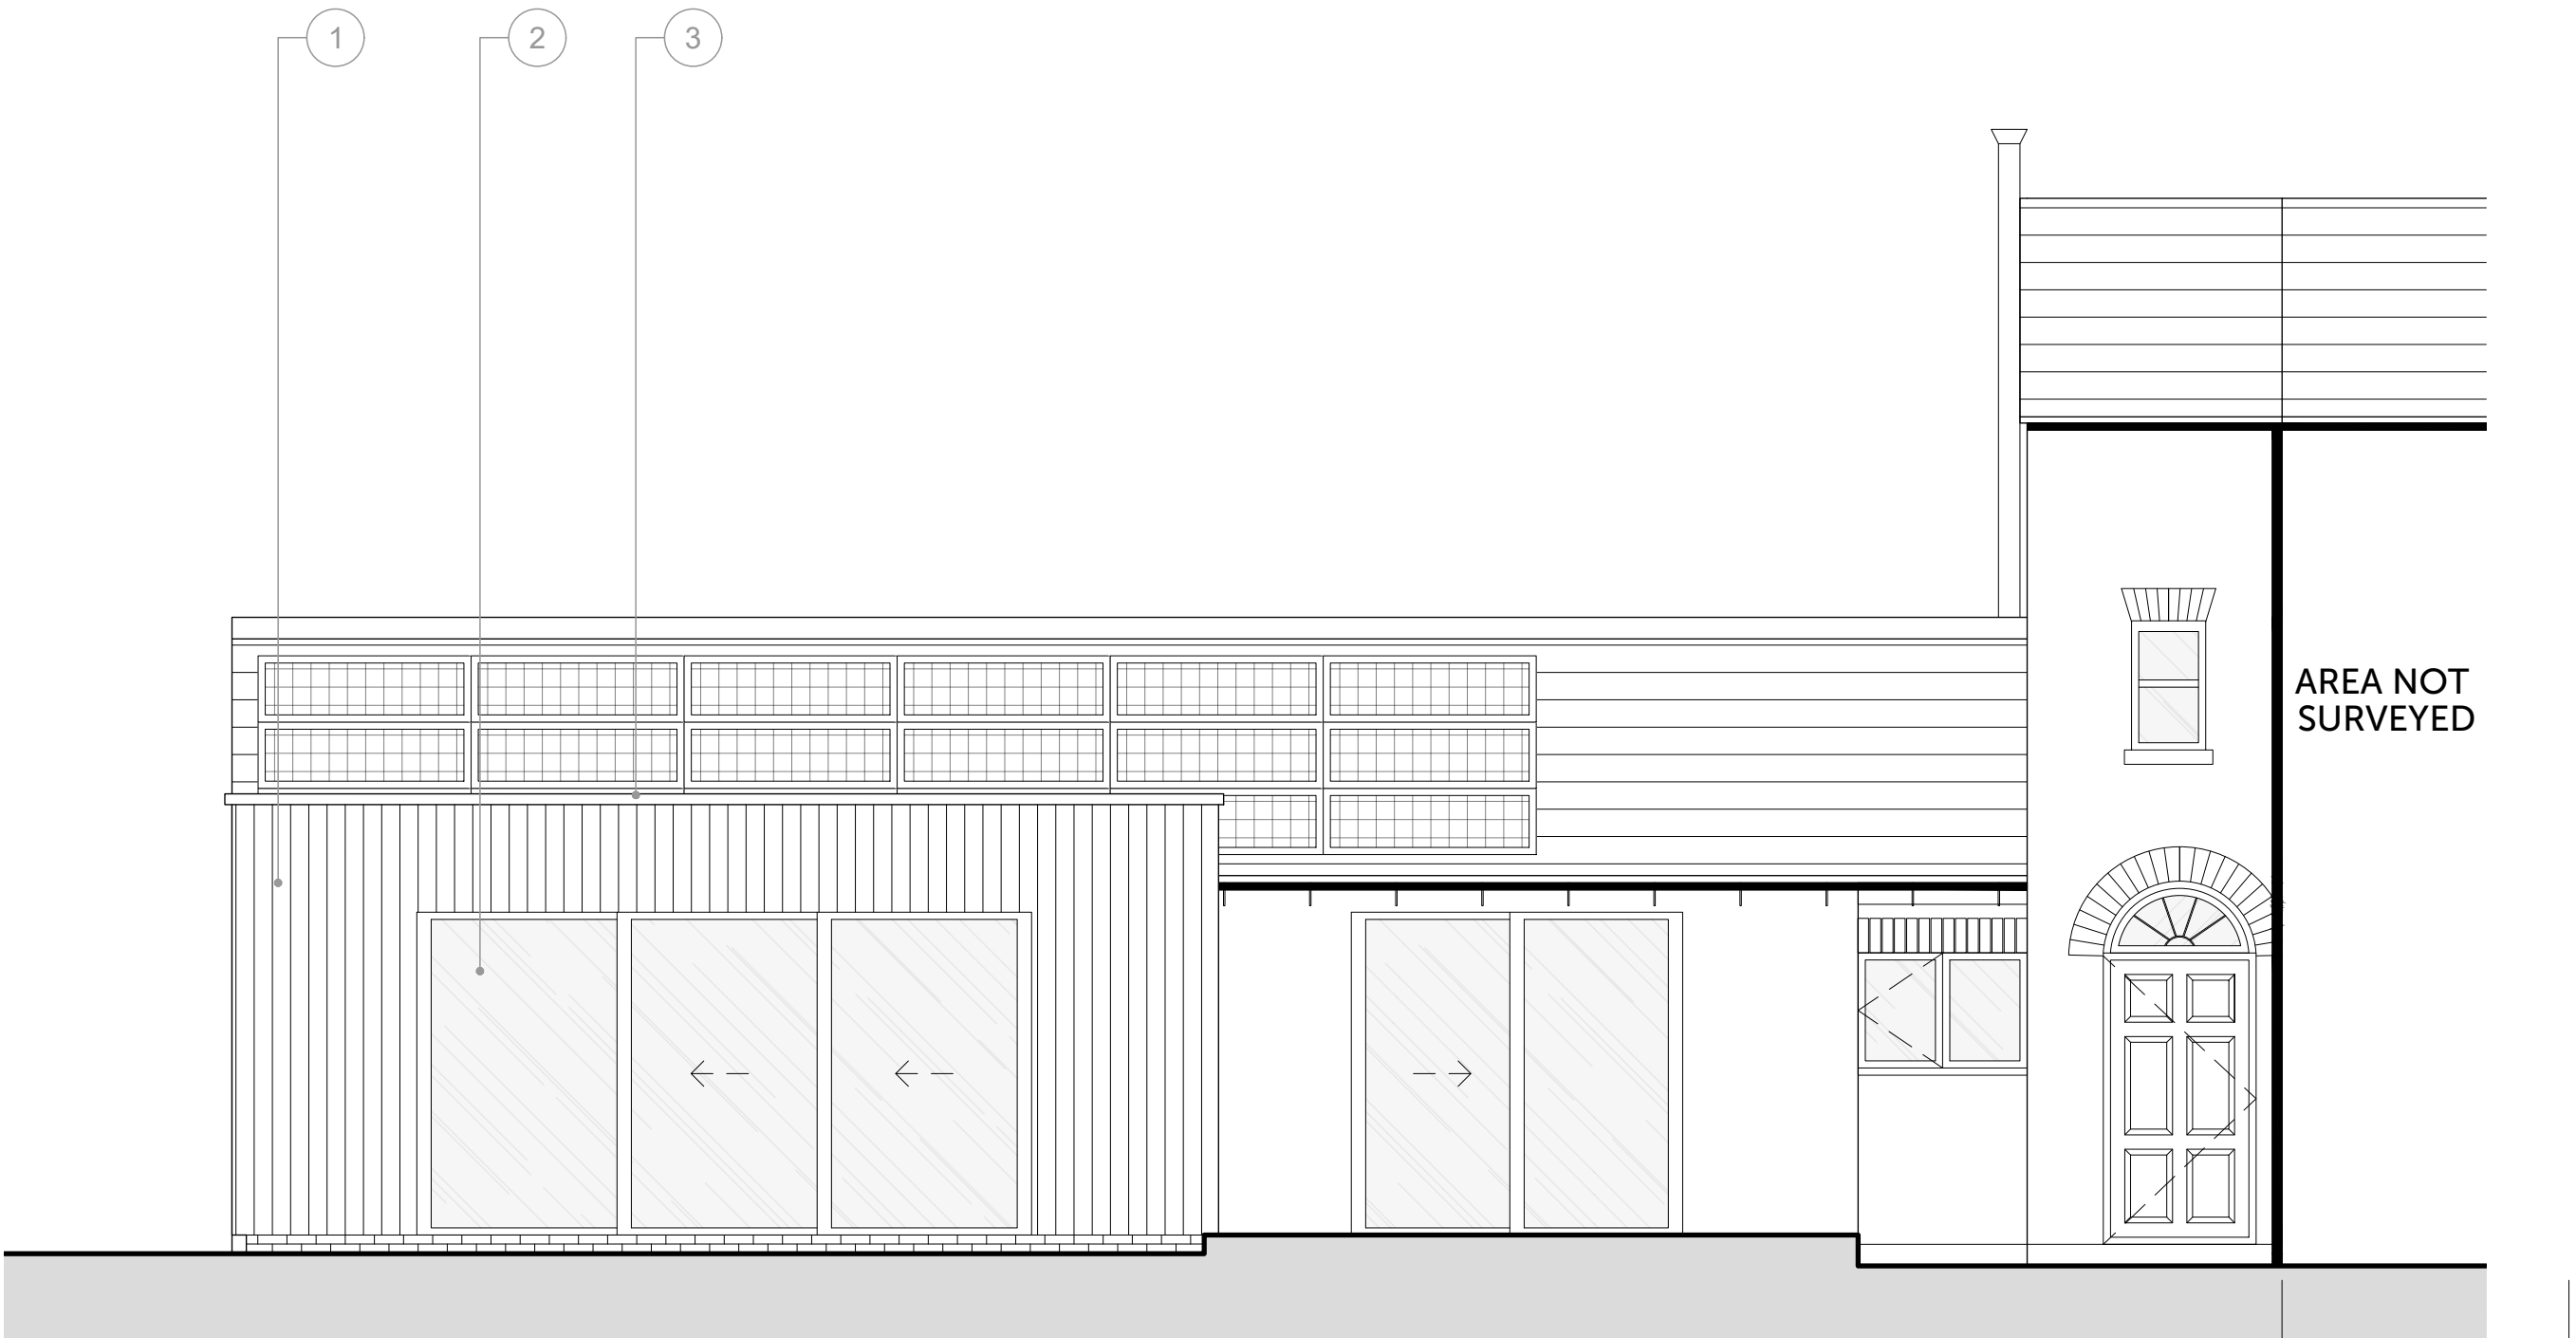


PROPOSED SOUTH ELEVATION
1 : 50



PROPOSED NORTH ELEVATION
1 : 50

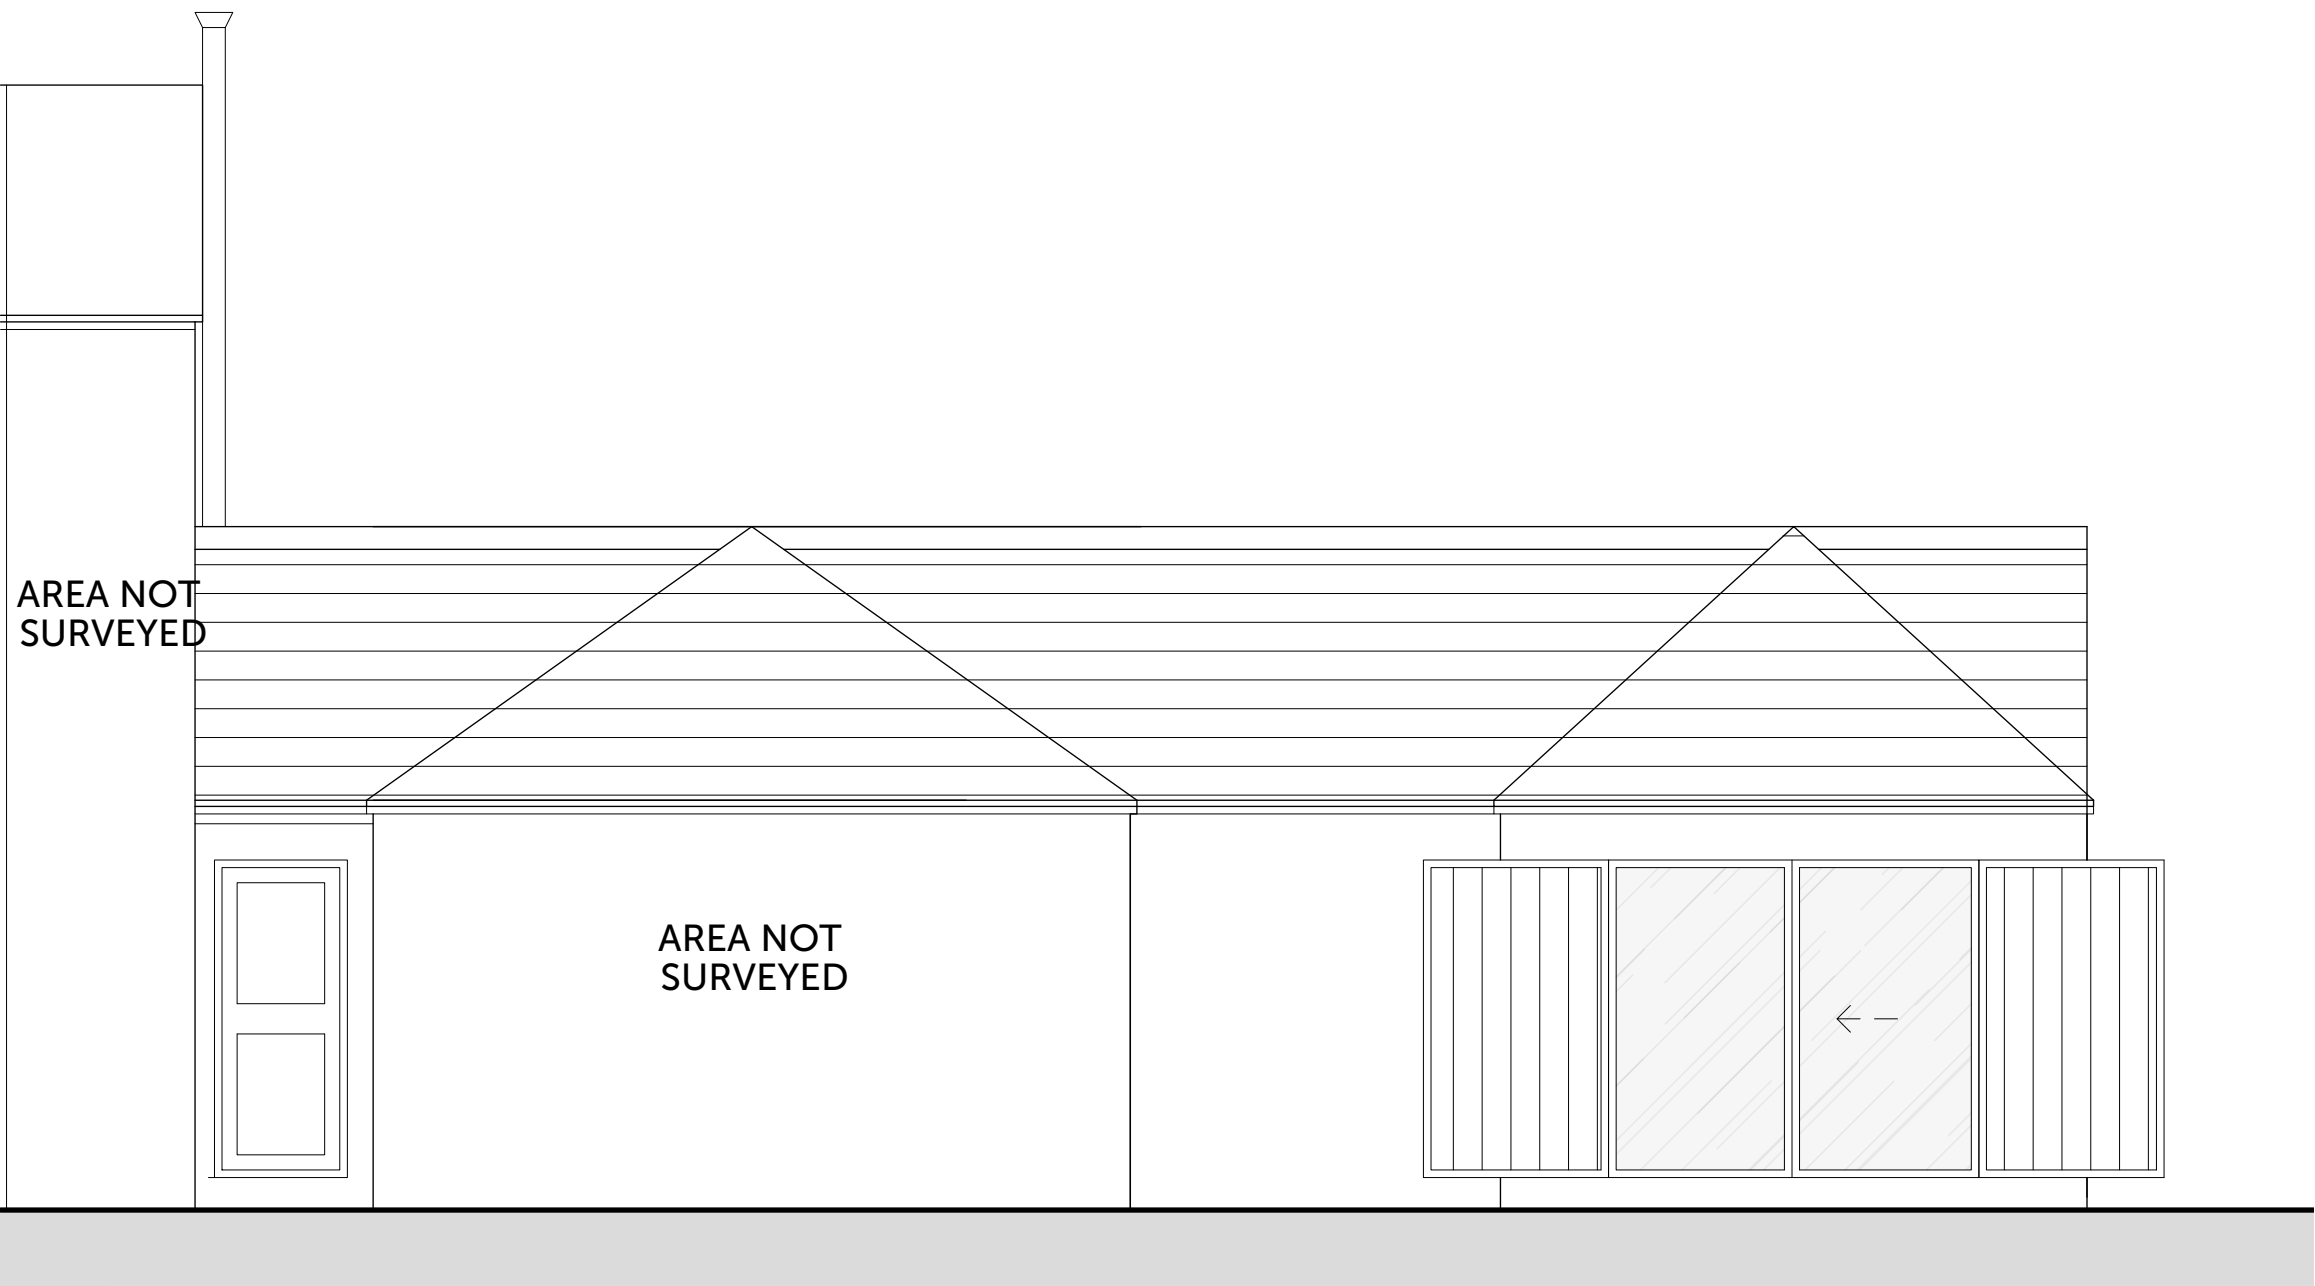

PROPOSED WEST ELEVATION
1 : 50

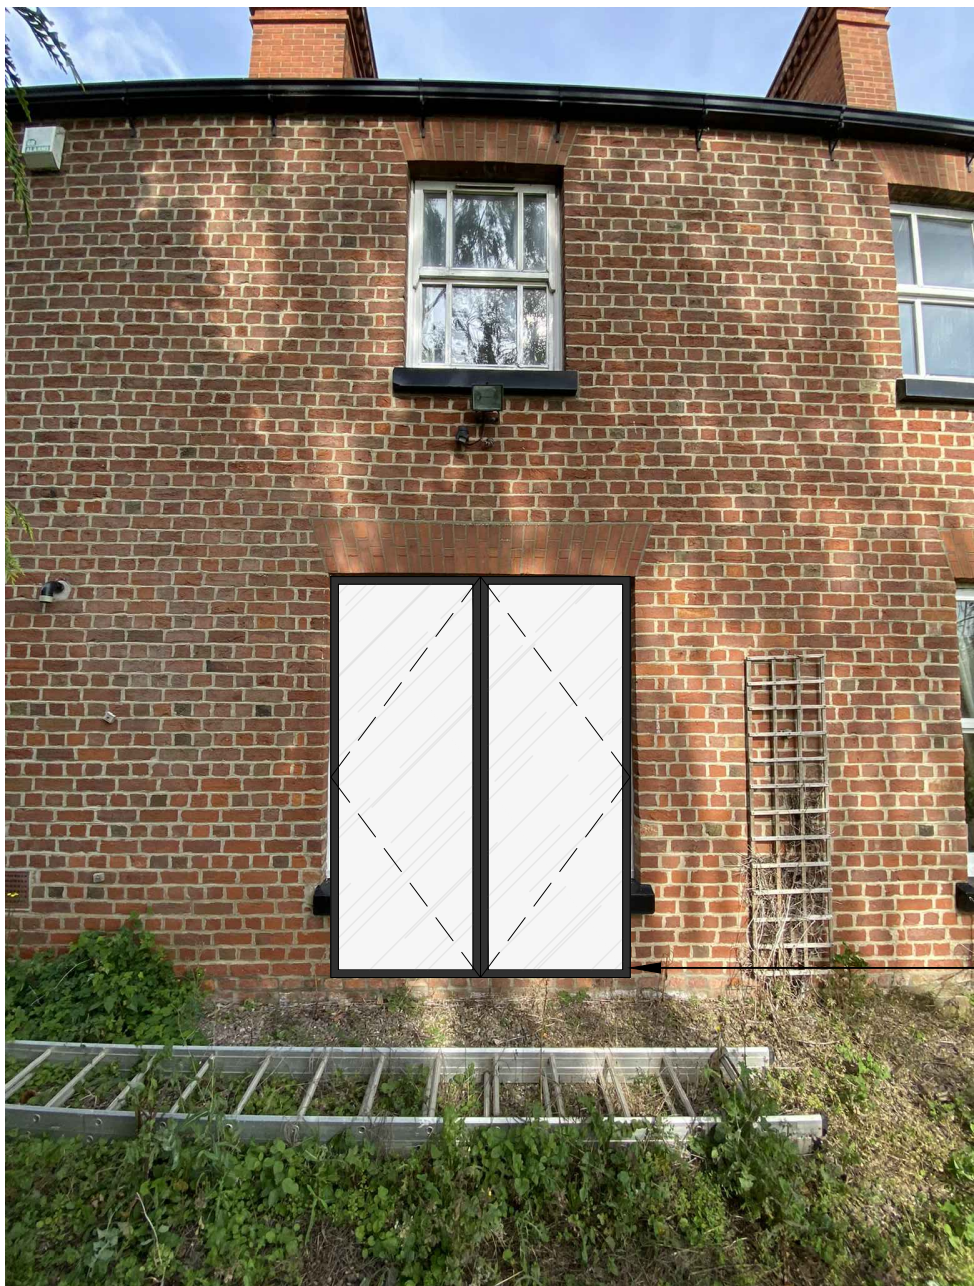

'WINDOW X' PROPOSED ELEVATION
NTS



COPYRIGHT
Origin Design Studio has prepared and issued this document to the named client and associated professionals related to this project. Origin Design Studio retains ownership. We do not give permission for reproduction and editing without consultation and our approval.

GENERAL NOTES
This drawing is to be read in conjunction with all relevant Engineers, Architect's and specialists' drawings. Do not scale from this or any other Origin Design Studio drawing. All dimensions to be checked on site prior to construction or fabrication. Changes to specification are to contractors risk. All changes should be brought to the attention of the client/Building Control for approval. Please report any errors immediately.

Key	
Ref.	Description
1	Timber cladding
2	Aluminium sliding doors
3	'Offset' rooflight (behind parapet)
4	Conservation rooflight
5	Glass link
6	Aluminium frame window

P01	Issued to LPA	01/03/2023	MOJ
			ORS
Rev.	Description	Date	Checked Rev. by

Client
Mr Neil McClements

Project Title
**Extension & Internal Alterations to
The Manor, Westhorpe Road**

Site Details
The Manor, Westhorpe Road,
Gosberton
PE11 4EW

Title
Proposed Elevations

Drawing Number
J1929-PL-21

Print Size
A1



Origin Design Studio Ltd
Holly House, Meadow Lane
South Hykeham, Lincoln LN6 9PF

T. 01522 405100
E. info@origindesignstudio.co.uk
www.origindesignstudio.co.uk

RIBA
Chartered Practice