



FRONT (NORTH-WEST) ELEVATION
SCALE 1:100




SIDE (SOUTH-WEST) ELEVATION
SCALE 1:100




REAR (SOUTH-EAST) ELEVATION
SCALE 1:100



SIDE (NORTH-EAST) ELEVATION
SCALE 1:100

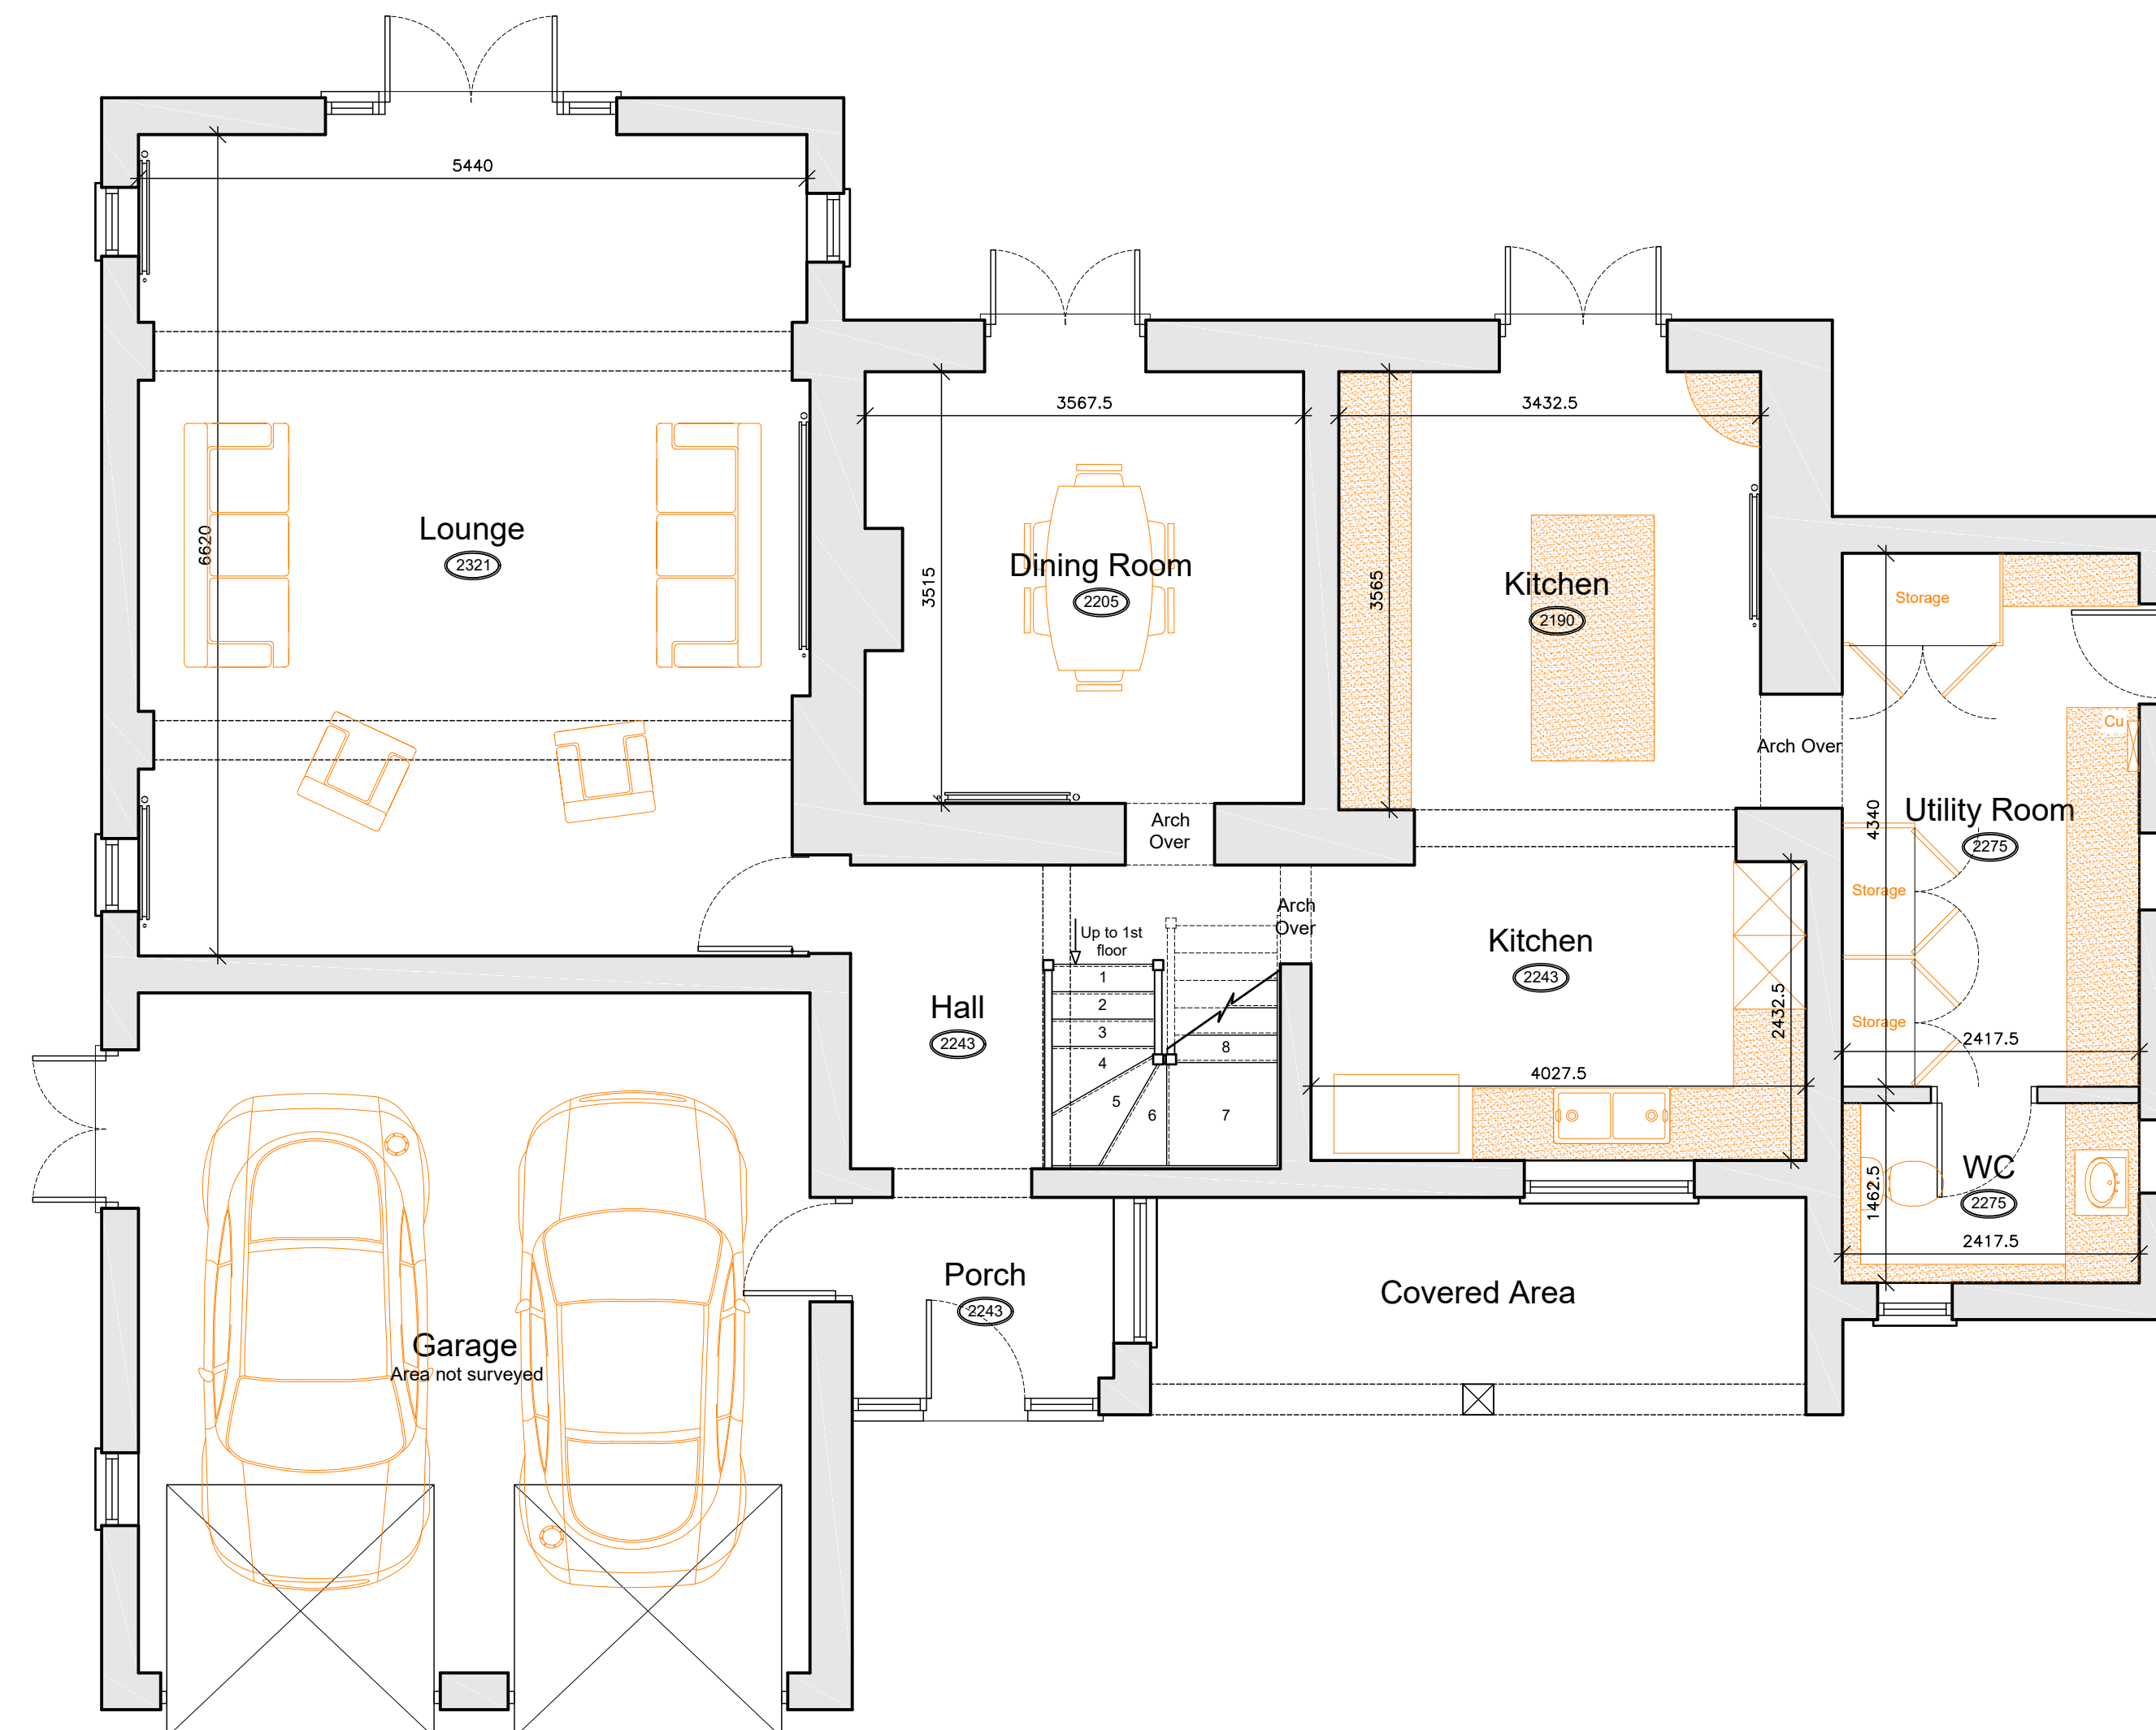

GROUND FLOOR PLAN
SCALE 1:50

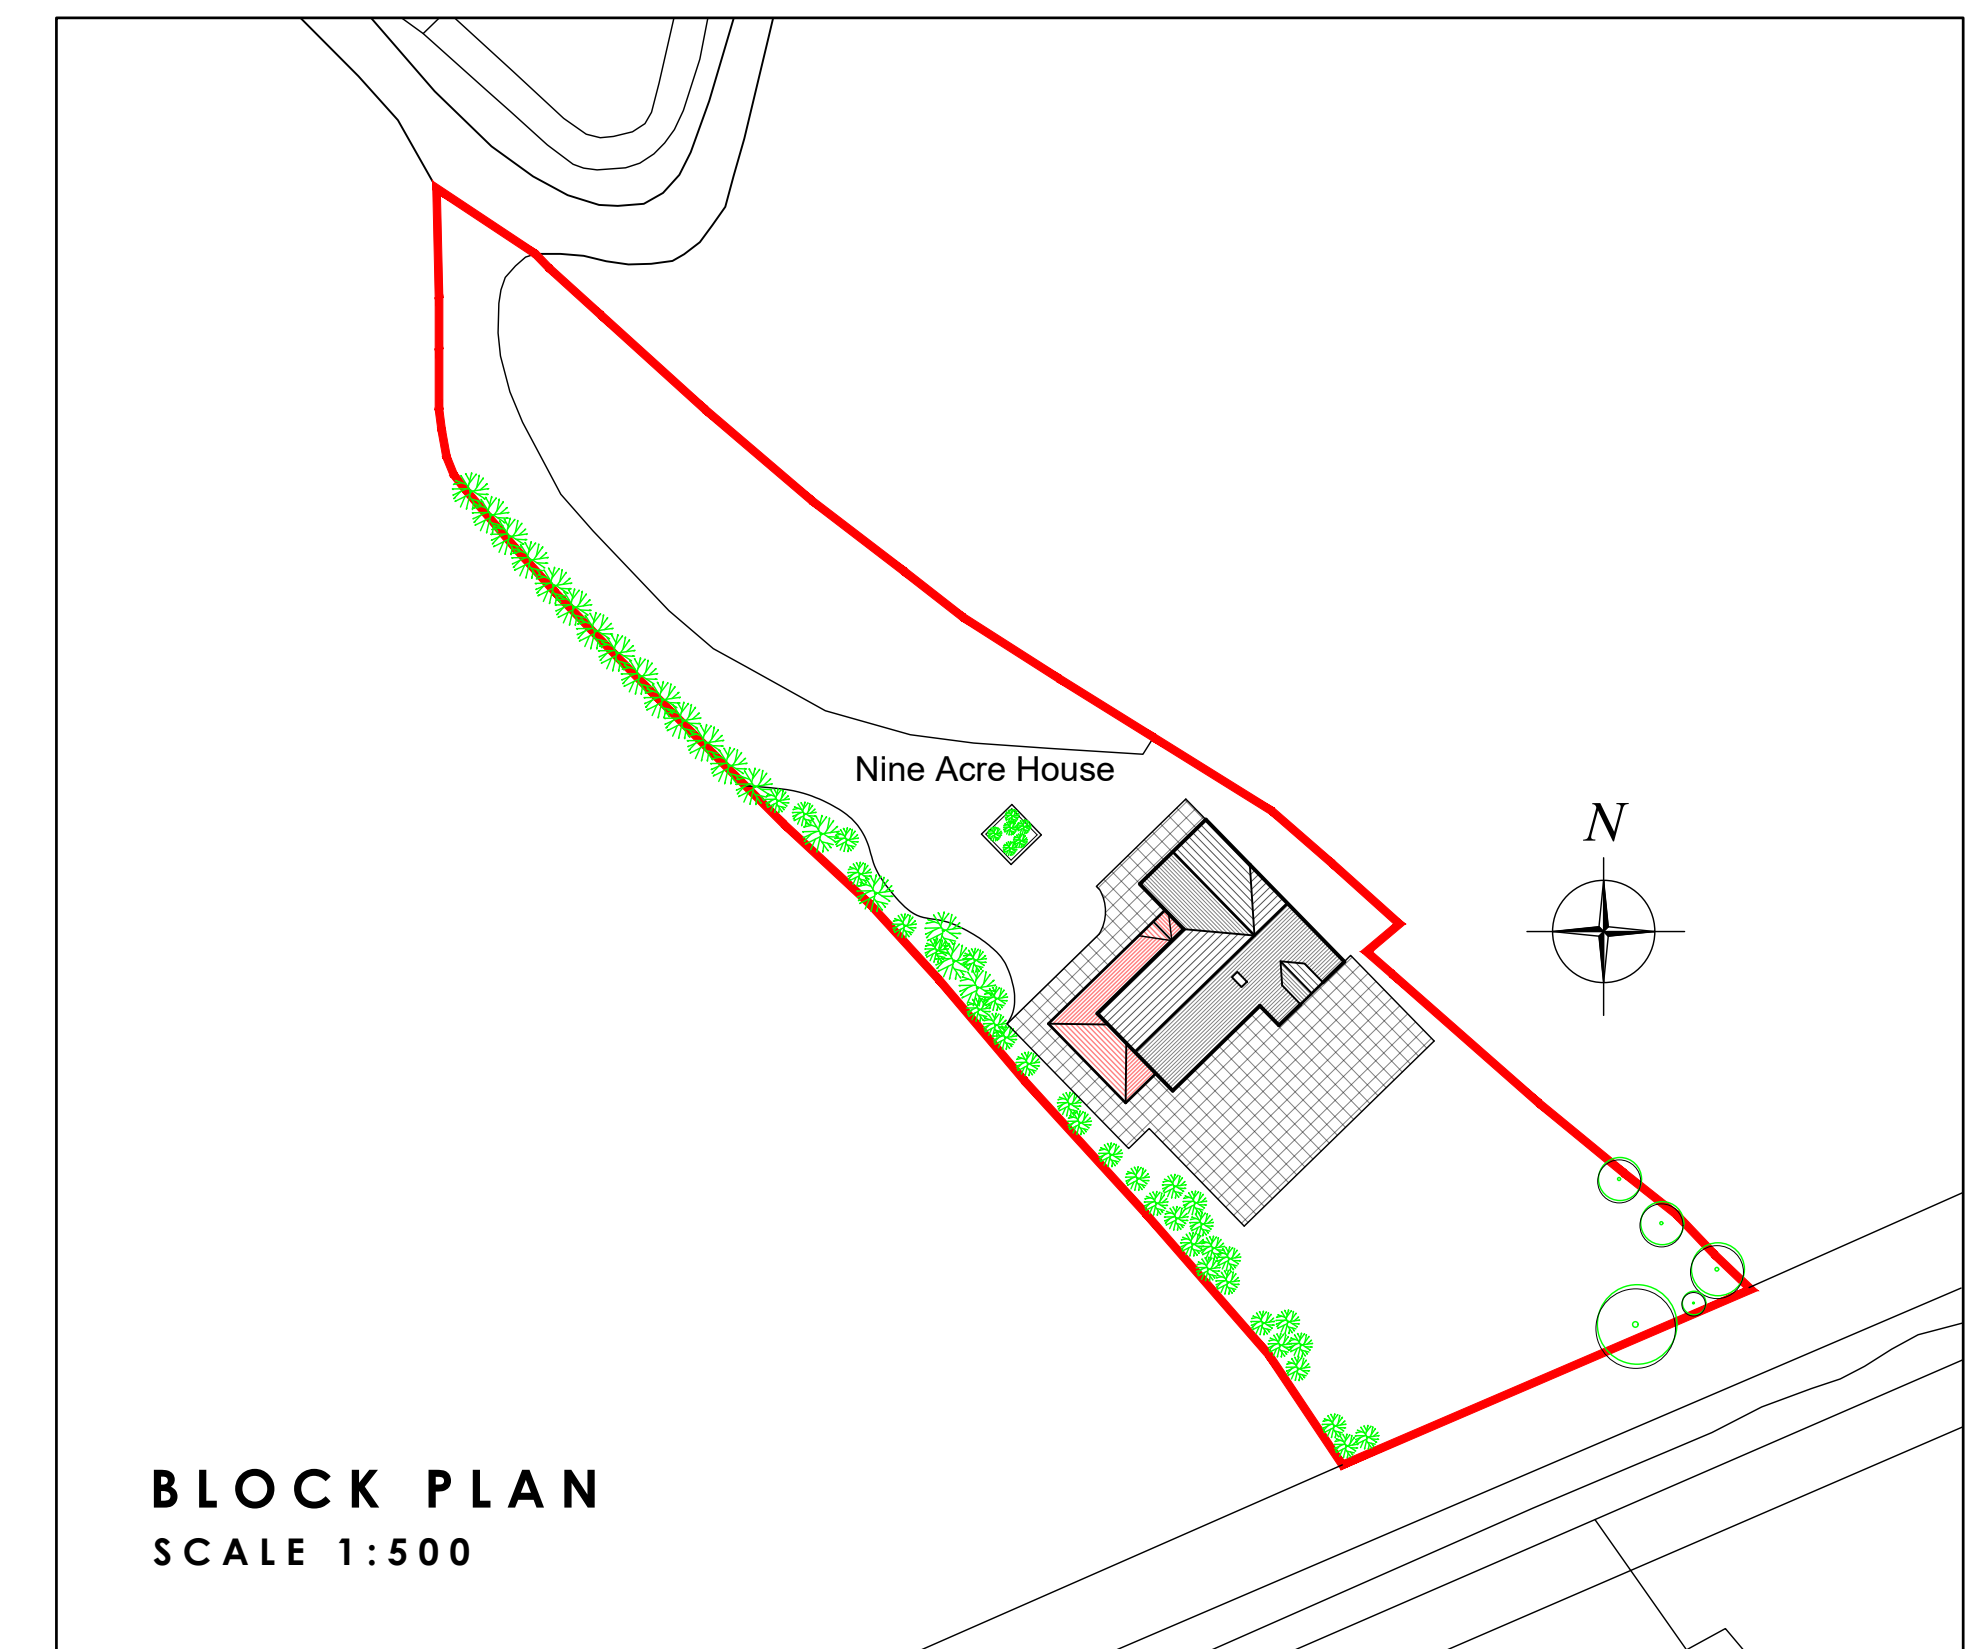

BLOCK PLAN
SCALE 1:500

Residential | Commercial | Industrial



ARCHITECTURAL SERVICES

Little Bishops Cottage Staunt Road Frithville Boston
Lincolnshire PE22 7ED

APPLICANT NAME:

Mr & Mrs S Aldred

PROPOSAL:

Proposed Extension & Alterations
Nine Acre House
High Bridge Lane
Gosberton
Lincolnshire, PE11 4NS

DATE:
June 2021

SCALE:
As Shown

DRAWING TITLE:

Existing Plans & Elevations

DRAWING NO:

12-447-01

REVISION:

-

T 01205 750890 M 07970 108502
E enquiries@studio21design.co.uk
W www.studio21design.co.uk