



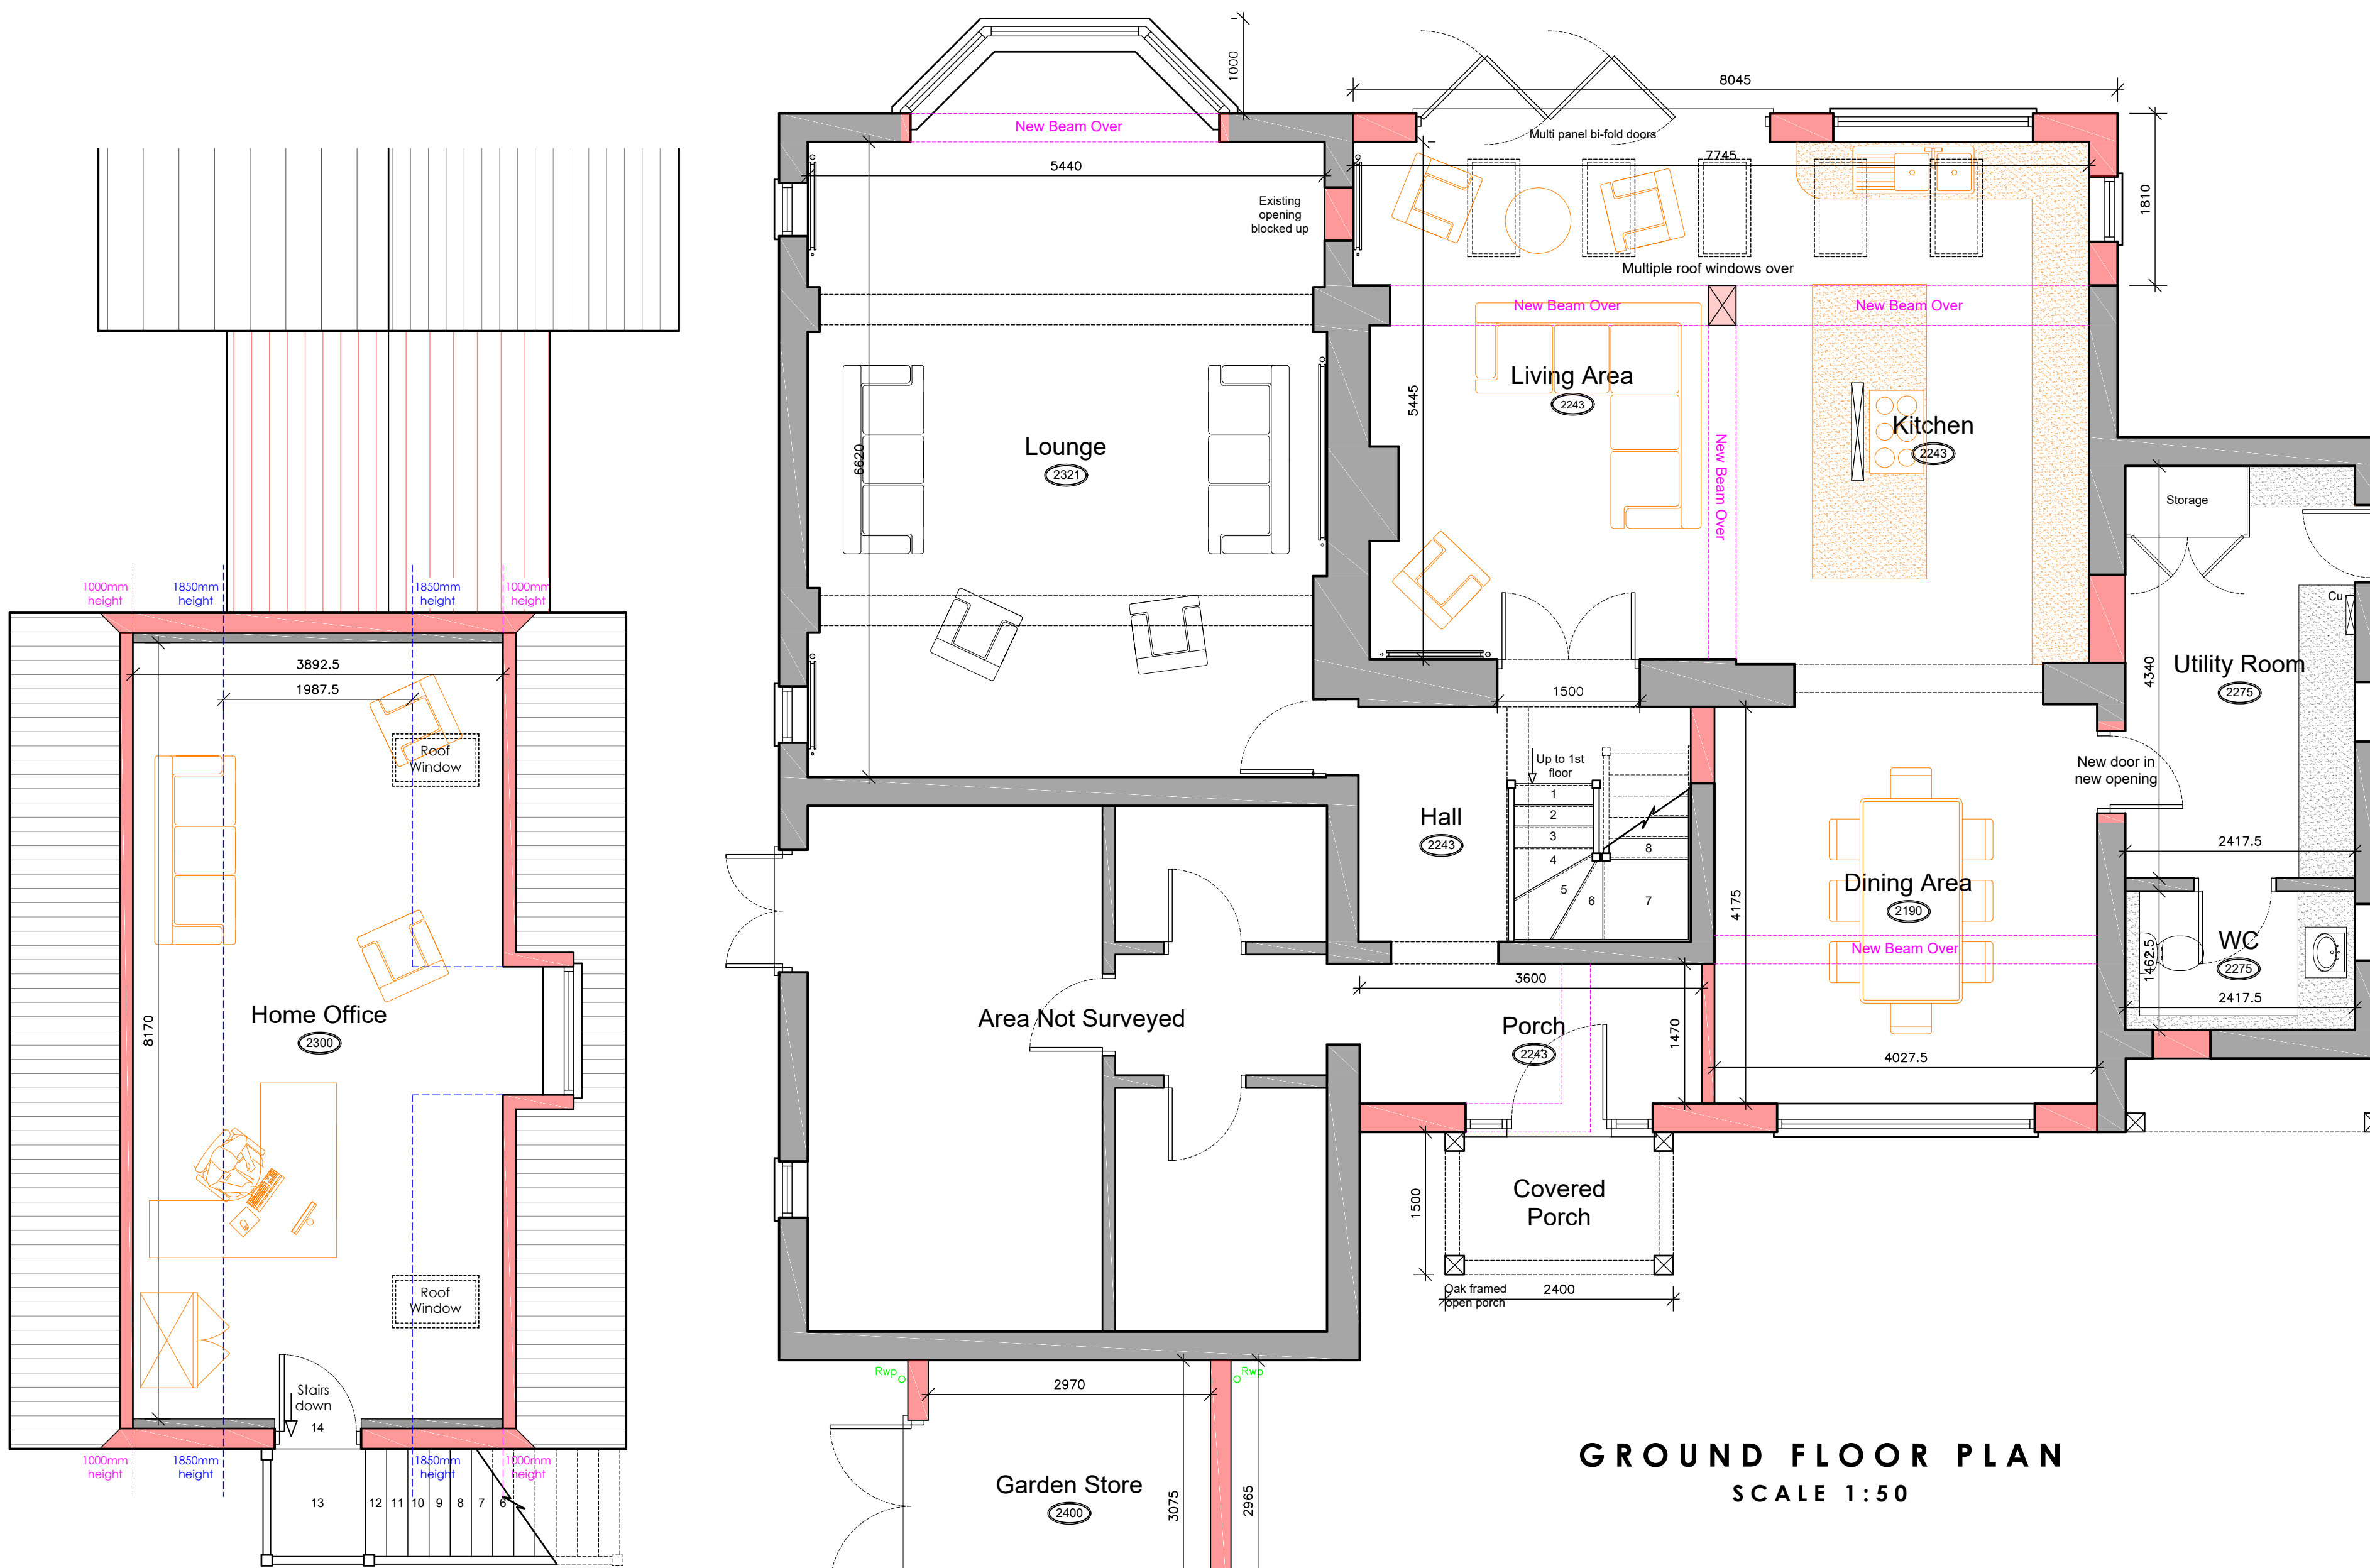

FIRST FLOOR PLAN  
SCALE 1:50

GROUND FLOOR PLAN  
SCALE 1:50

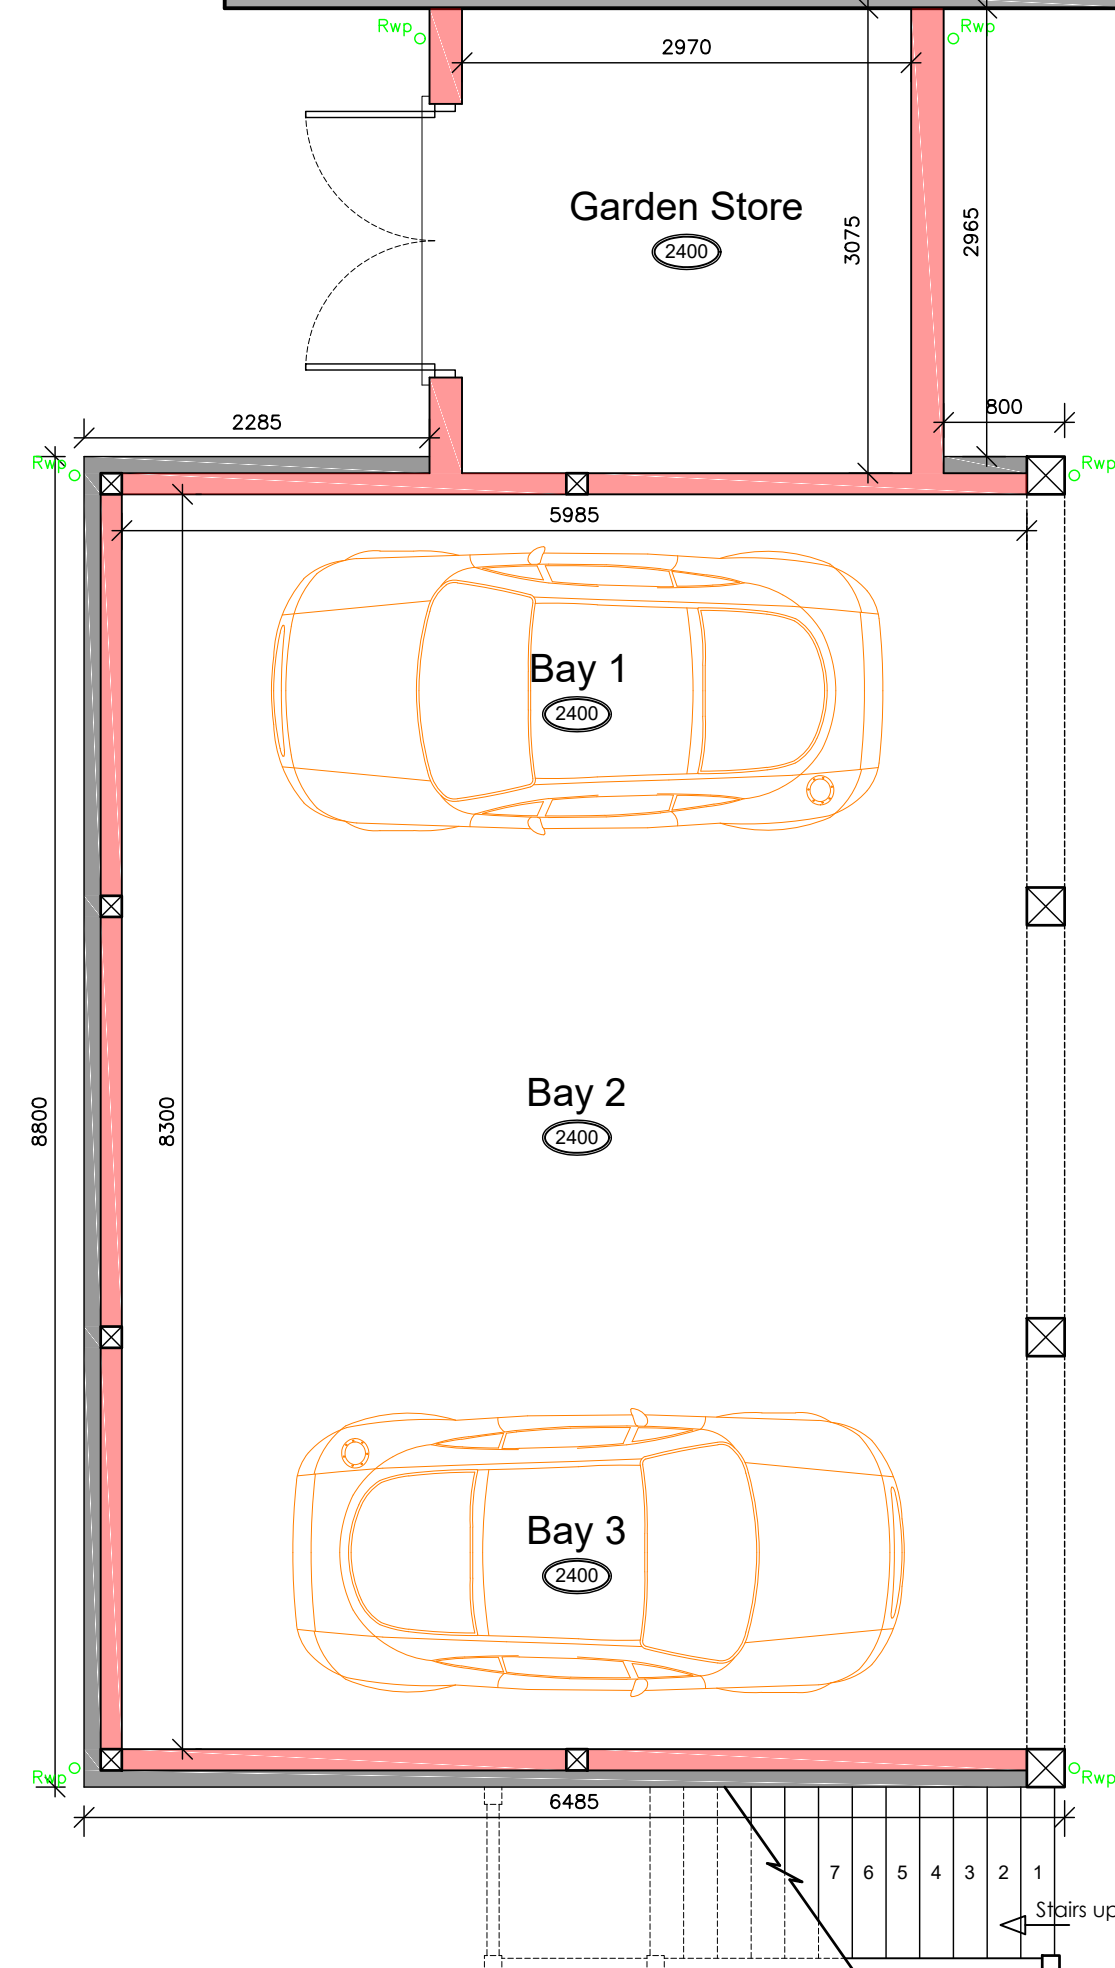

3D SKETCH VIEW FROM WEST



3D SKETCH VIEW FROM SOUTH



3D SKETCH VIEW FROM NORTH-WEST



3D SKETCH VIEW FROM SOUTH-WEST

Rev A Revisions to overall scheme 03-02-2022  
Rev B Revisions to overall scheme 14-02-2022  
Rev C Revisions to overall scheme 22-02-2022

Residential | Commercial | Industrial

**2 STUDIO21**  
DESIGN

ARCHITECTURAL SERVICES  
Little Bishops Cottage Staunton Road Frithville Boston  
Lincolnshire PE22 7ED

APPLICANT NAME:  
Mr & Mrs S Aldred

PROPOSAL:  
Proposed Extension & Alterations  
Nine Acre House  
High Bridge Lane  
Gosberton  
Lincolnshire, PE11 4NS

DATE:  
November 2021  
SCALE:  
As Shown

DRAWING TITLE:  
Proposed Plans  
Proposed 3D Visuals

DRAWING NO:  
12-447-04

REVISION:  
C

T 01205 750890 M 07970 108502  
E enquiries@studio21design.co.uk  
W www.studio21design.co.uk