



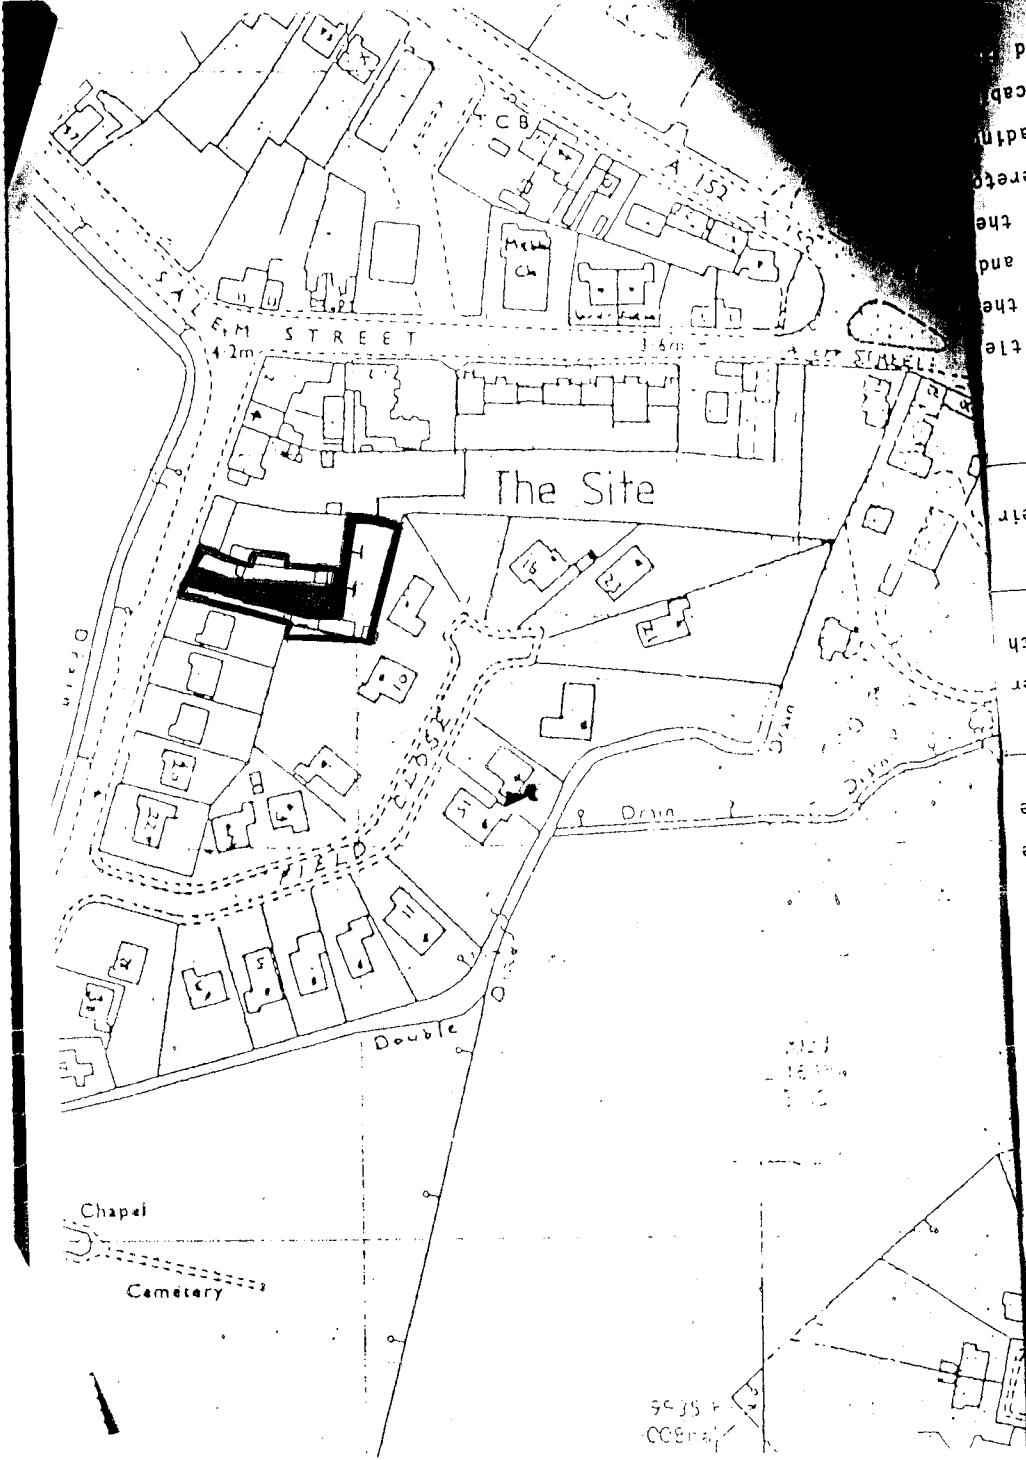

ed
t cab
loadi
herefo
the
s and
the
little
neir
rth
er
ne
ne
nd
r

9435
0081

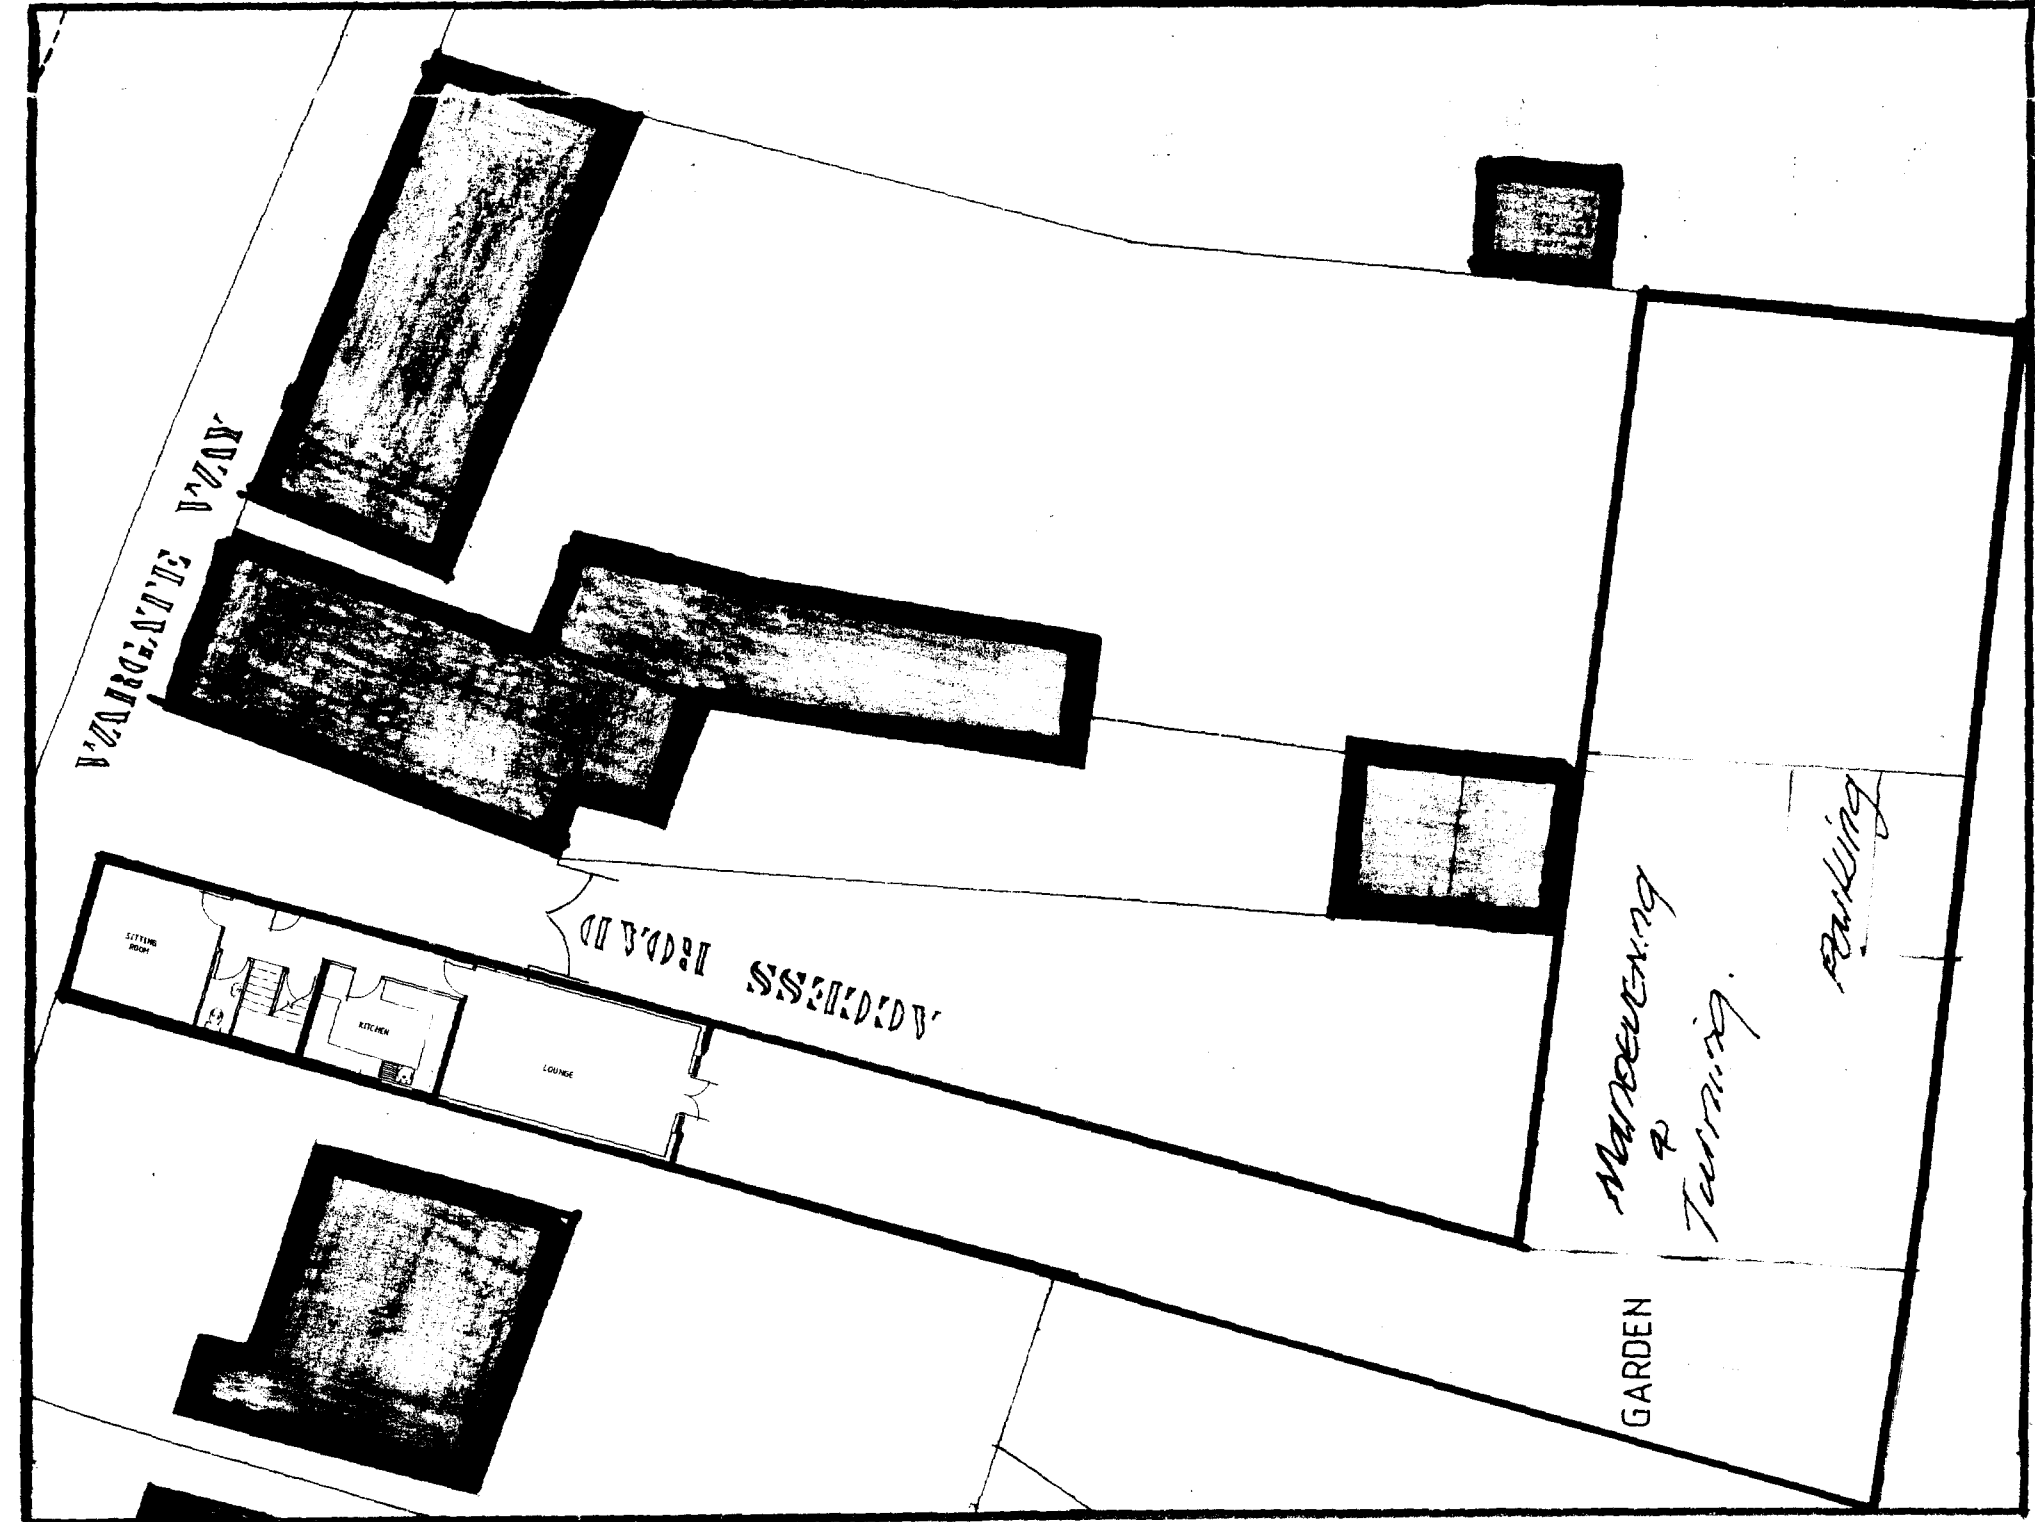

SITE PLAN (scale 1:200)

notes

Do not scale from this drawing

This drawing is copyright and may not be altered, traced, photographed or used for any purpose other than that for which it is issued without permission from John D Lynch Partnership.

The General Contractor is to check all dimensions on site and report discrepancies to the Architect.

All details shown in this drawing including foundations are based upon typical site conditions related to the area. No responsibility can be accepted for abnormal conditions which may be discovered during construction unless reported to the Architects so that design amendments may be considered. Site soil surveys are recommended in respect of foundations to establish specific site conditions before foundation work is undertaken.

revision	date
1. BOUNDARY AT REAR OF BUILDING ADDED.	13/08/97
2. PARKING ADDED	2/9/97
3. PARKING REVISED	24/10/97

Retain on file

JOHN D LYNCH
partnership
CHARITABLE
ARCHITECTS


project / drawing

PROPOSED ALTERATIONS TO EXISTING LAYOUT C
NO.12 WARGATE WAY, GOSBERTON

scale	date	drawn
1:200	JULY 97	D
project no.	drawing	AB
1412		

revisions
123

0204/98

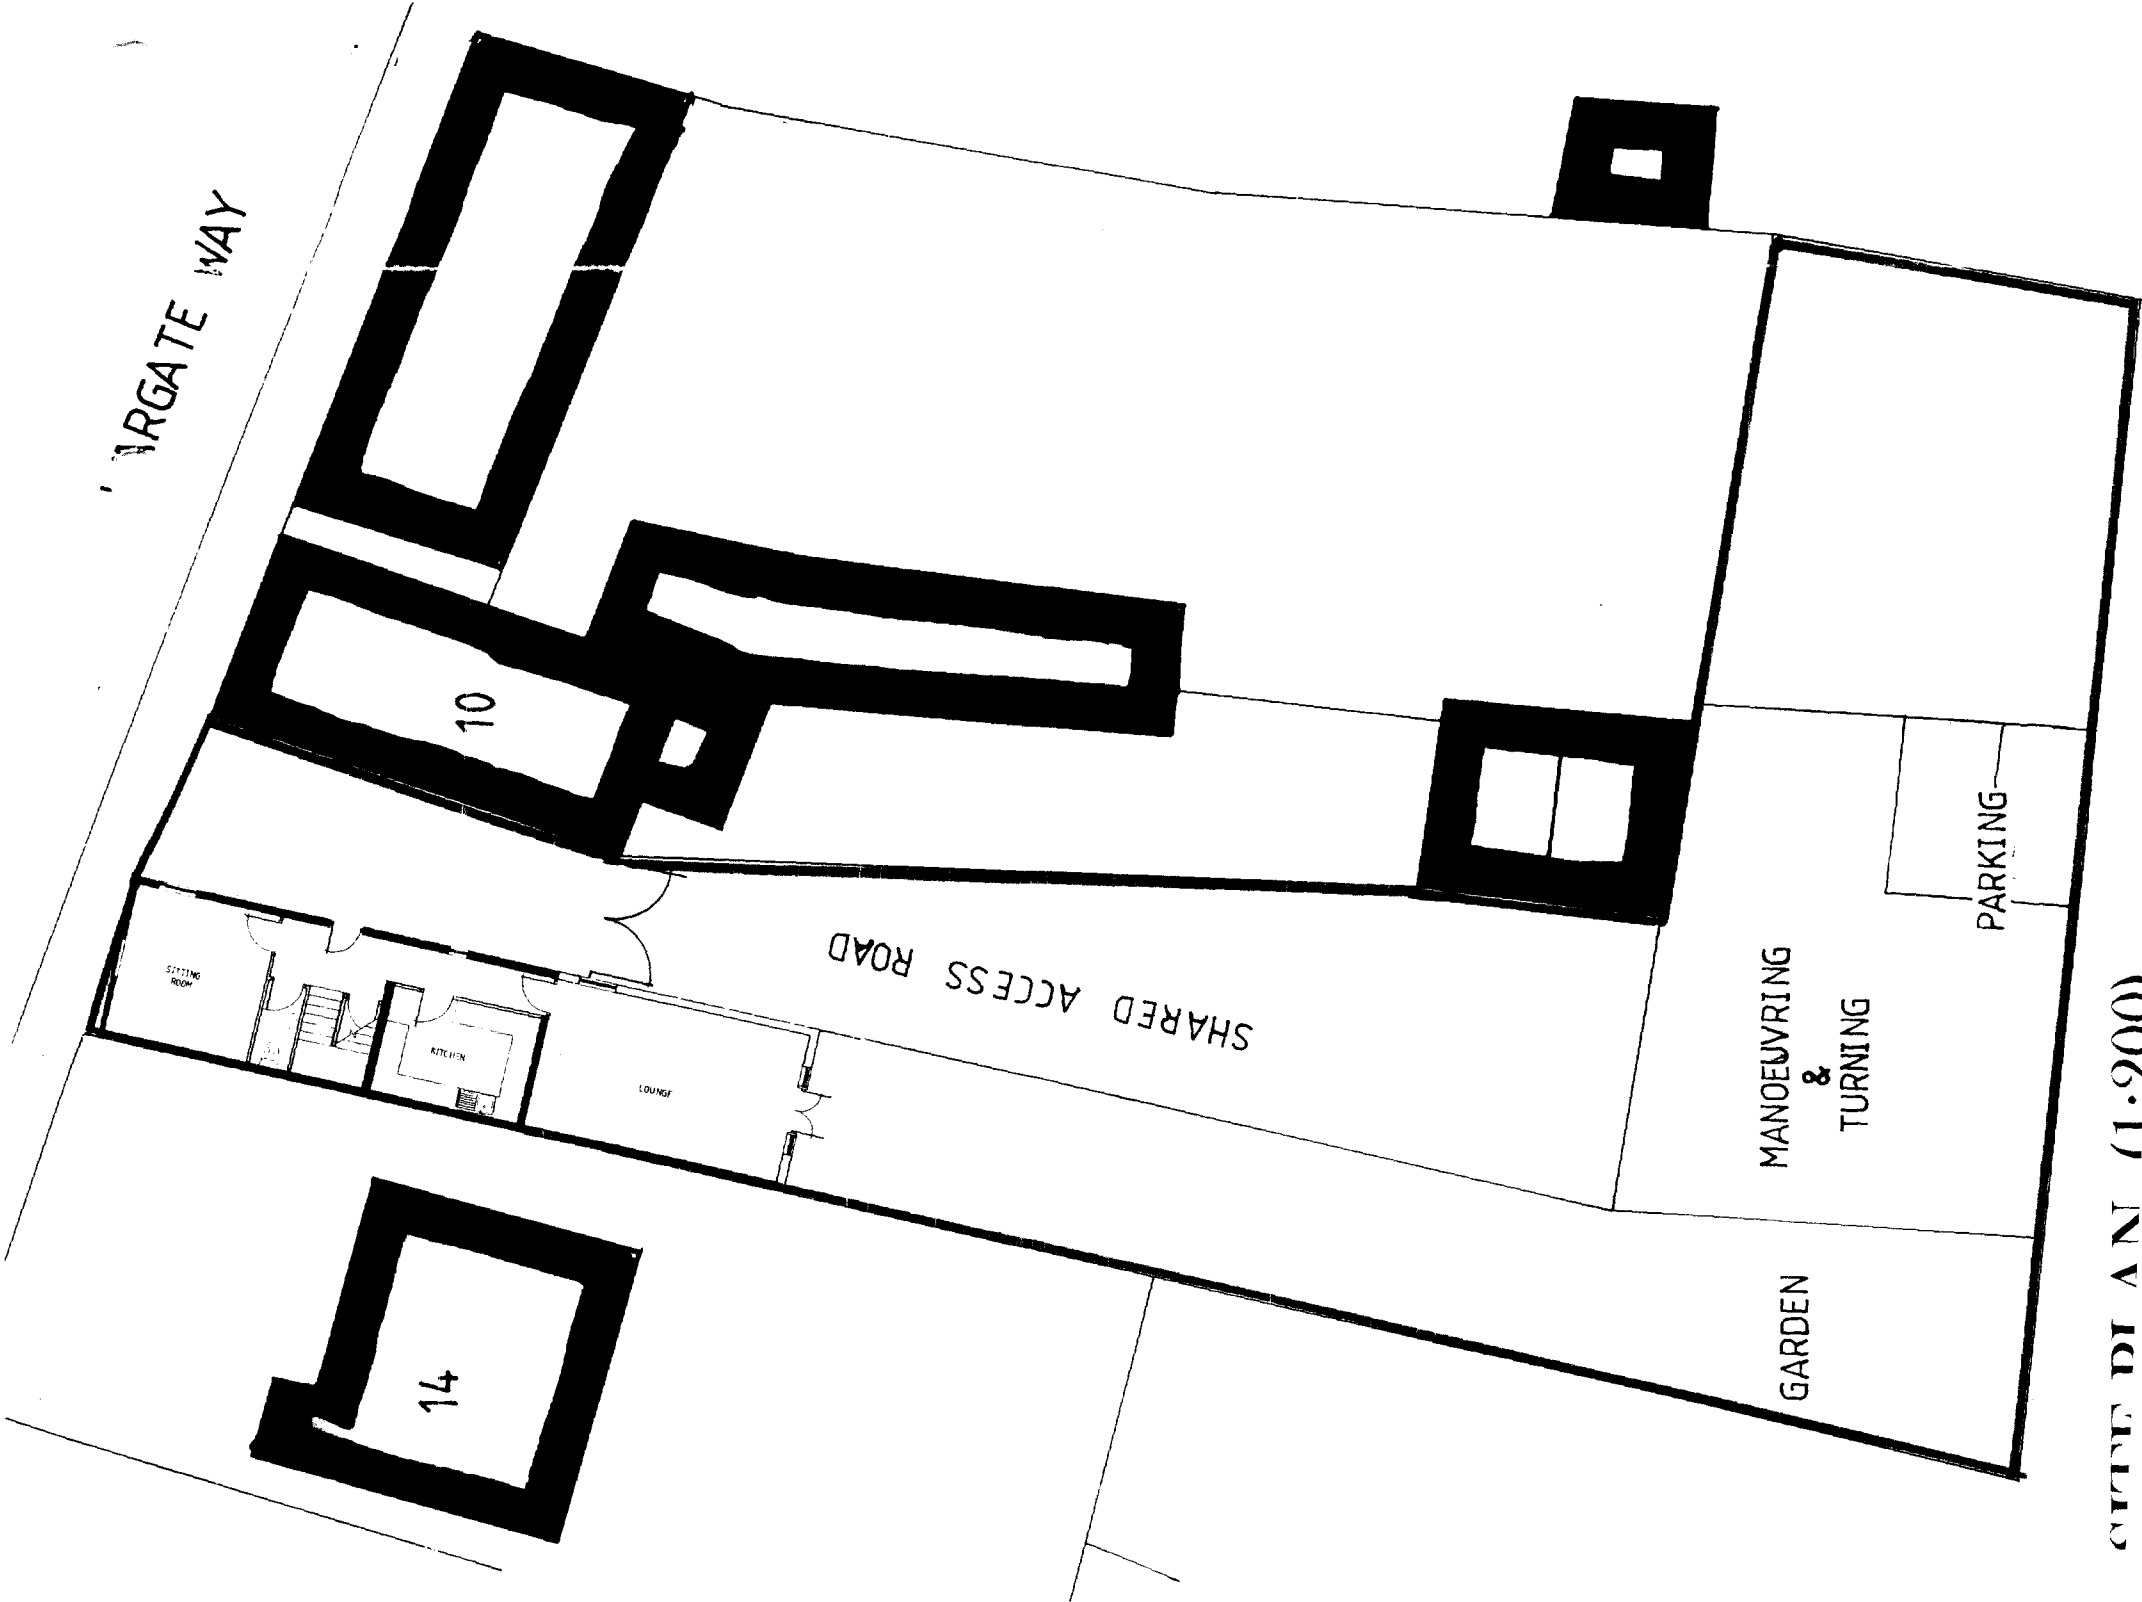

notes

Do not scale from this drawing

This drawing is copyright and may not be altered, traced, photographed or used for any purpose other than that for which it is issued without permission from John D Lynch Partnership.

The General Contractor is to check all dimensions on site and report discrepancies to the Architect.

All details shown in this drawing including foundations are based upon typical site conditions related to the area. No responsibility can be accepted for abnormal conditions which may be discovered during construction unless reported to the Architects so that design amendments may be considered. Site soil surveys are recommended in respect of foundations to establish specific site conditions before foundation work is undertaken.

revision

date

207/98

JOHN D LYNCH
partnership

CHARTERED
ARCHITECTS

project / drawing

PROPOSED ALTERATIONS AND EXTENSIONS
TO EXISTING LAYOUT OF NO. 12 WARGATE
WAY, GOSBERTON.

scale	date	drawn
1 : 200	MAR 98	NBS

project no.	drawing no
1412	AB/3

revisions