
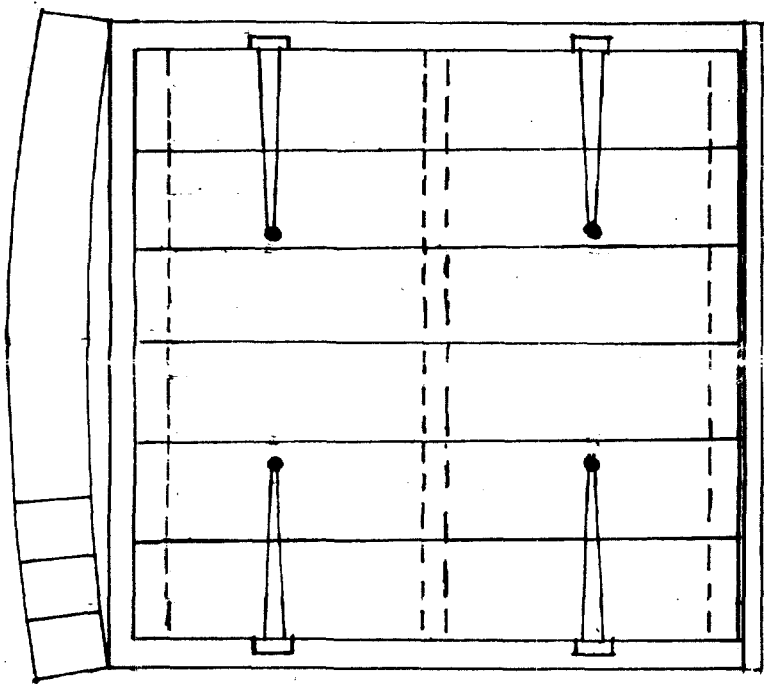


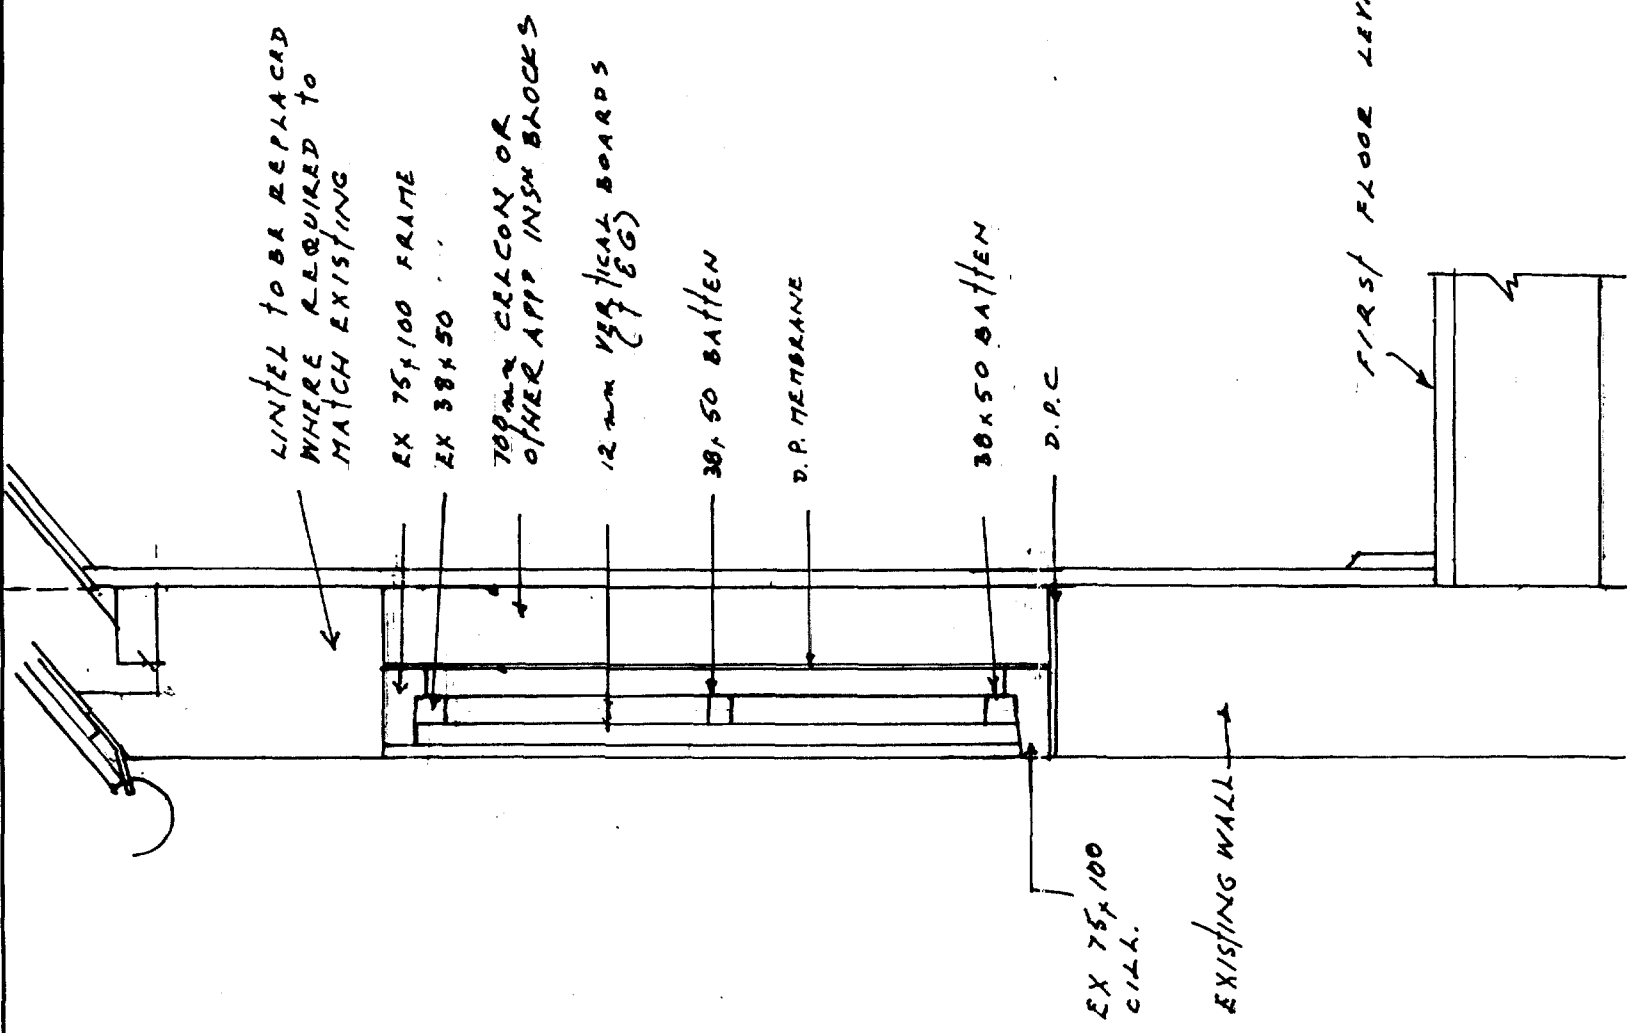

ELEVATION.

NOTE:-
EACH OPENING TO
BE MEASURED ON SITE
BY CONTRACTOR & SHUTTERS
MADE TO FIT TO MATCH EXISTING.

DETERMINED
PLAN


0207/98

SECTION.

NOTES:		Client	Scale	Drawing Title
All dimensions must be checked on site and not scaled from this drawing.		Mr. E. DAVIS	1:10	
			Drawn by J. M.W.	Drg No.
JOHN WILMOT. a.r.i.b.a. CHARTERED ARCHT. THE MALTINGS. HIGH ST. MORCOTT. OAKHAM. RUTLAND. LE15 9DN. PHONE: 01572 747690		PROPOSED SHUTTERS. 12, WARGATE WAY. GOSBERTON. Lincs.		98.12.1.3 a.i. Rev a.i.



S. A = SMOKE ALARM

 

No 10





MECH. VENTN - 15 LIS (INST)
15 MIN OVER RY 2 4000 m²
BACK GRD VENTN TO W.C.

WALL TIES 900mm HORIZONTAL, 450mm VERTICAL & 300mm VERT^l AT REVEALS.
SMOKE DETECTORS ON EACH FLOOR & INTERLINKED. D.P.C. TO BE 150mm ABOVE GRD LEVEL IN
ACCORDANCE WITH DING. 12 B.E.E.C.S. HABITABLE ROOMS TO HAVE 8.000mm² BACKED VENTH.
25mm AIR GAP AT BOTH RAVES & 6mm CONTINUOUS AIR GAP AT RIDE IN ACCR WITH DING.
NOT WATER BY NIGHT STORAGE SYSTEM OR OTHER APPROVED.
ACCESS TO ALL WET PARTS OF SOIL PIPE & WASTE PIPES. & LAST CONNECTION TO BE 450mm ABOVE
DRAIN INVERT LEVEL. DRAINS LAID TO SELF CLEANSING GRAD.
R.N.P.'s TO SOAKAWAY IN GARDEN 6m FROM BUILDINGS BY 100mm STORM DRAINS (0.37M)
SPACE HEATING BY NIGHT STORAGE TYPE RAD'S - DITTO NOT WATER NIGHT STORE
GLAZING TO BE SAFETY GLASS TO BS 6206 1981 IN CRITICAL LOCATIONS
SAP RATING UNDER 60 & ELEMENTAL METHOD TO BE USED. U VALUE AS FOR SAP R UNDER 60



Rev.

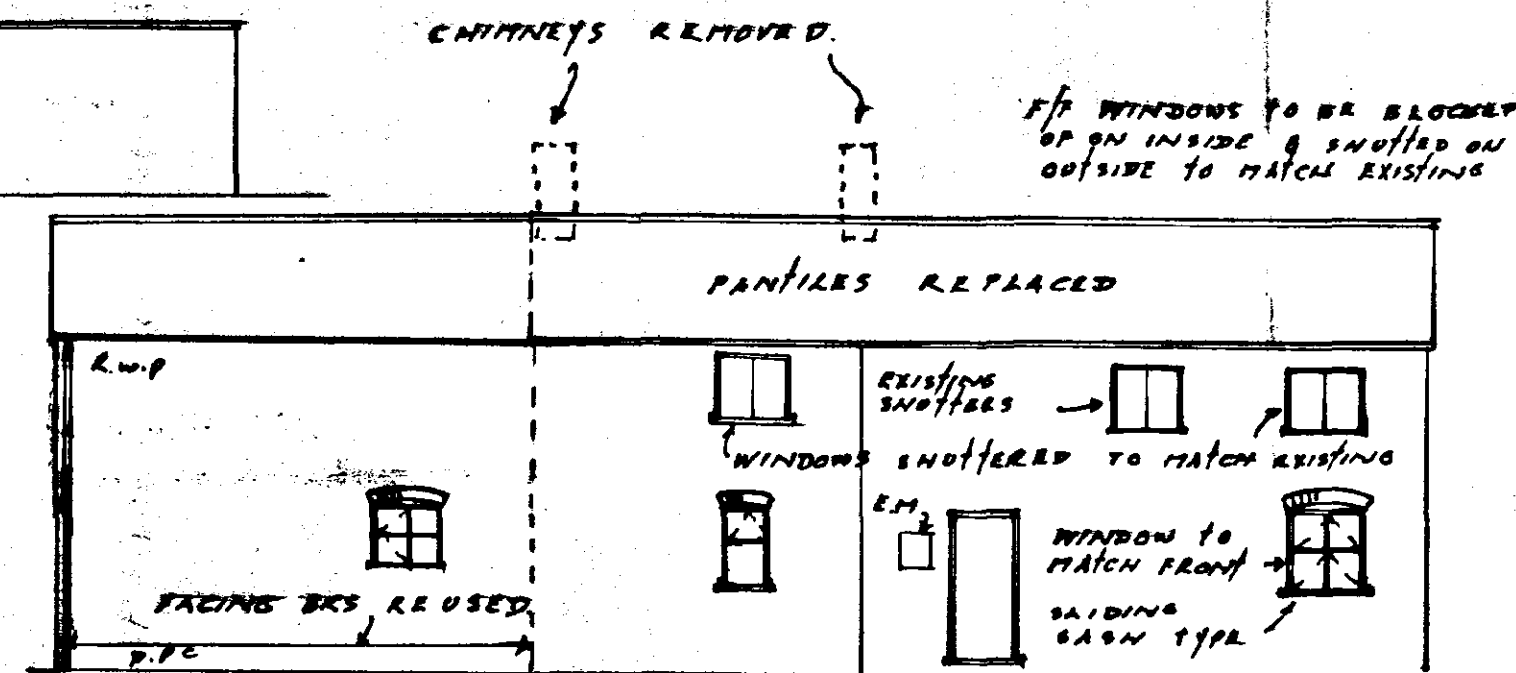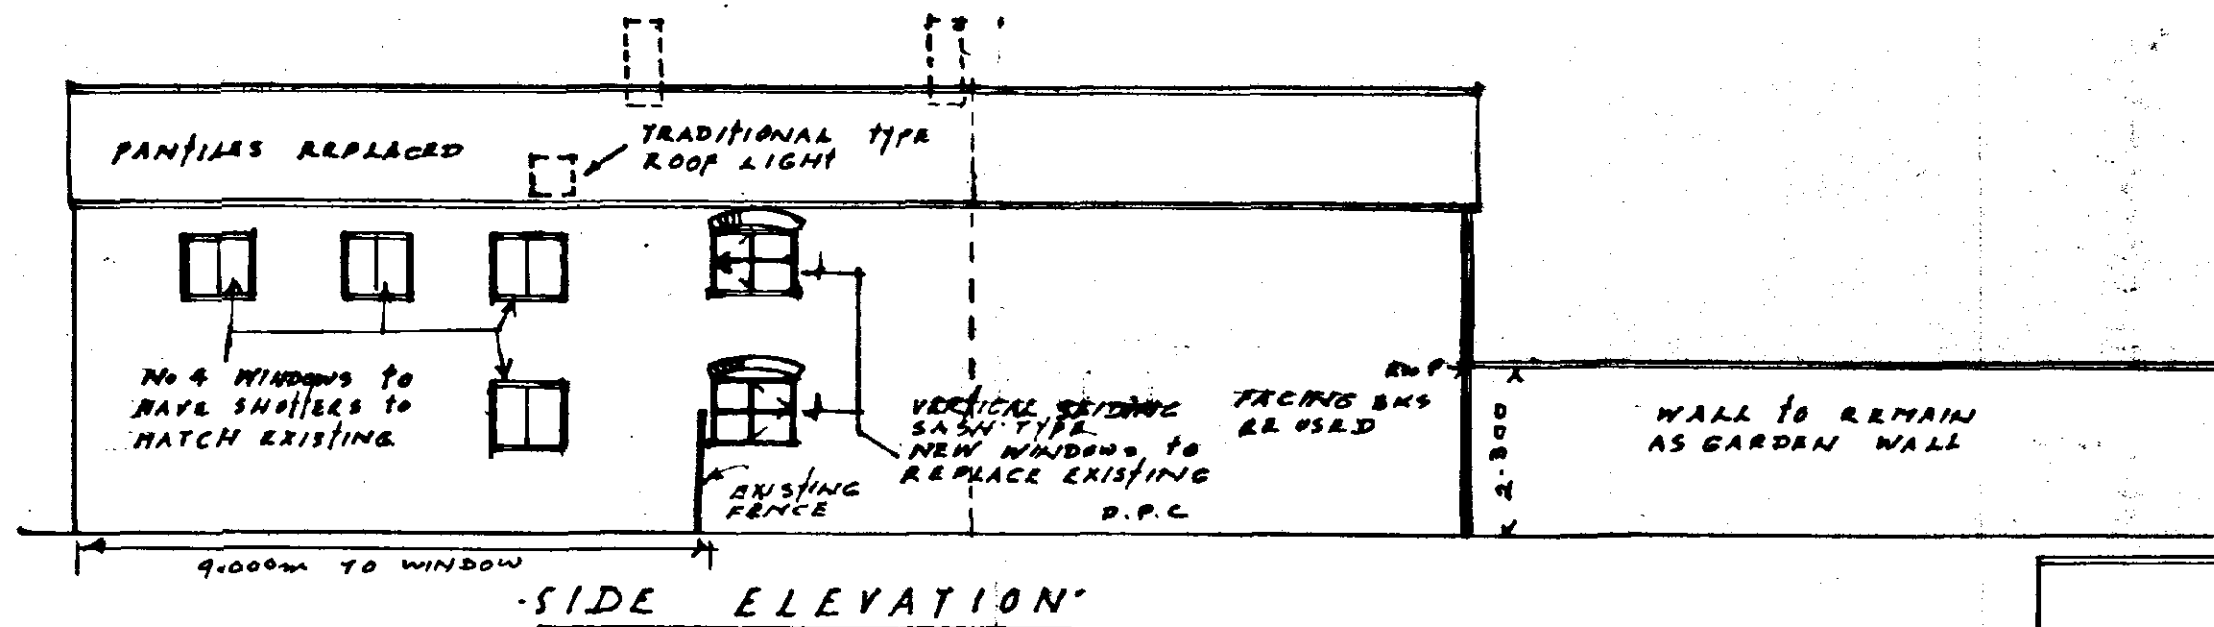

NOTES
All dimensions must be checked on site and not scaled from this drawing.

FOUNDATIONS TO BE APPROVED BY BUILDING INSPECTOR.

5x50 METAL ANCHOR TIES AT 1200mm WHERE JOISTS ARE PARALLEL WITH WALL & 2m ON DITTO FOR WALL PLATES TIED TO WALLS.

WALLS WHERE NOT PLASTERED TO BE LINED INTERNALLY WITH GYPSUM SHEET BOARD SUPER (40mm) TO GIVE 66mm W/SH DAMCOR TO SIDES, HEADS & CILLS TO OPENINGS IN CAVITY WALLS TO GIVE 12mm DRAINS THRO WALLS TO HAVE 50mm SPACE ALL ROUND WITH R. CONC LINTEL OVER & PROTECTED BOTH SIDES WITH SHEET MATERIAL.

SINK WASTE - 40mm & 75mm TRAP

BATH - 90mm & 75mm TRAP.

DOORAL JOISTS UNDER PARTING.

HABITABLE RMS TO HAVE 200mm MIN. WOODWORK.

JOHN WILMOT . A.R.I.B.A.
CHARTERED ARCHITECT-SURVEYOR.
THE MALTINGS . HIGH ST.
MORCOTT . OAKHAM .
RUTLAND . LE15 . 9DN
PHONE . 01572 - 747690

Client
MR E DAVIS

Job Title
PROPOSED ALTERATIONS
No 12 WARGATE WAY
GOSBERTON . Lincs.



AMENDED PLAN

Ref.
Drawing Title
DETERMINED PLAN
SOUTH HOLLAND DC
HOUSING & PLANNING
23 OCT 1998
Ref.



Scale 1:100

Date 16 AUG 98 Drawn by J.W.W


Drg No. 98.121.2 a.2. Rev.

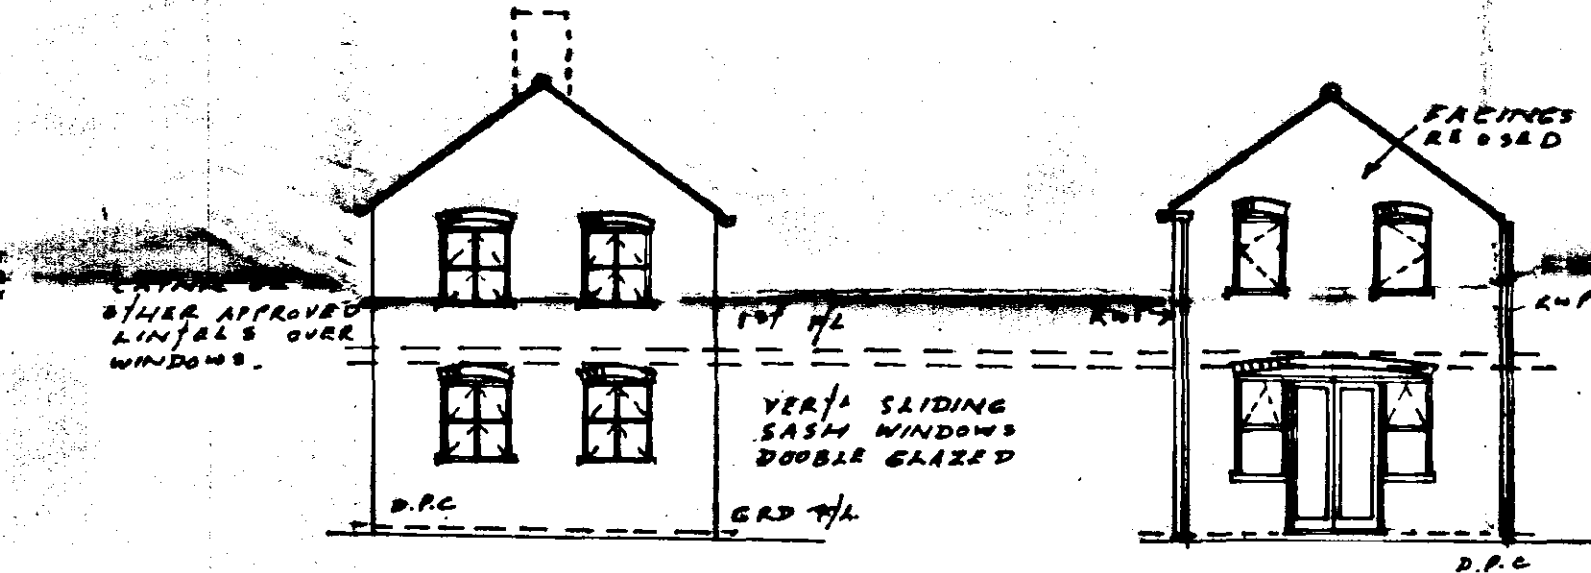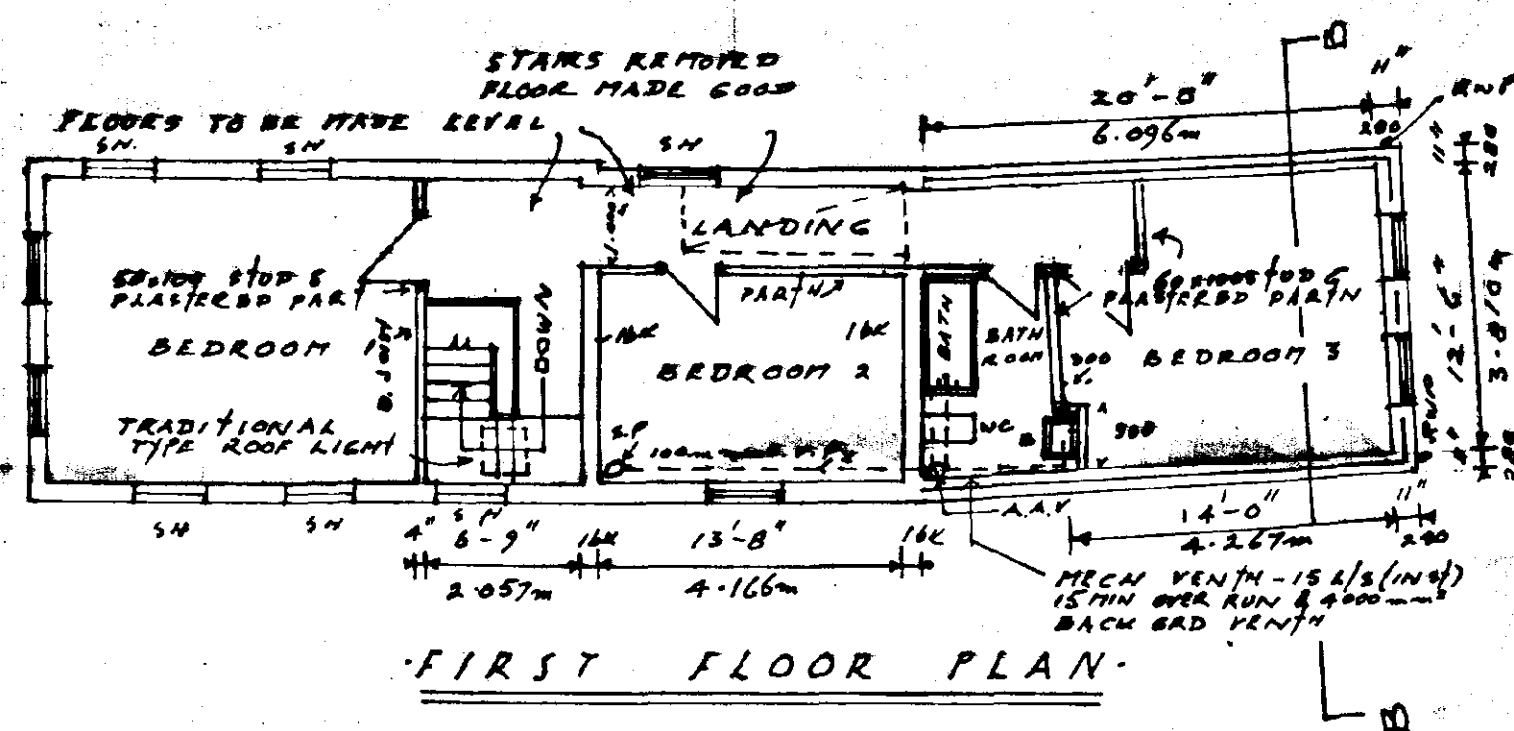


REAR ELEVATION

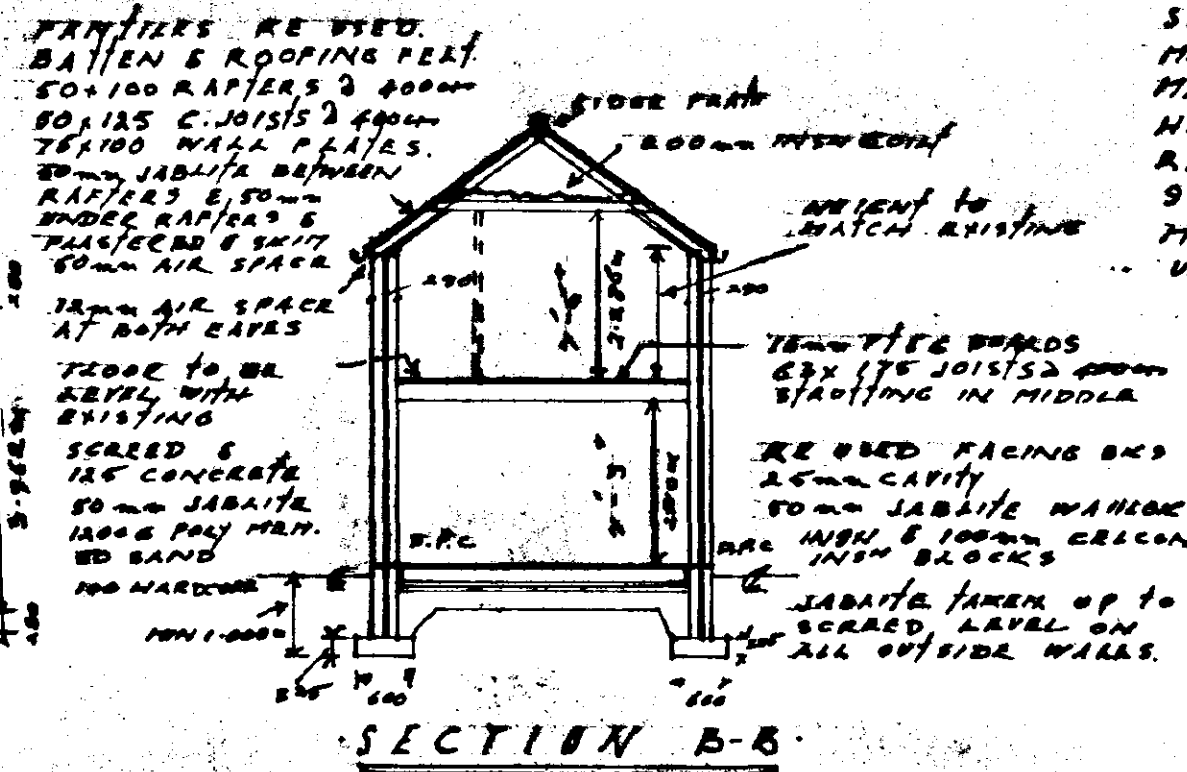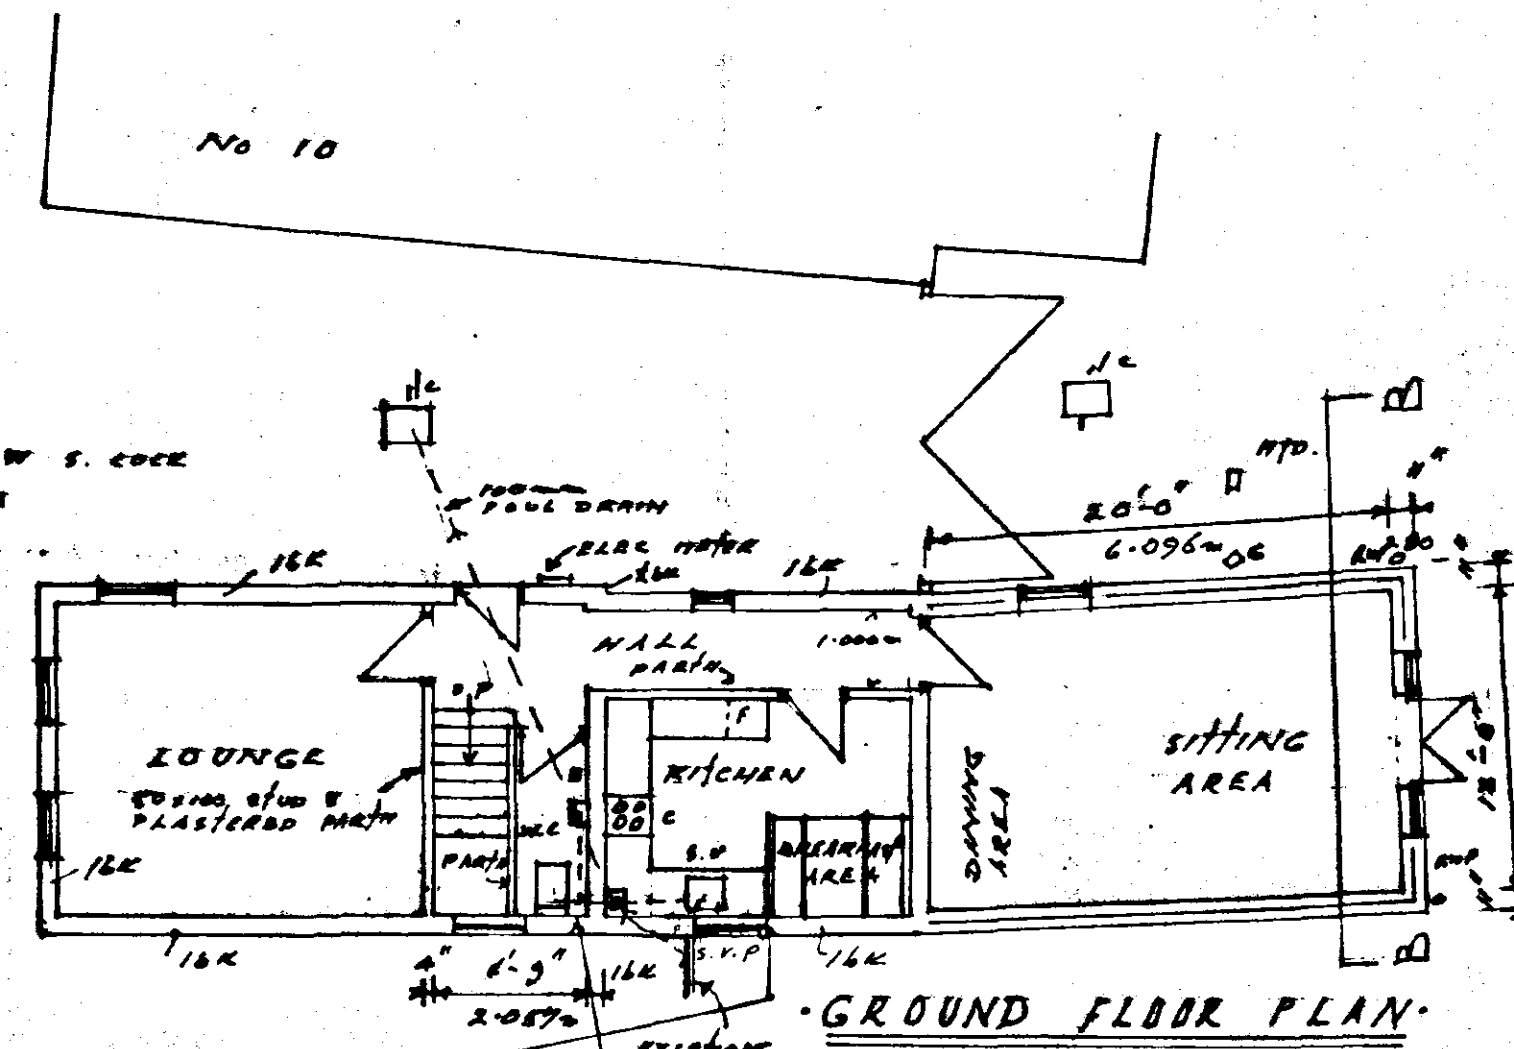


NOTE
STAIRS TO HAVE MAX 42° PITCH
MIN GOING 220mm
MAX RISE 220mm
HAND RAIL MIN 840mm UNDER
RAIL FROM PITCH LINE
900mm ON LANDING.
MIN 2mm HEADROOM FOR
UNDER WHOLE OF STAIRS.

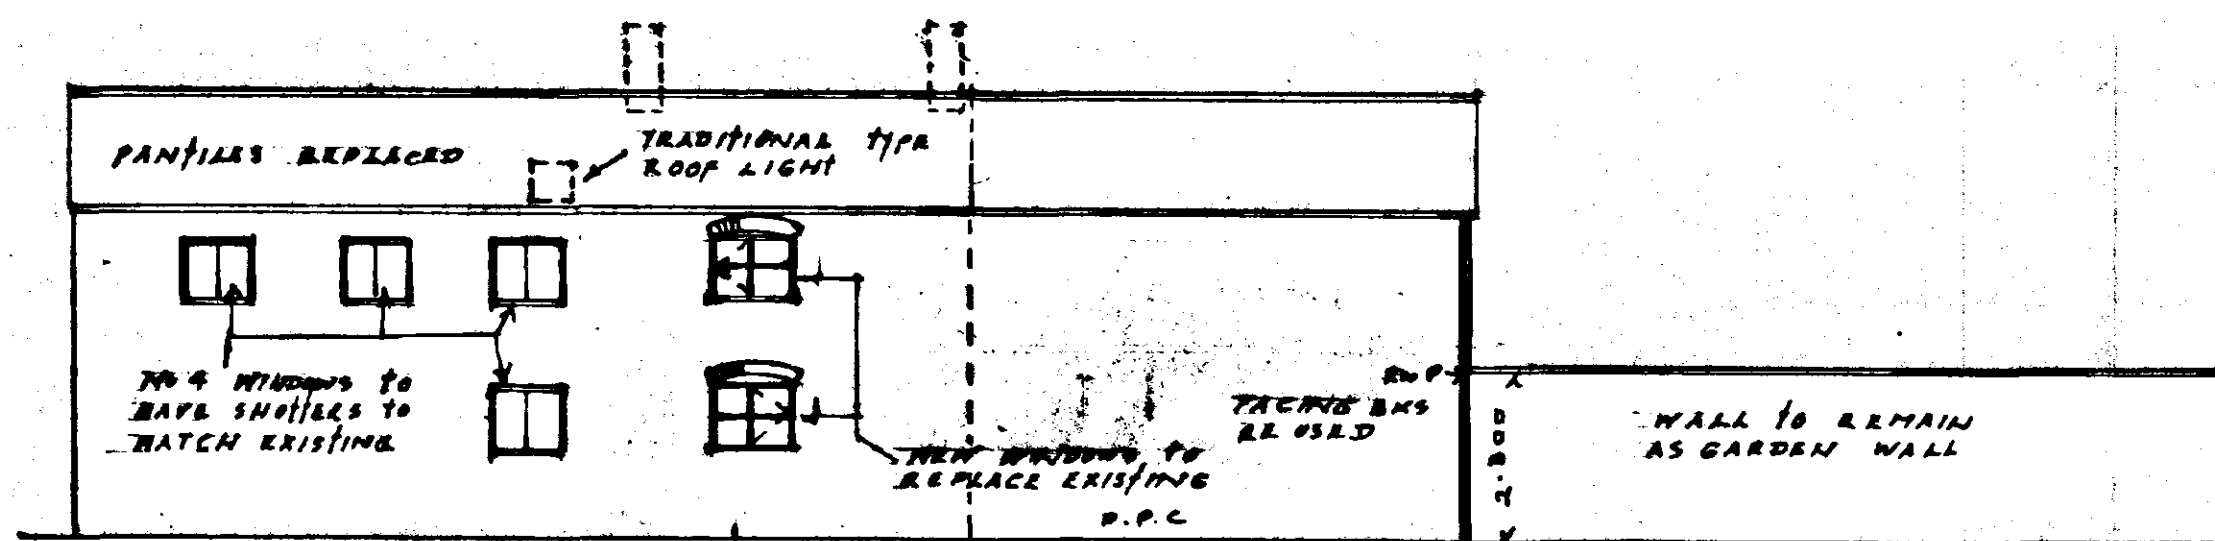


SIDE ELEVATION

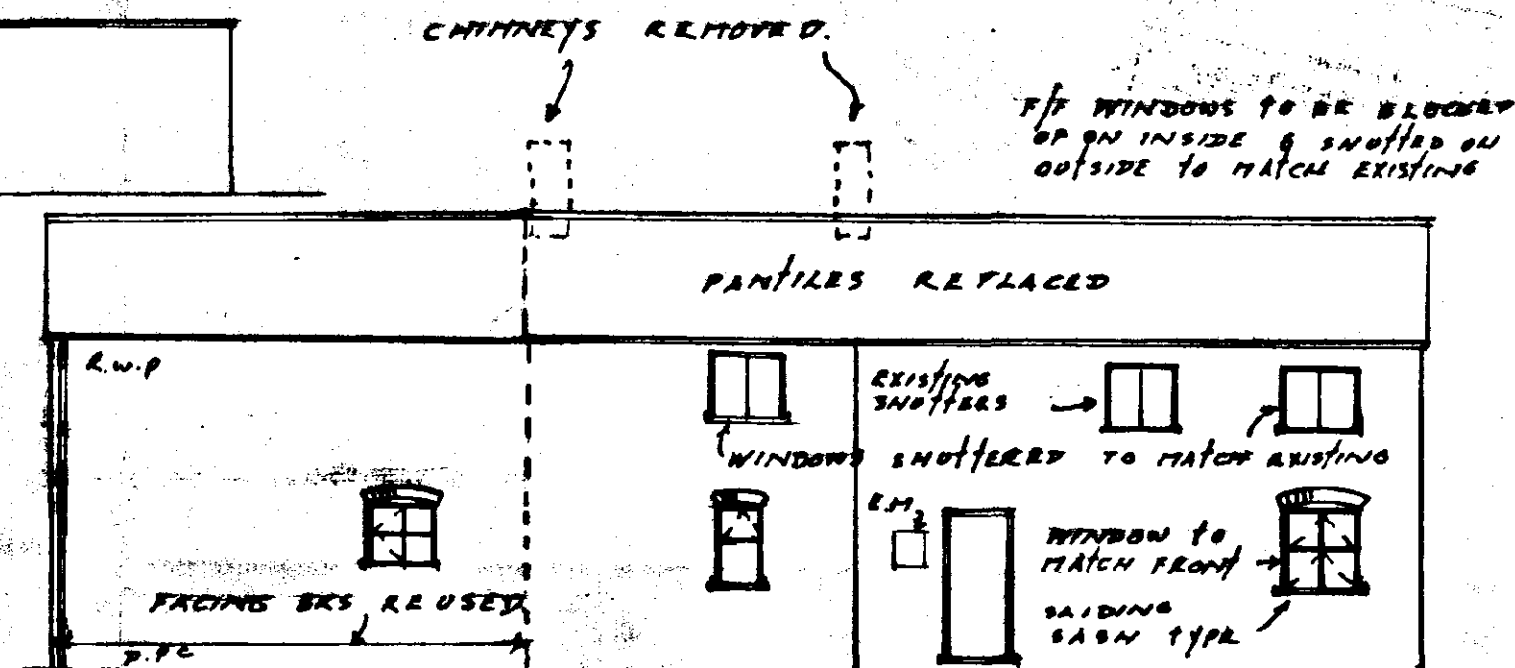


ELEVATION TO YARD ENTRANCE

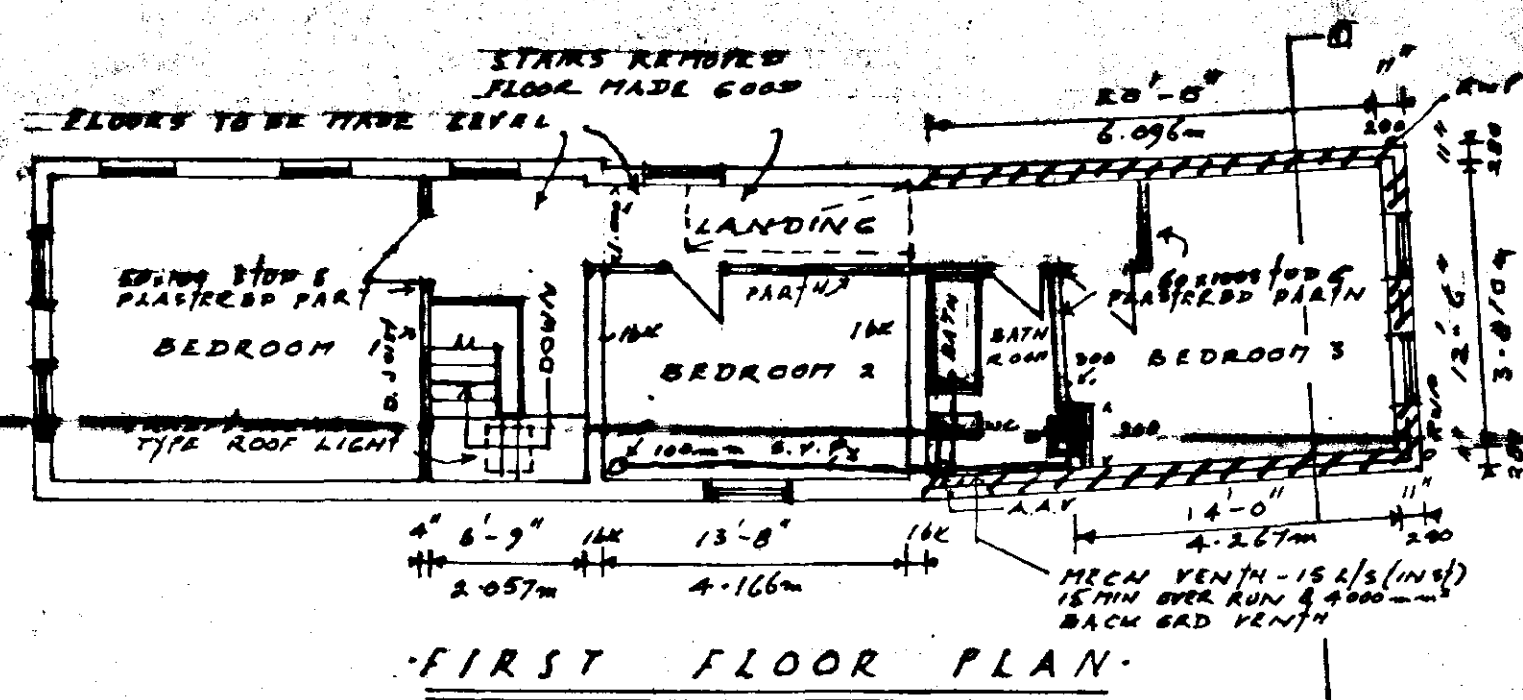

FIRST FLOOR PLAN

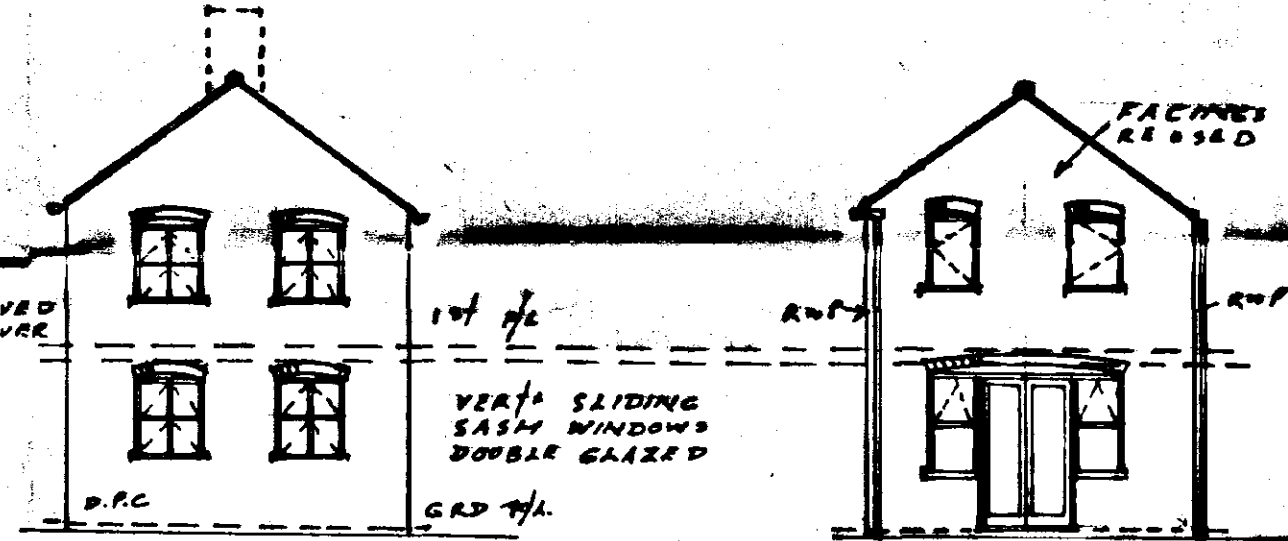

FRONT ELEVATION

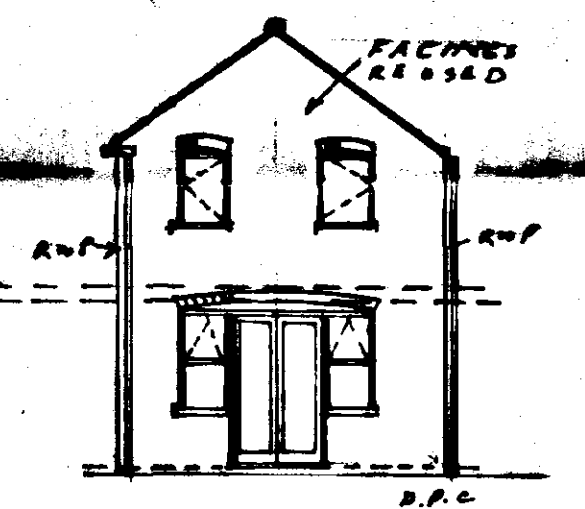

REAR ELEVATION

NOTES

All dimensions must be checked on site and not scaled from this drawing.

FOUNDATIONS TO BE APPROVED BY BUILDING INSPECTOR.
500 METAL ANCHOR TIES AT P/P/APPL WHERE JOISTS ARE PARALLEL WITH WALL 2 L. MT. DITTO FOR WALL PLATES TIED TO WALLS.
WALLS WHERE NOT PLASTERED TO BE LINED INTERNALLY WITH GYPSUM BOARD SUPER (4mm) TO GIVE 6mm W/2 DAMCOR TO SIDES, HEADS & CILLS TO OPENINGS IN CAVITY. WALLS TO GIVE 12mm DRAINS (HRO WALLS TO HAVE 50mm SPACE ALL ROUND WITH R. CONC. LINTEL OVER & PROTECTED BOTH SIDES WITH SHEET MATERIAL.
SINK WASTE - 40mm & 75mm TRAP BASIN - 32mm & 75mm TRAP
BATH - 40mm & 75mm TRAP.
DOUBLE JOISTS UNDER PARHTO.
HABITABLE RITS TO HAVE THE FLE TO WINDOWS.

Date	Revisions

© copyright

JOHN WILMOT. A.R.T.B.A.
CHARTERED ARCHITECT-SURVEYOR.
THE MALTINGS. HIGH ST.
MORCOTT. OAKHAM.
RUTLAND. LE15. 9DN
PHONE: 01572-747690

Client

M R E DAVIS

Job Title

PROPOSED ALTERATIONS
No 12 WARGATE WAY
GOSBERTON. Lincs.

Drawing Title

Scale 1:100

Date 16 AUG 98

Drawn by J.W.W

Drig No.


98-121-2

Rev.


SUPERSEDED
SOUTH HOLLAND HOUSING & PLANNING
Ref. 0207/98

NOTE.
STAIRS TO HAVE TREADS 220mm MIN GOING 220mm
MAX RISE 220mm
HAND RAIL MIN 840mm UNDER RAIL FROM PITCH LINE
900mm ON LANDING.
MIN 2mm HEADROOM FOR UNDER WIRE OF STAIRS.

PANTILES RE USED.
BATTEN & ROOFING FELT
50x100 RAPPERS 2 400mm
50x125 C. JOISTS 2 400mm
75x100 WALL PLATES.
50mm SABAITE BETWEEN RAPPERS & 50mm UNDER RAPPERS & PLASTERED & SHIT 50mm AIR SPACE
12mm AIR SPACE AT BOTH EAVES
FLOOR TO BE LEVEL WITH EXISTING
SCREED & 125 CONCRETE
50mm SABAITE
12006 POLY FAN.
100 SAND
100 HARDWARE

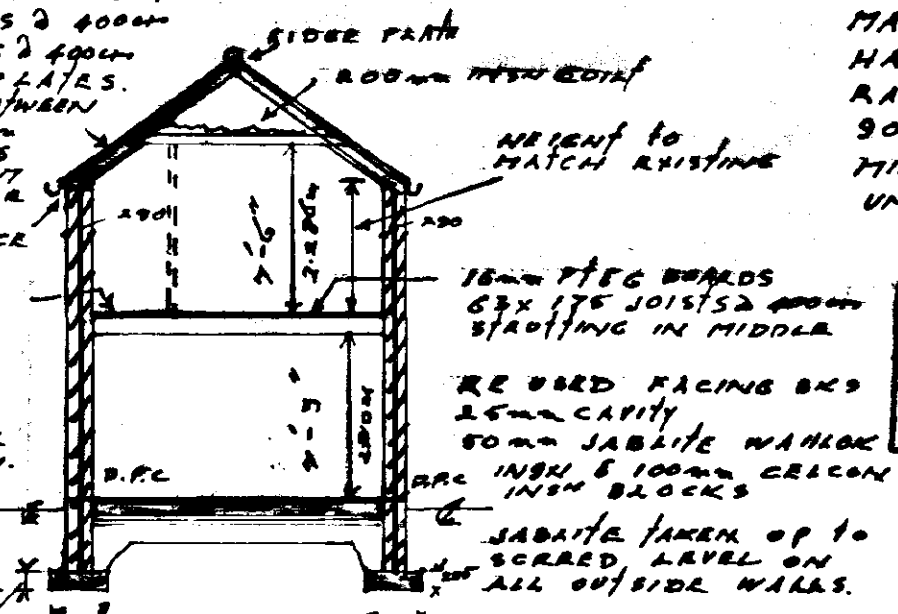

SECTION B-B

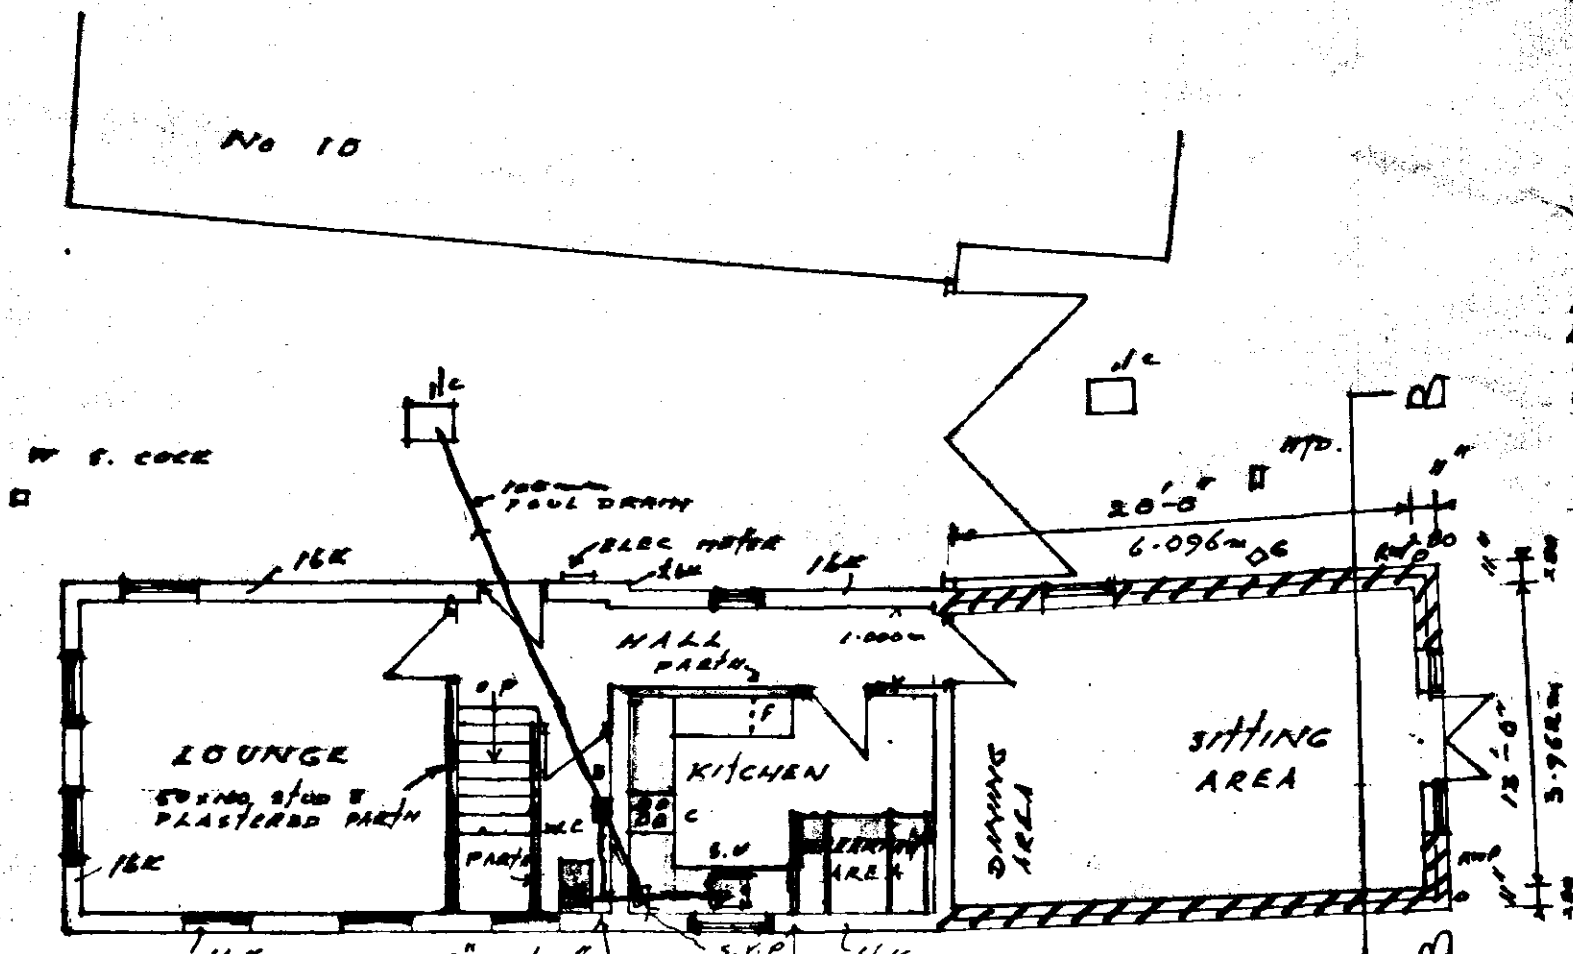

GROUND FLOOR PLAN

BITCHEN TO HAVE EXT. STAIRS
OR 3045 IN COOKER HOOD
INTER. 5.4000mm CONTINUOUS
VENTILATION.
MECH. VENTH - 15 L/S (INCH)
15 MIN OVER RUN 8.4000mm
BACK GRD VENTH TO N.E.C.

SIDE ELEVATION.

• ELEVATION TO YARD ENTRANCE •

FIRST FLOOR PLAN.

SECTION A-A

FRONT ELEVATION.

BLOCK PLAN
SCALE: 1-1250

· GROUND FLOOR PLAN ·

NOTES

All dimensions must be checked on site and not scaled from this drawing.

A		
	Date	Revisions

1	2	
---	---	---	---	---	---	---	---	---	----	----	-----	-----	

© copyright

JOHN WILMOY . A.R.I.B.A.
CHARTERED ARCHITECT : SURVEYOR
THE MALTINGS . HIGH ST.
MORCOTT . OAKHAM .
RUTLAND . LE15 9DN
PHONE:- 01572- 747690

Client

MR E. DAVIS.

Job Title	
-----------	--

PLAN AS EXISTING
No. 12 - WARGATE WAY
GOSBERTON - Lincs.

Drawing Title

Scale 1-100

Date 13 AUG 98


Drawn by J. W. W.

Drg No.

98-121-1

Rev


revision	date
----------	------

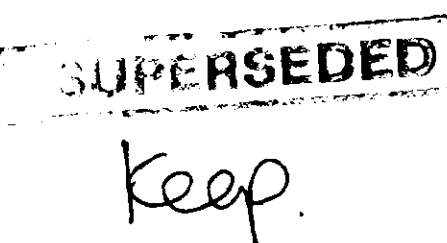


project / drawing

PROPOSED ALTERATIONS TO 12 WARGATE
WAY, GOSBERTON.

revisions
3

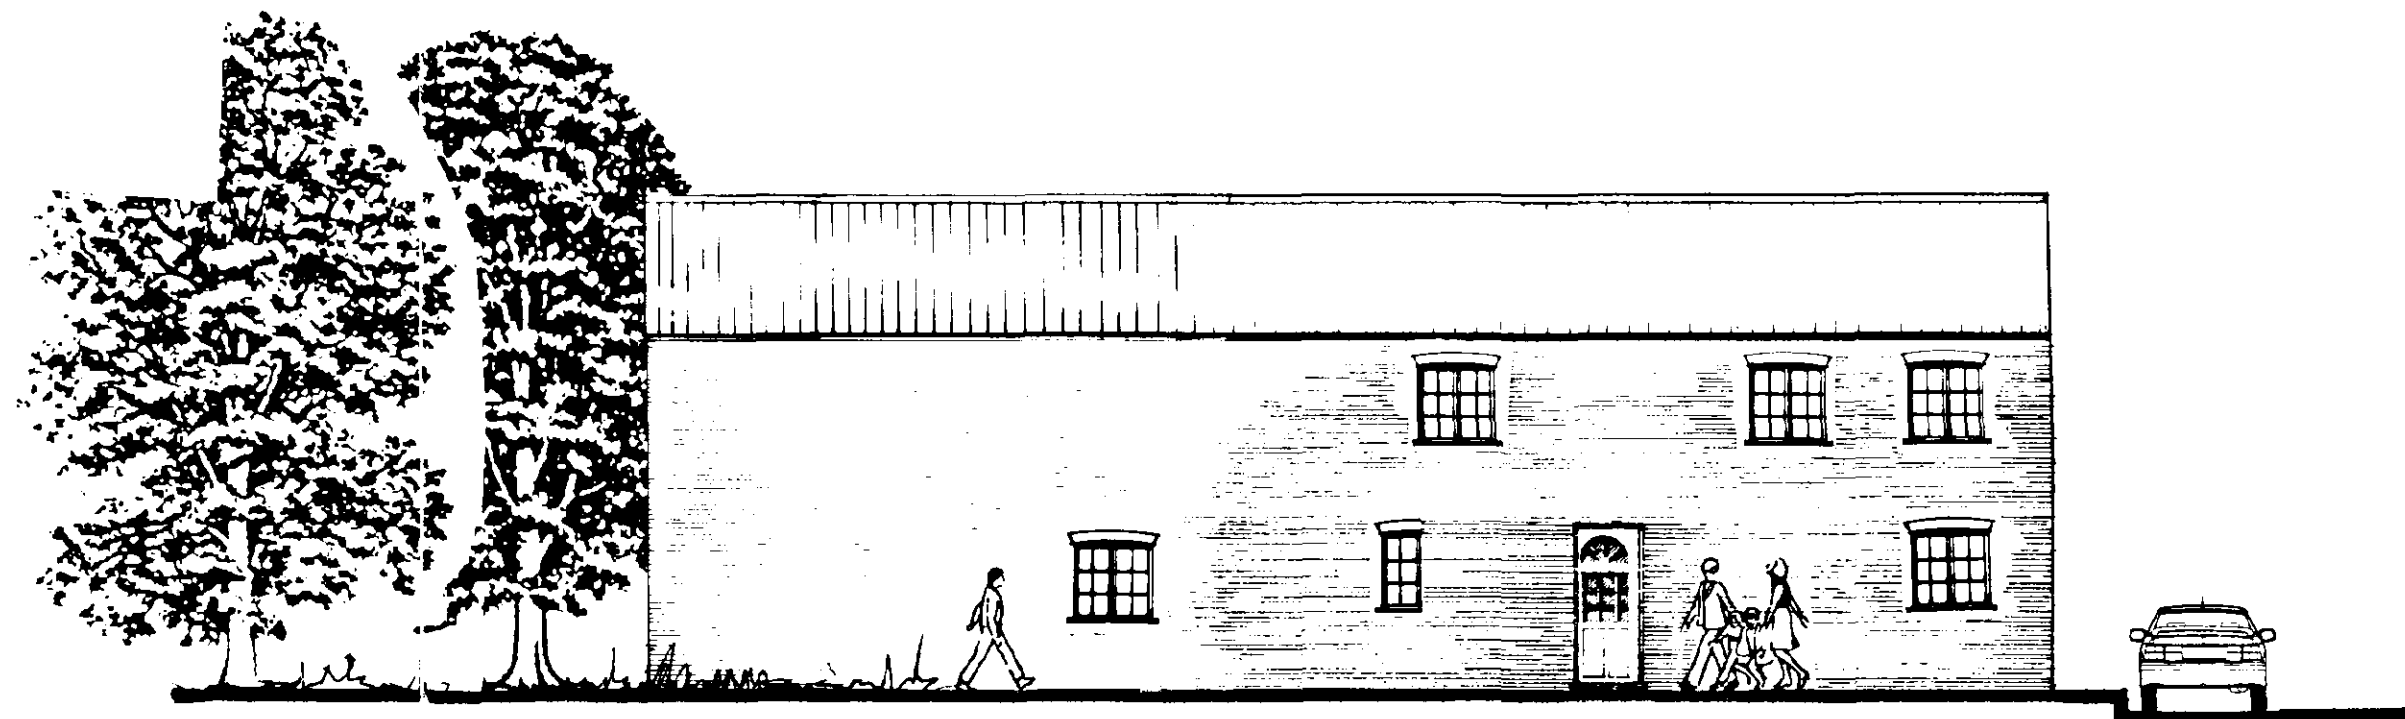


NORTH ELEVATION

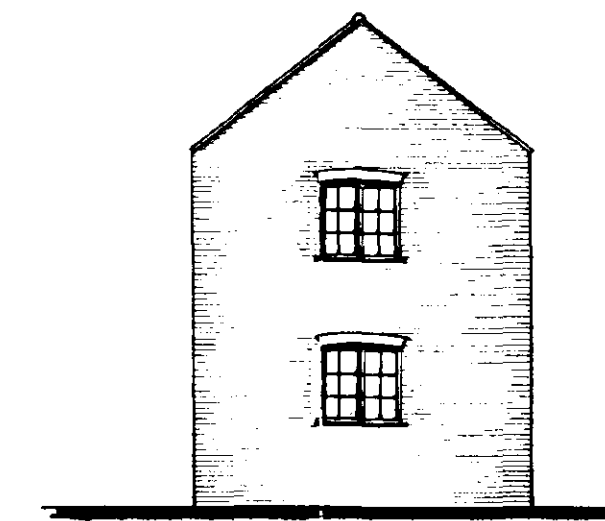


WEST ELEVATION




SOUTH ELEVATION

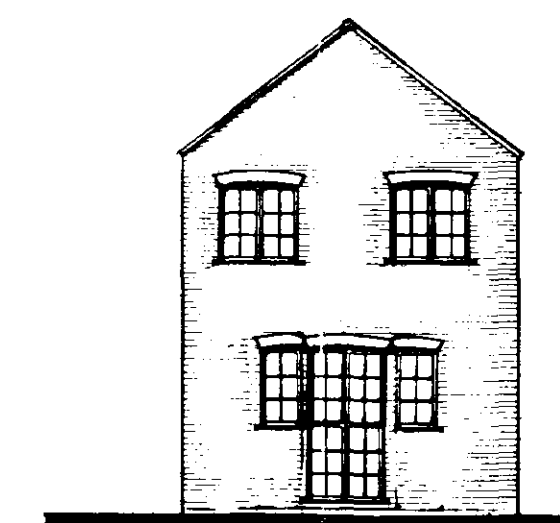


EAST ELEVATION

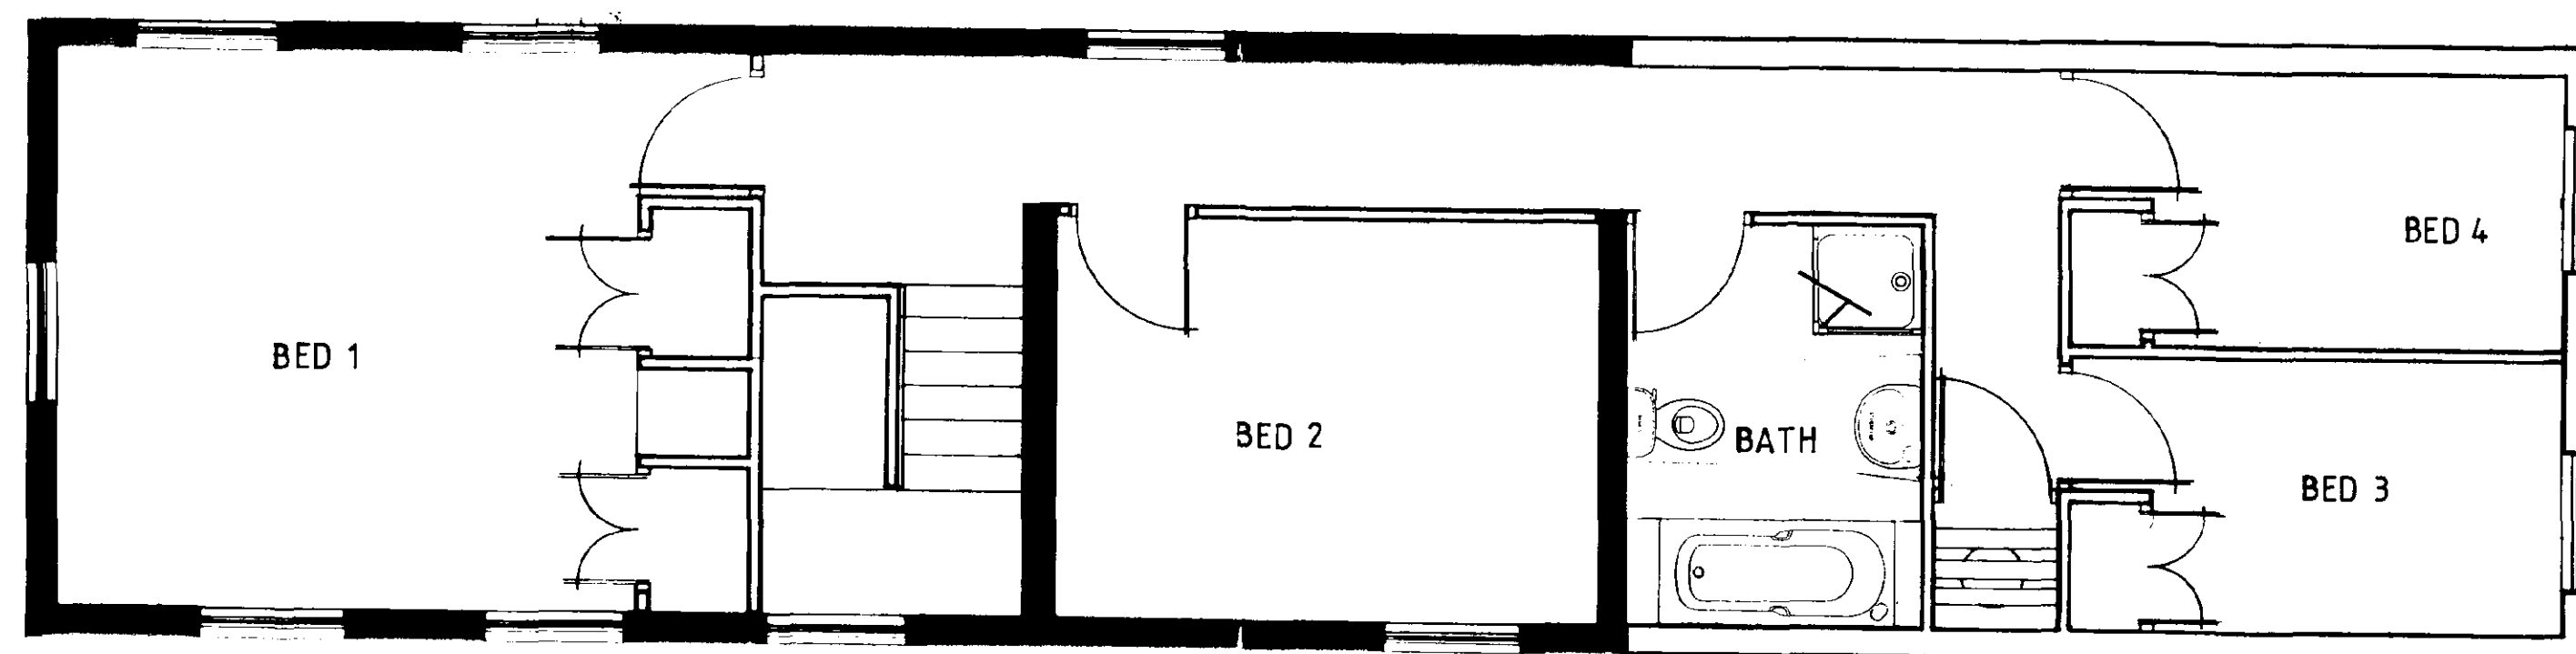


FIRST FLOOR

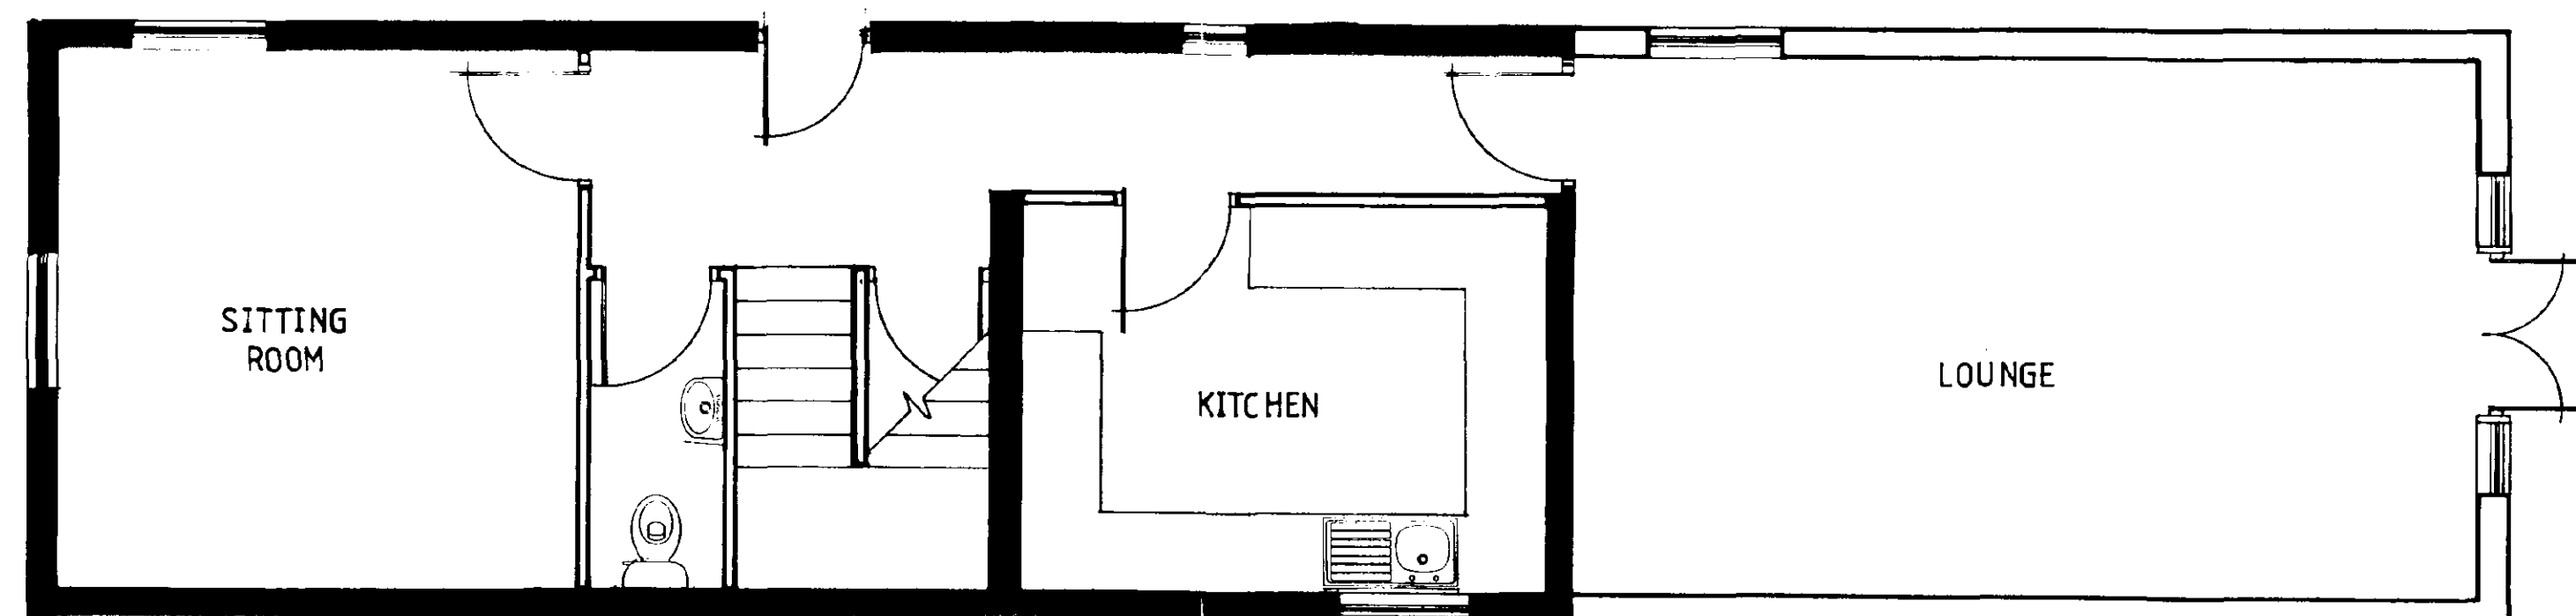

GROUND FLOOR

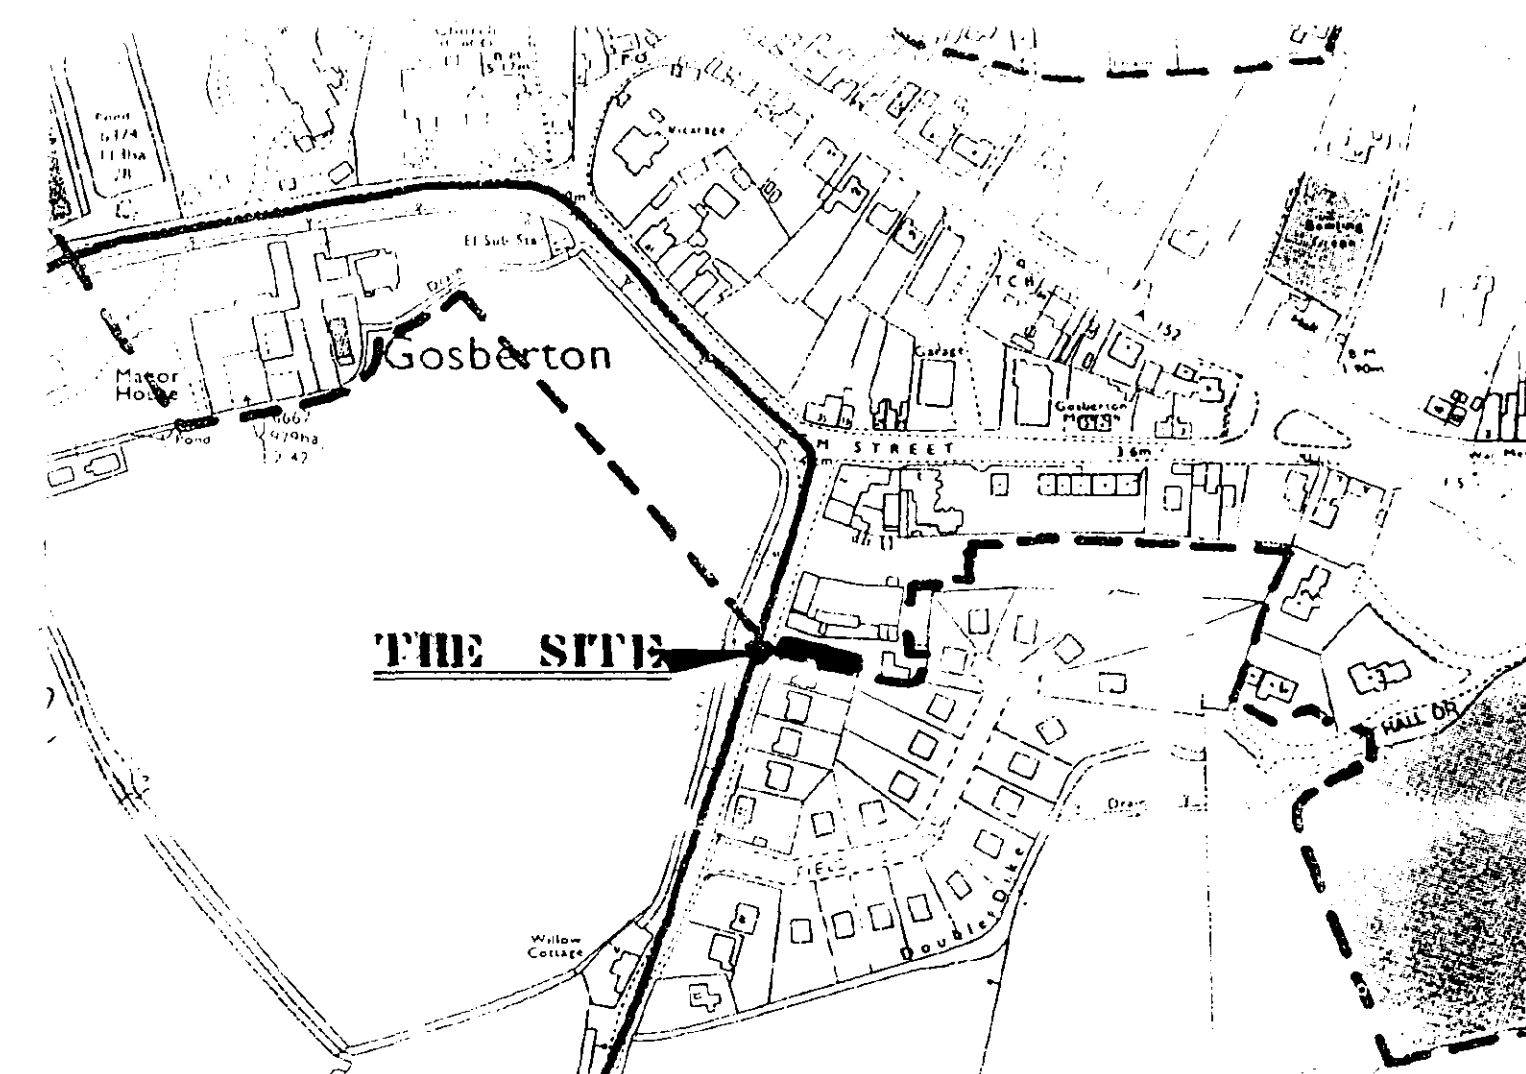

SITE PLAN 1:2500

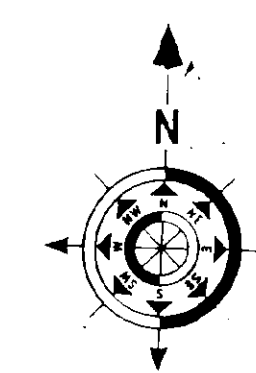

Retain on file

0201/98
JOHN D LYNCH
partnership
CHARTERED
ARCHITECTS

project / drawing
PROPOSED ALTERATIONS TO 12 WARGATE
WAY, GOSBERTON.

scale	date	drawn
1:50 1:100	FEB 98	NBS
project no.	drawing no	
1412	AB/1	

revisions

