


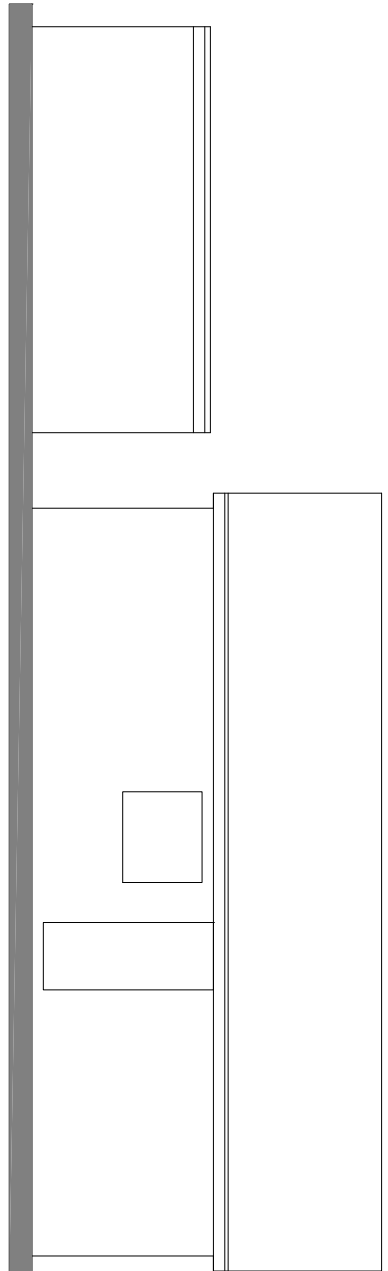
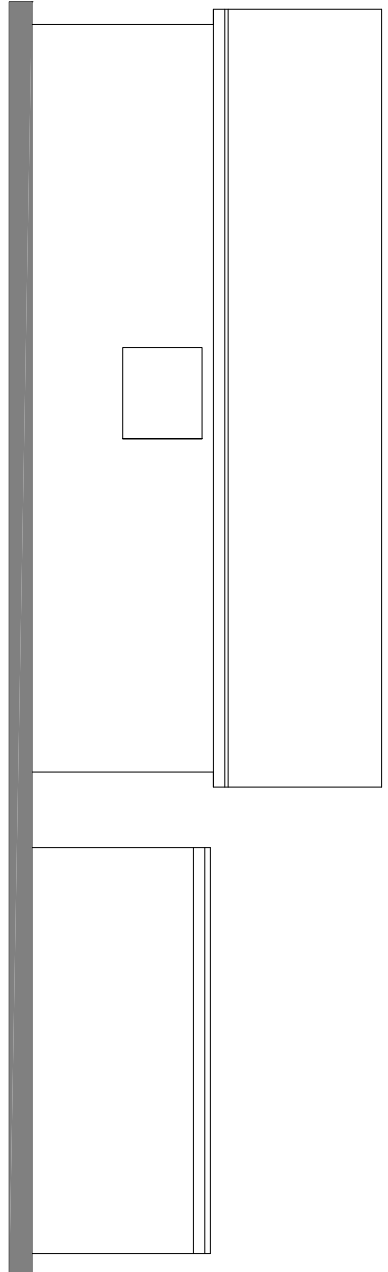
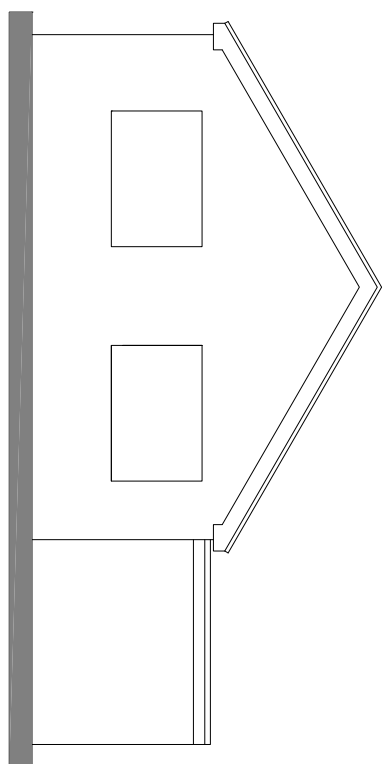
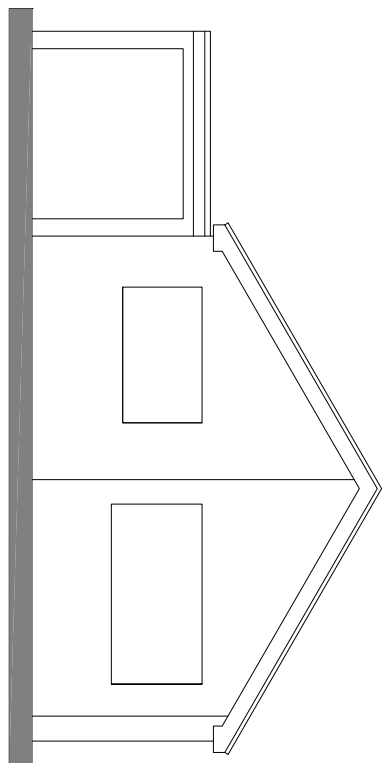
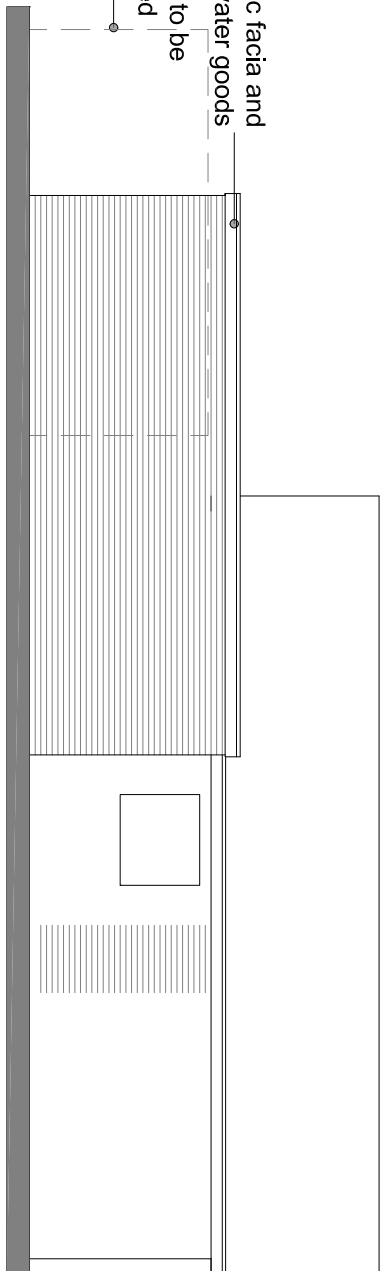
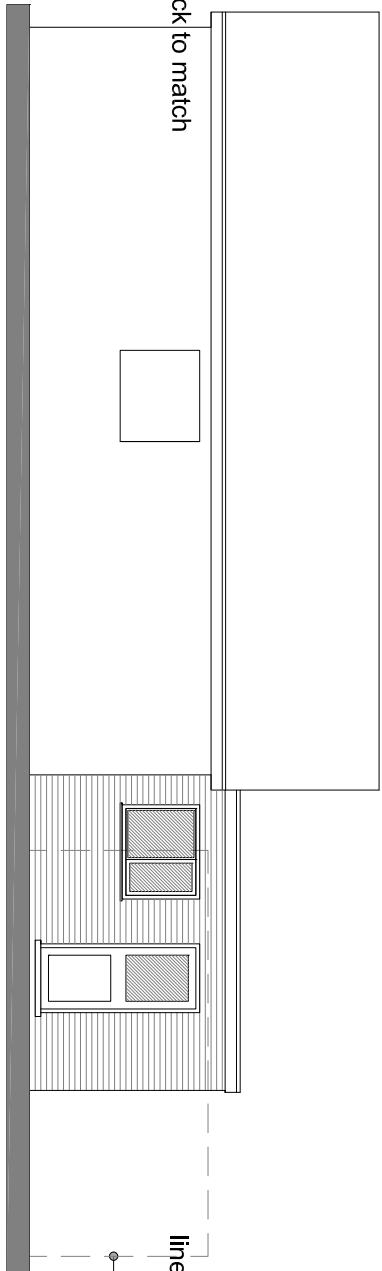


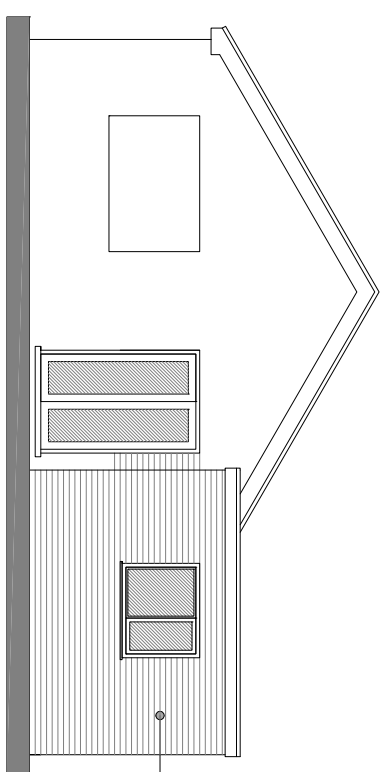


EXISTING ELEVATIONS

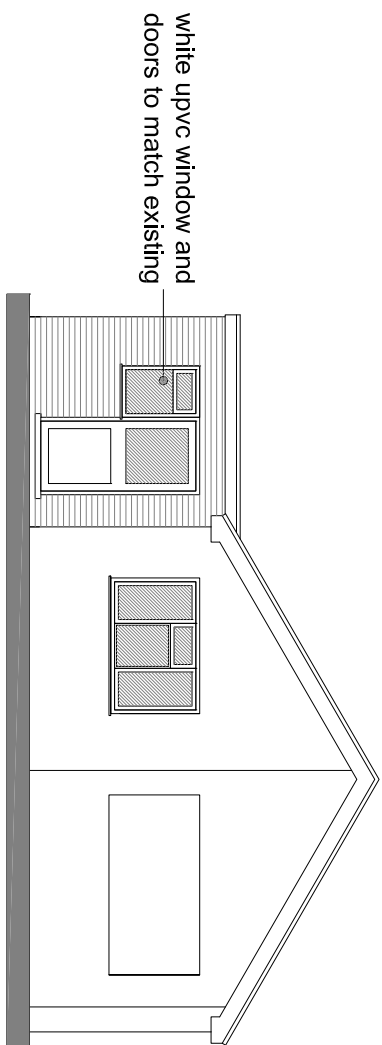


PROPOSED ELEVATIONS

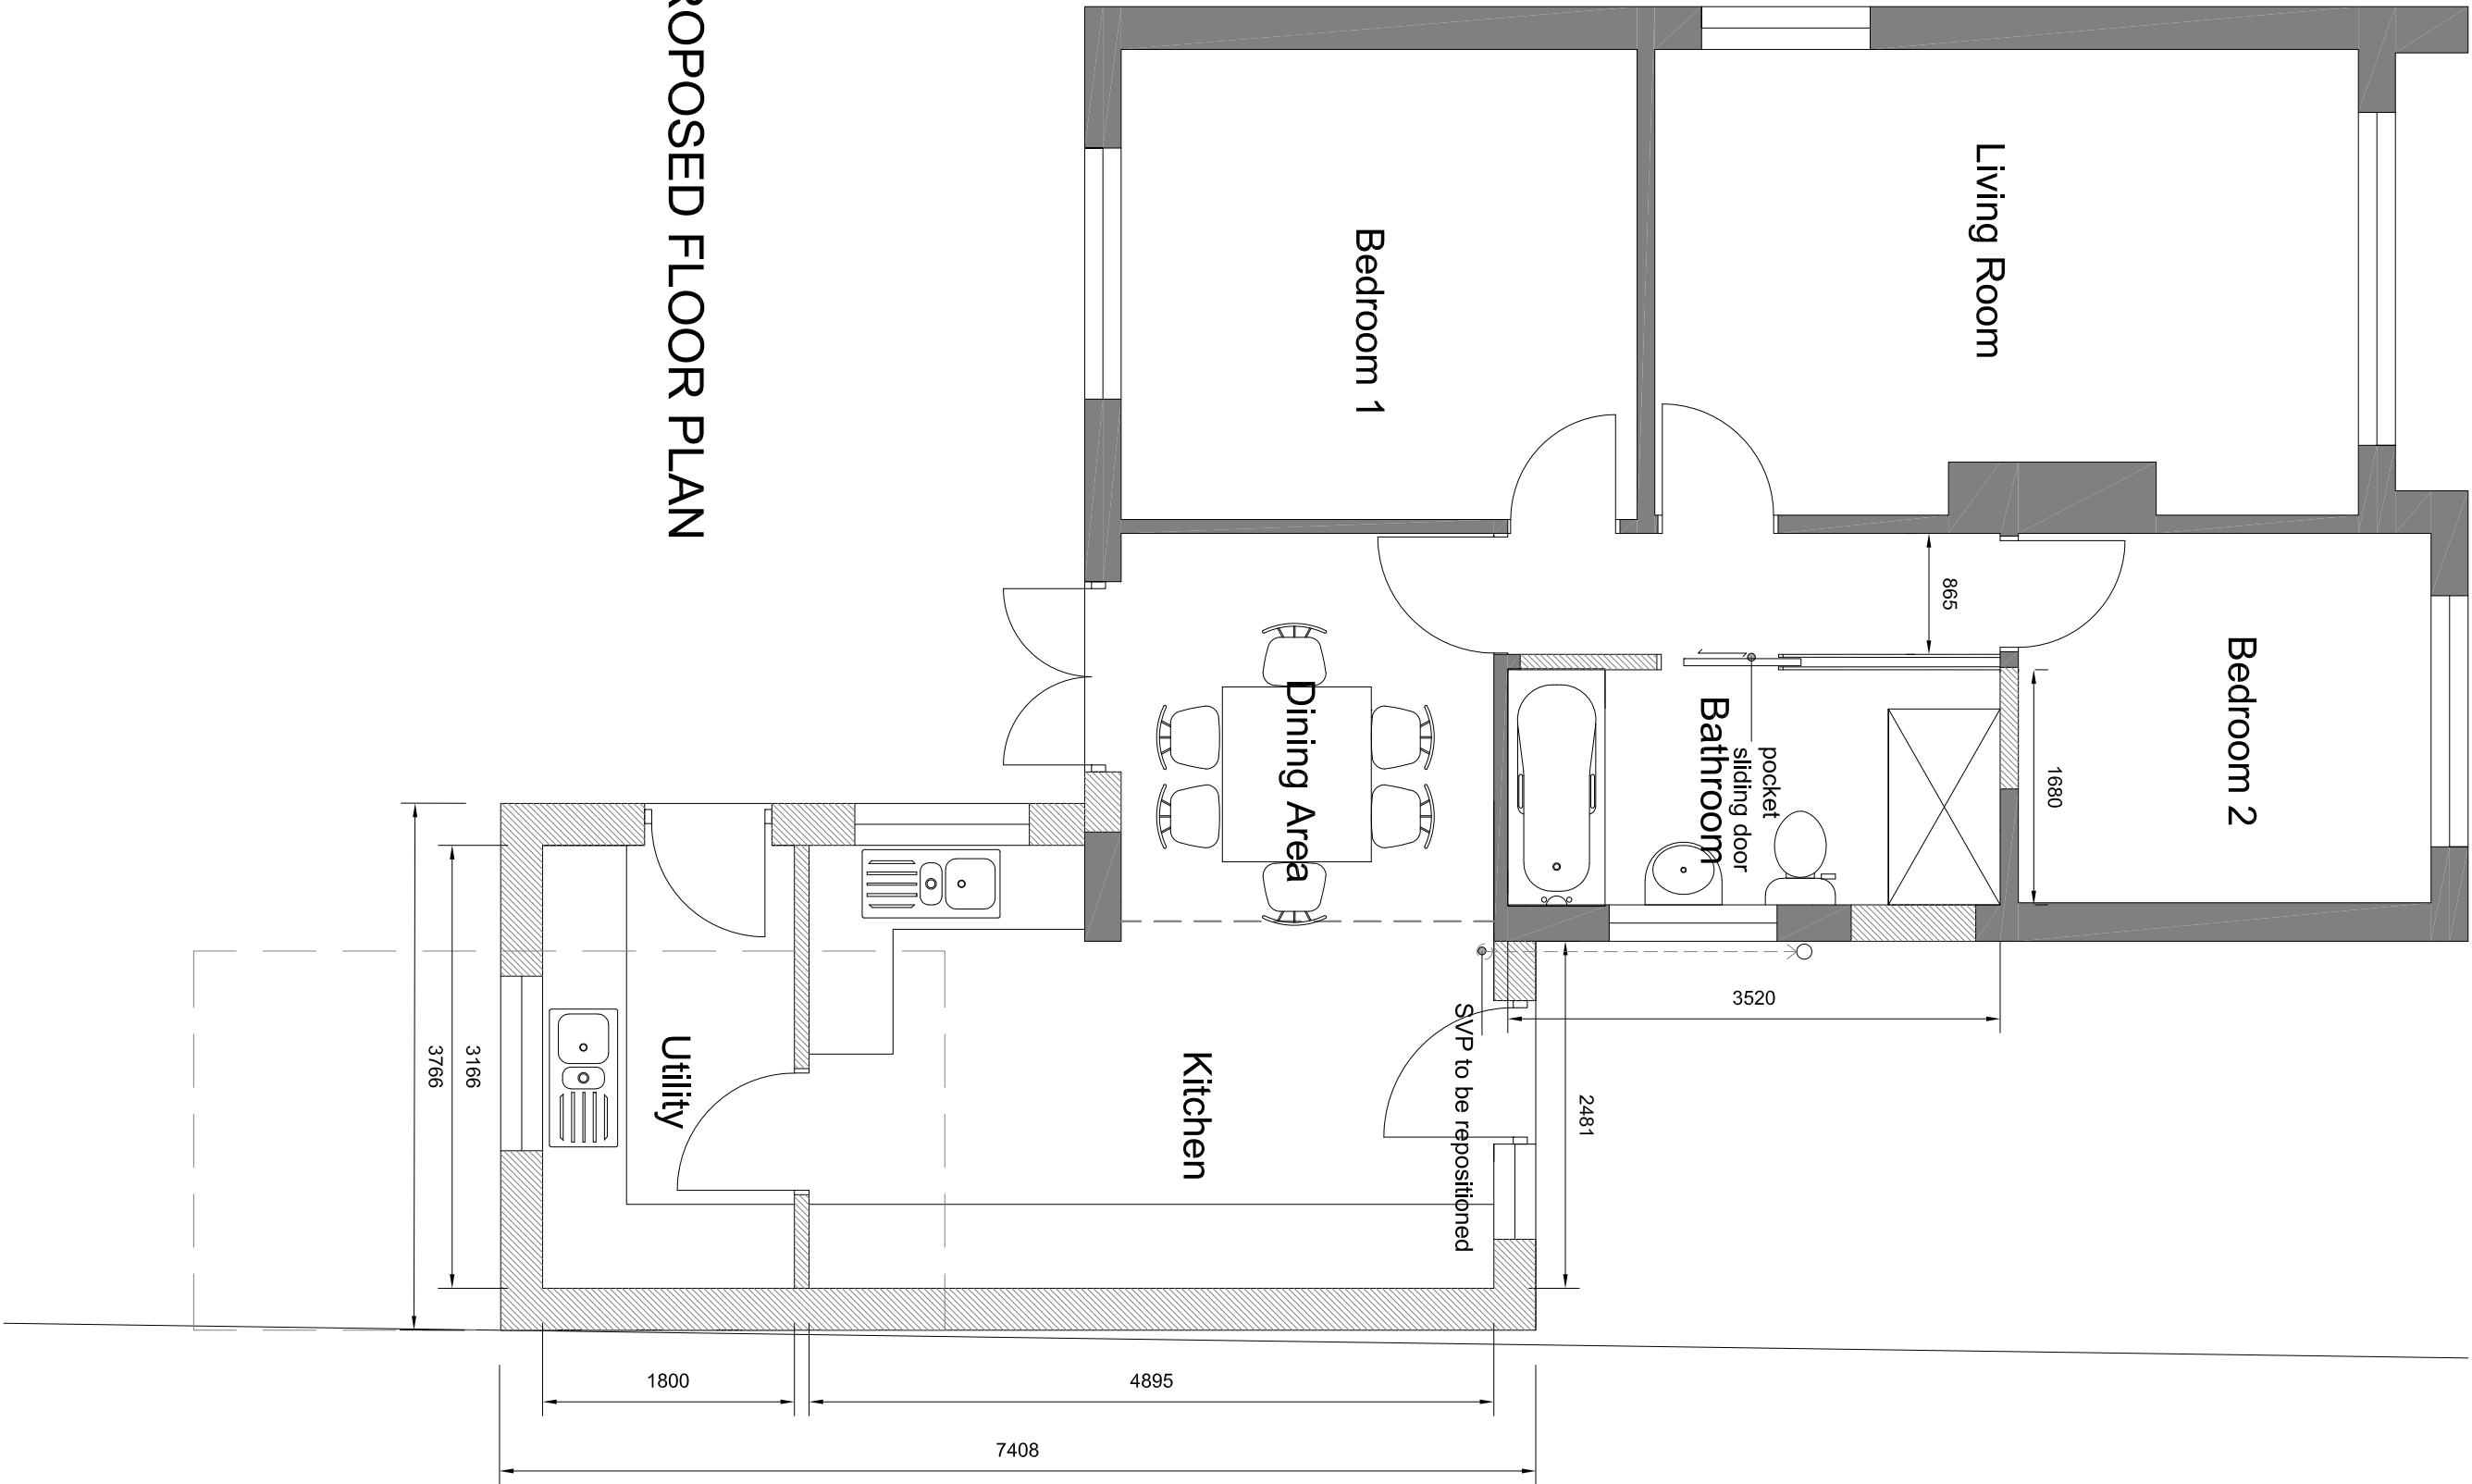

PROPOSED FLOOR PLAN

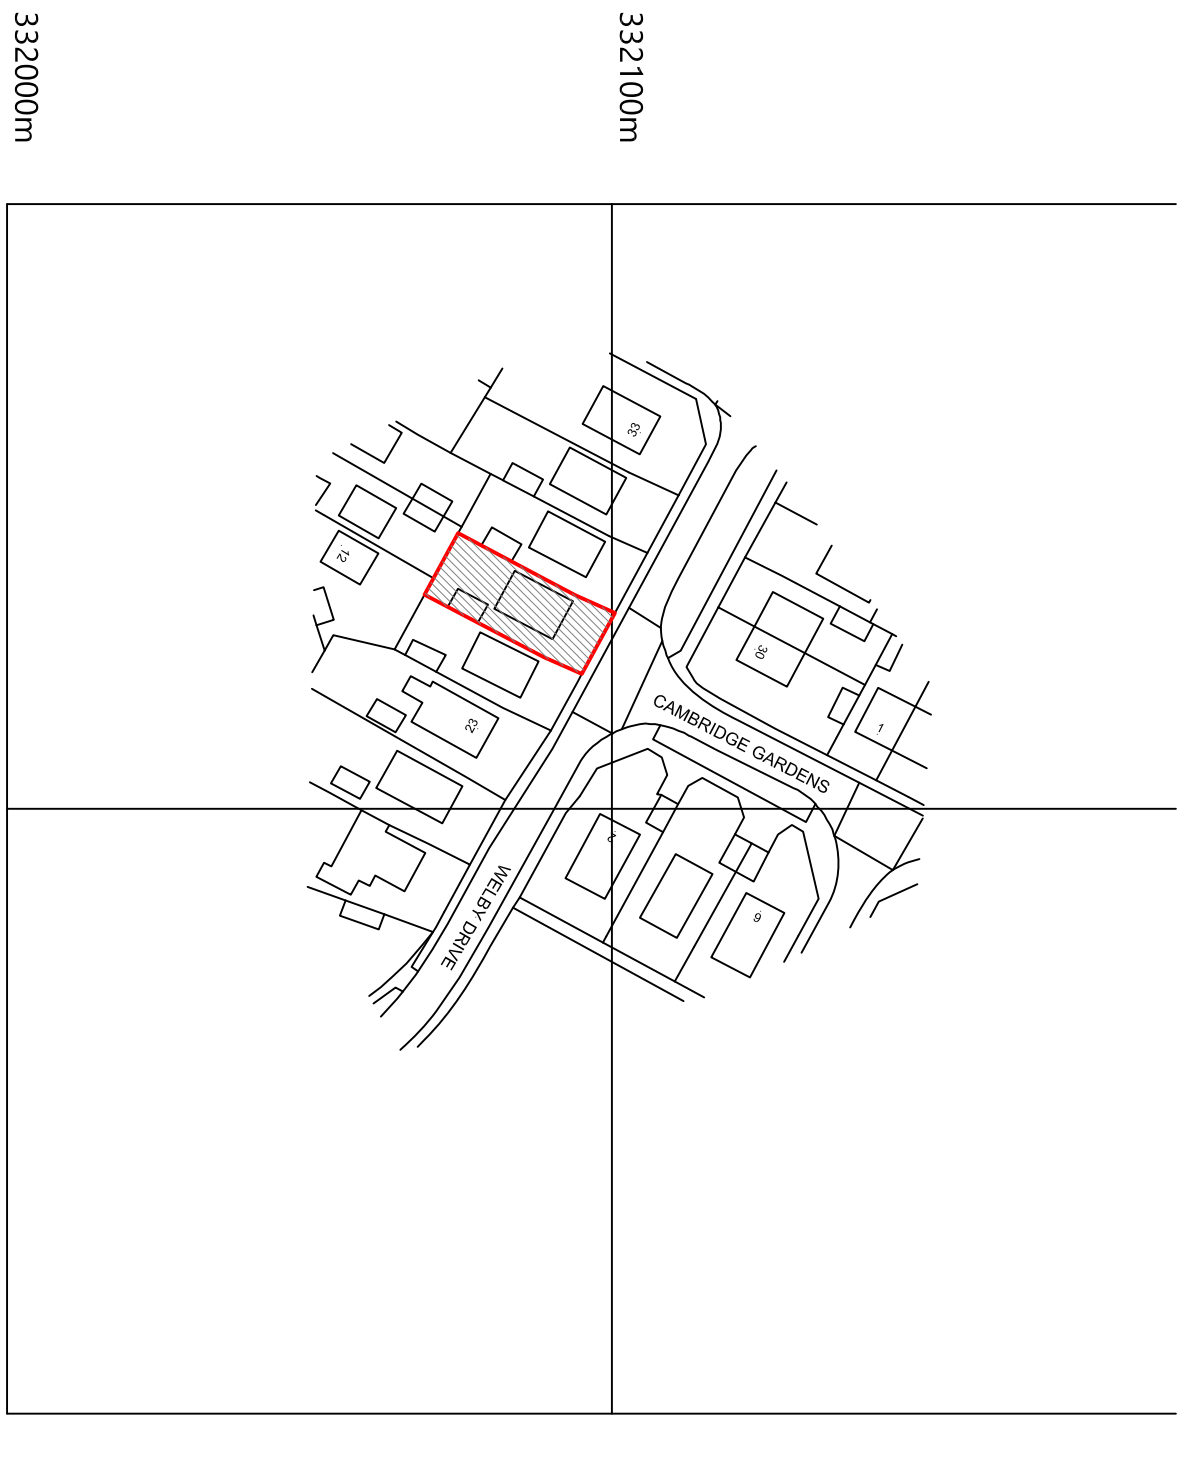

LOCATION PLAN

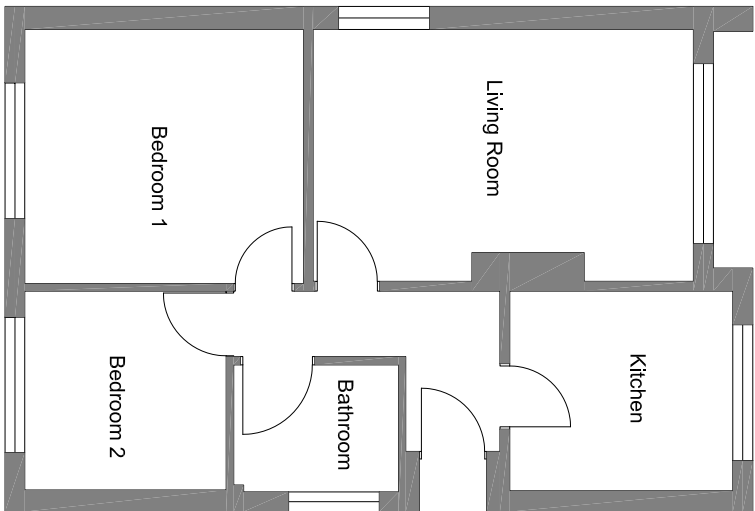

EXISTING FLOOR PLAN



PROPOSED BLOCK PLAN

Revision	Date	Drawn	Description
----------	------	-------	-------------

Client Tina Johnson

Project Proposed extension @ 27 Welby Drive, Gosberton

Drawing Planning

Scale 1:50, 1:100, 1:200 Drawn TAC Checked AWM Date 22/02/2018

1:1250 @ A2
Trevor A Clay RIBA Ltd, 14 Old Fencliffe Road, Weston Hills, Spalding, Lincs, PE12 6DD
01406 380027 trevor@tacarchitects.co.uk