

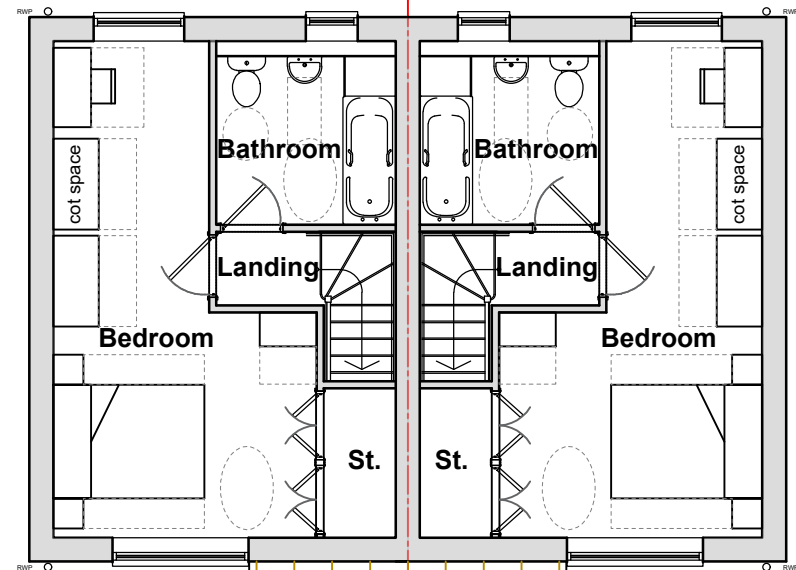


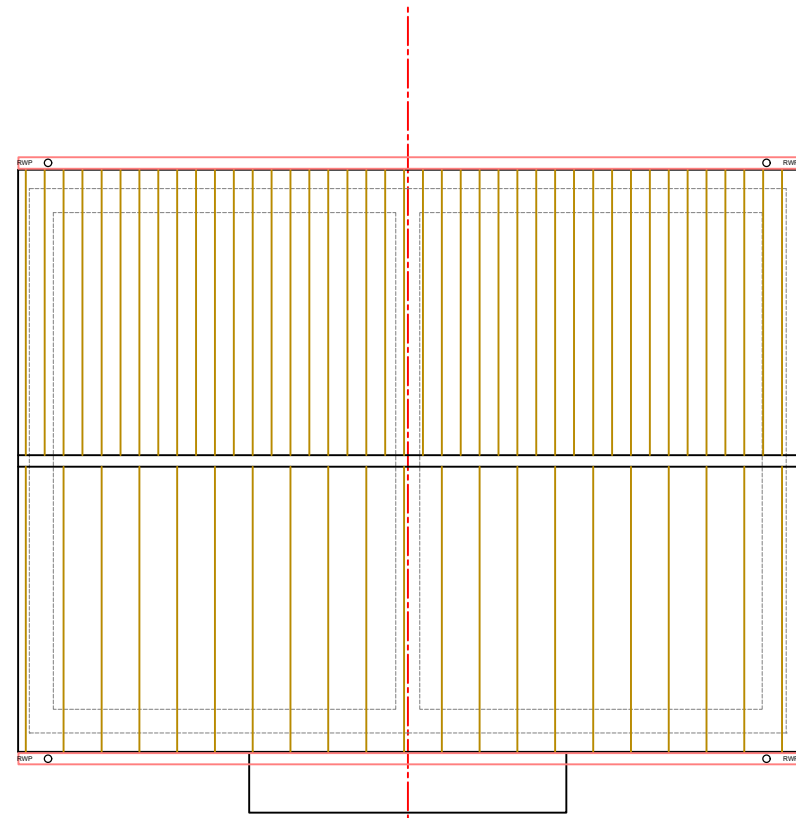


FIRST FLOOR

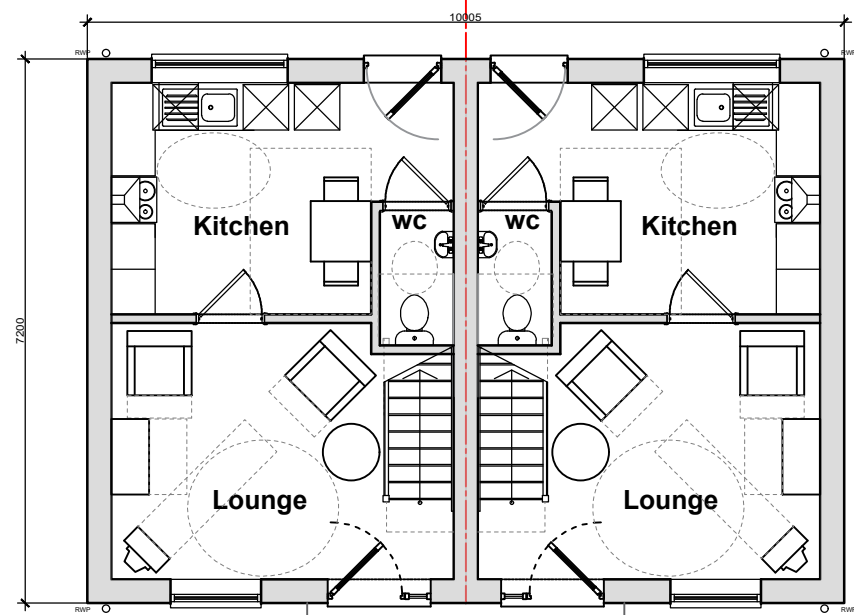


GROUND FLOOR PLAN
SCALE 1:100

1 BEDROOM - SEMI-DETACHED - (Gross Floor Area-59.52m2)
SCALE 1 : 100
SCALE 1 : 1
Refer to the site plan for orientation and finished floor levels.

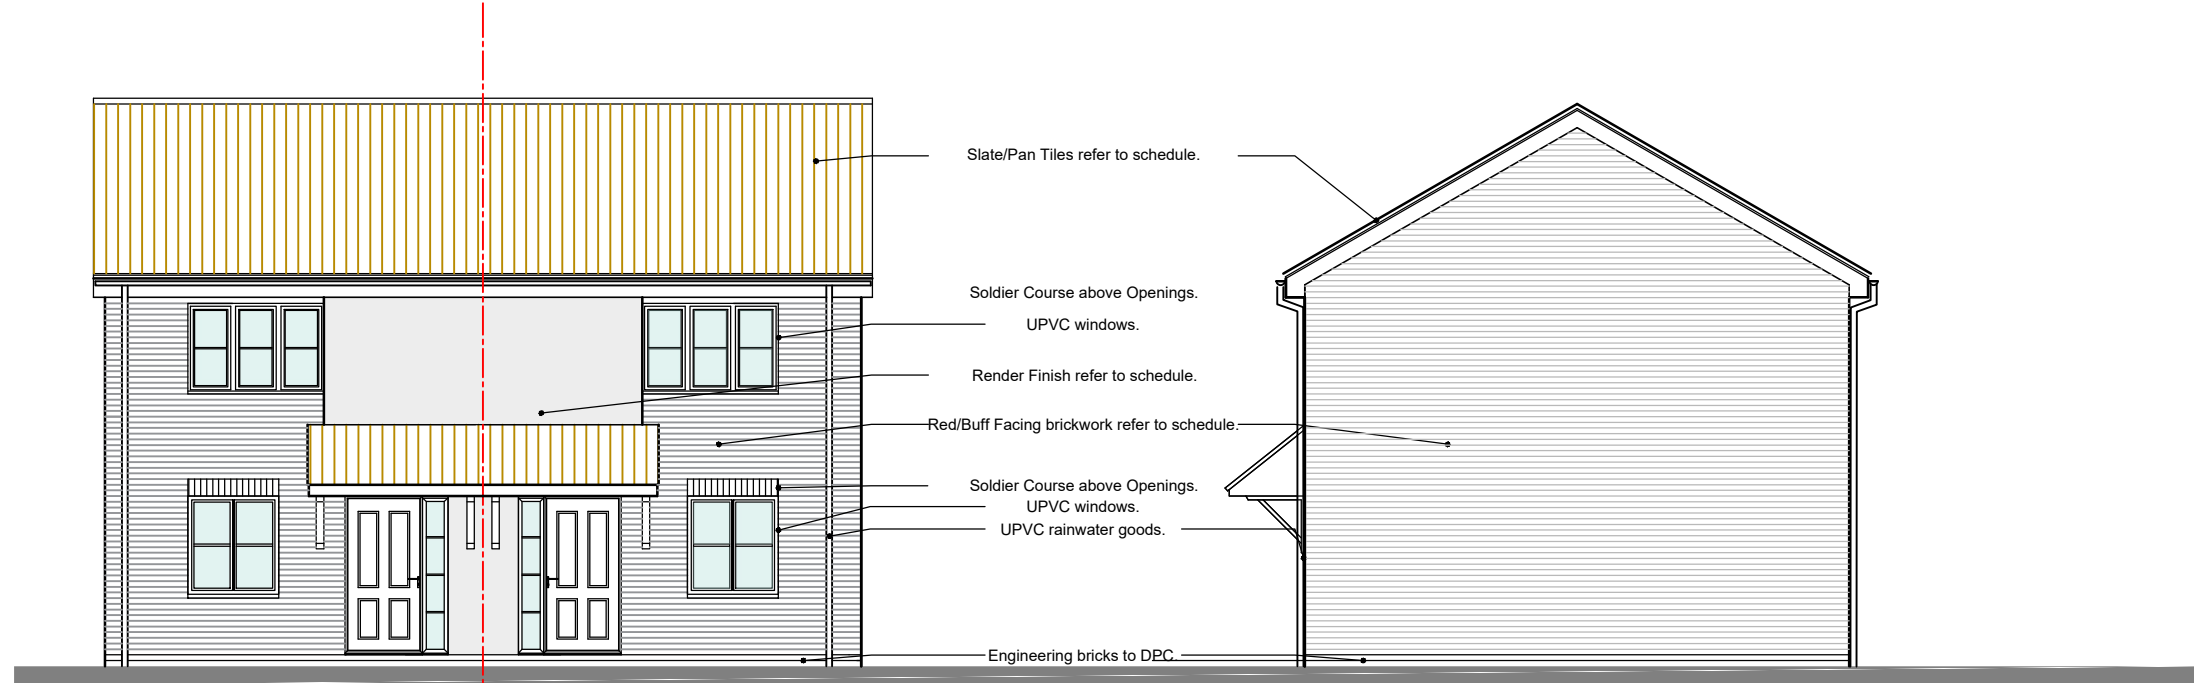

FRONT ELEVATION


SIDE ELEVATION

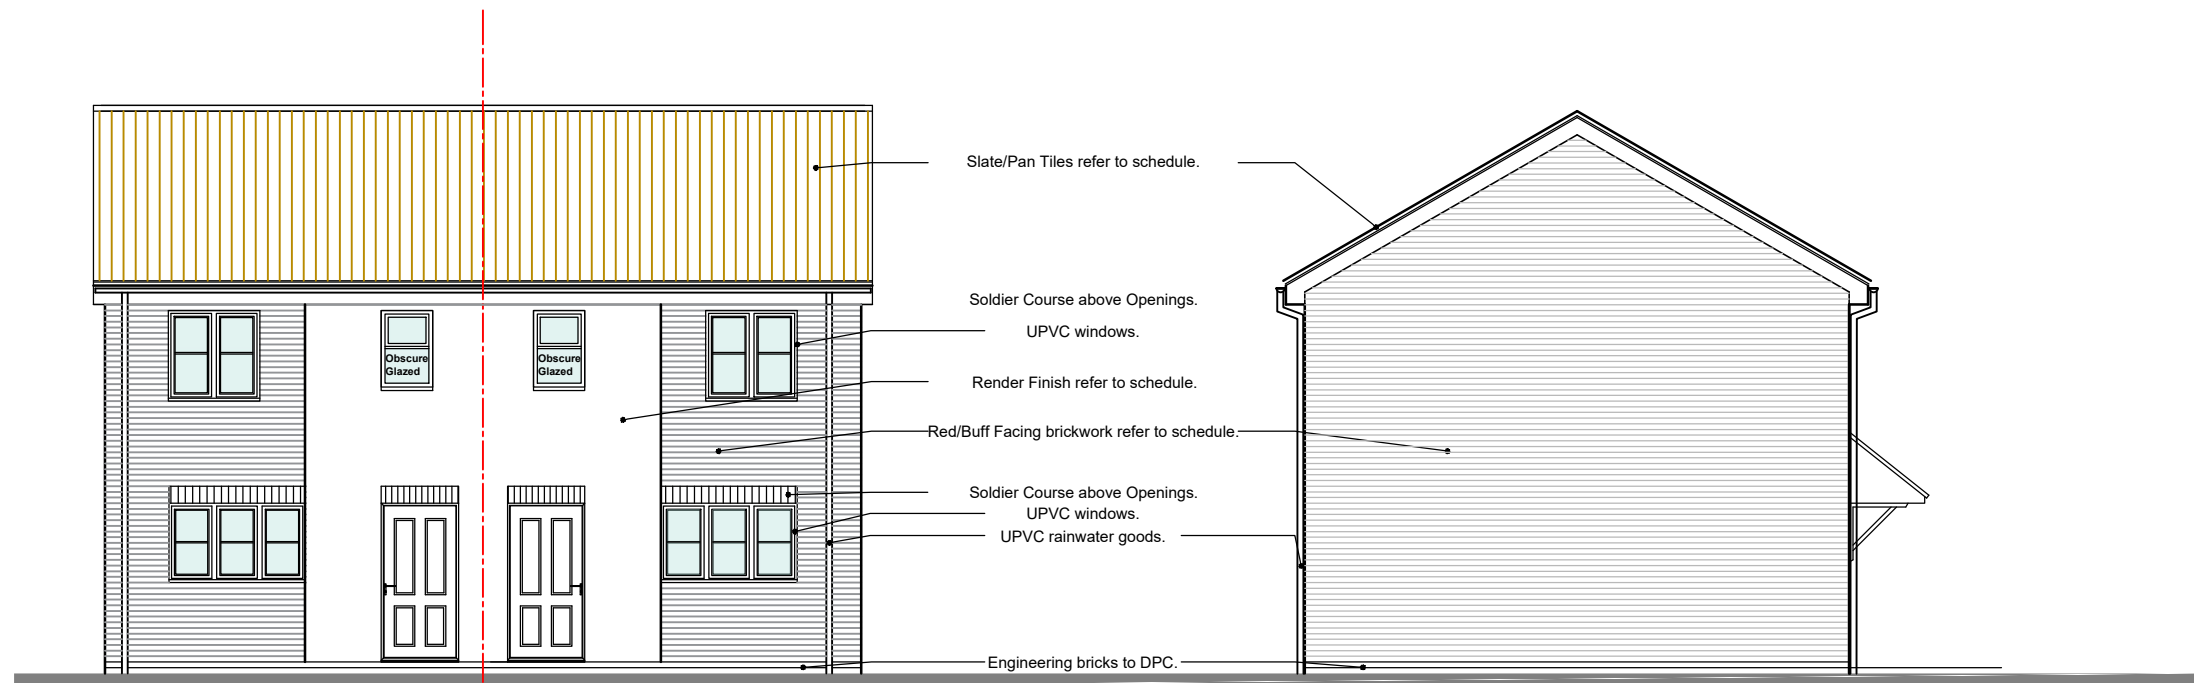

REAR ELEVATION
SCALE 1:100

SIDE ELEVATION

1 BEDROOM - SEMI-DETACHED

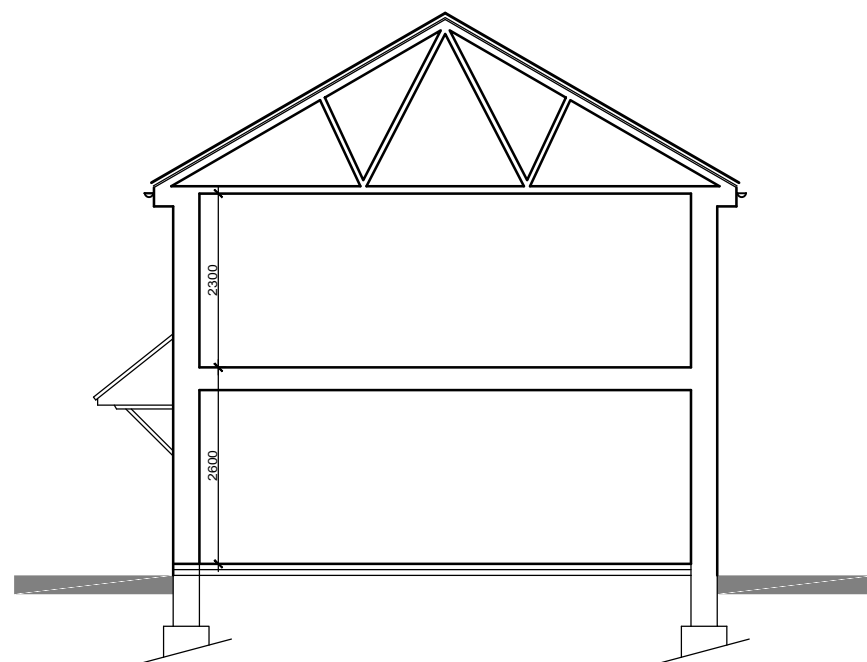

SECTION Aa
SCALE 1:100

1 BEDROOM - SEMI DETACHED

B	10.07.20	Designs updated to SHDC's comments as follows: 1. 1 Bed 2 Person Units Req. Plot 4 & 5 Substituted.	CLS
A	16.04.20	Designs updated to SHDC's comments as follows: 1. Sidelight added to front doors. 2. Render panels added.	RDL
Ref.	Date	Description	Initial

Oglesby & Limb Ltd
Chartered Architect
Suite 1 Market Chambers
12 Market Place
Spalding, Lincs
PE11 1SL
Tel: 01775 761196
e-mail: design@o-l-ltd.co.uk

O&L

Client:
Steve Grimston

Project:
**Proposed Residential Development,
Boston Road,
Gosberton,
Lincolnshire
PE11 4NR**

Drawing Title:
**Type E.
Plots: 4 & 5.
Plans, Section and Elevations**
1 bed semi-detached house
PLANNING APPLICATION ISSUE

Date:	July 2018	Scale:	as shown @ A1
Drawn by:	EJU	Checked by:	AJO

Drawing Number:	Rev:
A1435 - 19	B