




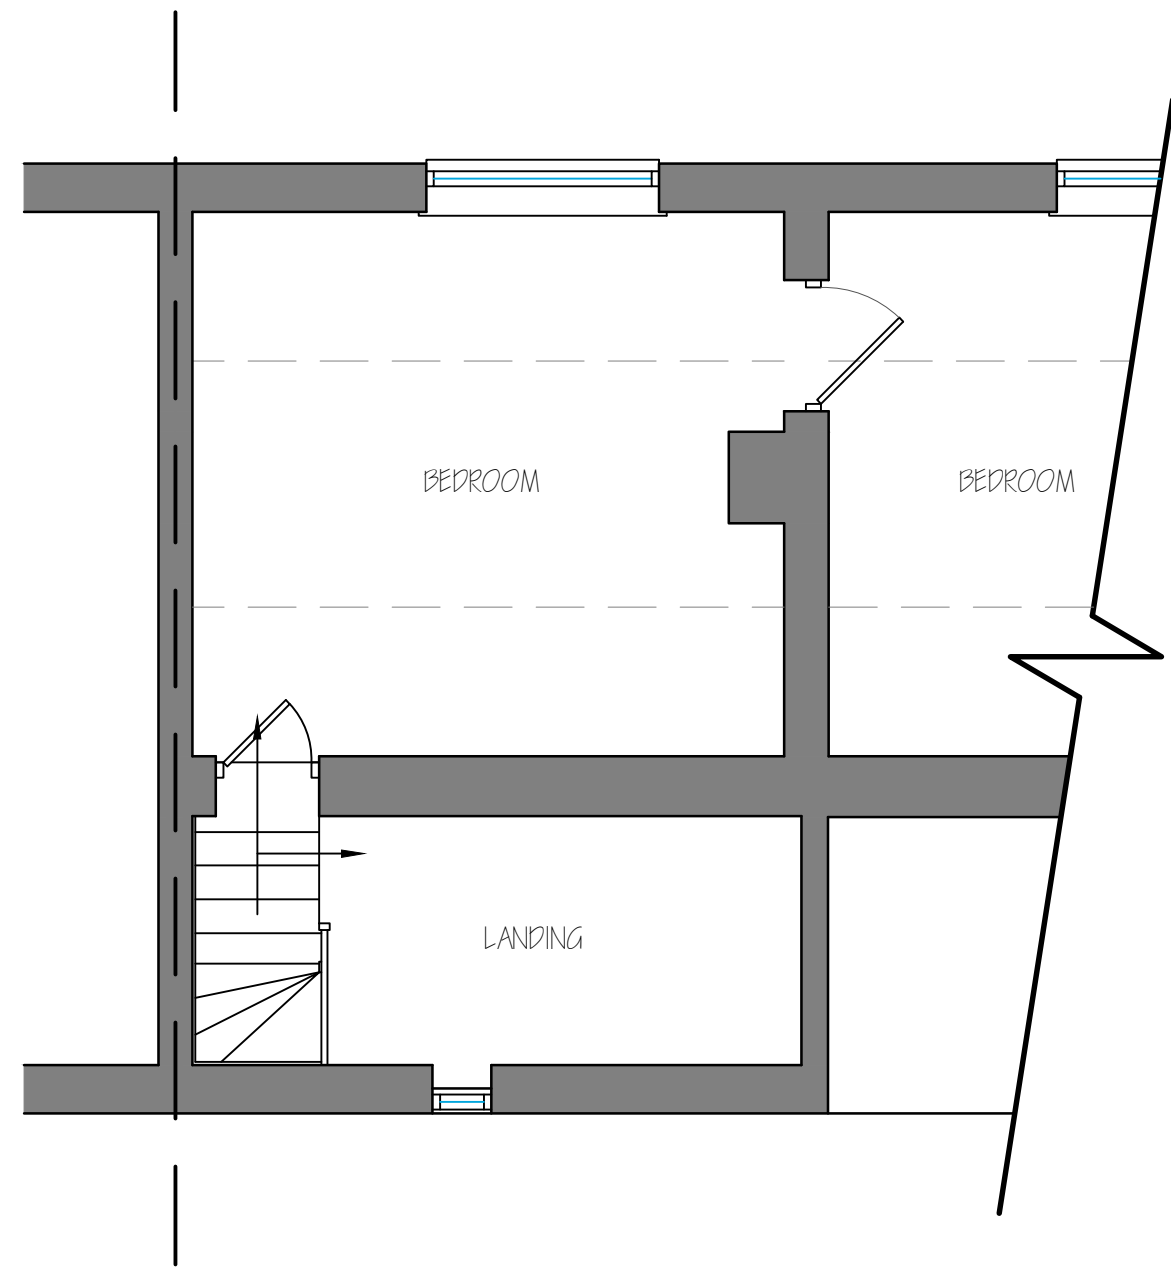


Existing First Floor Plan
Scale 1:50

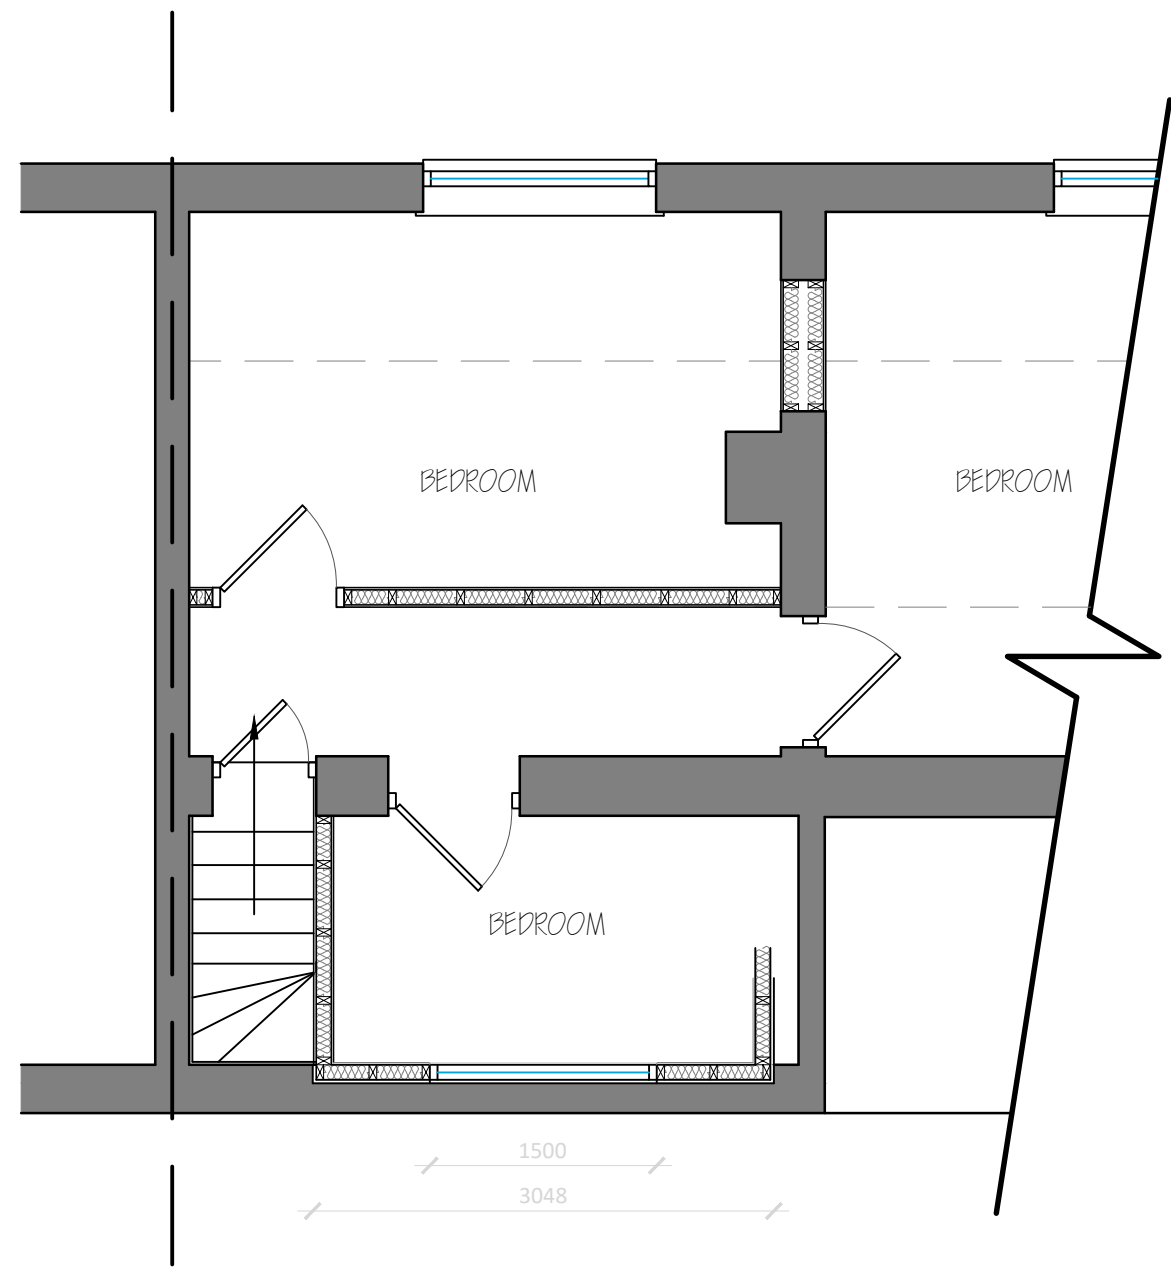


Proposed First Floor Plan
Scale 1:50

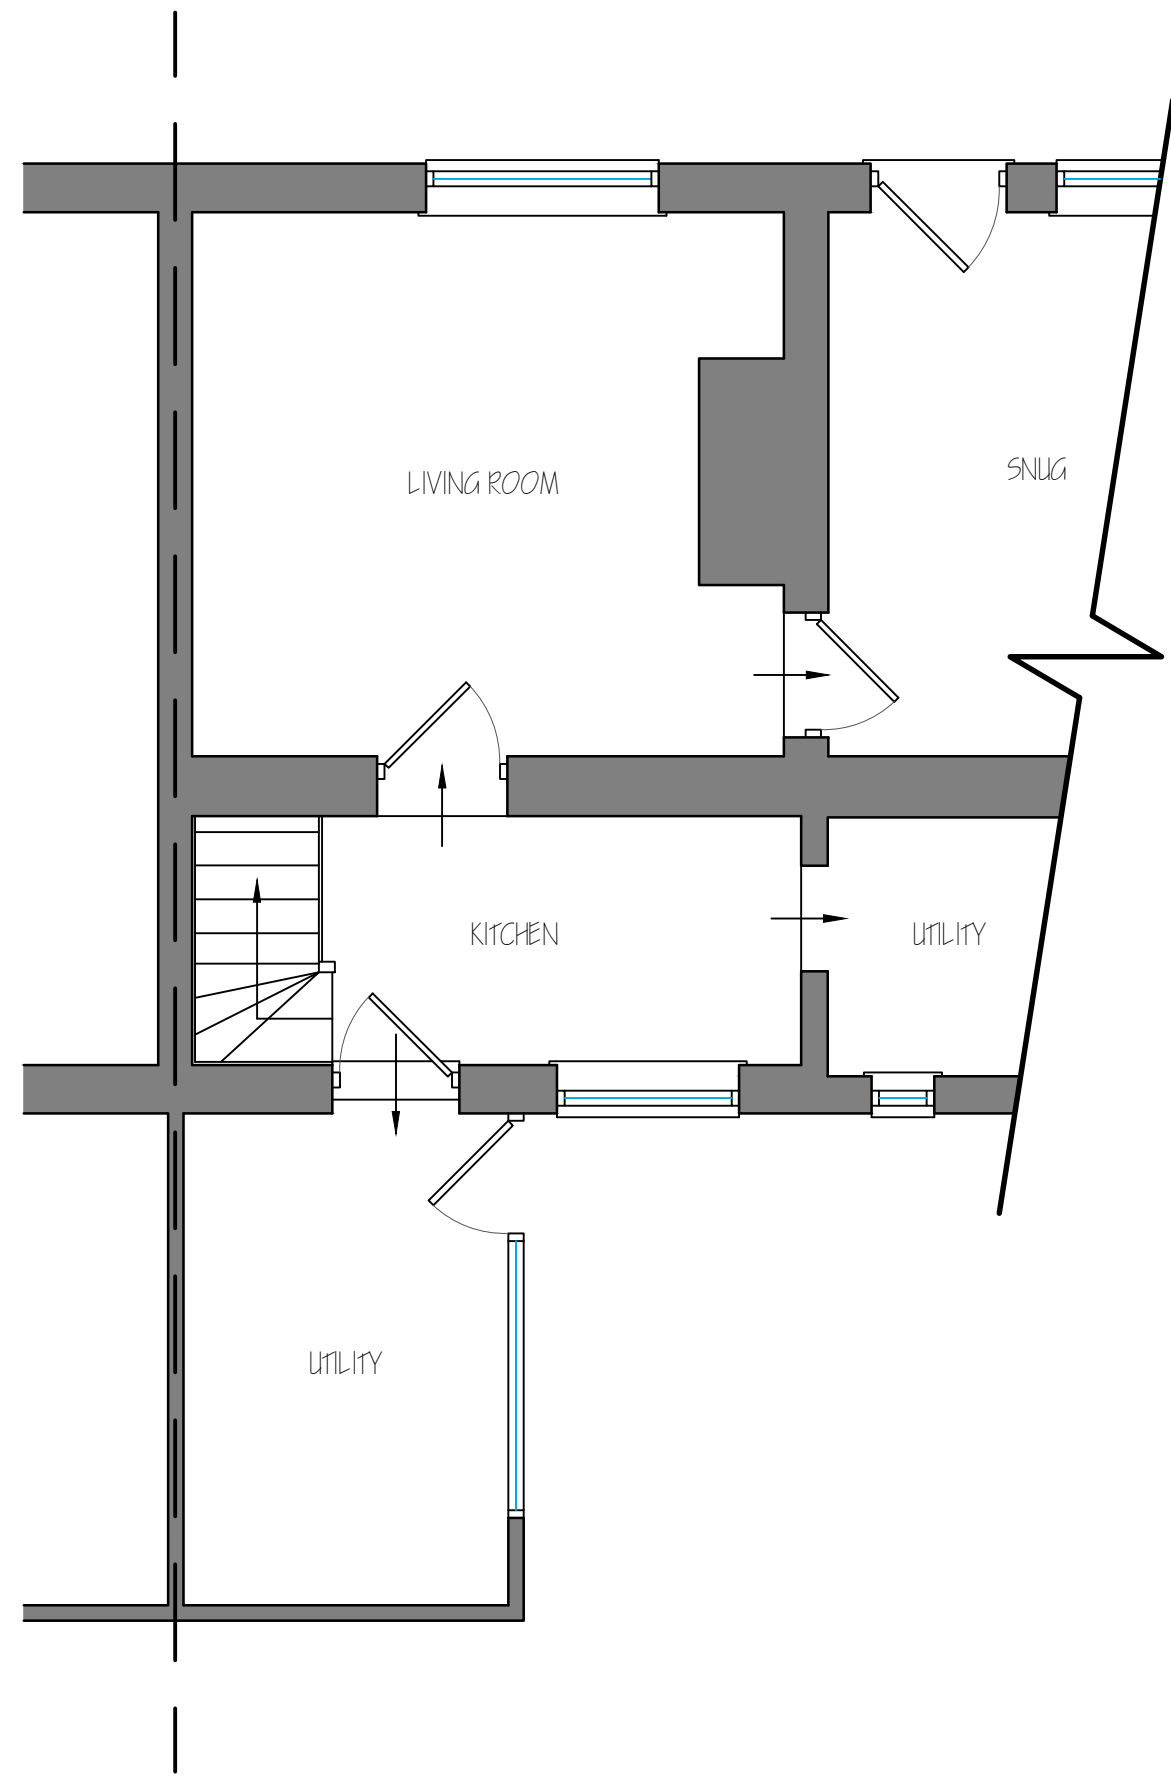


Existing & Proposed Ground Floor Plan
Scale 1:50

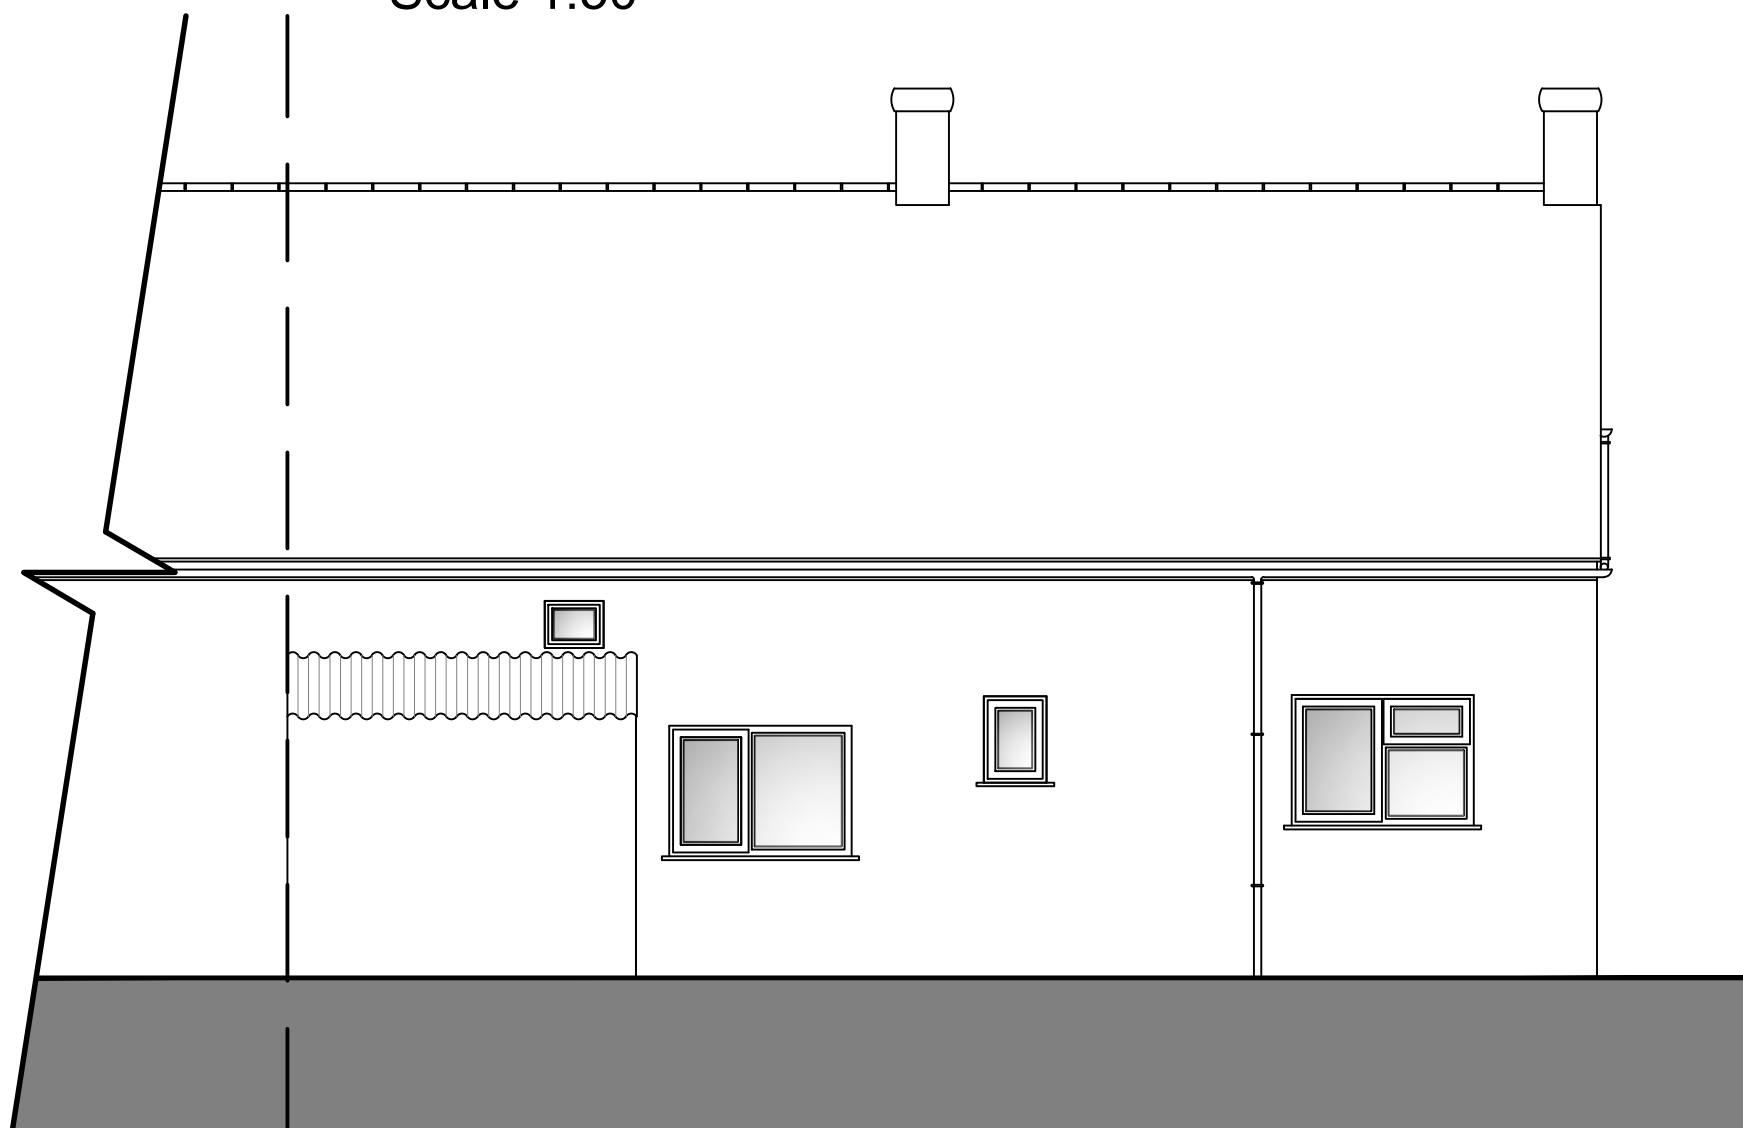


Existing Rear (North) Elevation
Scale 1:50

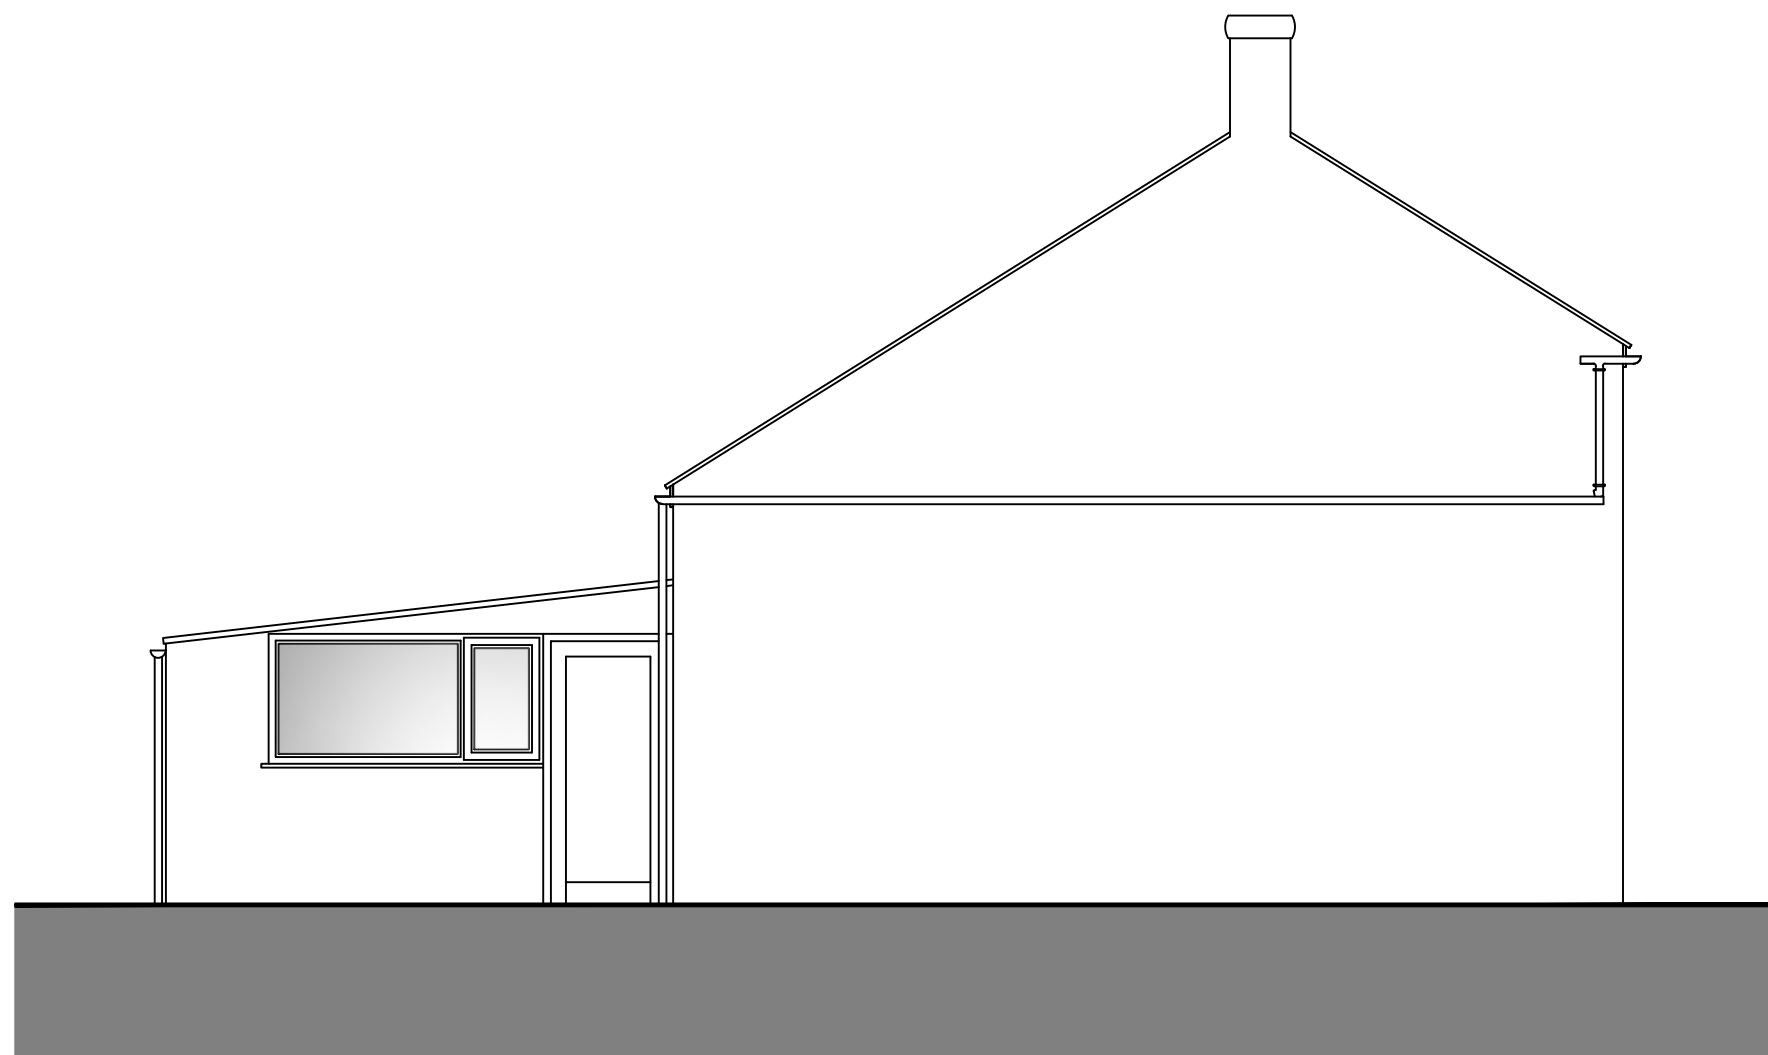

Existing Side (West) Elevation
Scale 1:50

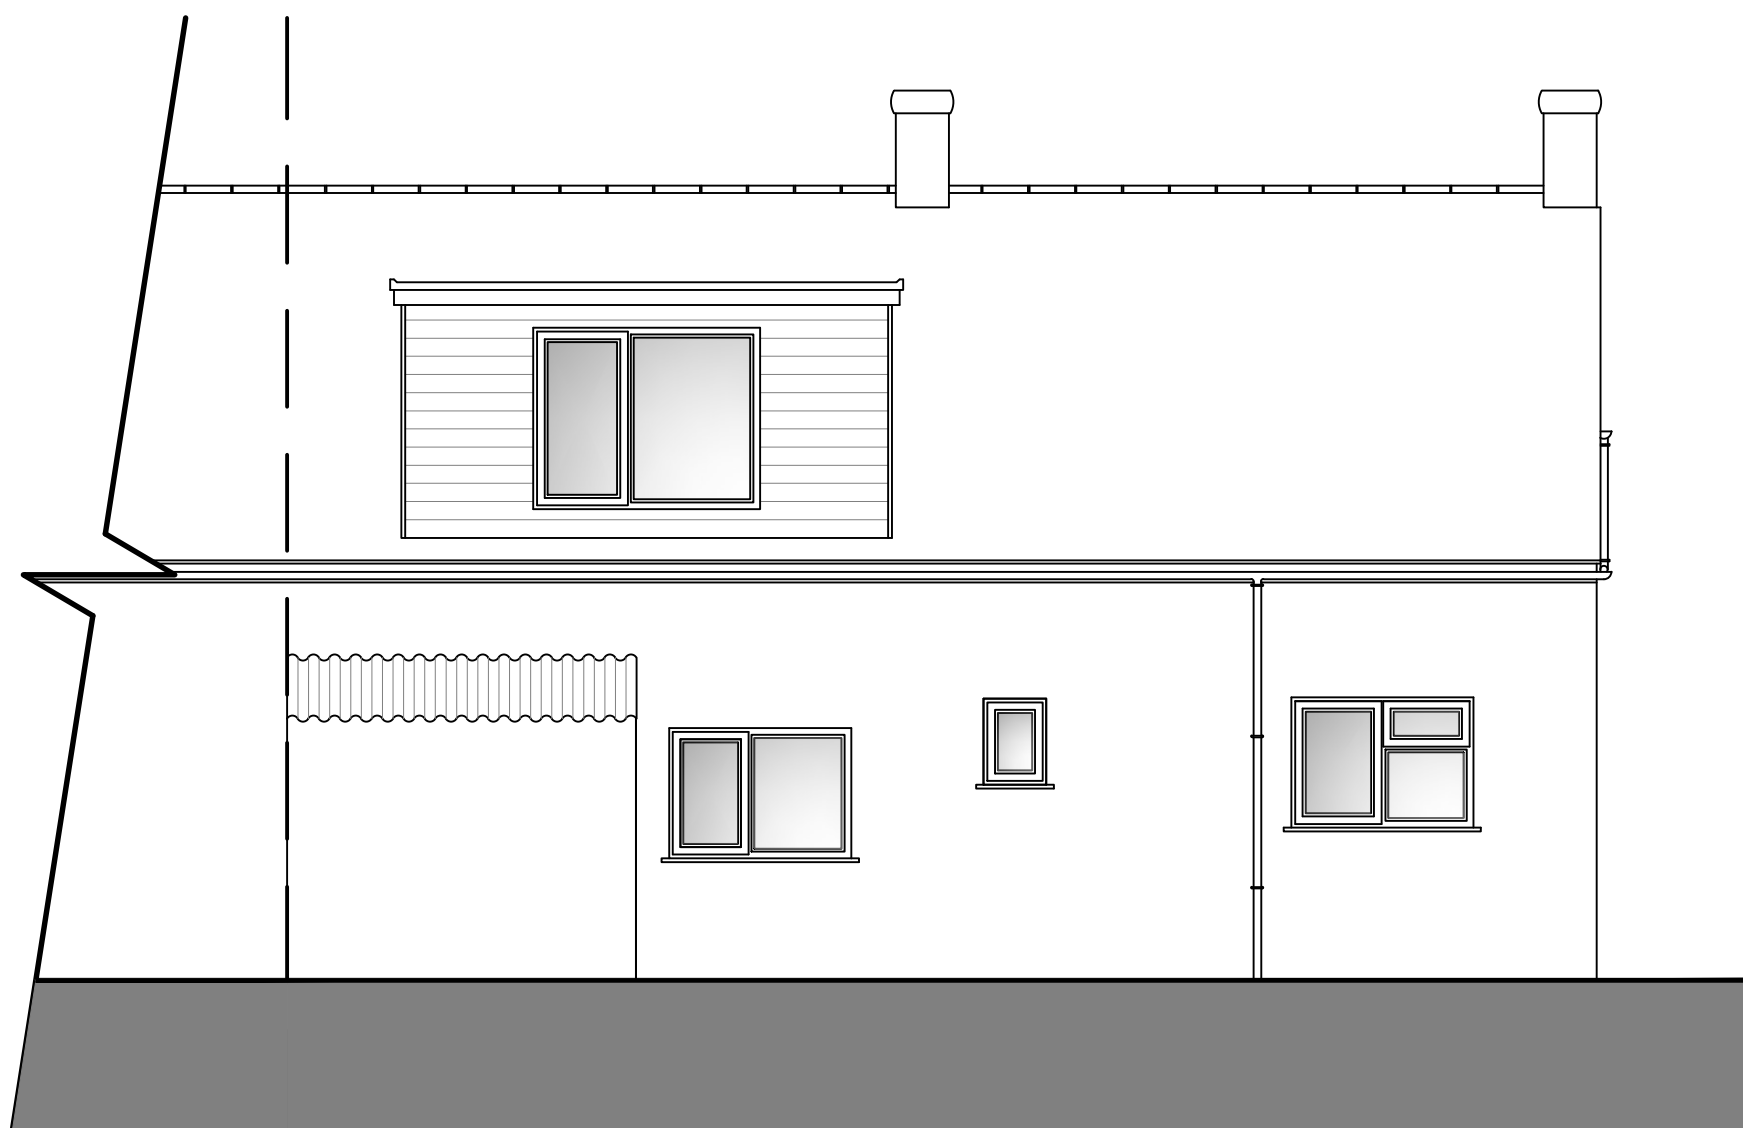


Proposed Rear (North) Elevation
Scale 1:50

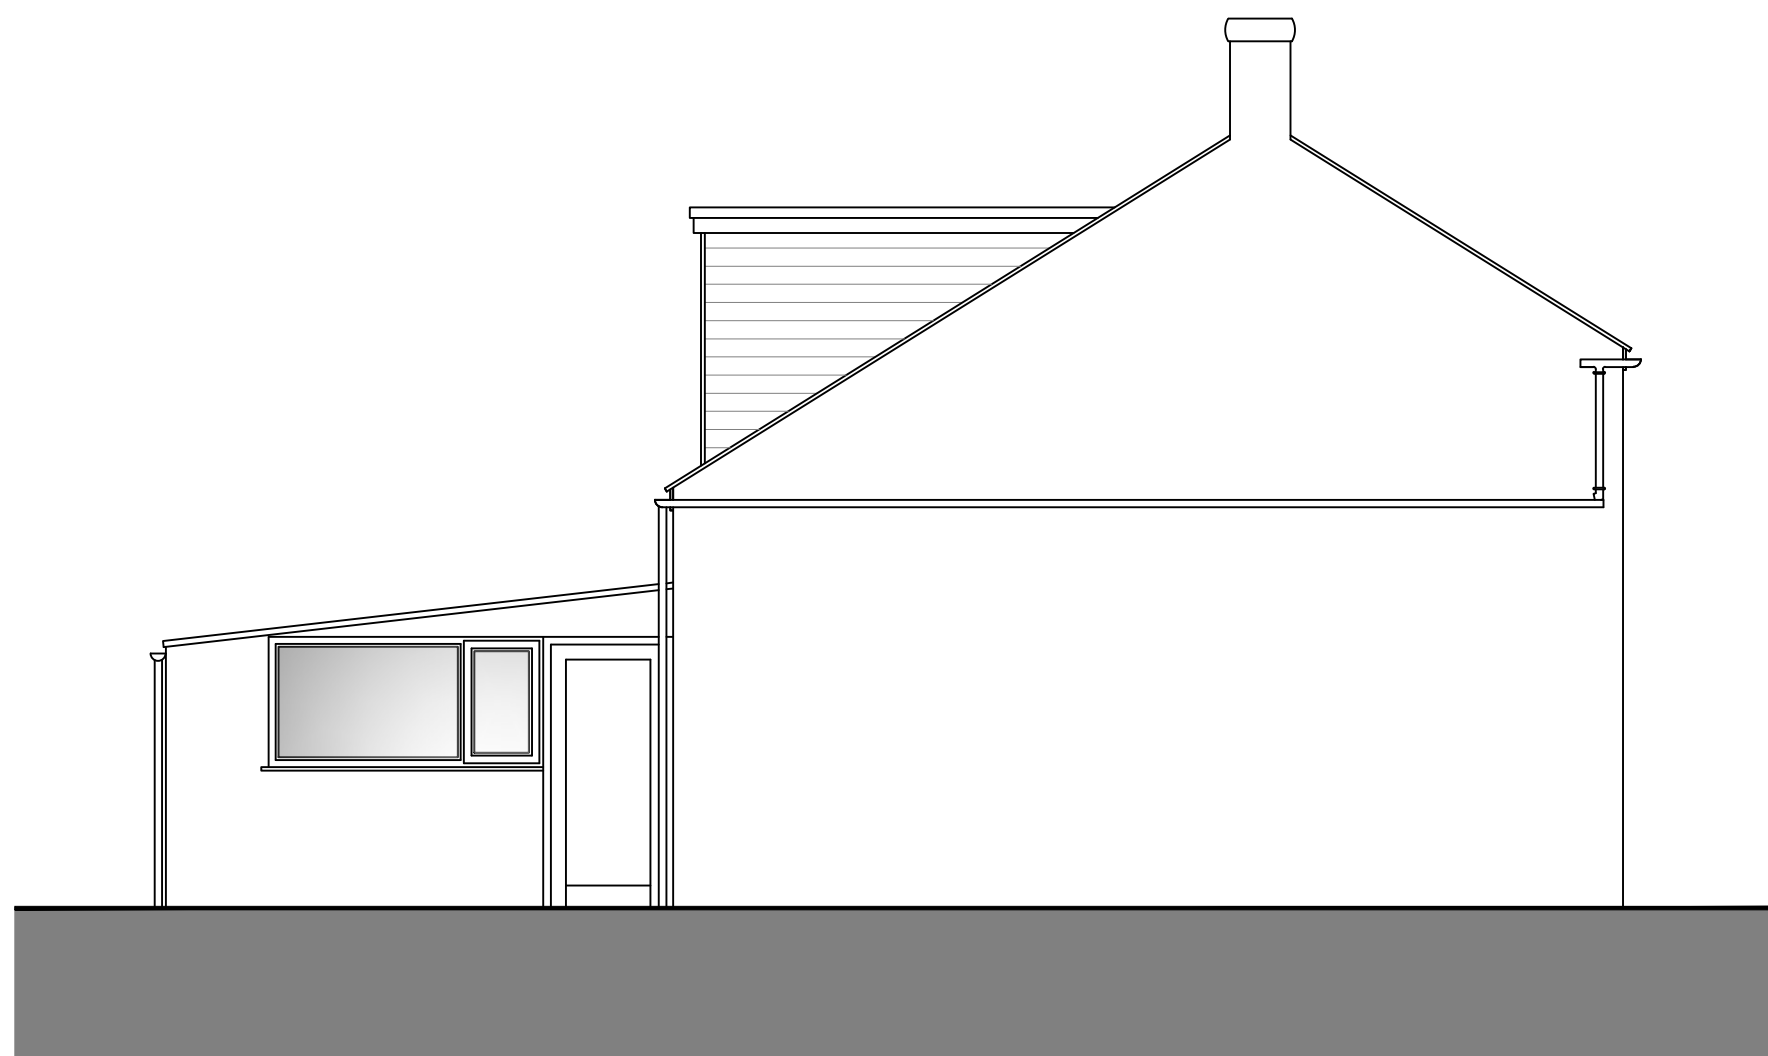

Proposed Side (West) Elevation
Scale 1:50



Site Location Plan
Scale 1:1250

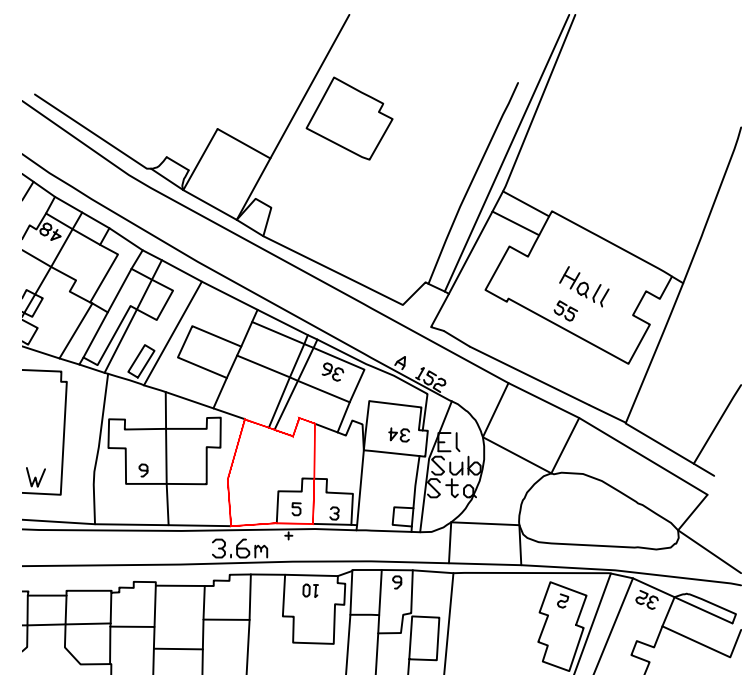

Site Location Plan
Scale 1:1250

REV:	DESCRIPTION:	DATE:
PROJECT:	DORMER EXTENSION	
DRAWING:	EXISTING & PROPOSED FLOOR PLANS EXISTING & PROPOSED ELEVATIONS	
SIZE:	A1	CLIENT:
DATE:	20/02/18	APPROVED:
Do Not Scale From This Drawing	SCALE:	as indicated
DRAWING BY:	JC	SHEET:
0125/18/01		



DESCRIPTION:
PROPOSED DORMER EXTENSION TO
REAR AT 5 SALEM STREET,
GOBBERTON, SPALDING, PE11 4NQ

DATE: 20/02/18
APPROVED: JC
SHEET: 0125/18/01