
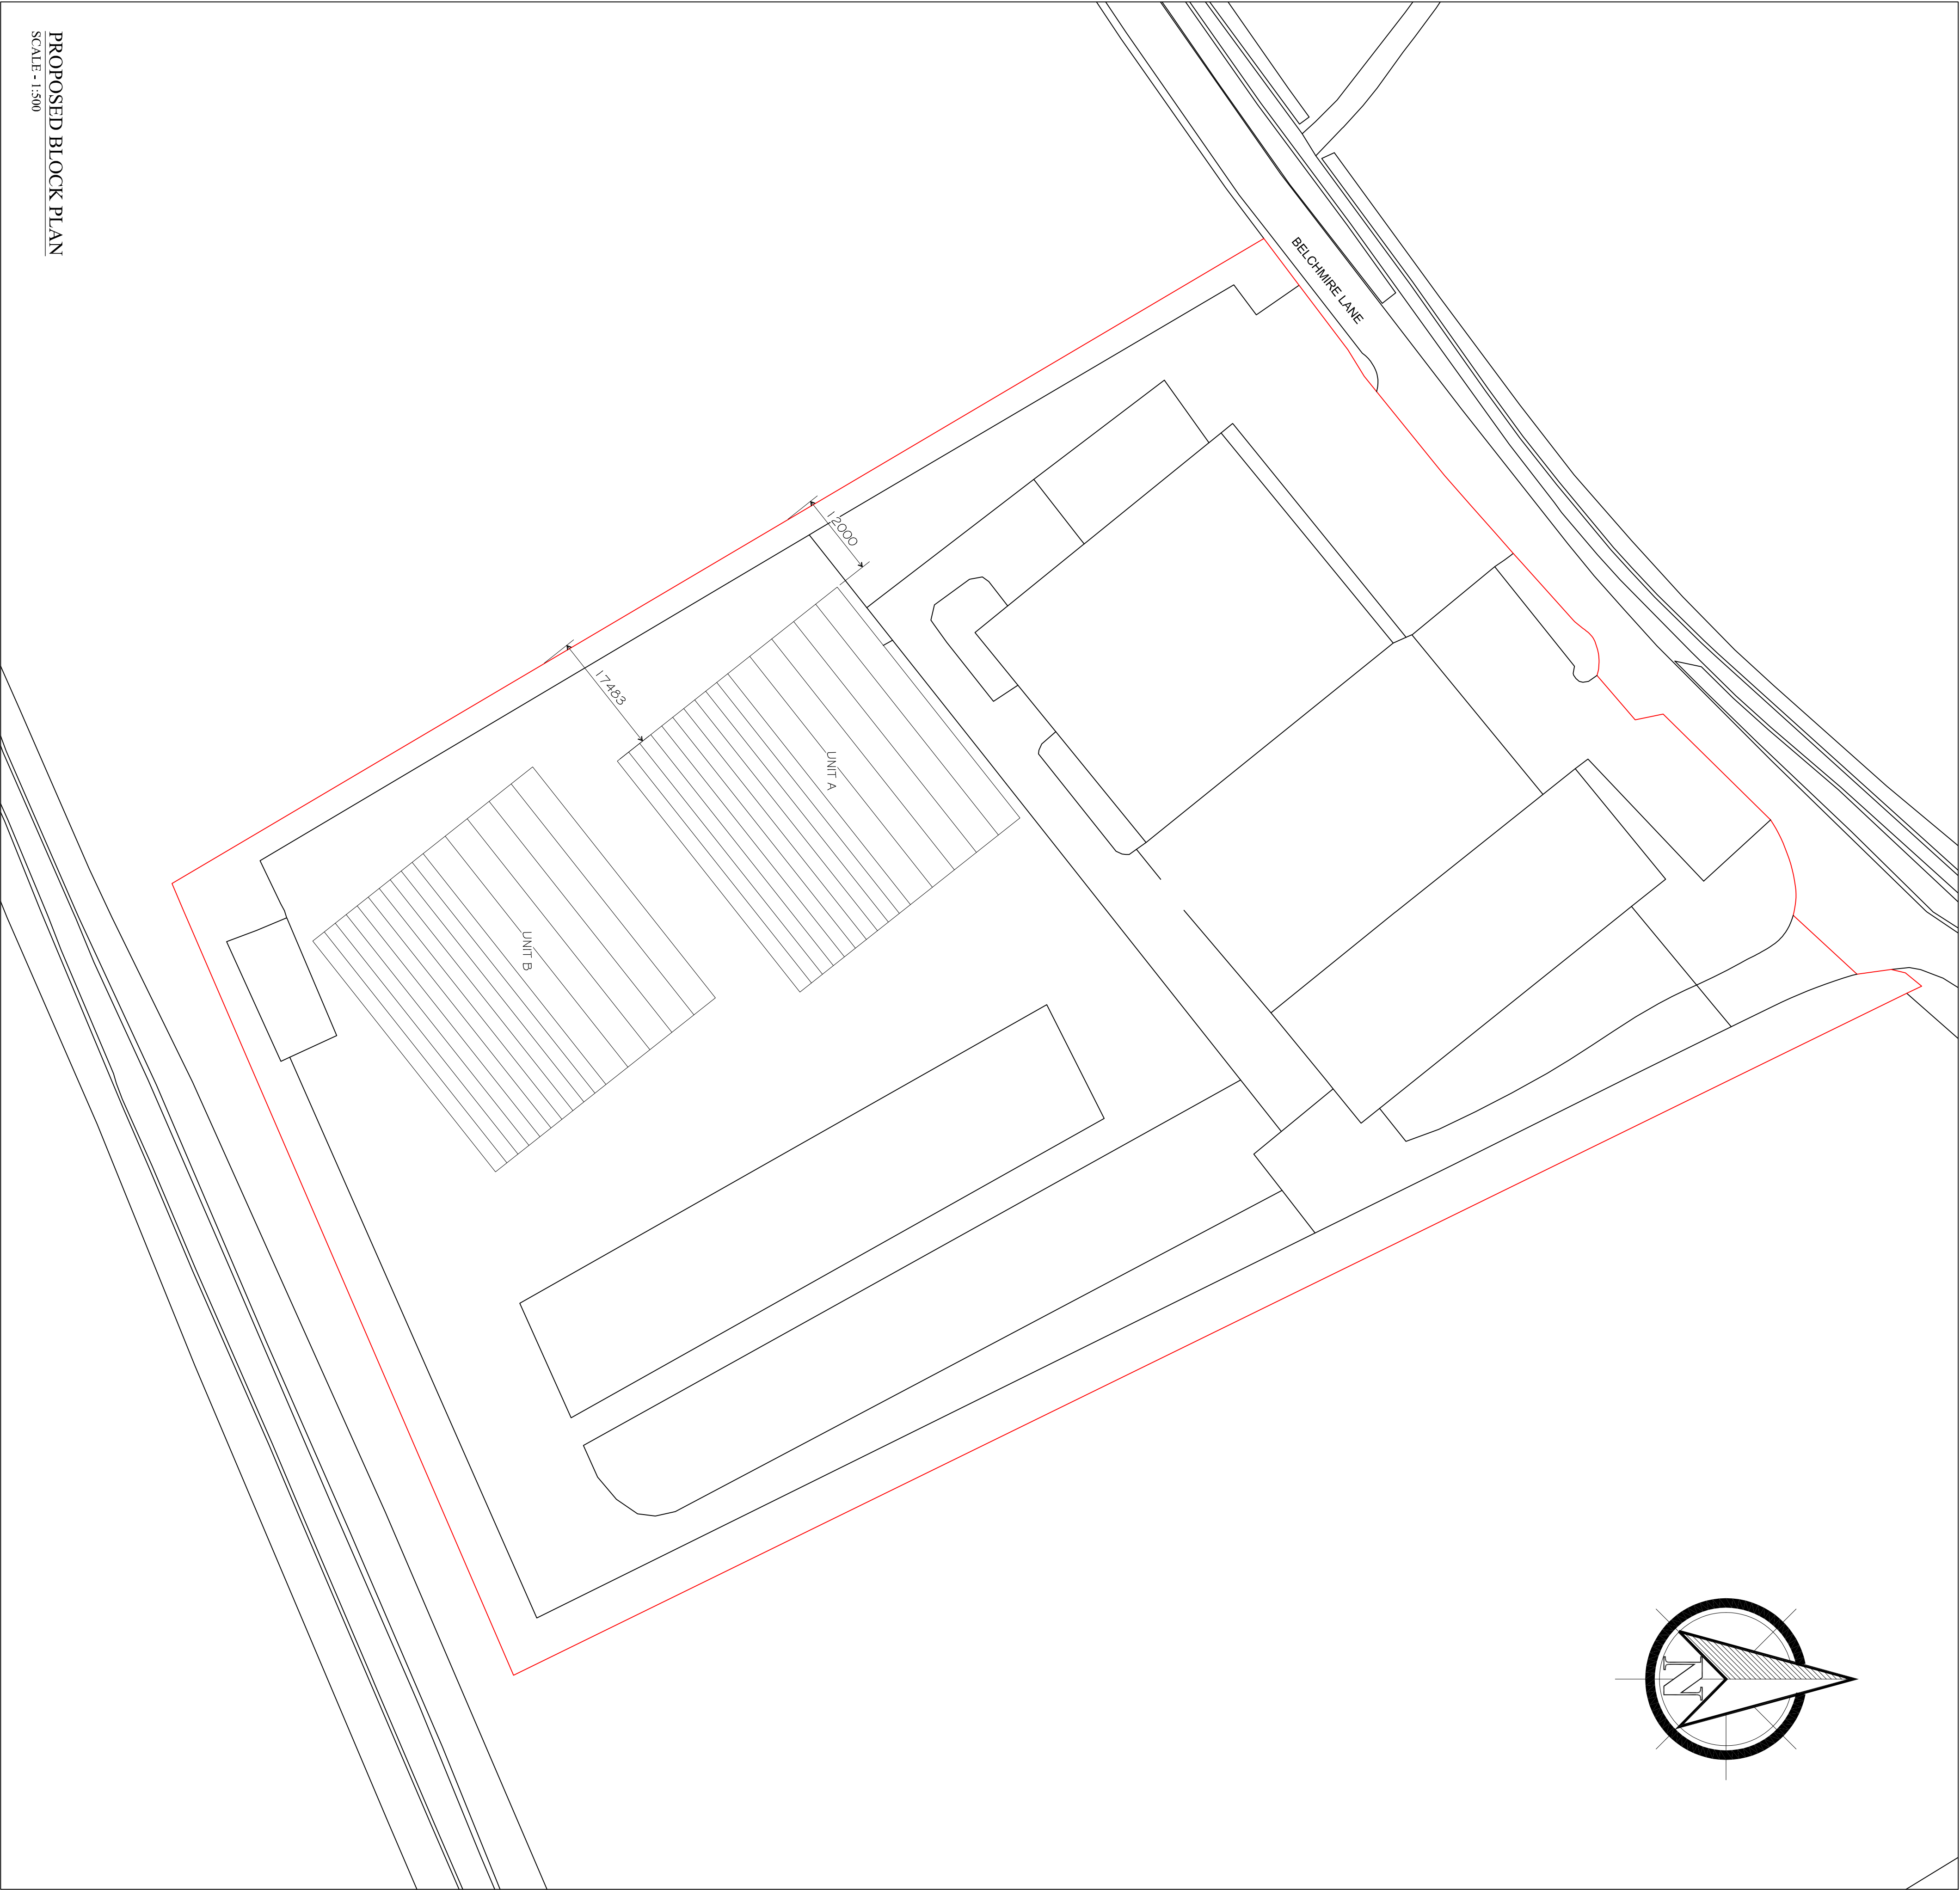


GENERAL NOTES

- DO NOT SCALE FROM THE DRAWINGS. ALTER DIMENSIONS, COMPONENTS & ASSEMBLIES ON SITE PRIOR TO MANUFACTURE, CONSTRUCTION OR SUPPLY.
- WHERE NO UNITS ARE GIVEN FOR DIMENSIONS, WHOLE NUMBERS INDICATE MILLIMETRES (mm) & DECIMAL NUMBERS INDICATE METRES (m).
- ALL MODS DRAWINGS ARE TO BE READ TOGETHER IN CONJUNCTION WITH ALL RELEVANT ARCHITECTS AND OTHER ENGINEERS DRAWINGS AND SPECIFICATIONS. ANY DISCREPANCIES ARE TO BE REPORTED TO MODS FOR REVIEW BEFORE ORDERING MATERIALS, COMMENCING FABRICATION, OR PROCEEDING ON SITE.
- ALL MATERIALS, CONSTRUCTION AND DETAILS SHOWN OR IMPLIED ON THIS DRAWING MUST COMPLY WITH CURRENT EUROCODE OR BRITISH STANDARD CODES OF PRACTICE, PLANNING / BUILDING REGULATIONS, TREE LEGISLATION AND CLIENT'S PARTICULAR SPECIFICATIONS.
- THE STABILITY OF ALL PARTS, PROPOSED AND EXISTING, OF THE STRUCTURE AT ALL STAGES OF THE CONSTRUCTION PHASE ARE THE RESPONSIBILITY OF THE CONTRACTOR.
- ALL PROPRIETARY ITEMS AND MATERIALS ARE TO BE USED AND INSTALLED IN ACCORDANCE WITH MANUFACTURES SPECIFICATIONS AND RECOMMENDATIONS.

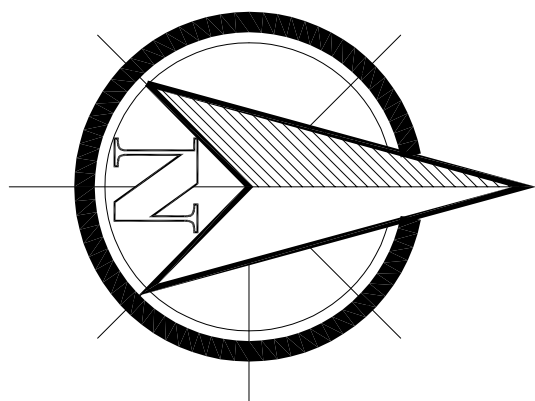

PROPOSED BLOCK PLAN

SCALE - 1:500

Client	Dunster House Ltd	A	Proposed site plan drawing number changed from "21-171-A1-102" to "21-171-A1-111"		Mar 2021
		Rev.	Description		Date
Title	Proposed Block Plan	Scale	As Shown at A1	Date	Feb 2021
Project	Belchmire Lane, Gosberton	Drawing No.	21-171-A1-110	Rev	-
		Status	Approval	Drawn	JW