


GENERAL NOTES

- DO NOT SCALE FROM THE DRAWINGS. ALTER DIMENSIONS, COMPONENTS & ASSEMBLIES ON SITE PRIOR TO MANUFACTURE, CONSTRUCTION OR SUPPLY.
- WHERE NO UNITS ARE GIVEN FOR DIMENSIONS, WHOLE NUMBERS INDICATE MILLIMETRES (mm) & DECIMAL NUMBERS INDICATE METRES (m).
- ALL MODS DRAWINGS ARE TO BE READ TOGETHER IN CONJUNCTION WITH ALL RELEVANT ARCHITECTS AND OTHER ENGINEERS DRAWINGS AND SPECIFICATIONS. ANY DISCREPANCIES ARE TO BE REPORTED TO MODS FOR REVIEW BEFORE ORDERING MATERIALS, COMMENCING FABRICATION, OR PROCEEDING ON SITE.
- ALL MATERIALS, CONSTRUCTION AND DETAILS SHOWN OR IMPLIED ON THIS DRAWING MUST COMPLY WITH CURRENT EUROCODE OR BRITISH STANDARD CODES OF PRACTICE, PLANNING / BUILDING REGULATIONS, HEALTH LEGISLATION AND CLIENT'S PARTICULAR SPECIFICATIONS.
- THE STABILITY OF ALL PARTS, PROPOSED AND EXISTING, OF THE STRUCTURE AT ALL STAGES OF THE CONSTRUCTION PHASE ARE THE RESPONSIBILITY OF THE CONTRACTOR.
- ALL PROPRIETARY ITEMS AND MATERIALS ARE TO BE USED AND INSTALLED IN ACCORDANCE WITH MANUFACTURERS SPECIFICATIONS AND RECOMMENDATIONS.

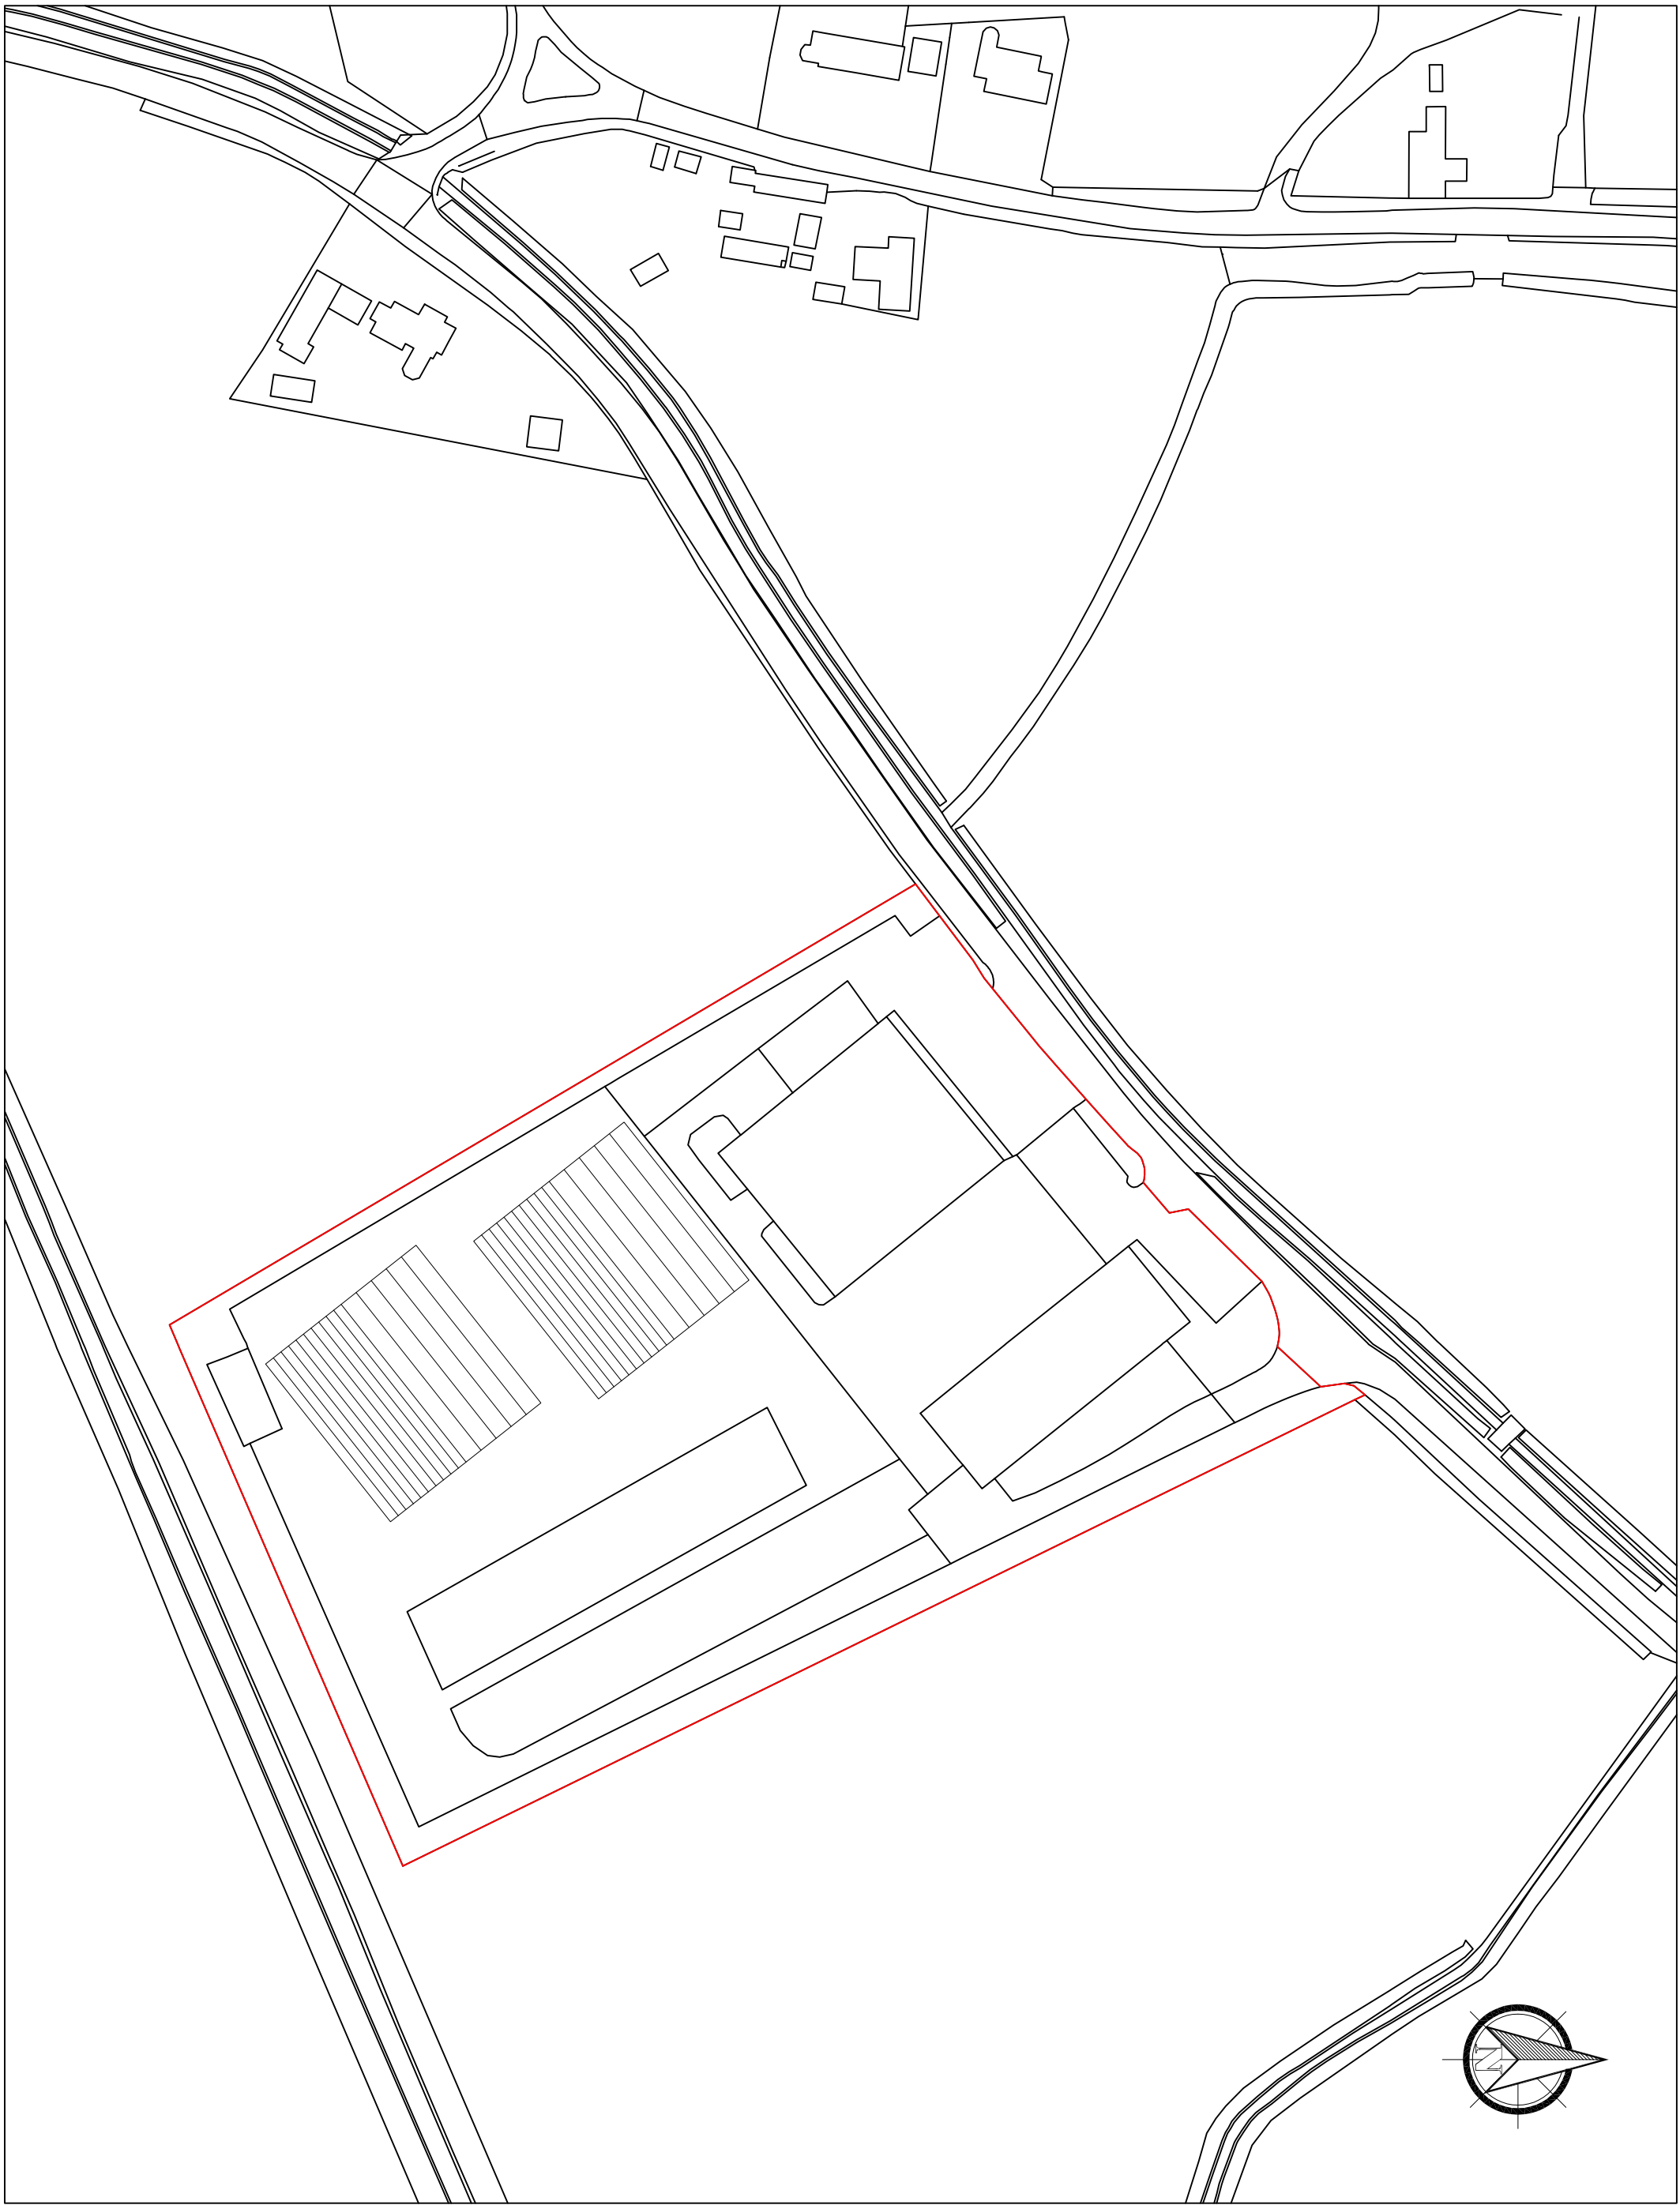

PROPOSED SITE PLAN

SCALE - 1:1250

A		Proposed site plan drawing number changed from "21-171-A1-102" to "21-171-A1-111"	Mar 2021
Rev.	Description		Date
	Client	Dunster House Ltd	Scale As Shown at A1
	Title	Proposed Site Plan	Date Feb 2021
			Drawing No. 21-171-A1-111
	Project	Belchmire Lane, Gosberton	Status Approval
			Dwn JW
			Chk BW