



Extract created on 19 January 2015 12:20

Extract extent coordinates are min x, min y (520875.22,330194.81)

to max x, max y (521120.38,330410.18)

Order ID : 1456234

Project Ref : CHESBOULE

Sub Ref : OSBORNE


Name : user user

Organisation : iPlan Architectural

Data Format : DWG

Area : 5.3Ha

THE SITE

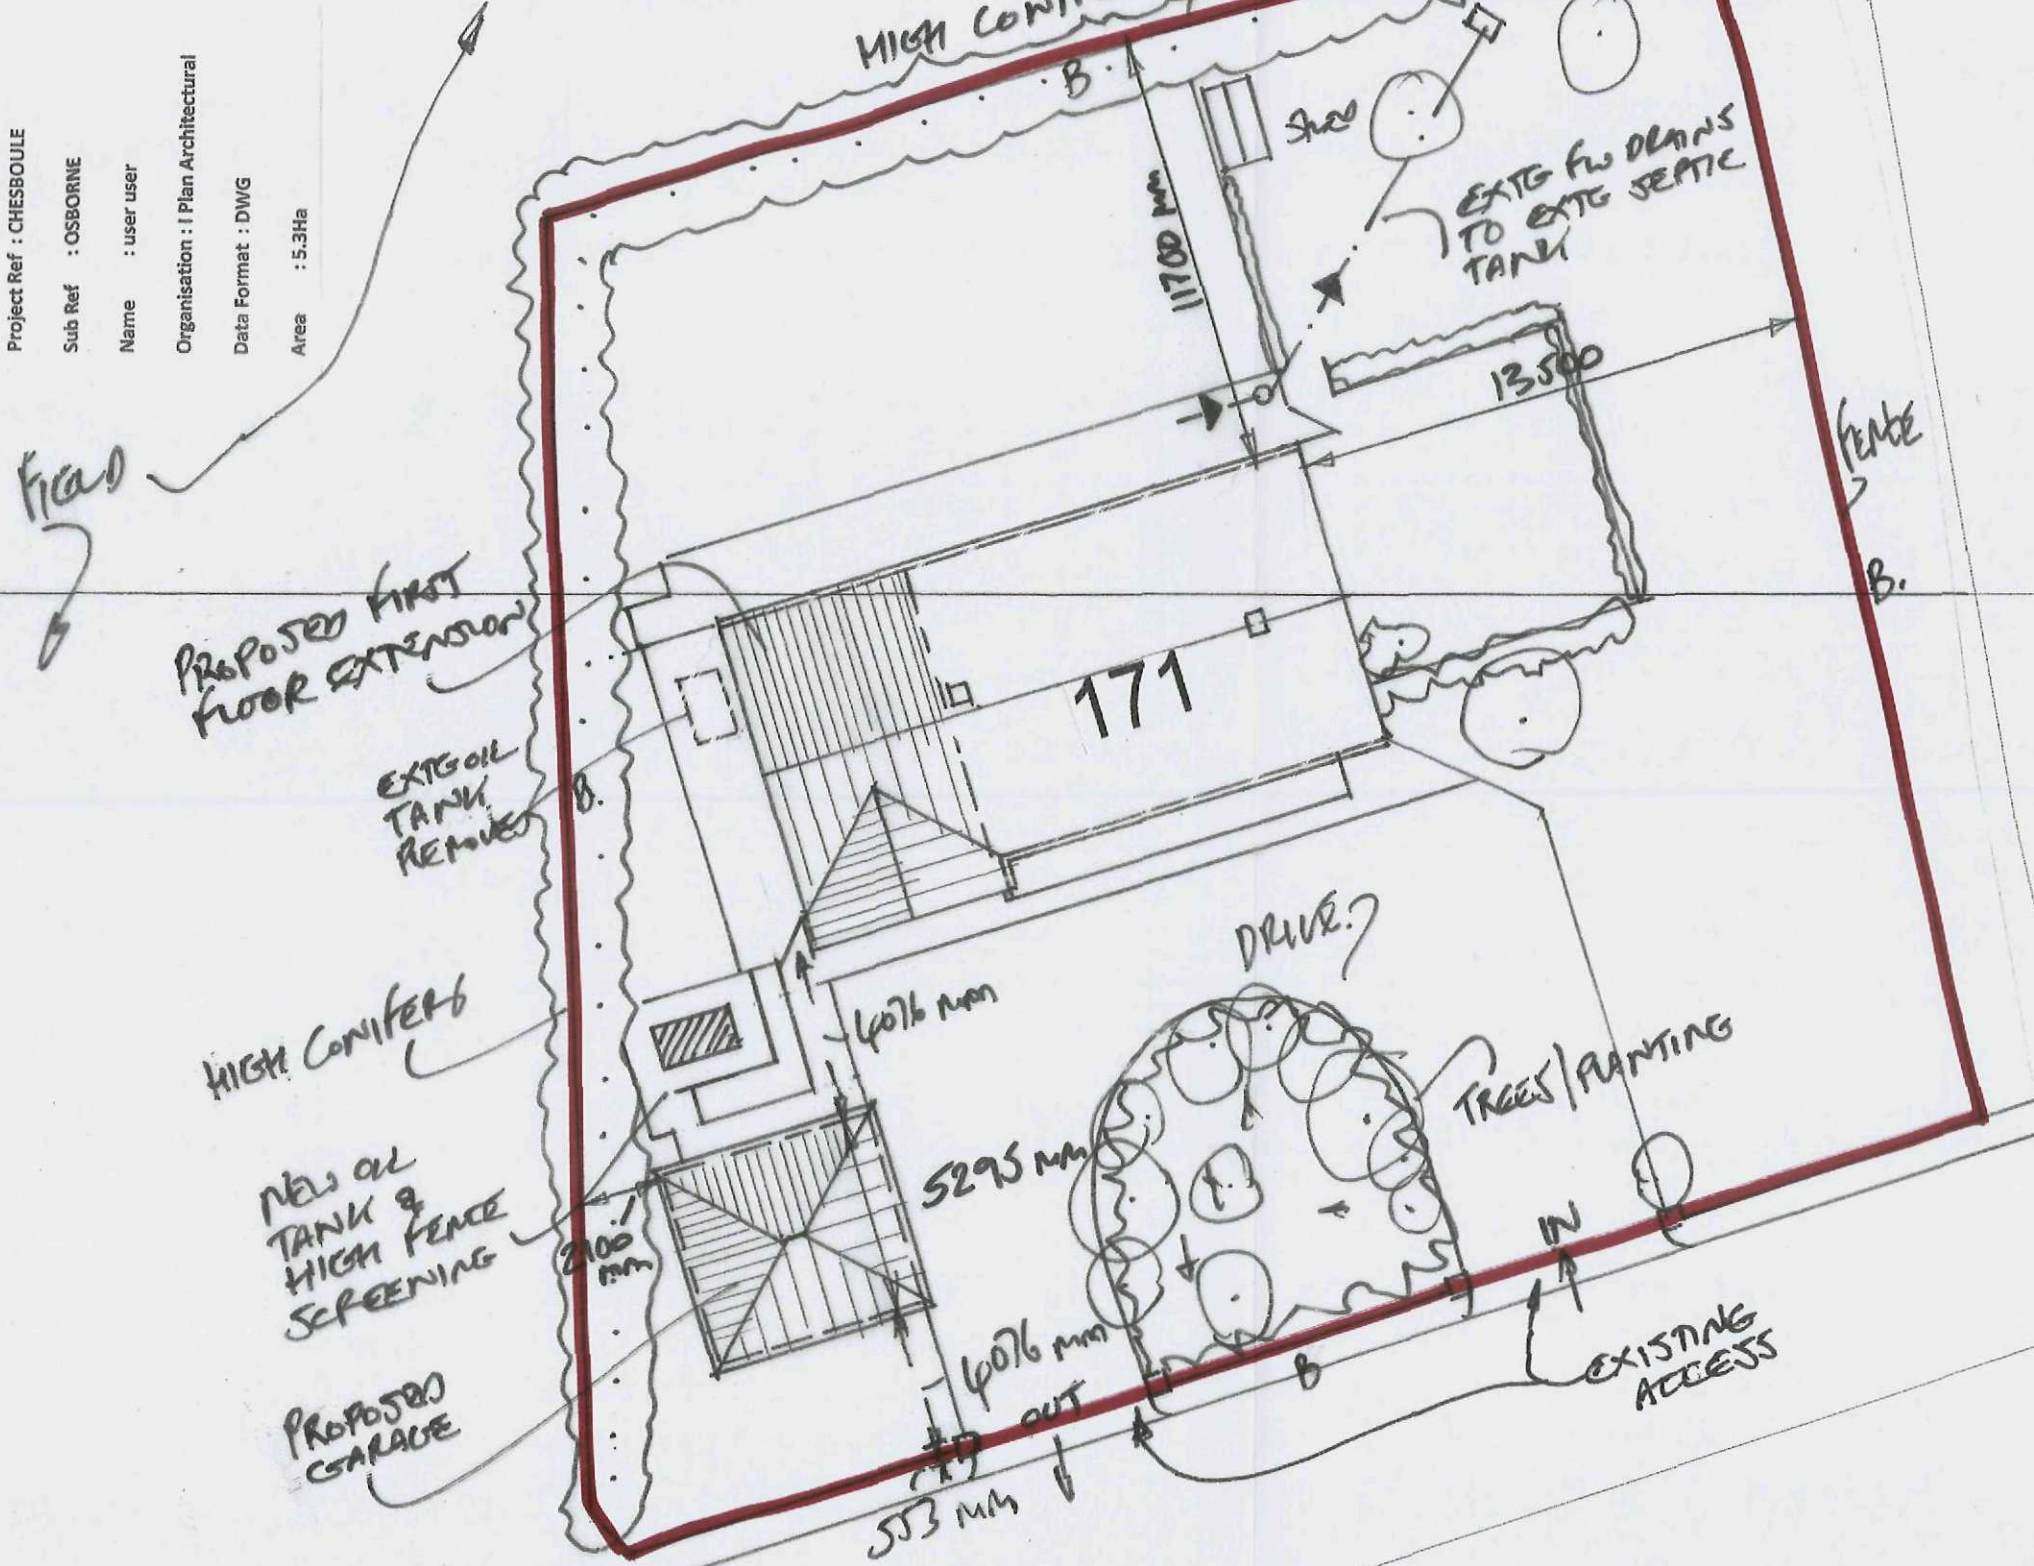

CONTRACTOR IS TO CHECK
ALL DIMENSIONS ON SITE PRIOR TO ORDERING OF MATERIALS
OR STARTING THE WORKS. ANY DISCREPANCY IS TO BE
REPORTED BACK TO THE PLAN PRODUCER

i plan
architectural

T.D. Musgrove M.C.I.A.T
Chartered Architectural Technologist
22 Cambridge Road
Stamford
Lincolnshire
PE9 1BN

Data provider : Ordnance Survey

Data provider copyright : © Crown Copyright 2014.

All rights reserved. Licence Number 100031961

Phone 01780 767088
Mobile 07970 153 092
E mail td.musgrove@btinternet.com

JOB
171 CHESBOULE LANE
GOSBERTON RISEGATE
Lincs
PE11 4EU

DRAWING TITLE
SITE PLAN

SCALE 1 : 200

DWG NO 2014/45 - 3