


T.D. Musgrove M.C.I.A.T
Chartered Architectural Technologist
22 Cambridge Road
Stamford
Lincolnshire
PE9 1BN
Phone 01780 767088
Mobile 07970 153 092
E mail td.musgrove@btinternet.com

JOB
171 CHESBOULE LANE
GOSBERTON RISEGATE
Lincs
PE11 4EU

DRAWING TITLE
FLOOR PLANS AS EXISTING

SCALE 1:100

DWG NO 2014/45 - 5

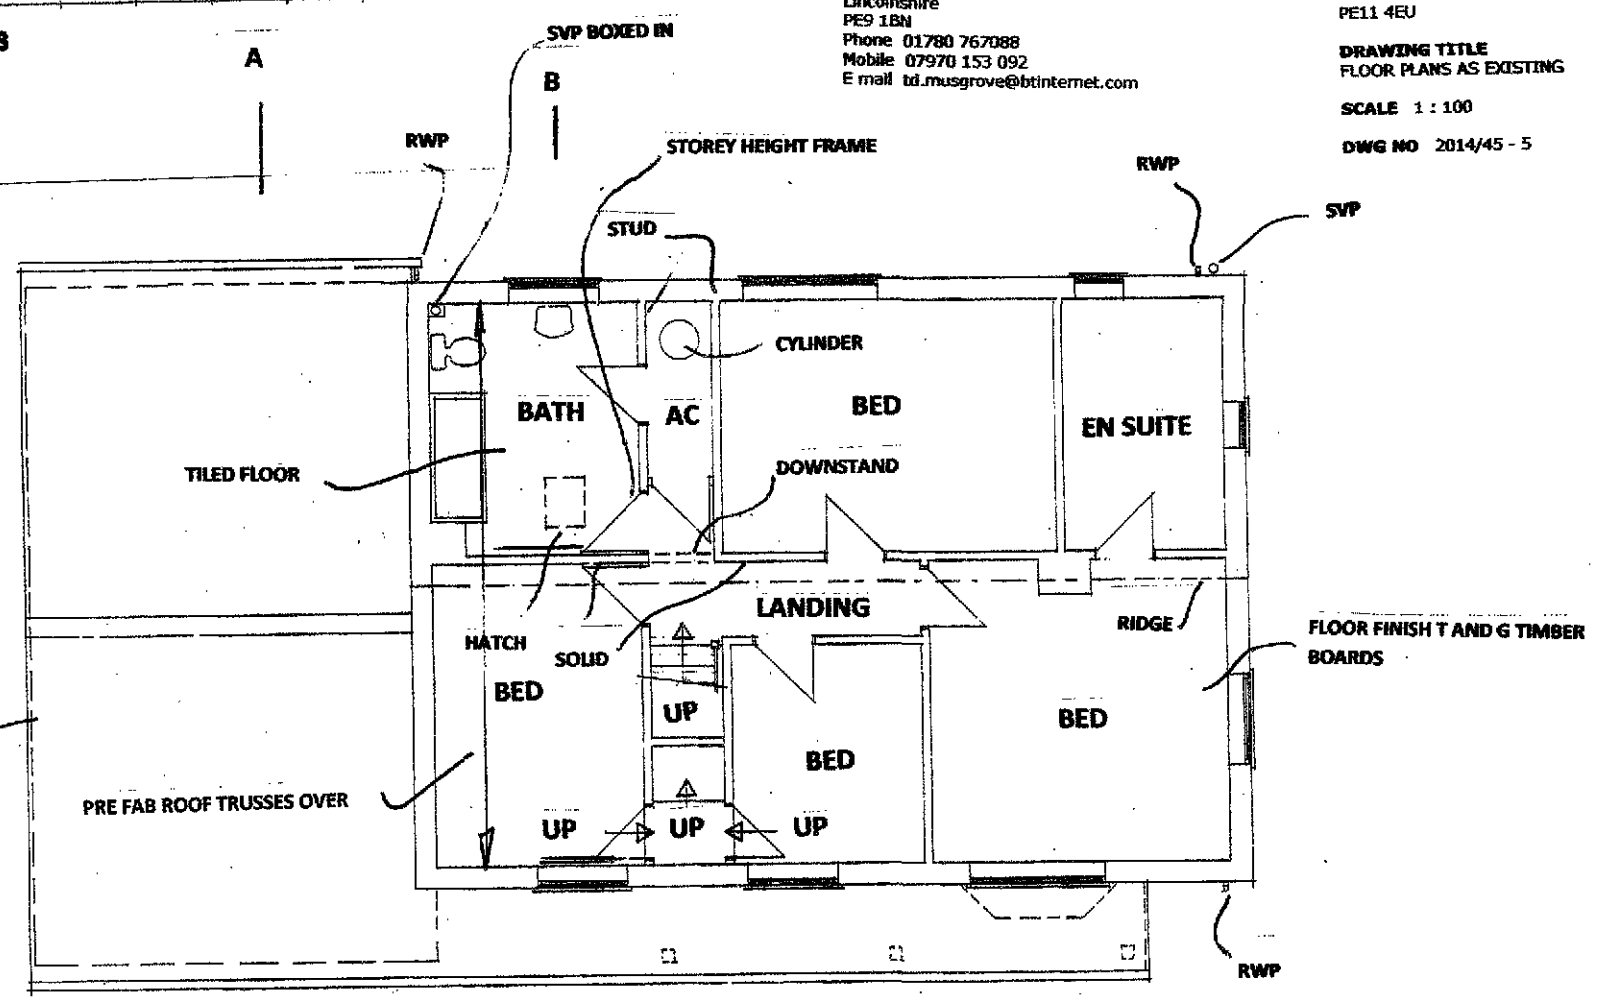


GABLE WALL ABOVE CEILING
APPEARS TO BE 103 MM BRICK WALL
TO BE CHECKED AND CONFIRMED

FIRST FLOOR

CONTRACTOR IS TO CHECK
ALL DIMENSIONS ON SITE PRIOR TO ORDERING OF MATERIALS
OR STARTING THE WORKS. ANY DISCREPANCY IS TO BE
REPORTED BACK TO THE PLAN PRODUCER

i plan
architectural

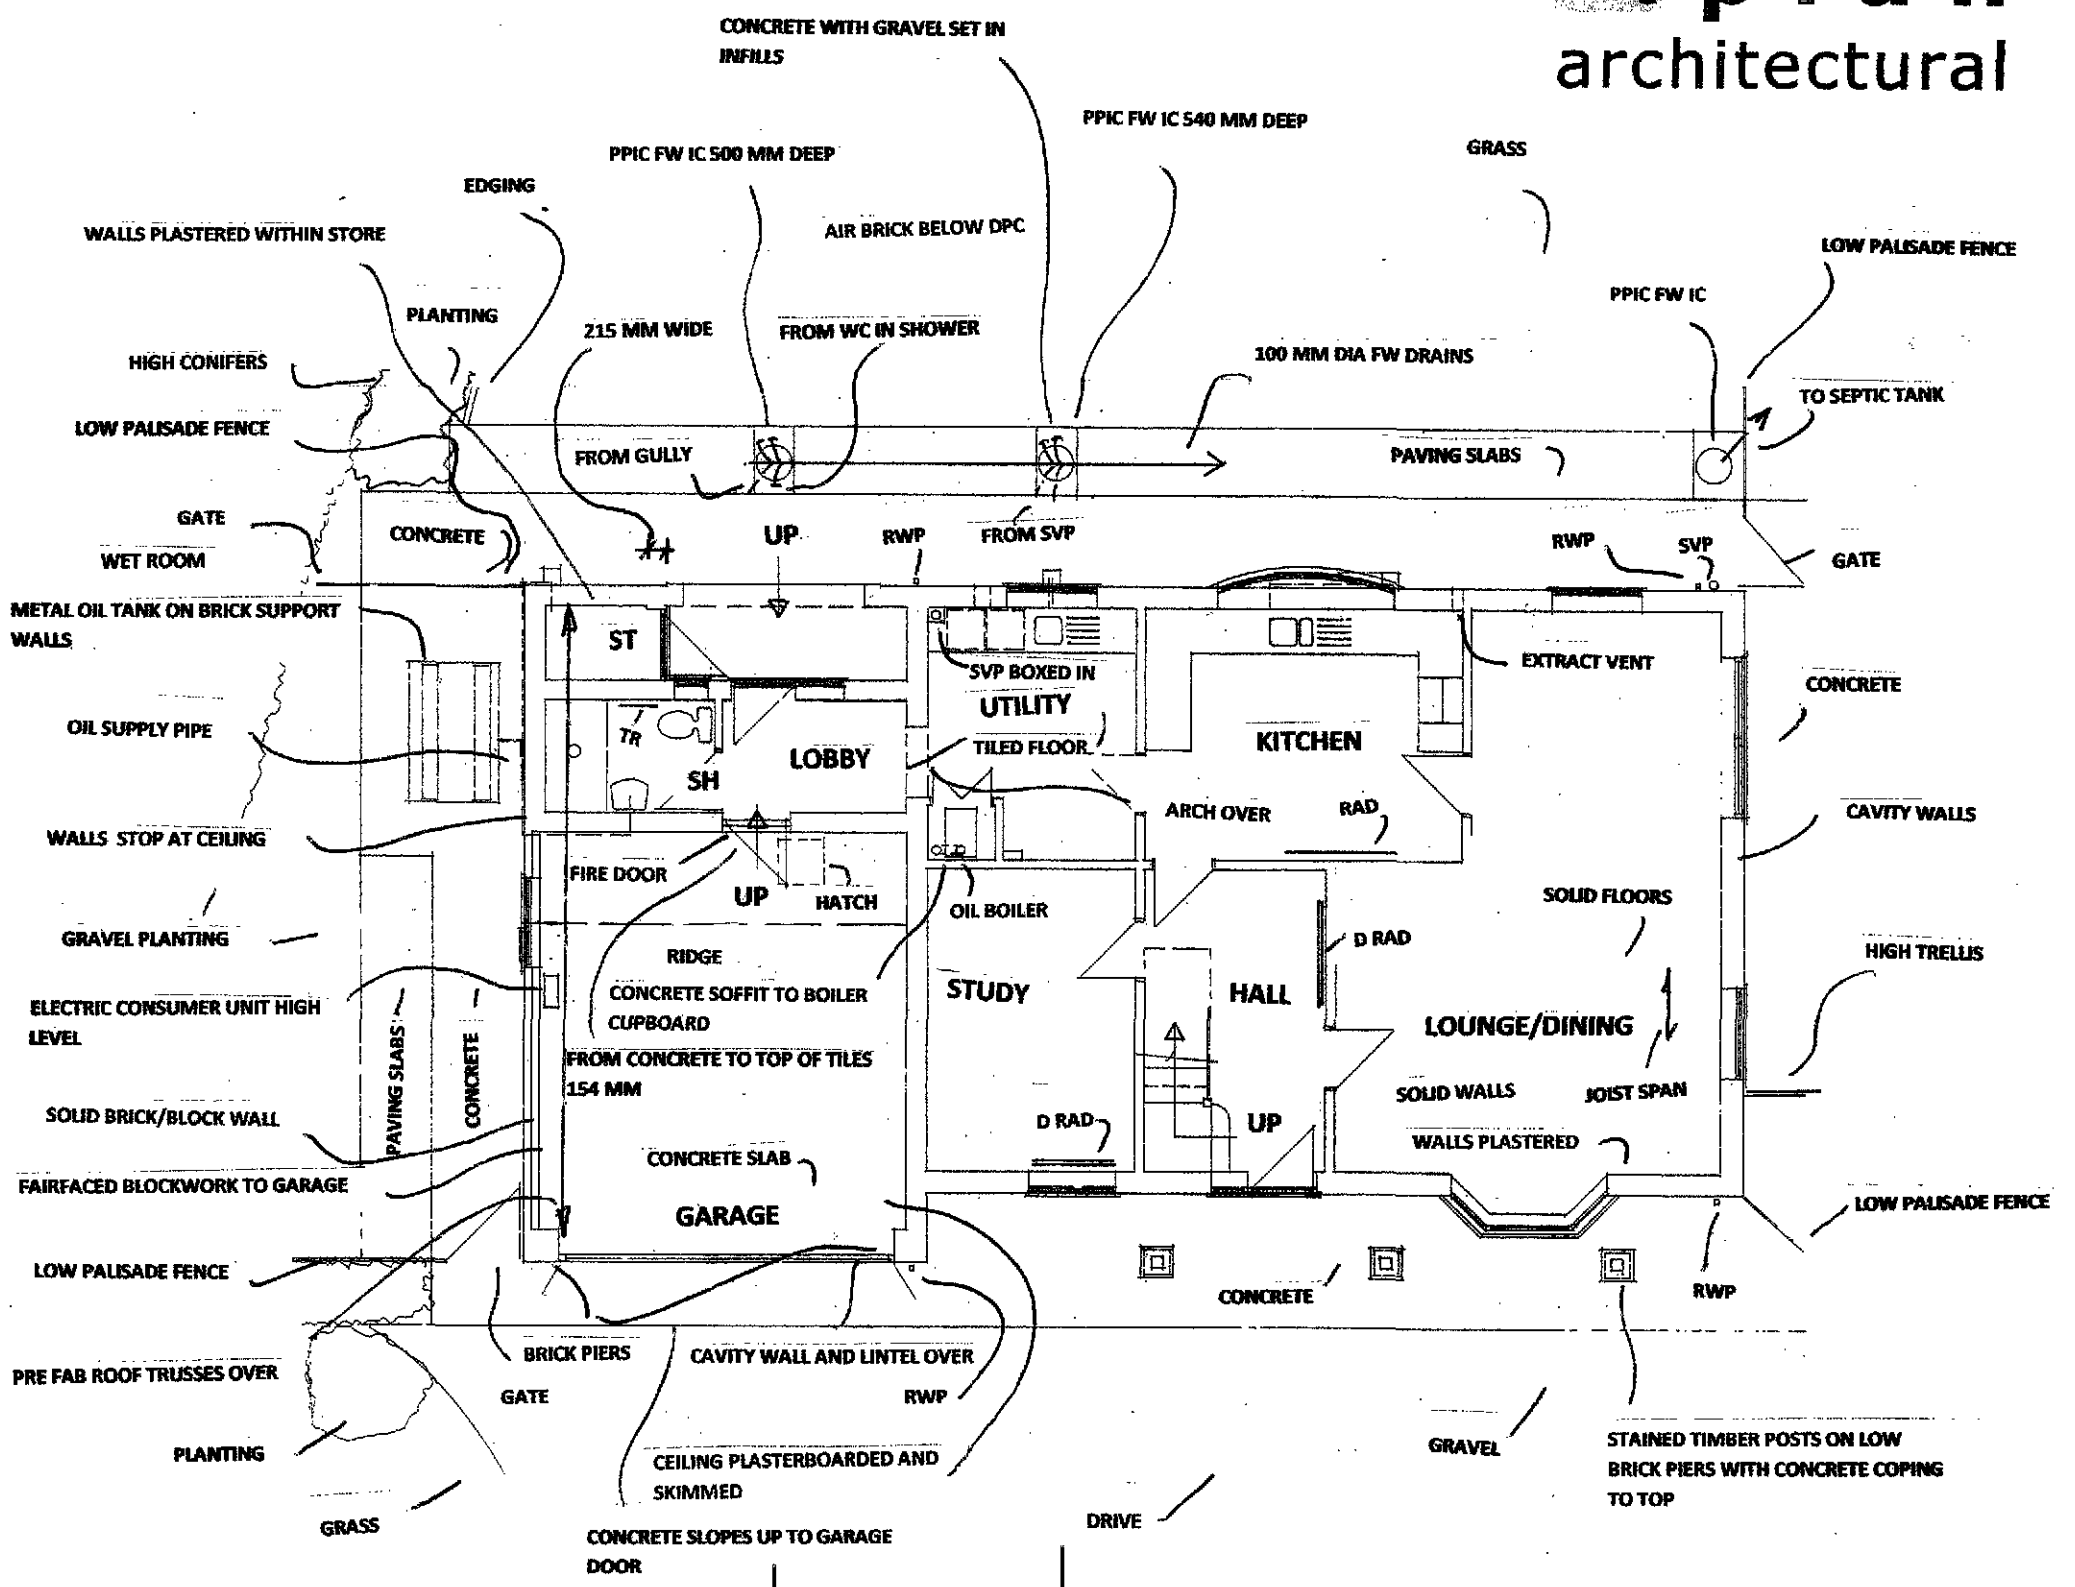

GROUND FLOOR