




FRONT ELEVATION - 1:100
SOUTH



SIDE ELEVATION - 1:100
WEST



REAR ELEVATION - 1:100
NORTH

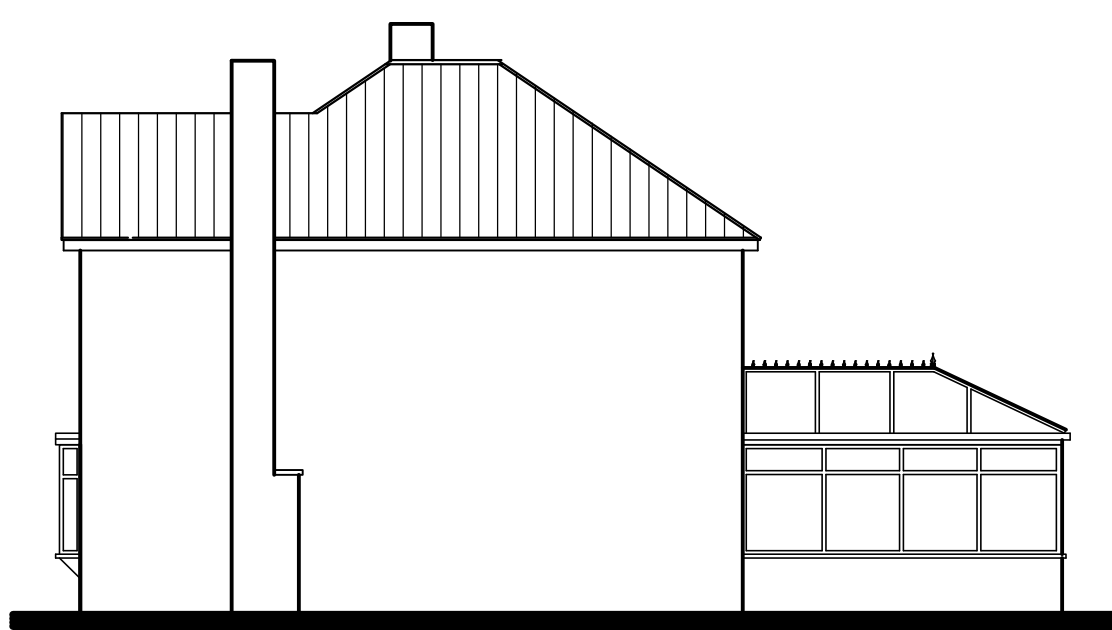

SIDE ELEVATION - 1:100
EAST

NOTES

DO NOT SCALE THIS DRAWING.

ALL DIMENSIONS ARE IN mm UNLESS NOTED OTHERWISE.

ALL DIMENSIONS, DETAILS, COMPONENTS AND ASSEMBLIES SHALL BE VERIFIED BY THE CONTRACTOR PRIOR TO CONSTRUCTION, MANUFACTURE OR SUPPLY.

ALL MATERIALS, CONSTRUCTION AND DETAILS SHOWN OR IMPLIED BY THIS DRAWING MUST COMPLY WITH CURRENT BRITISH STANDARDS, CODES OF PRACTICE, PLANNING / BUILDING REGULATIONS, H & SE LEGISLATION AND CLIENTS PARTICULAR SPECIFICATIONS.



CONFLICTING INFORMATION SHOWN OR IMPLIED SHALL BE REFERRED TO CALVERT BRAIN & FRAULO ARCHITECTURAL LTD.

THIS DRAWING AND THE WORKS DEPICTED ARE THE COPYRIGHT OF CALVERT BRAIN & FRAULO ARCHITECTURAL LTD. AND MAY NOT BE REPRODUCED WITHOUT WRITTEN PERMISSION.


THIS DRAWING MUST BE READ IN CONJUNCTION WITH ALL ENGINEERS, ARCHITECTS AND SPECIALISTS' DRAWINGS AND SPECIFICATIONS.




SITE PLAN - 1:200

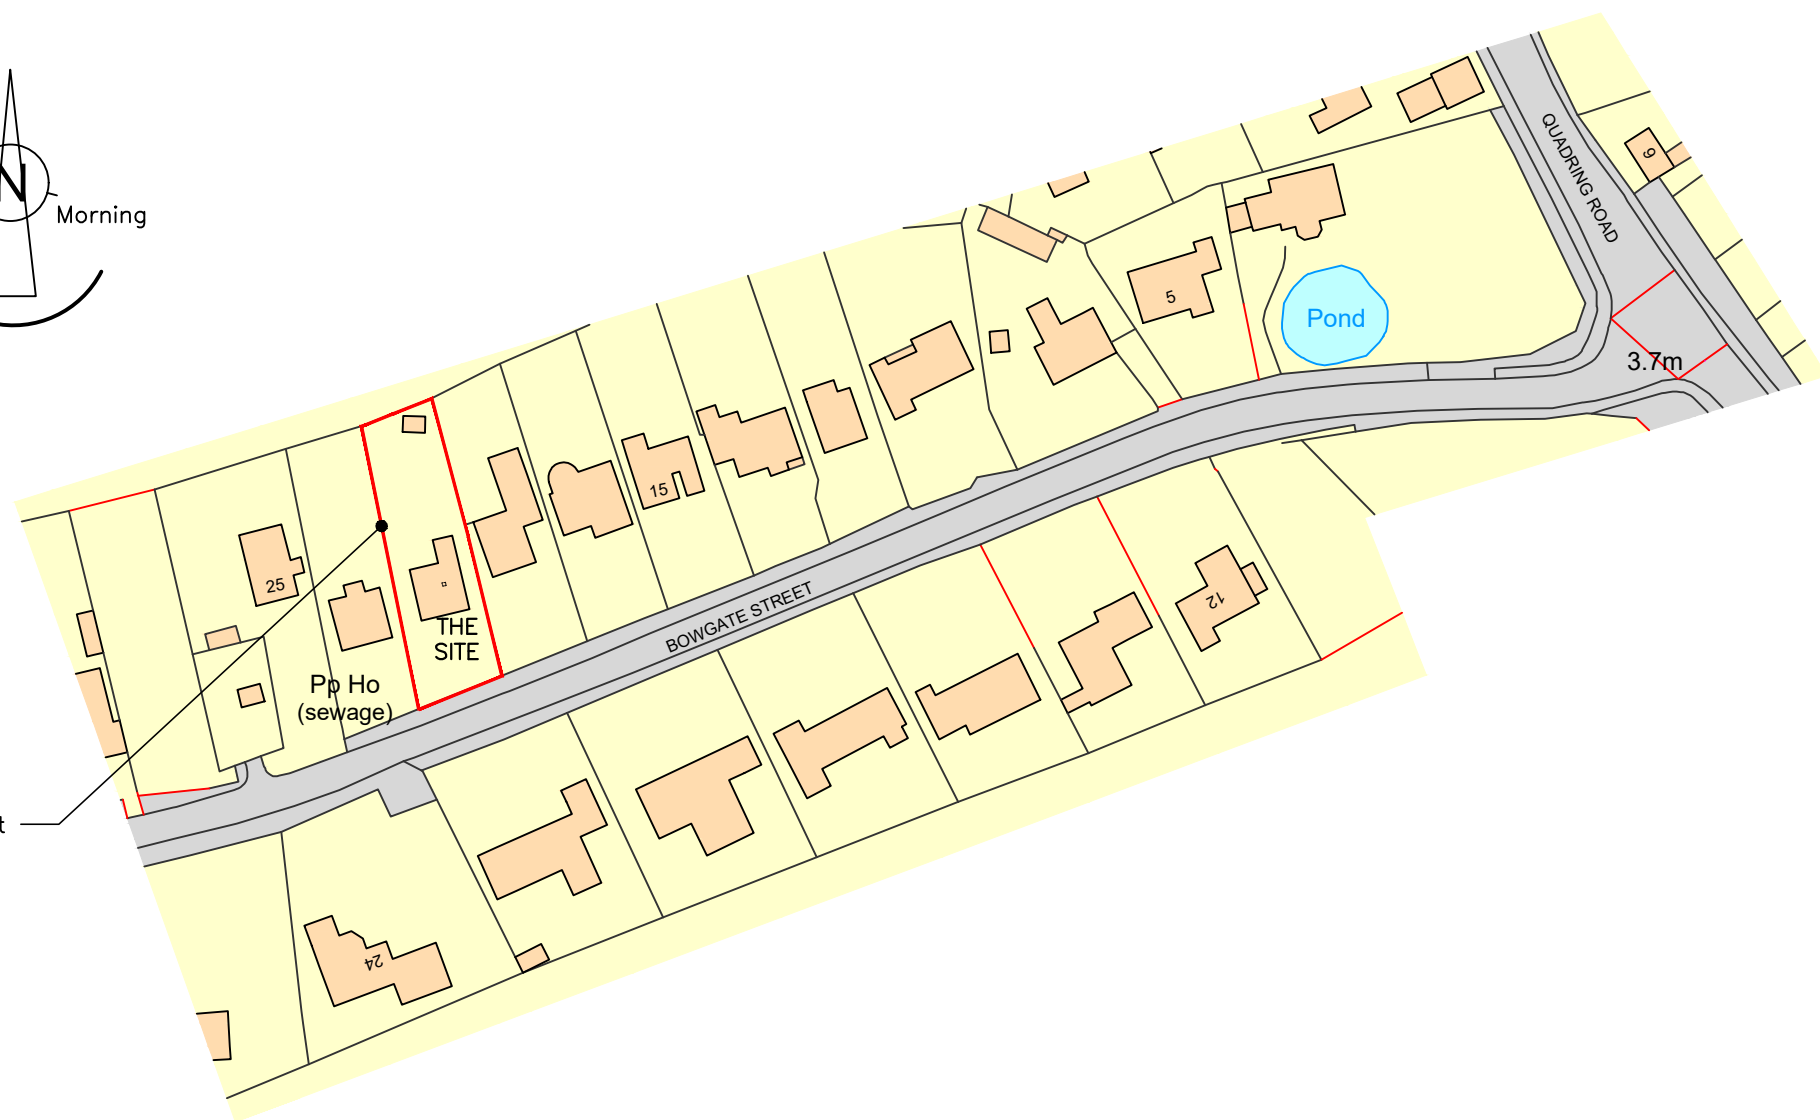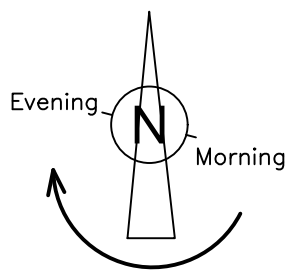

LOCATION PLAN - 1:1250

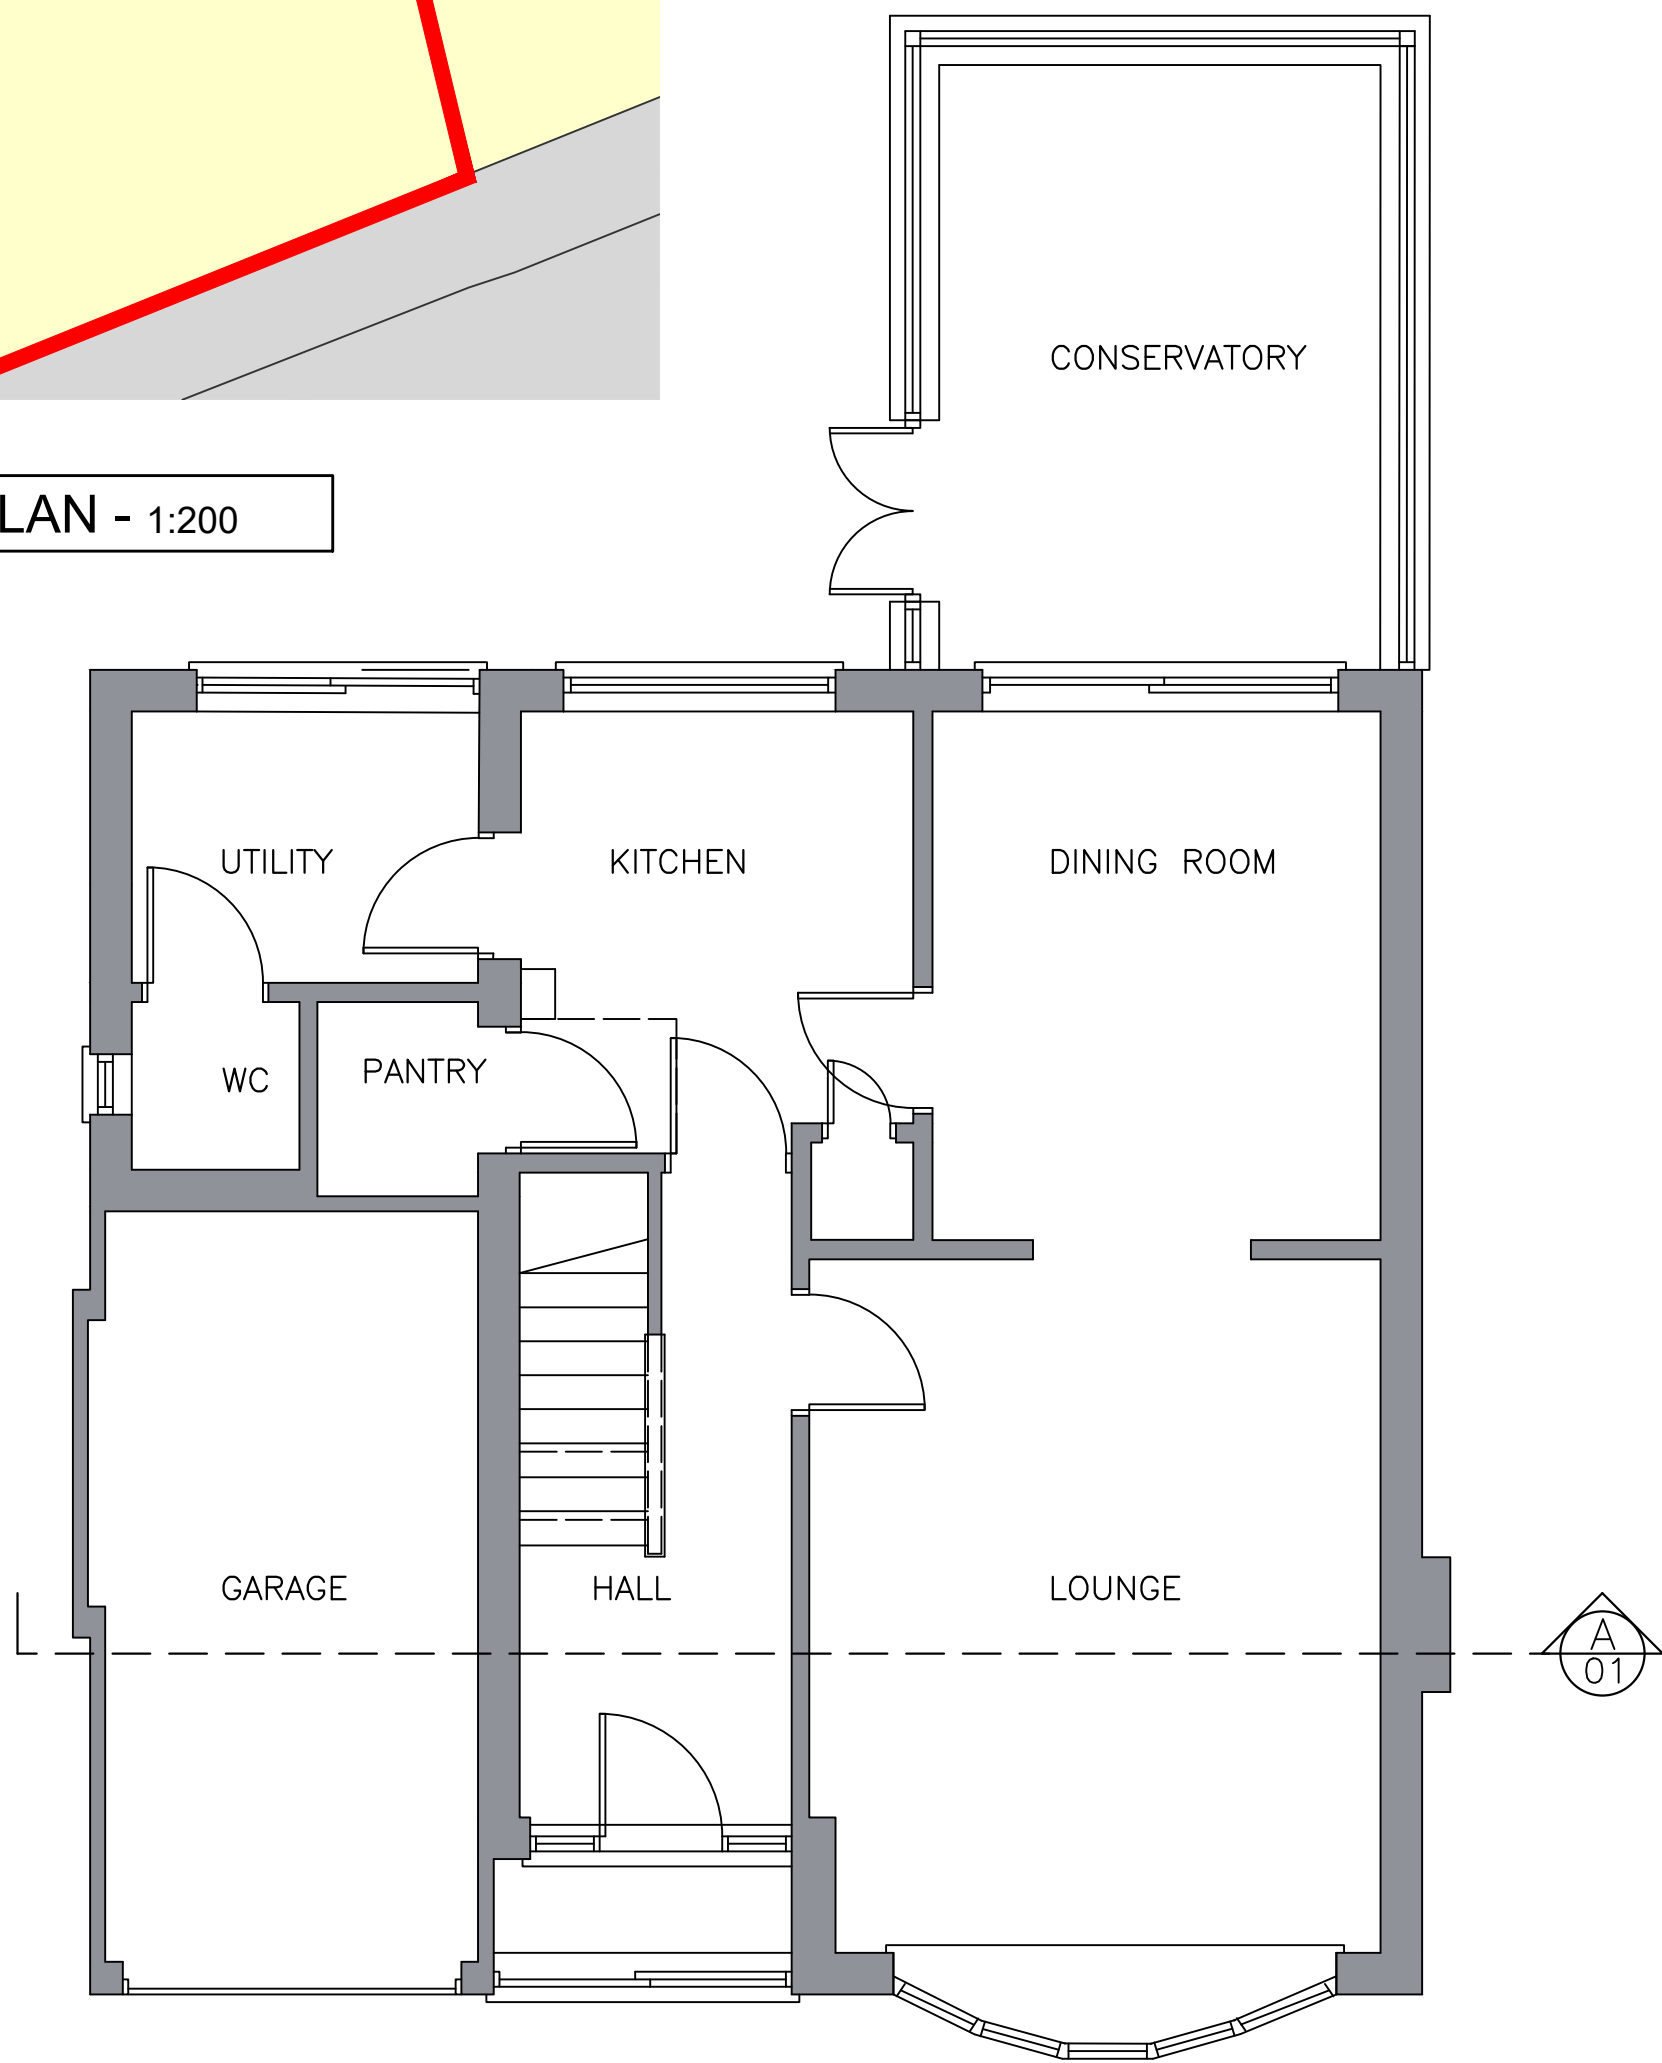

GROUND FLOOR LAYOUT PLAN - 1:50

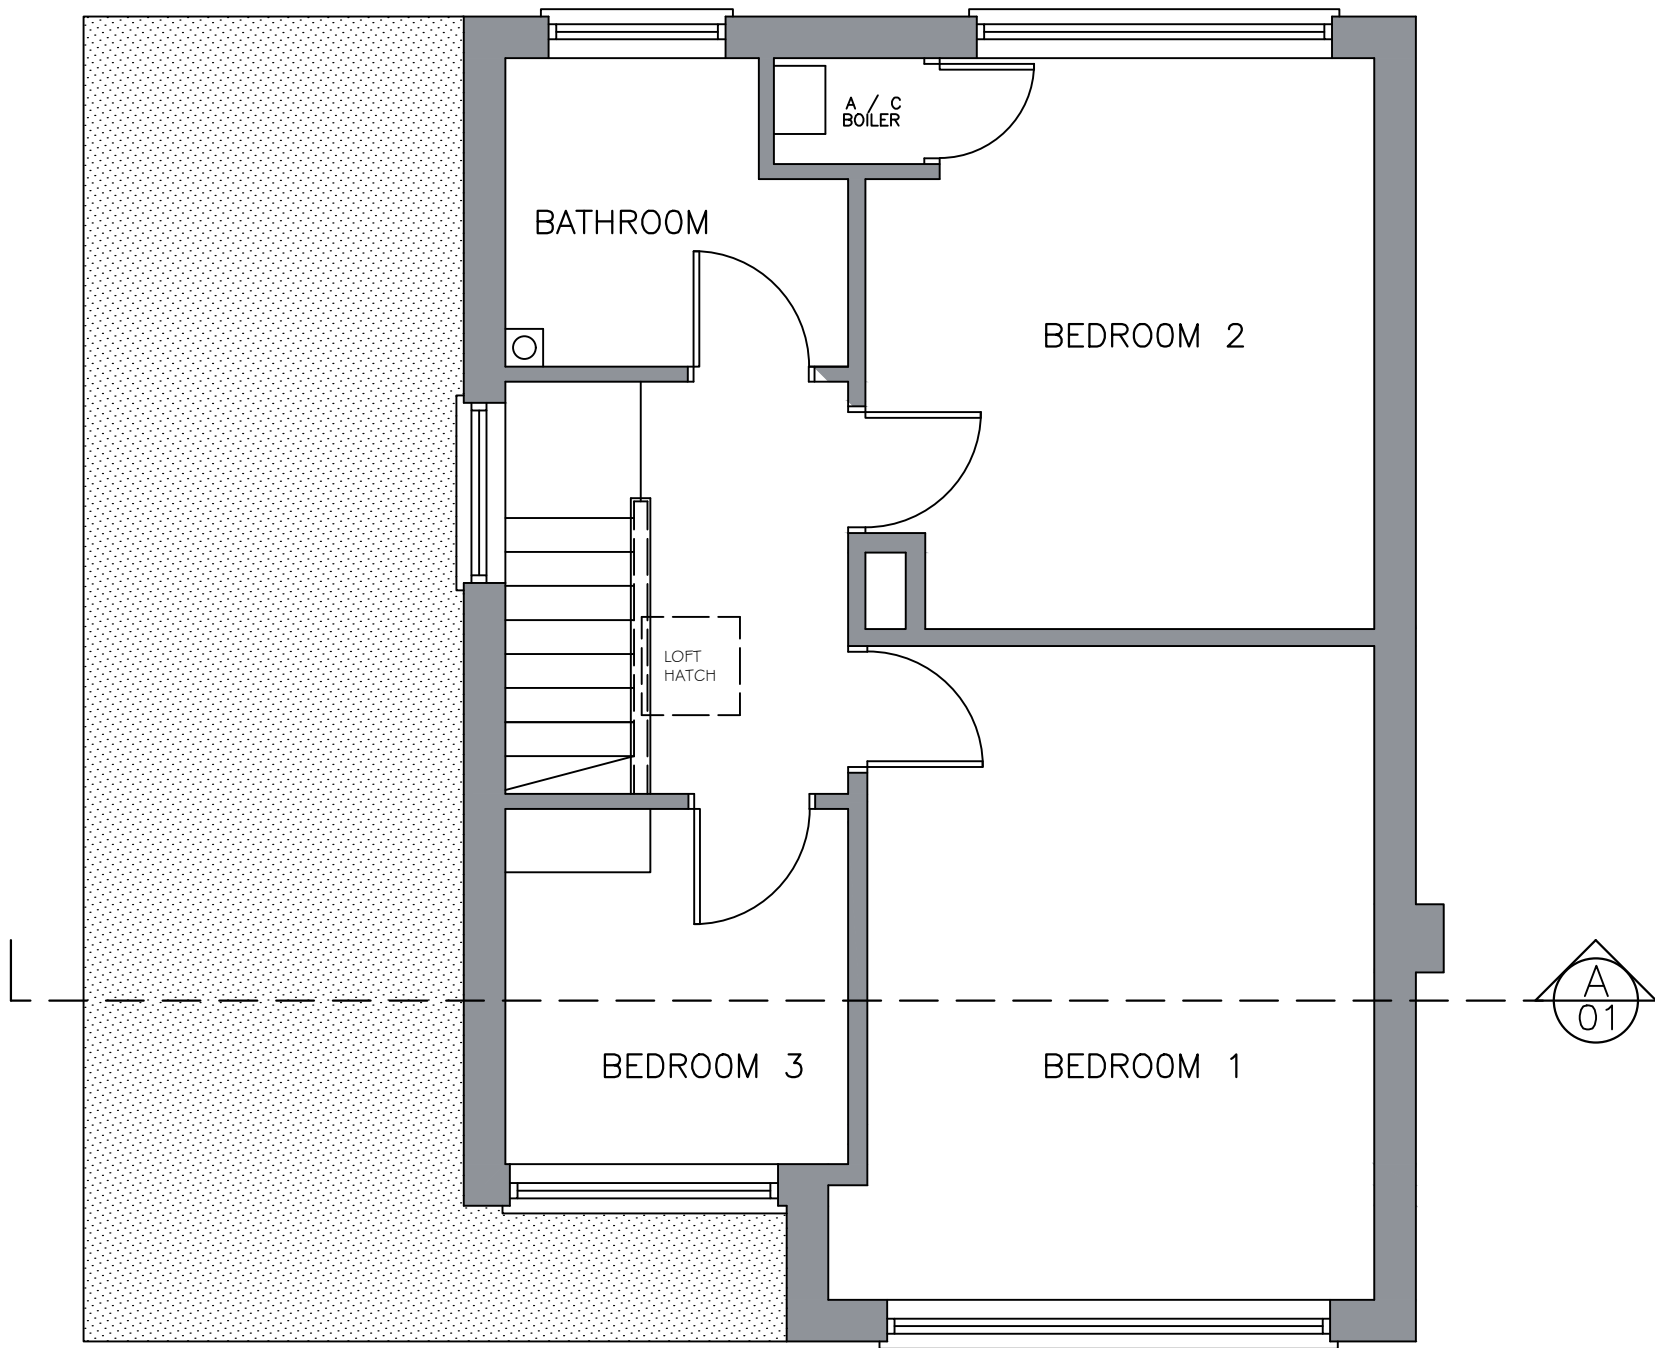

FIRST FLOOR LAYOUT PLAN - 1:50

A	STREET NAMES ADDED AND RE-ISSUED FOR PLANNING APPROVAL	RWB	RWB	SAG	14/03/23
-	ISSUED FOR PLANNING APPROVAL	RWB	RWB	SAG	09/03/23
REV.	DESCRIPTION	APPR.	CHKD.	DRAWN	DATE

SCALES
1:50, 1:100, 1:200 1:1250 @ A1

CLIENT
MR & MRS LUKER
21 BOWGATE,
GOSBERTON, SPALDING,
LINCOLNSHIRE, PE11 4ND

PROJECT
**EXTENSION TO
21 BOWGATE**

DRAWING TITLE
**EXISTING FLOOR PLANS AND ELEVATION
WITH LOCATION PLAN AND SITE PLAN**

- | | |
|--|---|
| ☐ SCHEME | ☒ PLANNING |
| ☐ BUILDING REGS | ☐ TENDER ISSUE |
| ☐ WORKING DRAWING | ☐ ISSUED ON COMPLETION |

**CALVERT
BRAIN &
FRAULO**
ARCHITECTURAL LTD

3 PORTLAND STREET, KING'S LYNN, NORFOLK, PE30 1PB
TEL 01553 766033 WWW C-B-F-A.CO.UK

DRAWING NO.
210907 / 10 / 01

REV.
A

