



View - 01
Existing Collapsing Barn



View - 01




View - 02




View - 03

Copyright: All rights reserved. This drawing must not be reproduced without permission.
Only the original drawing should be relied upon. Contractors, sub-contractors and suppliers must verify all dimensions on site before commencing any work or making any shop drawings.
All shop drawings to be submitted to the architect for comment prior to fabrication.
This drawing is to be read in conjunction with the architect's specification, bills of quantities / schedules, structural, mechanical & electrical drawings and all discrepancies are to be reported to the architect.
Do not scale from this drawing. Dimensions are in millimetres unless otherwise stated.


NOTES

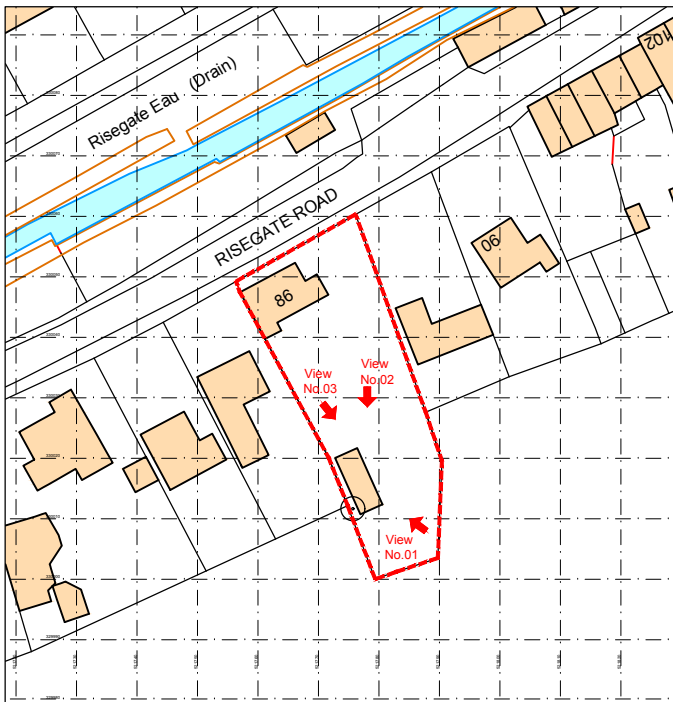


Scale 1:1250 @ A1 - Existing Location Plan
Ordnance Survey, (c) Crown Copyright 2020. All rights reserved. Licence number 100022432

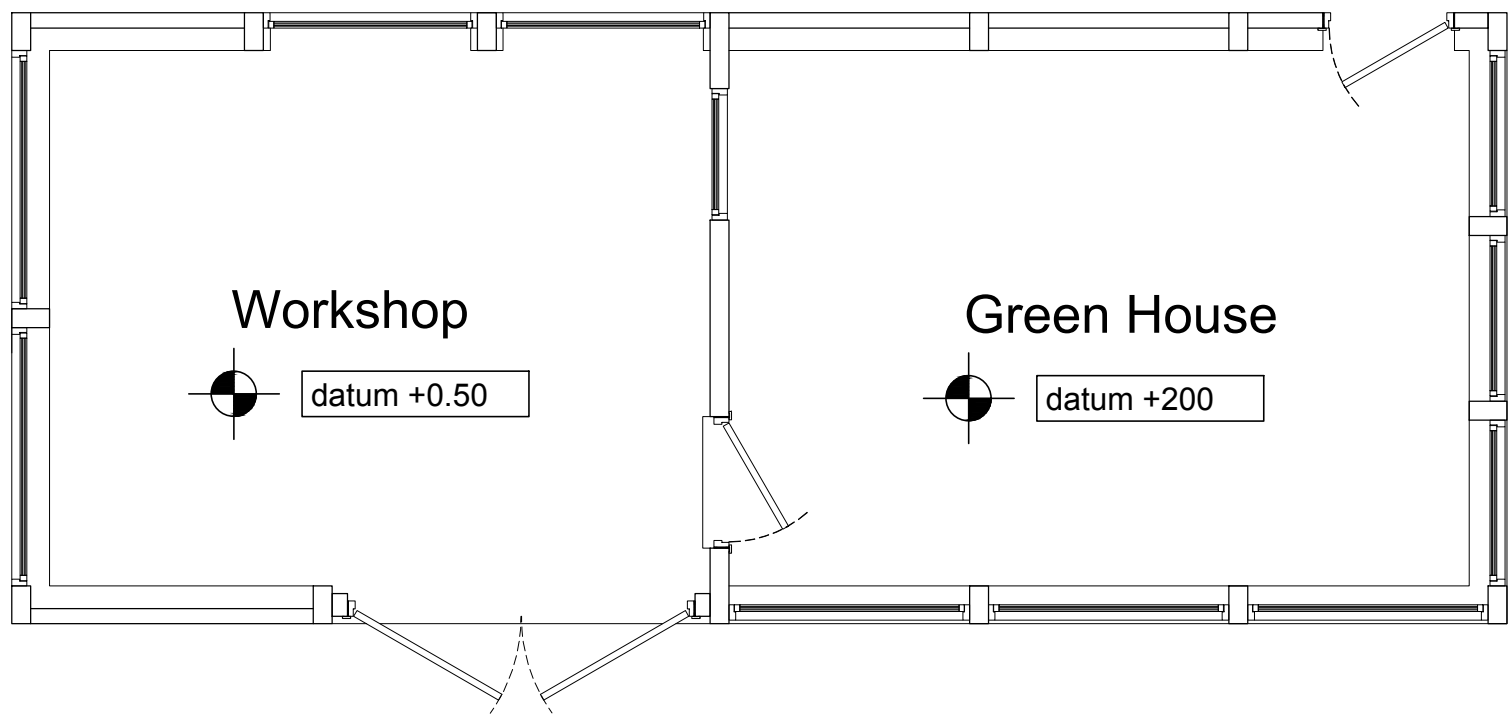


Proposed
Plan

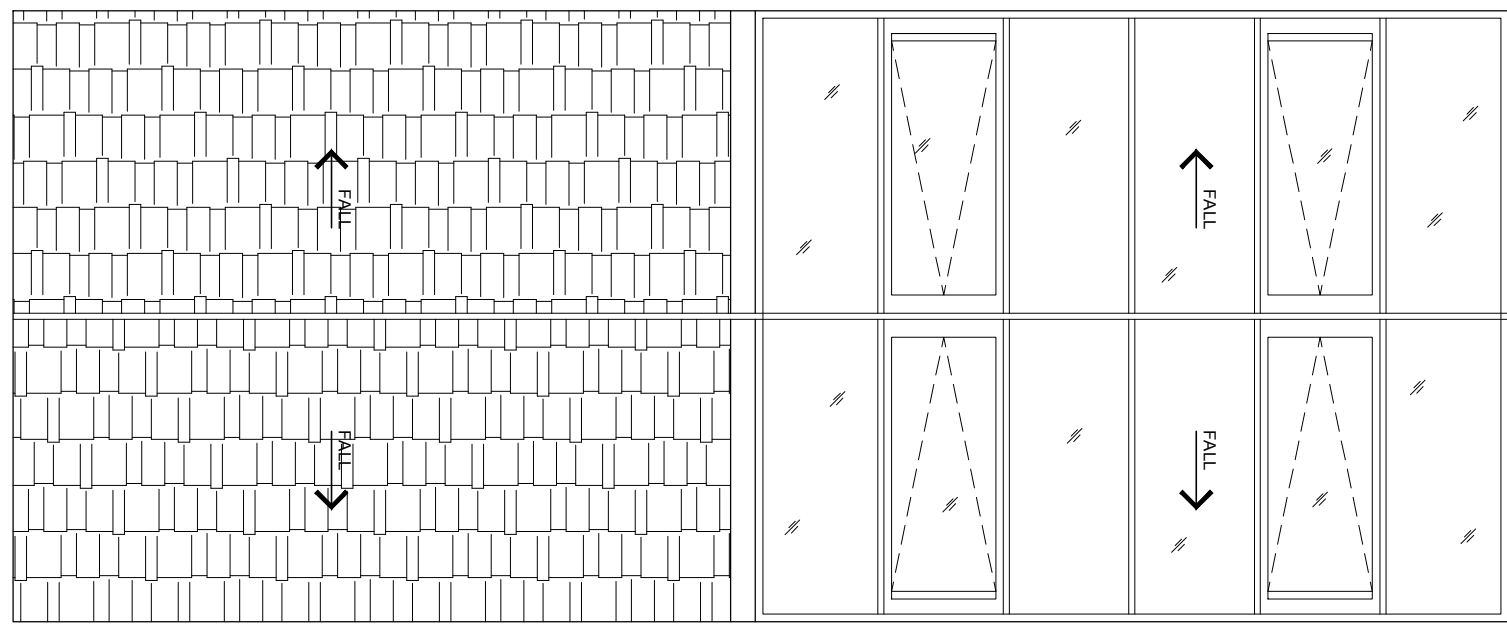


Proposed
Roof Plan

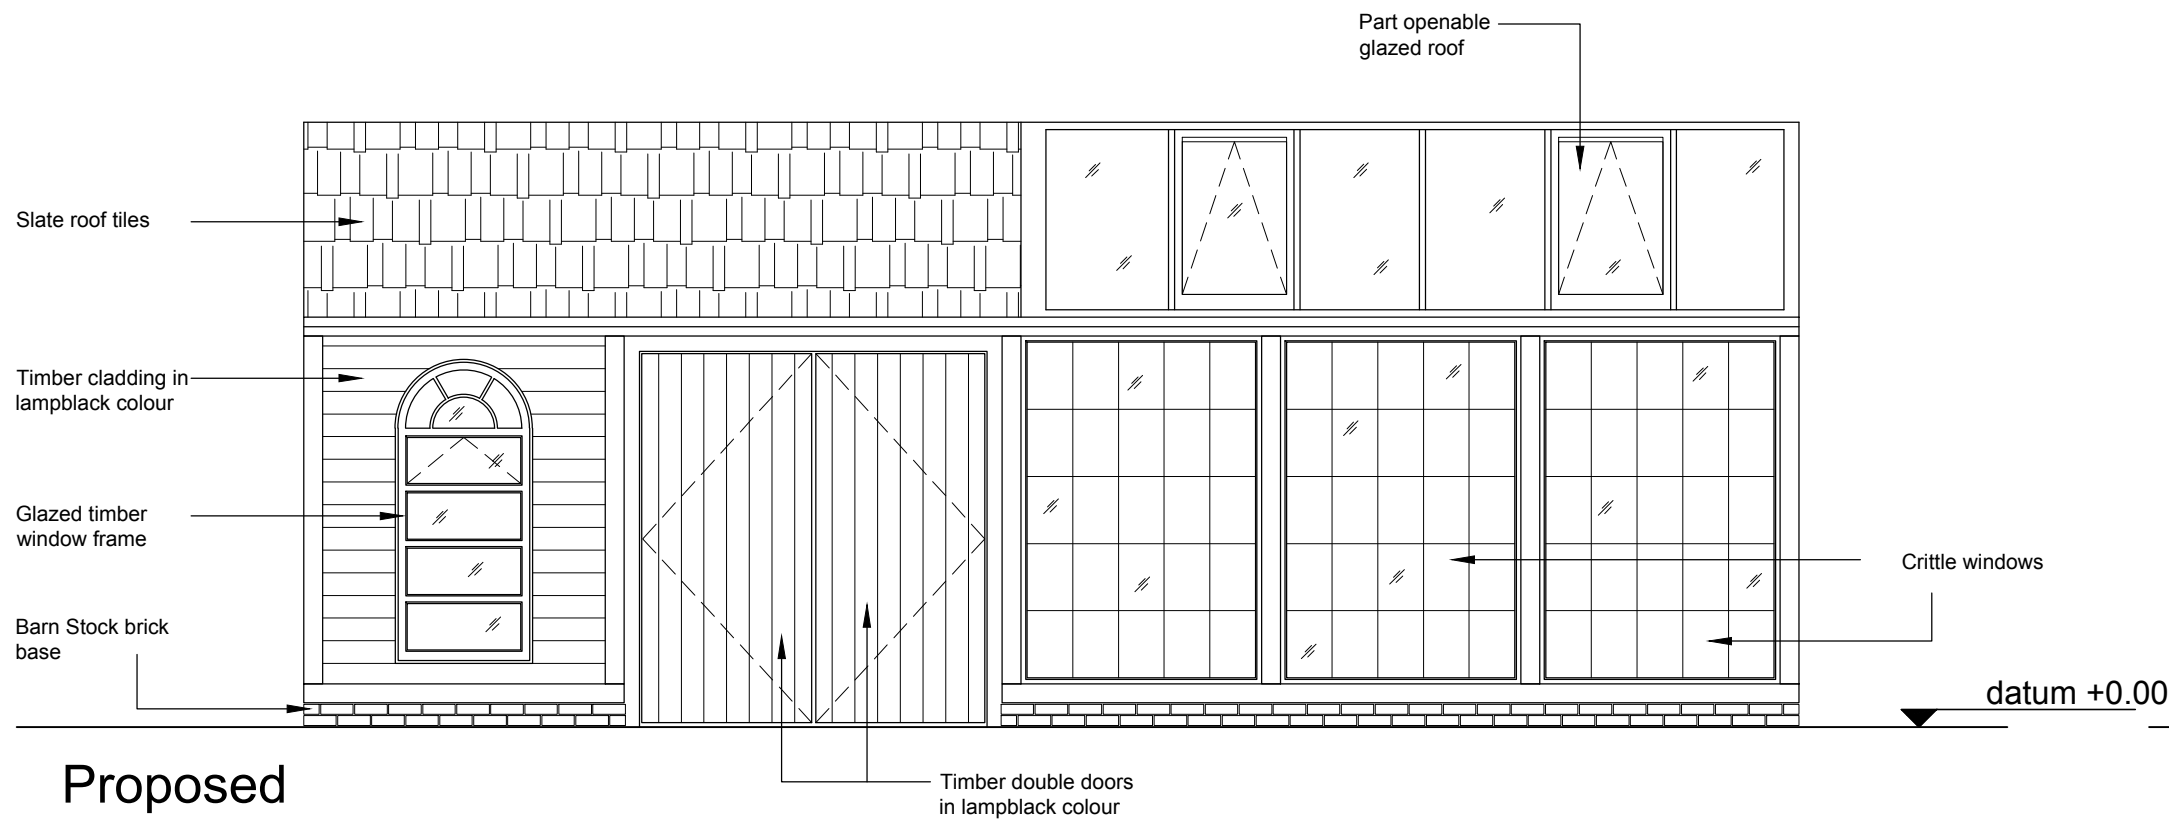


Proposed
Elevation A

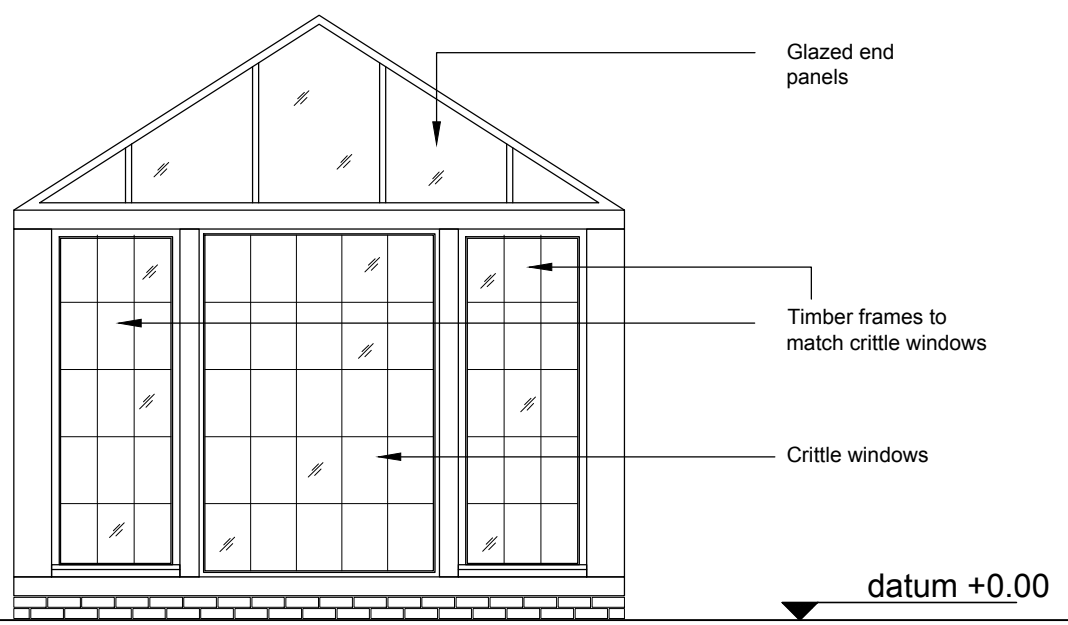


Proposed
Elevation B

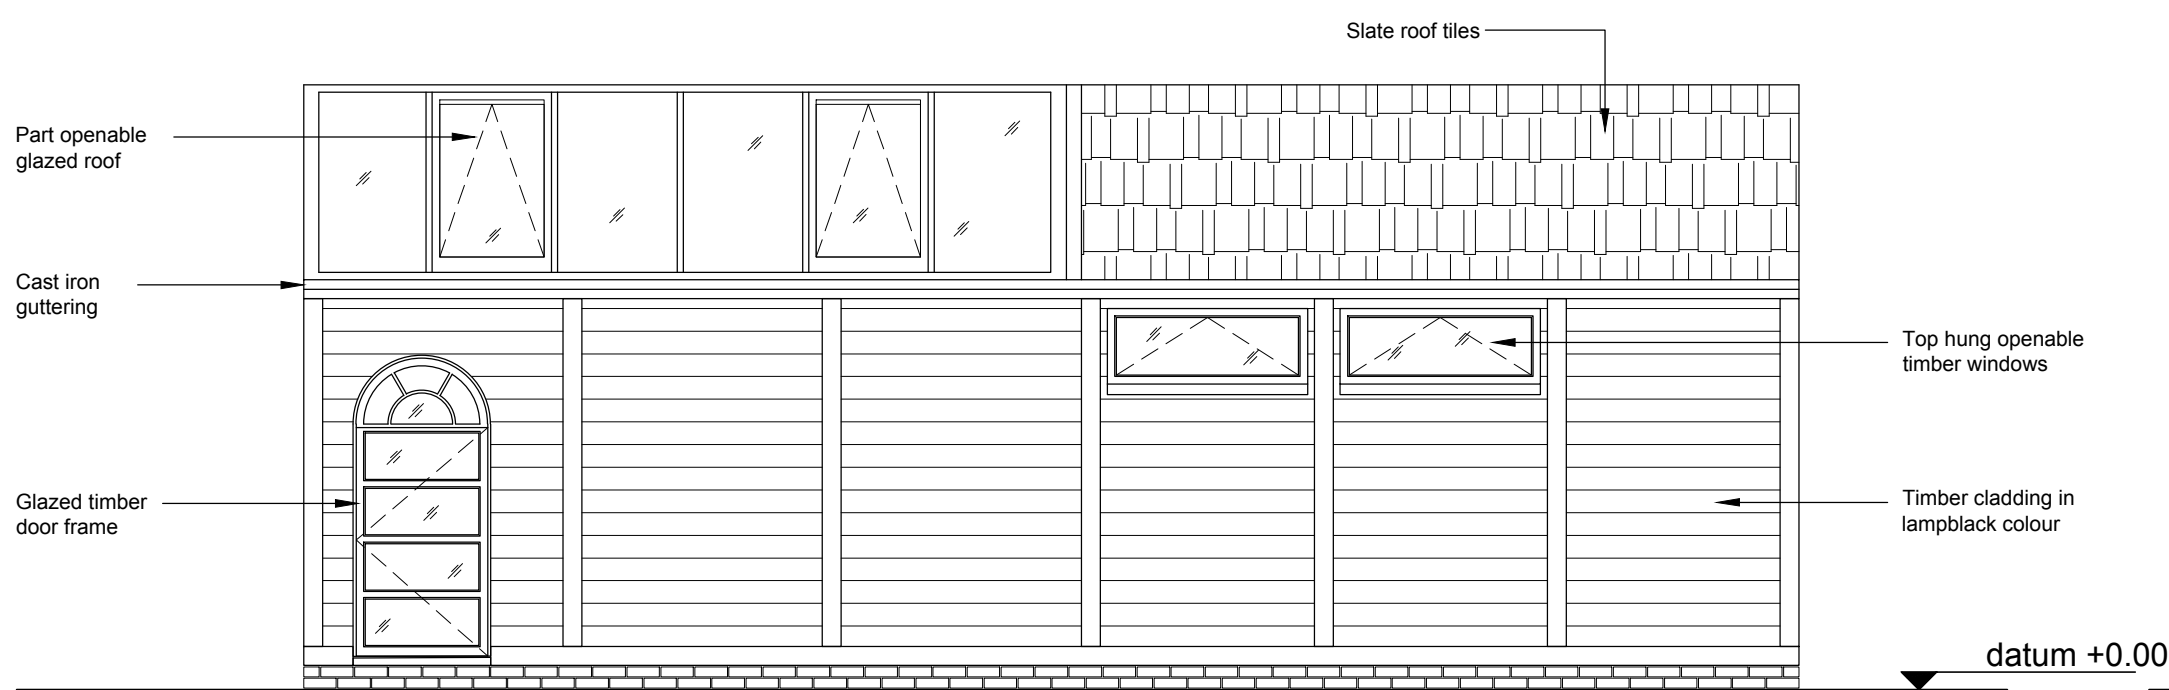

Proposed
Elevation C

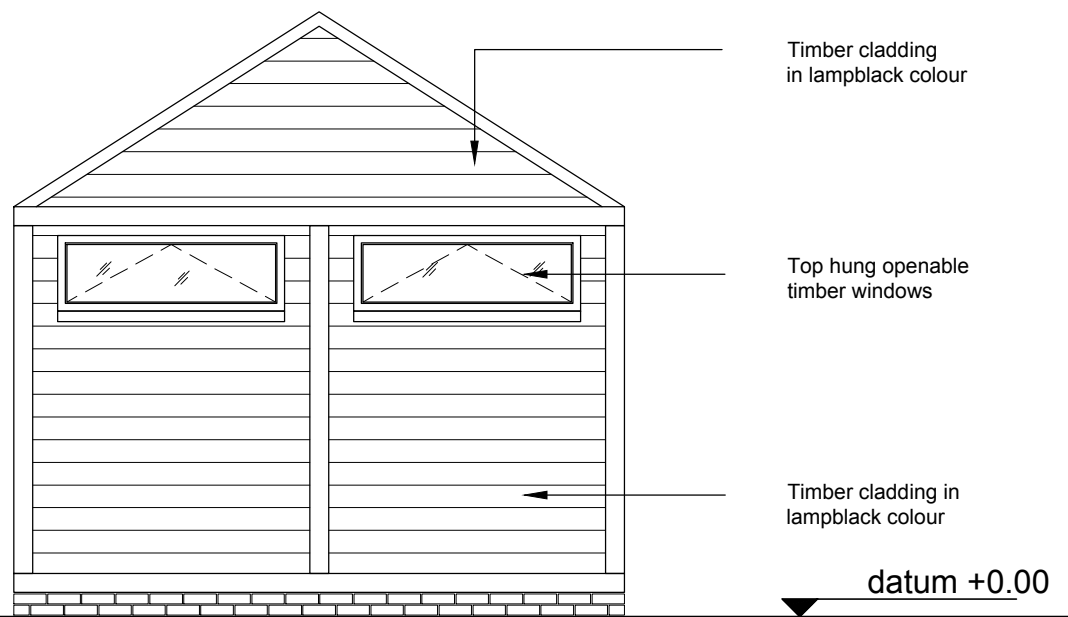

Proposed
Elevation D

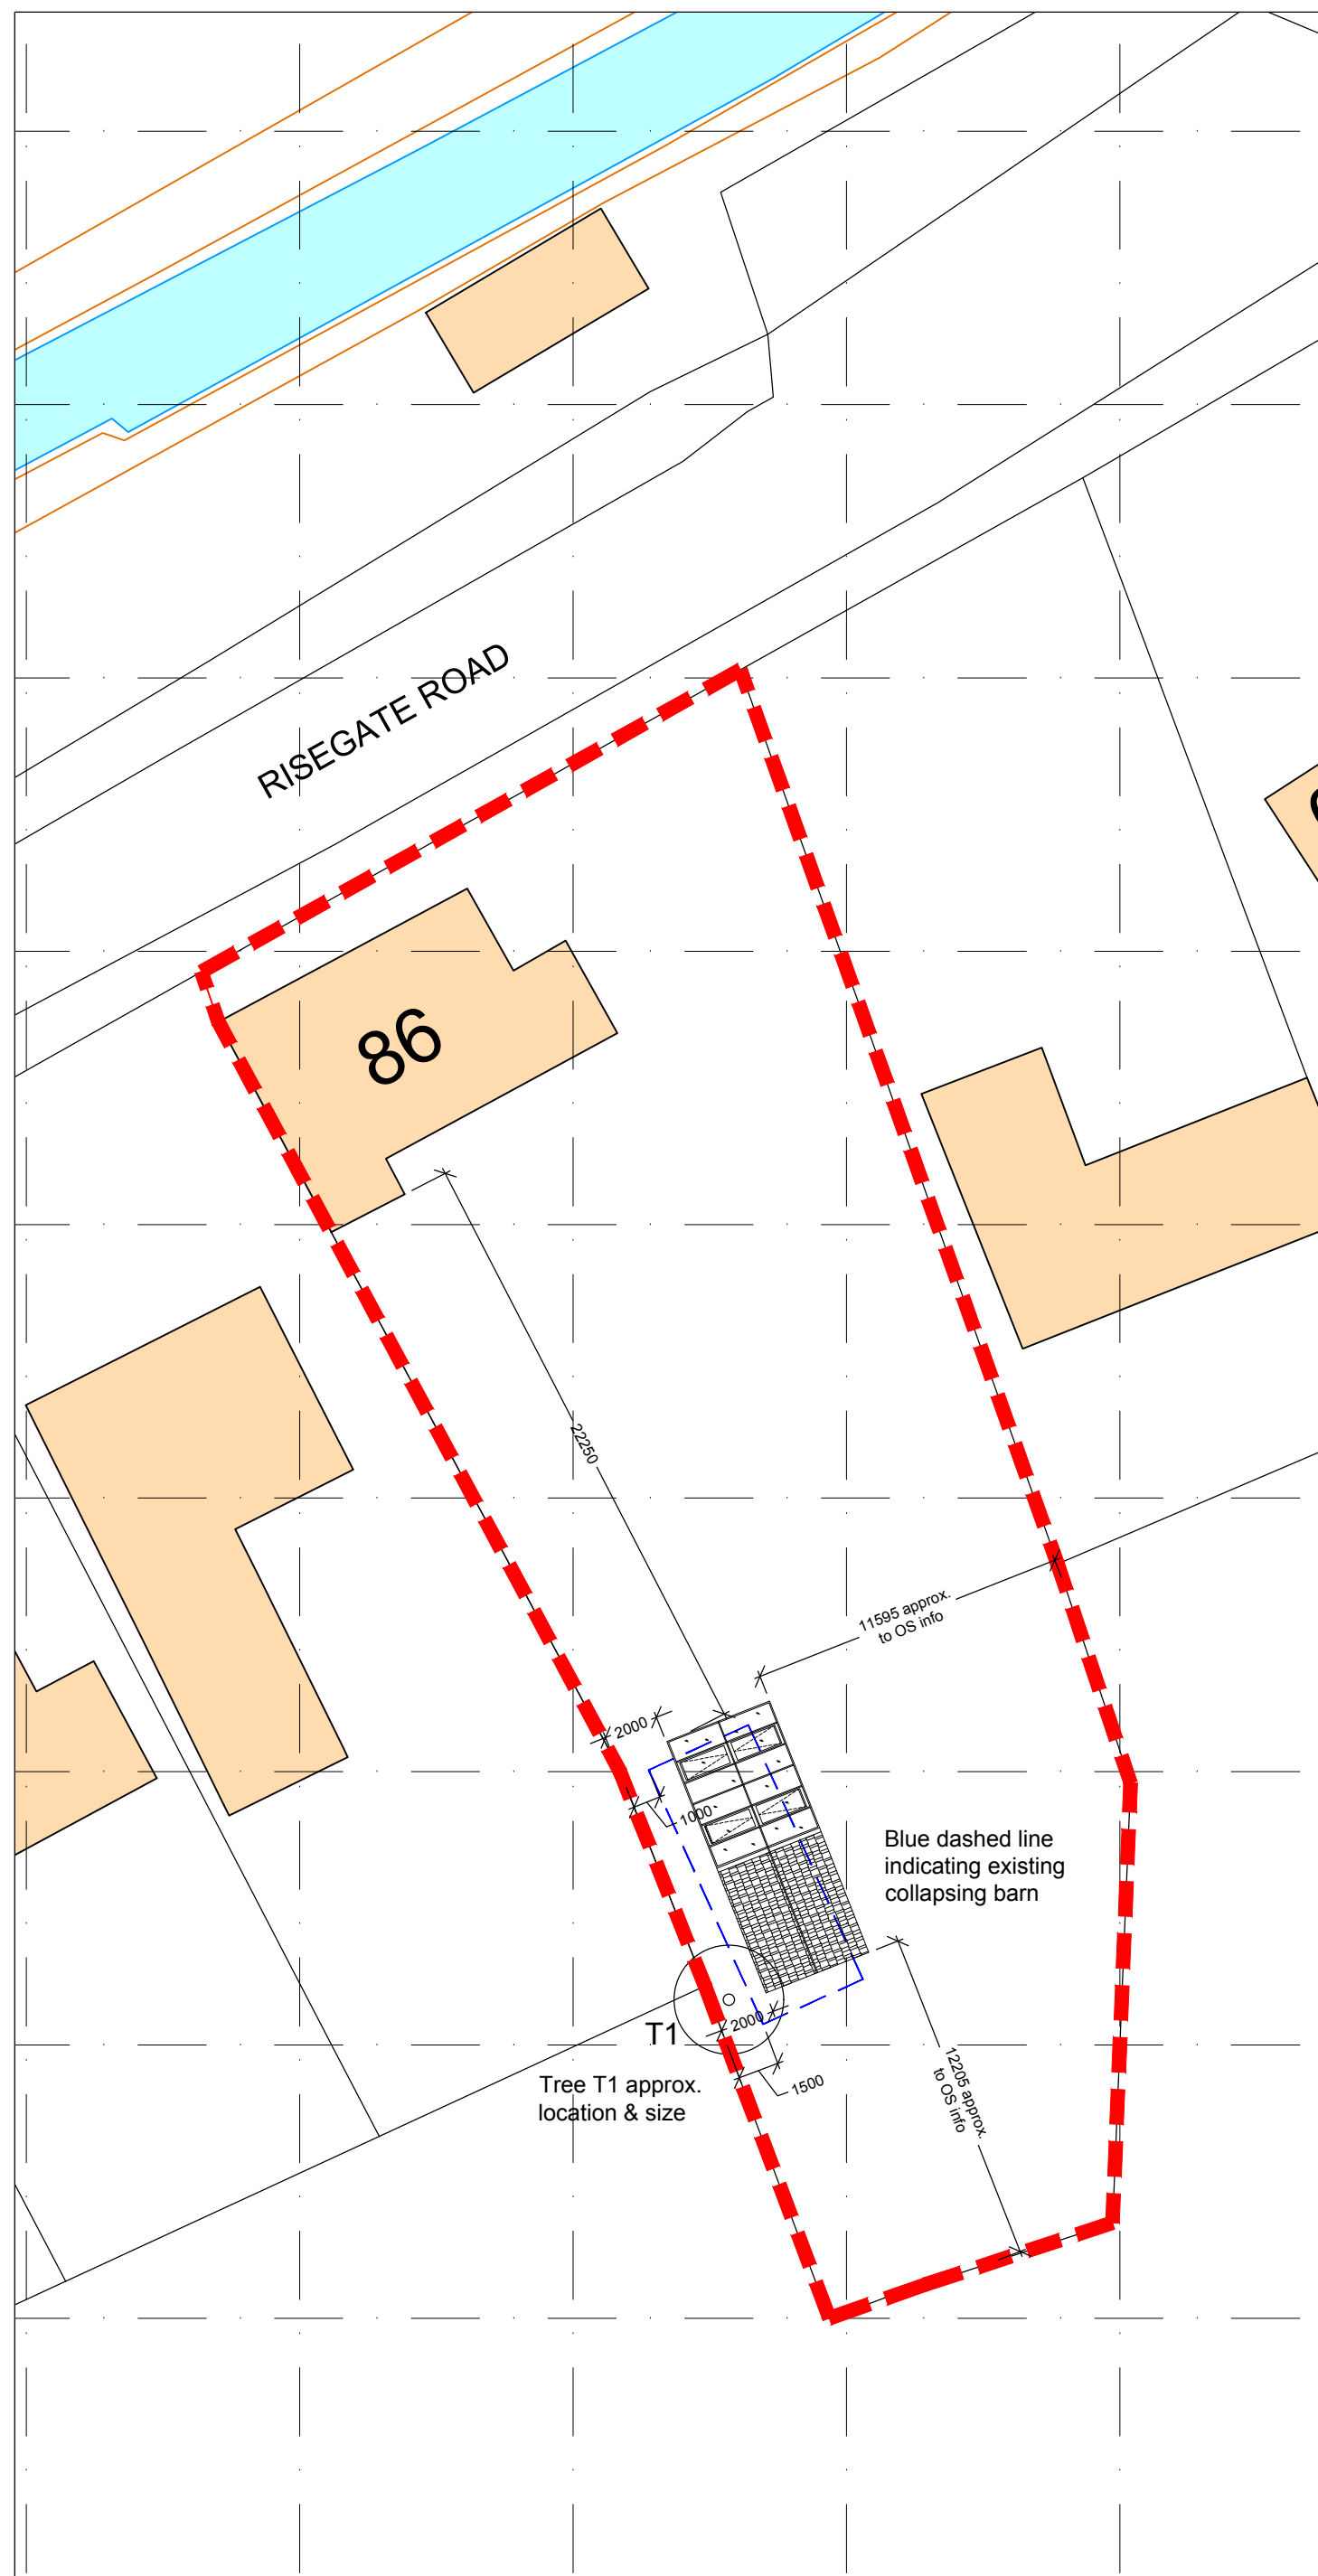

Proposed Block Site Plan
Scale 1:250 @ A1

P1 Dimensions added to site boundary
no. ISSUED FOR PLANNING
rev amendments

03.05.20
09.03.20
date by



project
86 Risegate Road
Spalding
client
Mark Purnell

drawing title
Barn Green House
Existing and Proposed
drawing status

FOR PLANNING

scale
1:50 @ A1
1:100 @ A3

date
18.02.20

drawn by
MC

checked by
JH

job no.
1903

drawing no.
A 100 001

revision
P1

