
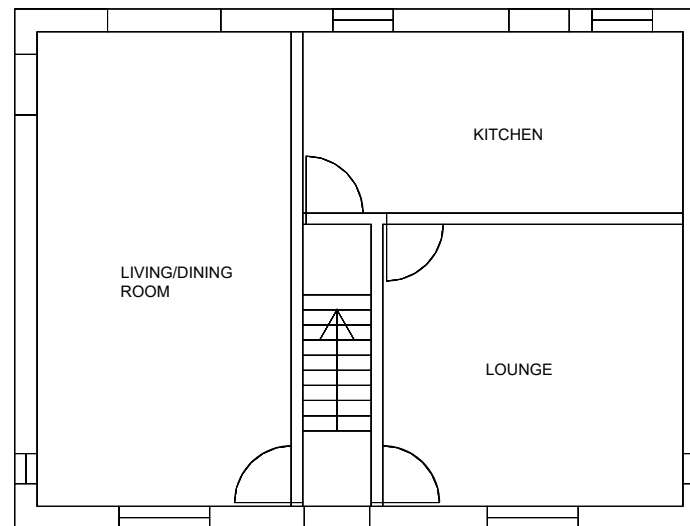


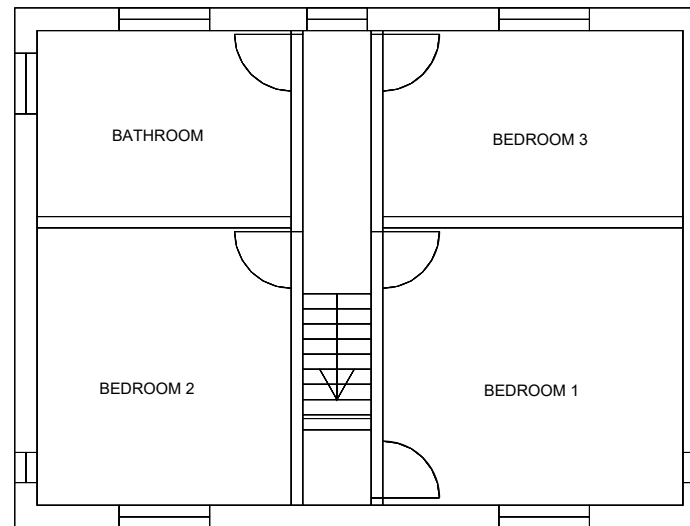

REV	DATE	BY	REVISION NOTES
Suite 2, Clare Hall, St Ives Business Park, Parsons Green, St Ives, Cambs, PE27 4WY			 PARTNERS in PLANNING and ARCHITECTURE
© COPYRIGHT Tel: 01480 494969 Email: enquiries@planningandarchitecture.co.uk Web: www.planningandarchitecture.co.uk			
PROJECT Proposed Replacement Dwelling at Rainbow Lodge Siltside Gosberton Clough PE11 4JR			
CLIENT Mr and Mrs G Ascough			
DRAWING TITLE Existing Floor Plans			
DRAWN BY GA		SCALE 1:100 @ A3 1m 2 3 4	
DATE -		DWG. No. 17/137/103	
		REV. -	