




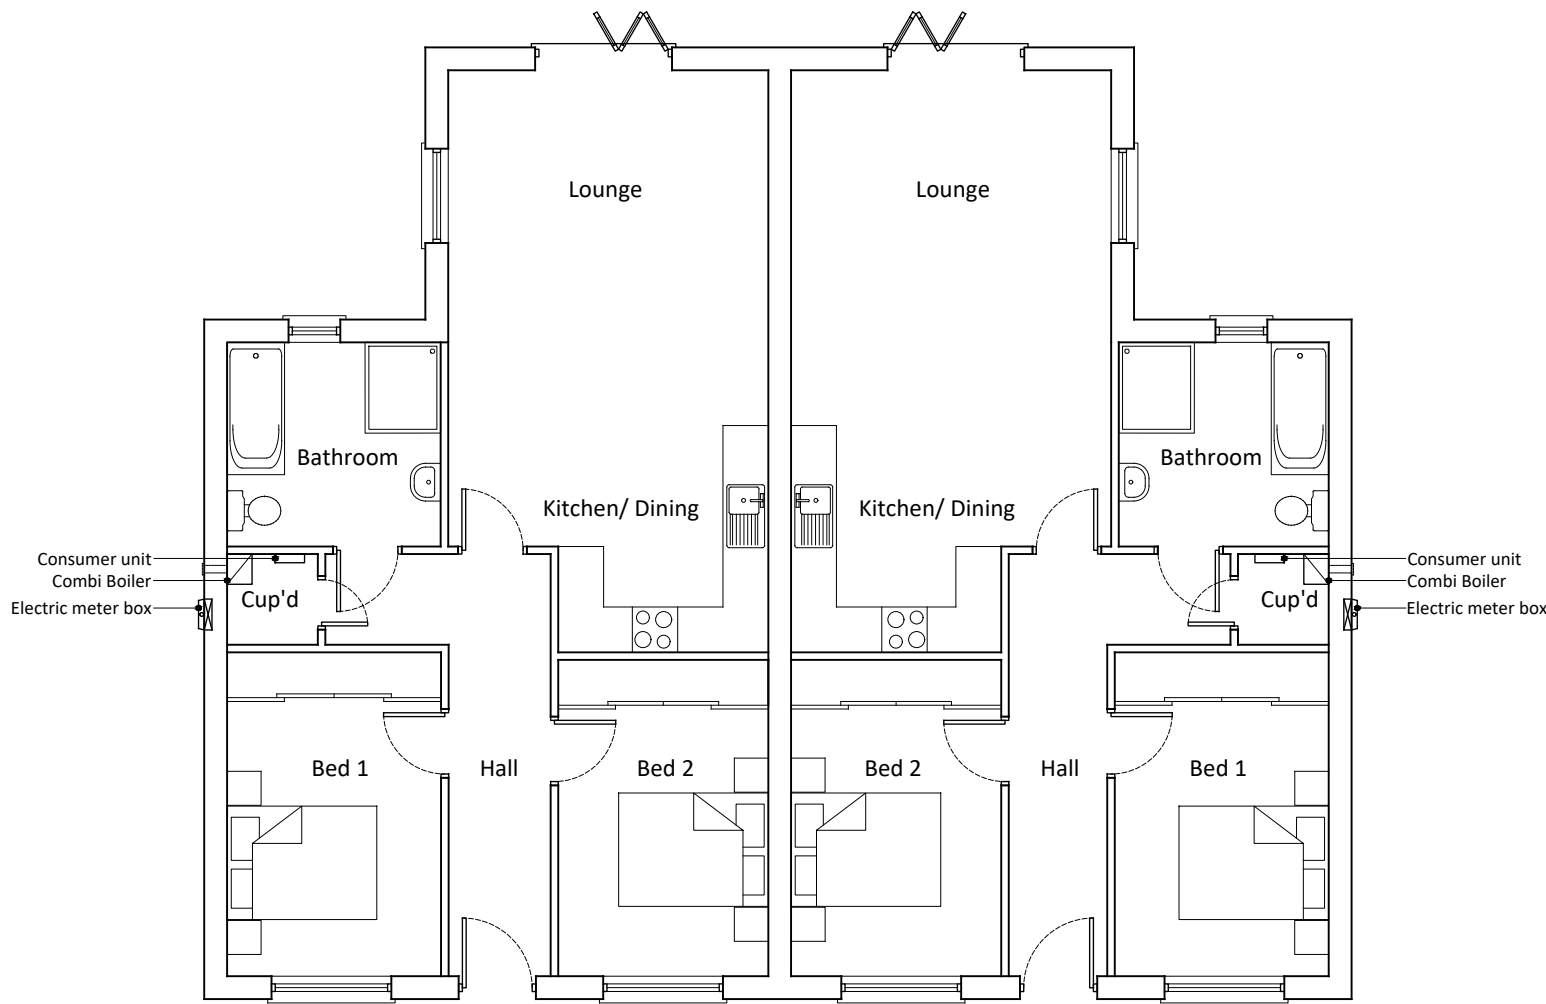


Floor Plan

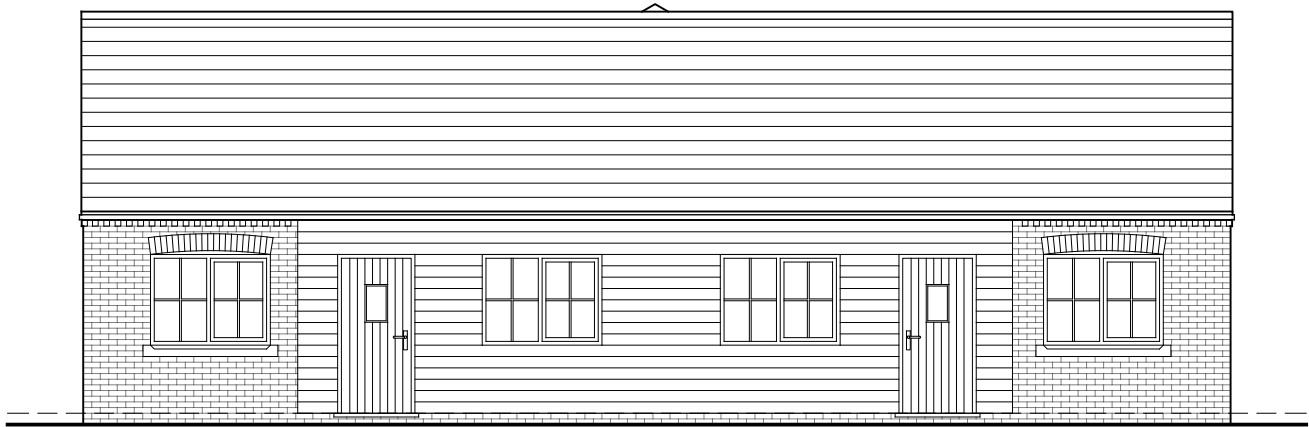


Front Elevation

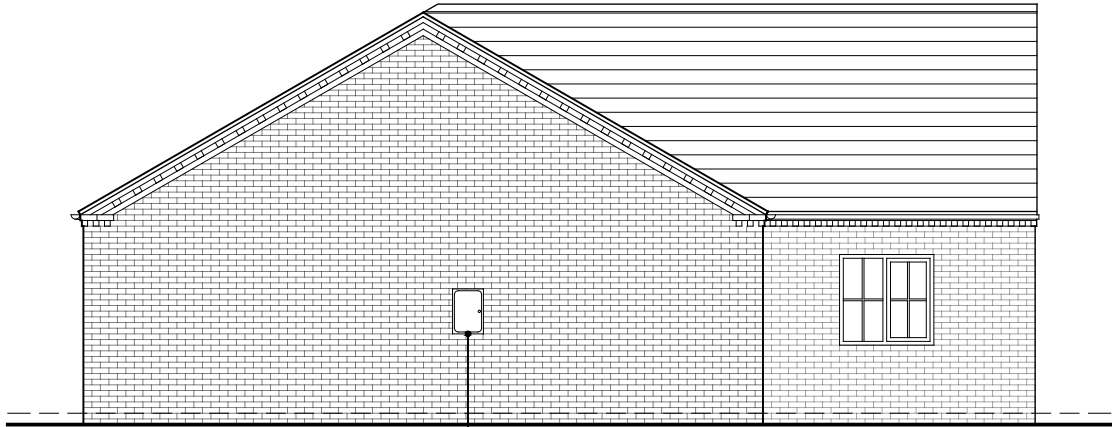

Side Elevation

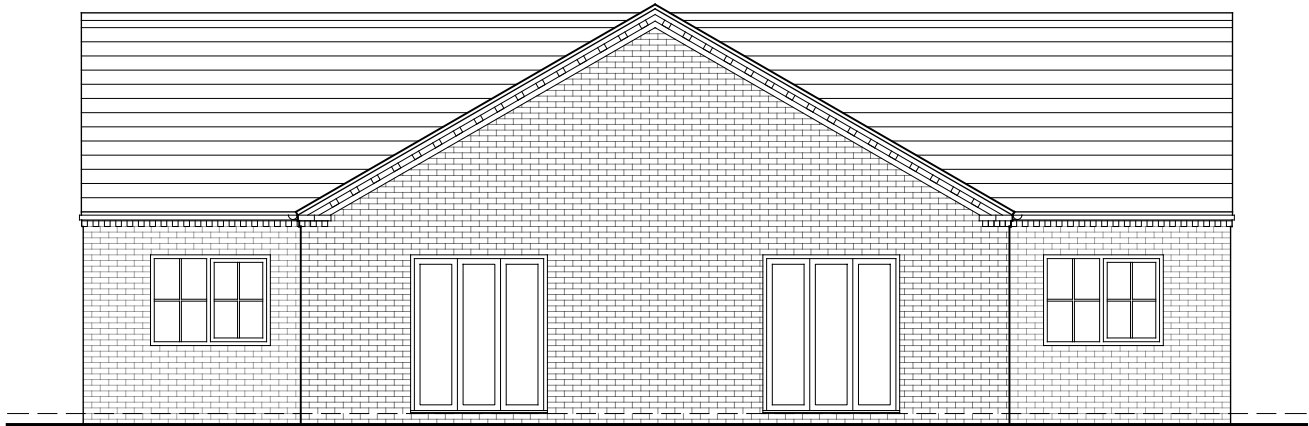

Rear Elevation

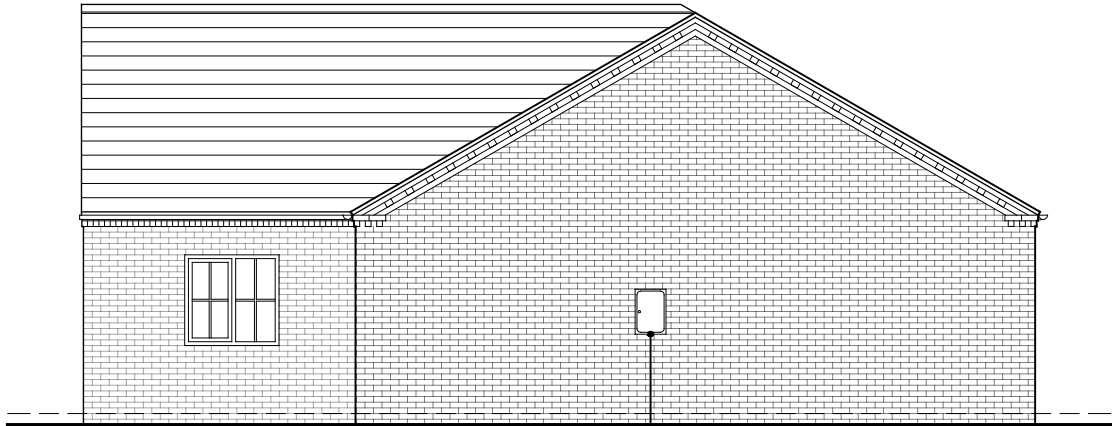

Side Elevation



Notes

Copyright
© Robert Doughty Consultancy Limited.
All rights described in the Copyright, Designs and Patents Act 1988 have been asserted.

CDM 2015
This drawing is for illustrative purposes and/or obtaining the relevant planning permission only. It should not be used for construction and accordingly, risk identification under the Construction (Design & Management) Regulations 2015 has not been undertaken.

B	Material revisions	07.03.23
A	Client alterations	14.12.21

Rev	Description	Date
-----	-------------	------

rdc
Robert Doughty
Consultancy

32 High Street, Helpringham
Sleaford, Lincolnshire, NG34 0RA

Tel: 01529 421646
Email: admin@rdc-landplan.co.uk
Web: www.rdc-landplan.co.uk

Client
D & R Homes (Gosberton) Ltd

Project
Land off Spalding Road
Gosberton

Drawing
HTB - Floor Plans and Elevations, Option A

Scale @ A2 1: 100	Date 24/11/21
-----------------------------	-------------------------

Drawn By CH	Checked By PSS
-----------------------	--------------------------

Job Number 1308-5	Status PL	Purpose of Issue Planning
-----------------------------	---------------------	-------------------------------------

Drawing No. 1308-5_PL_GA102	Rev B
---------------------------------------	-----------------