



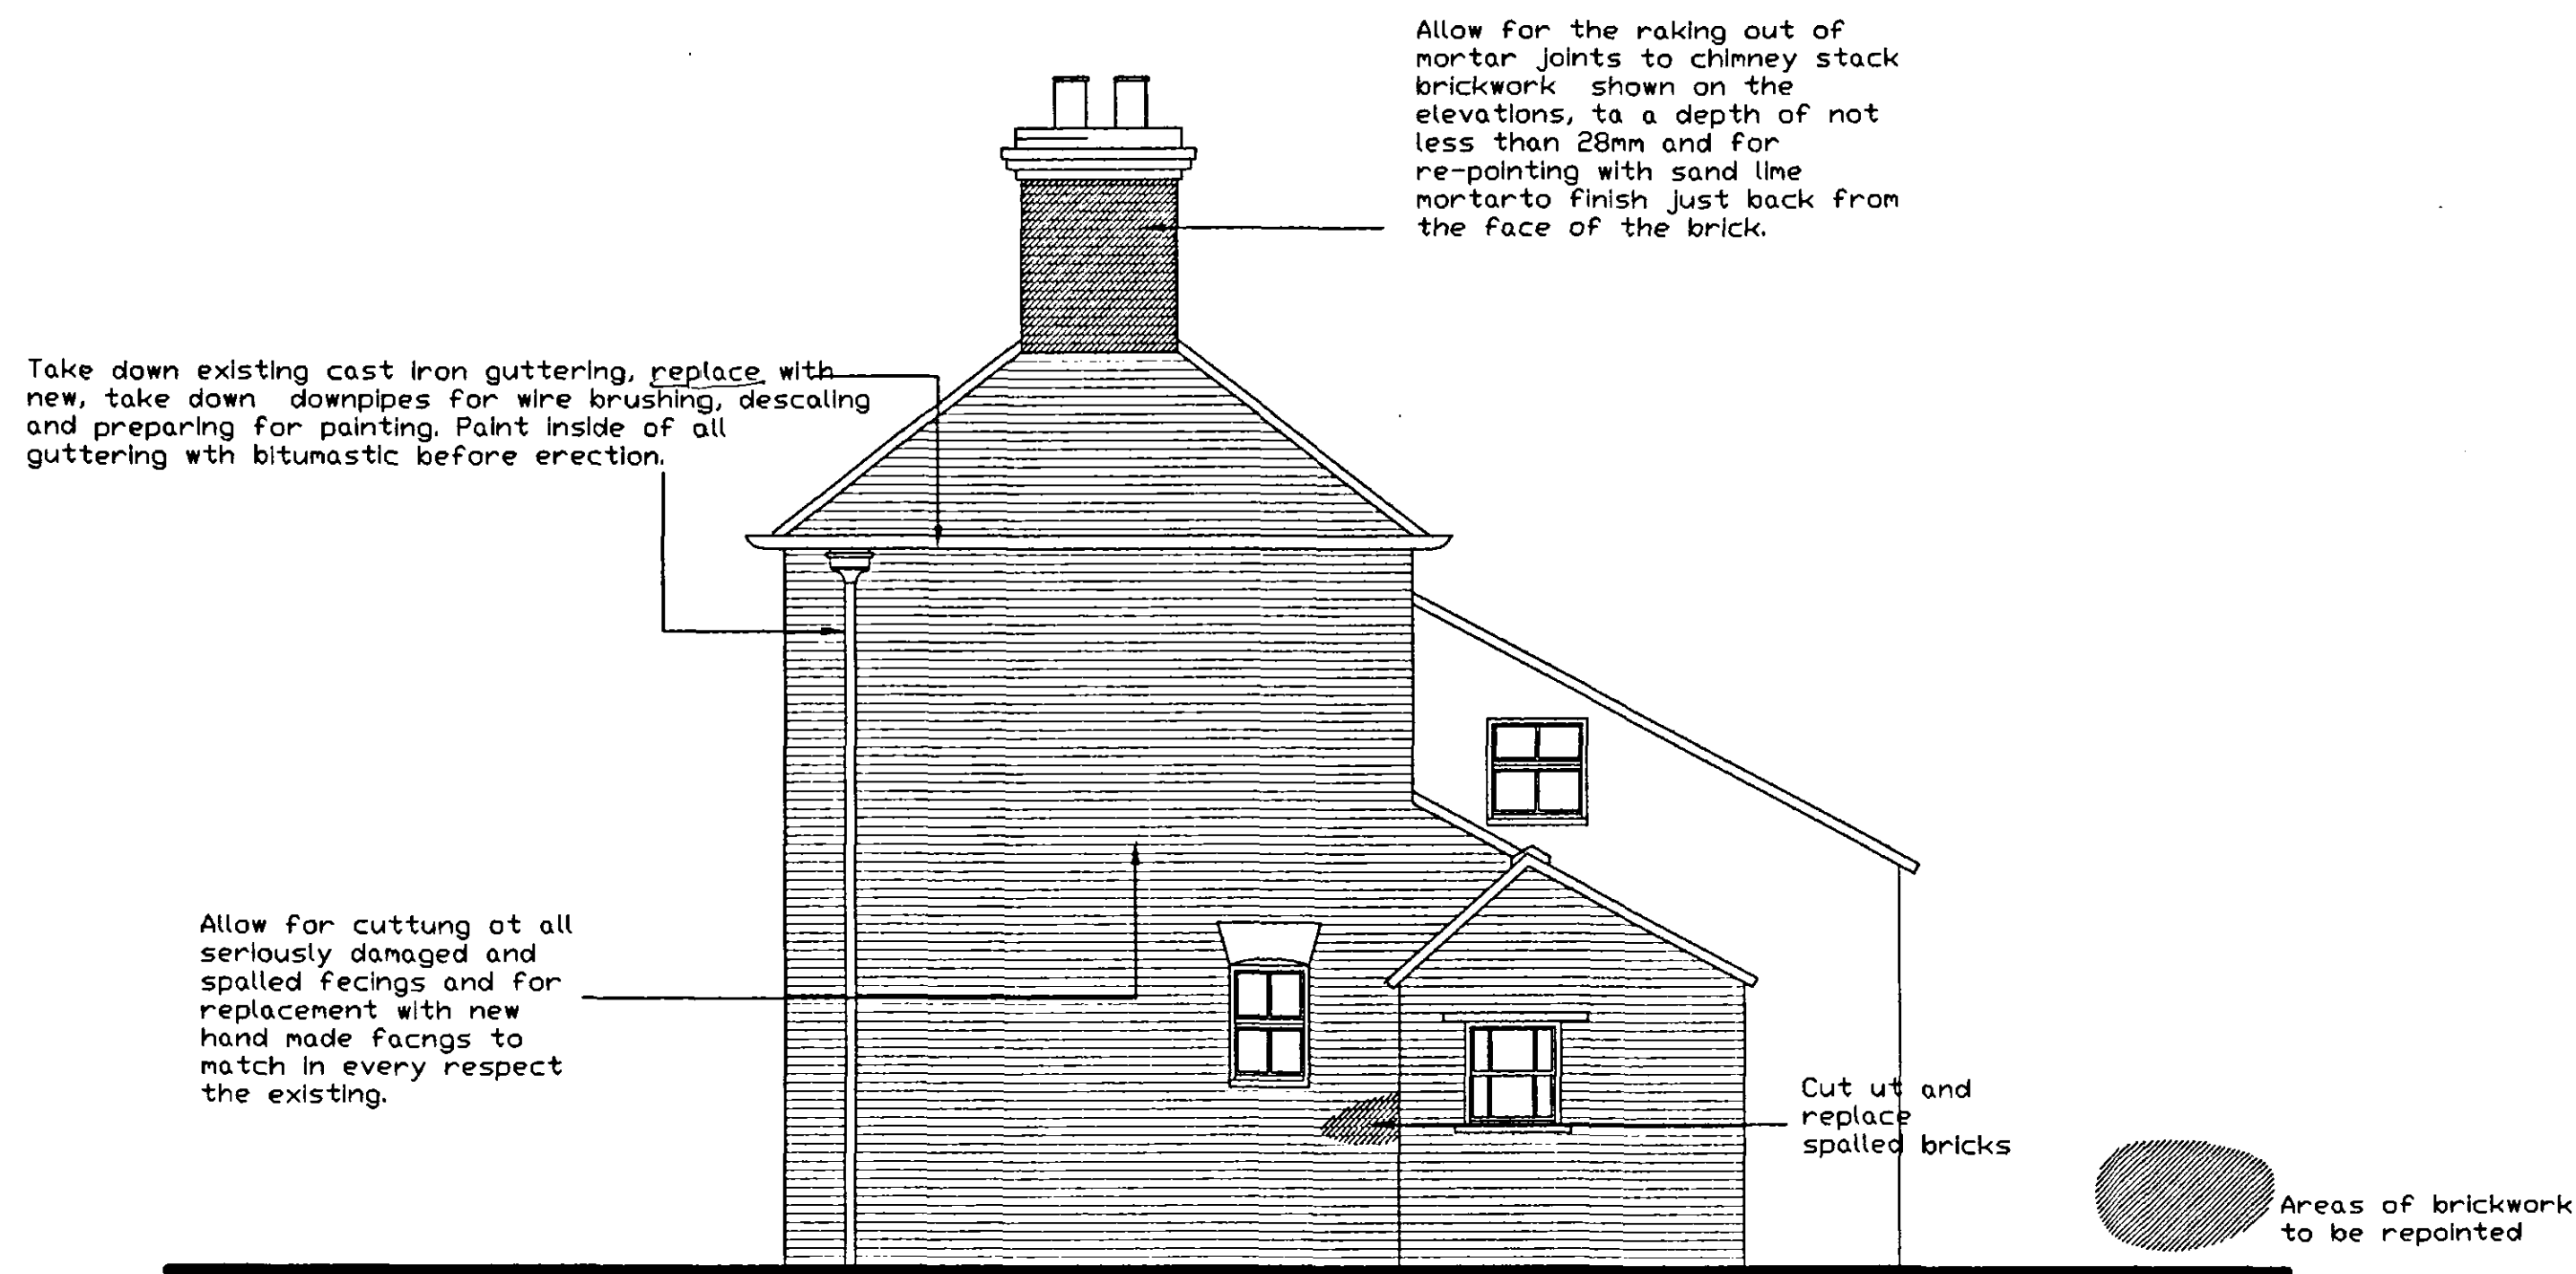

EAST ELEVATION

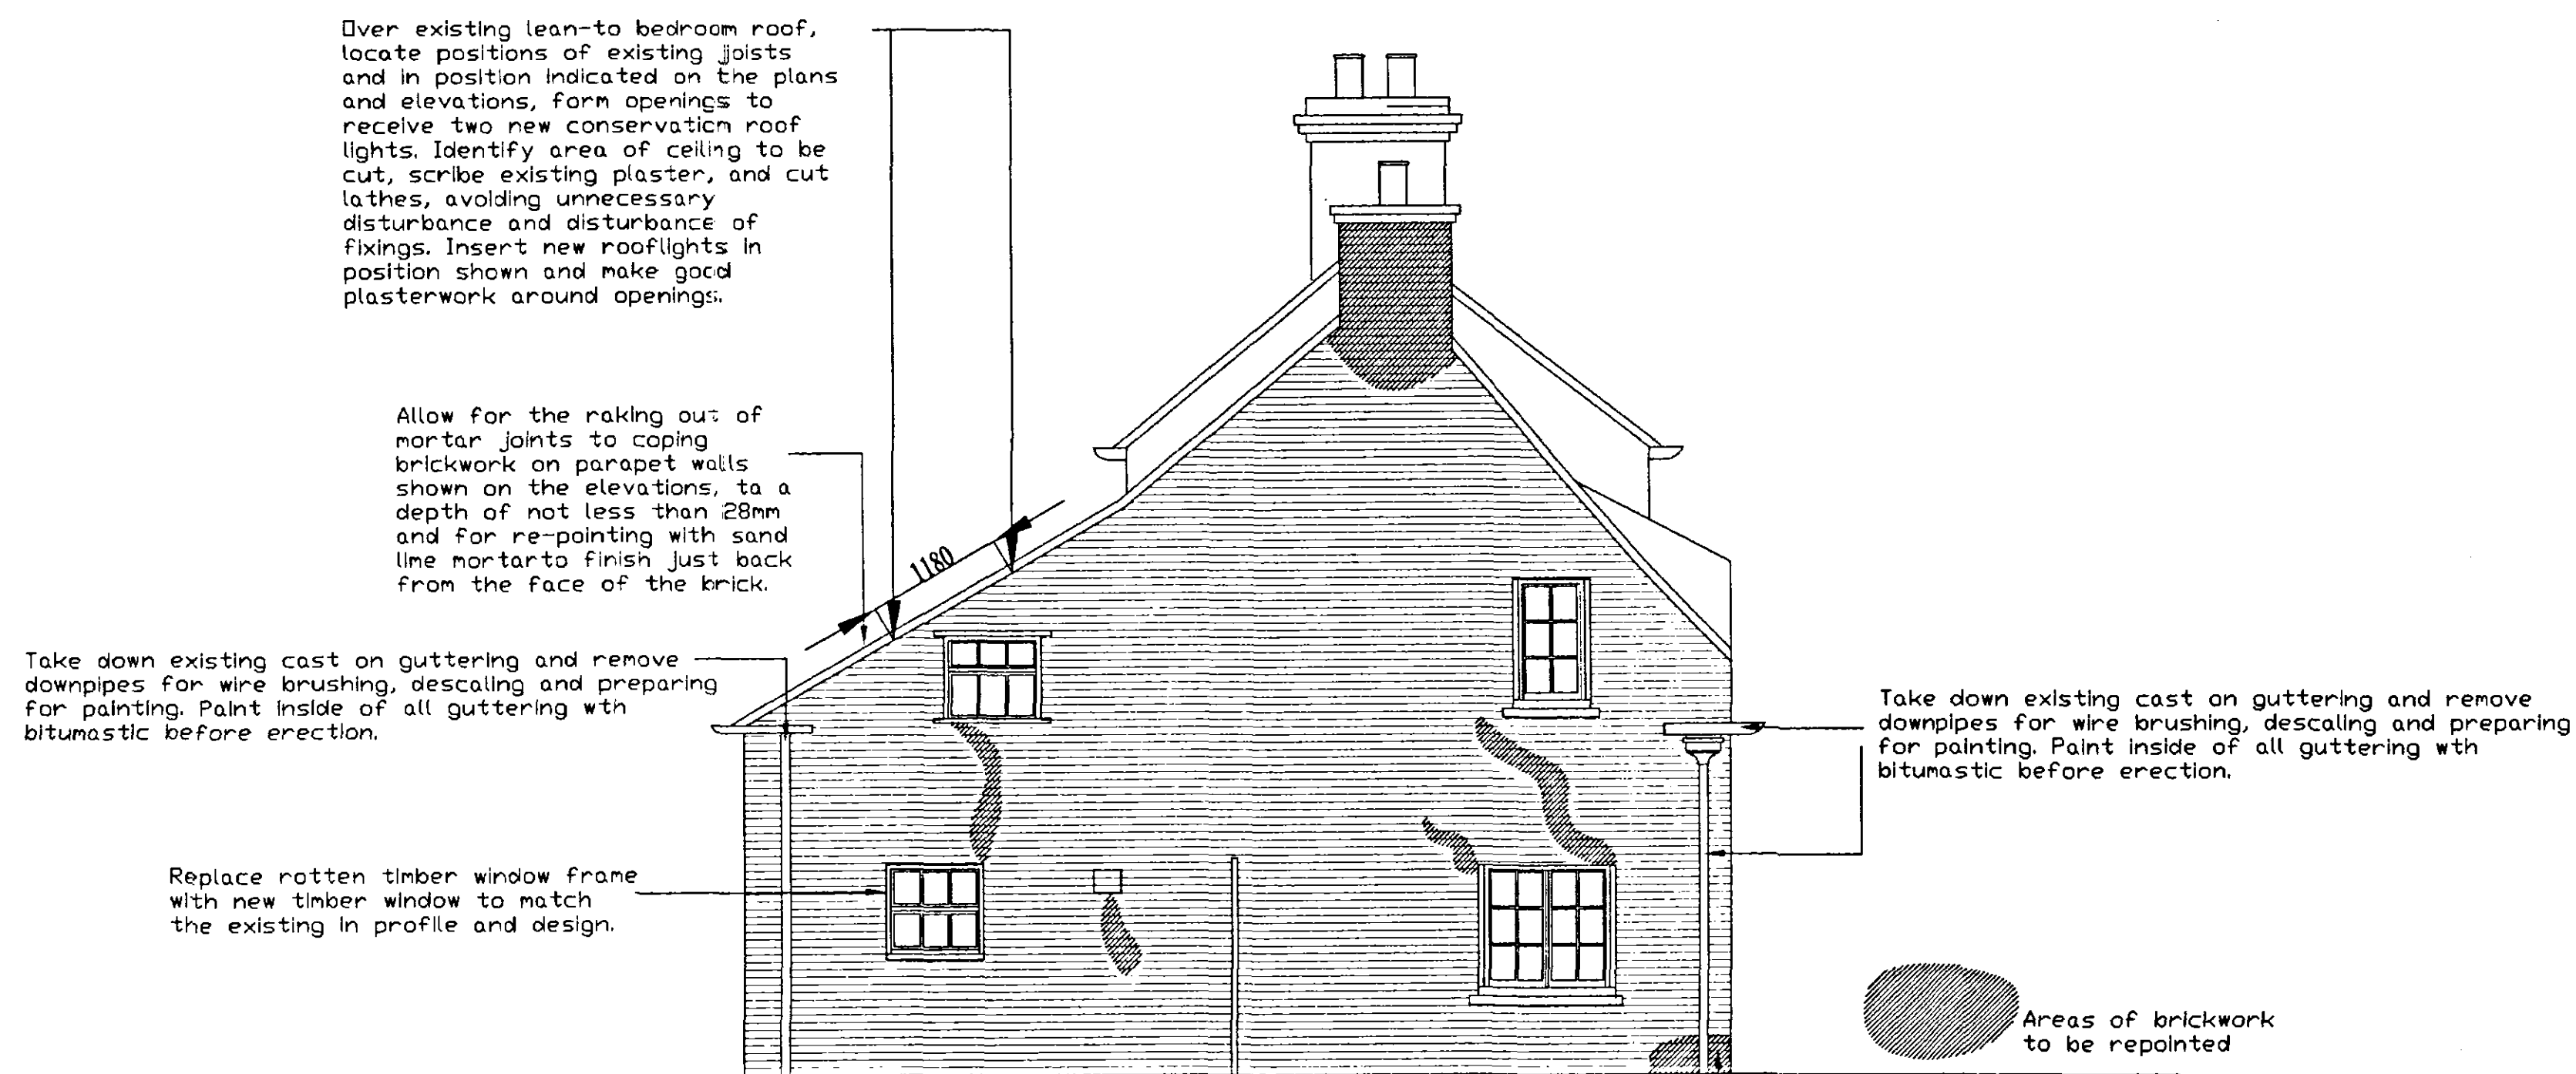

WEST ELEVATION

SHDC
Planning & Development
29 FEB 2008
Ref: 0274/08

DETERMINED
PLAN

JOHN D LYNCH partnership CHARTERED ARCHITECTS	
Client Mr R Bailey-Scott	
Project Urgent repairs to Yew Tree Farmhouse	
Drawing Proposed Work to East & West Elevations	
Date February 2008	Drawn Jdl
Job No. 1667	Drawing No. WD/3
Scale 1:50	Revision