


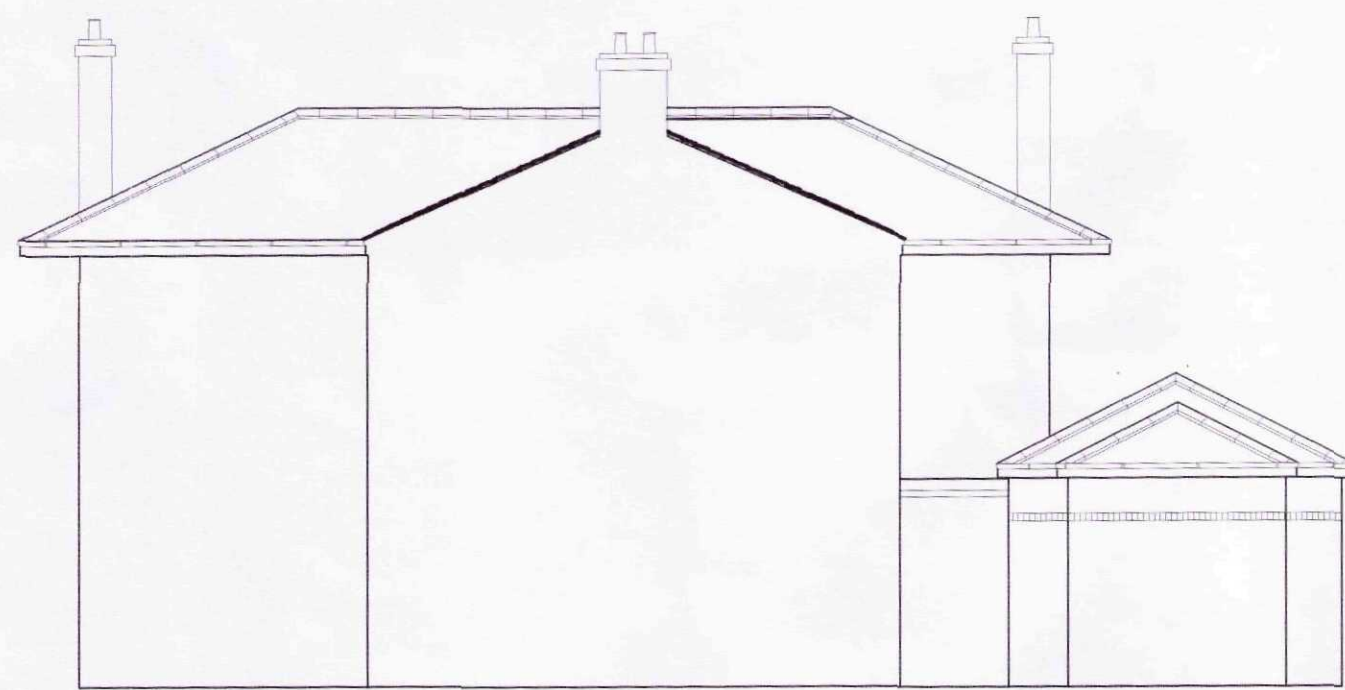


EXISTING REAR ELEVATION (not showing Garden Wall & Railings)




EXISTING REAR ELEVATION (not showing Garden Wall & Railings)



EXISTING REAR ELEVATION

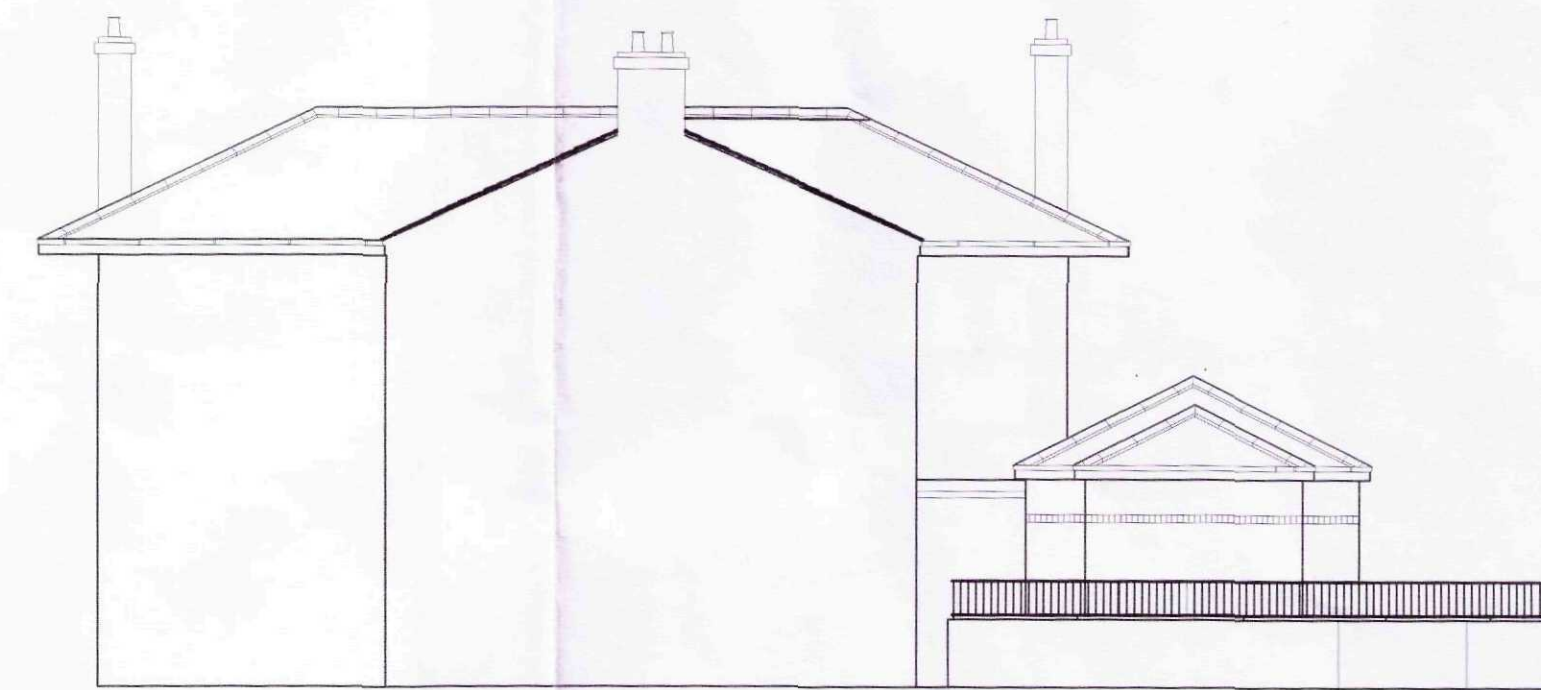


EXISTING REAR ELEVATION

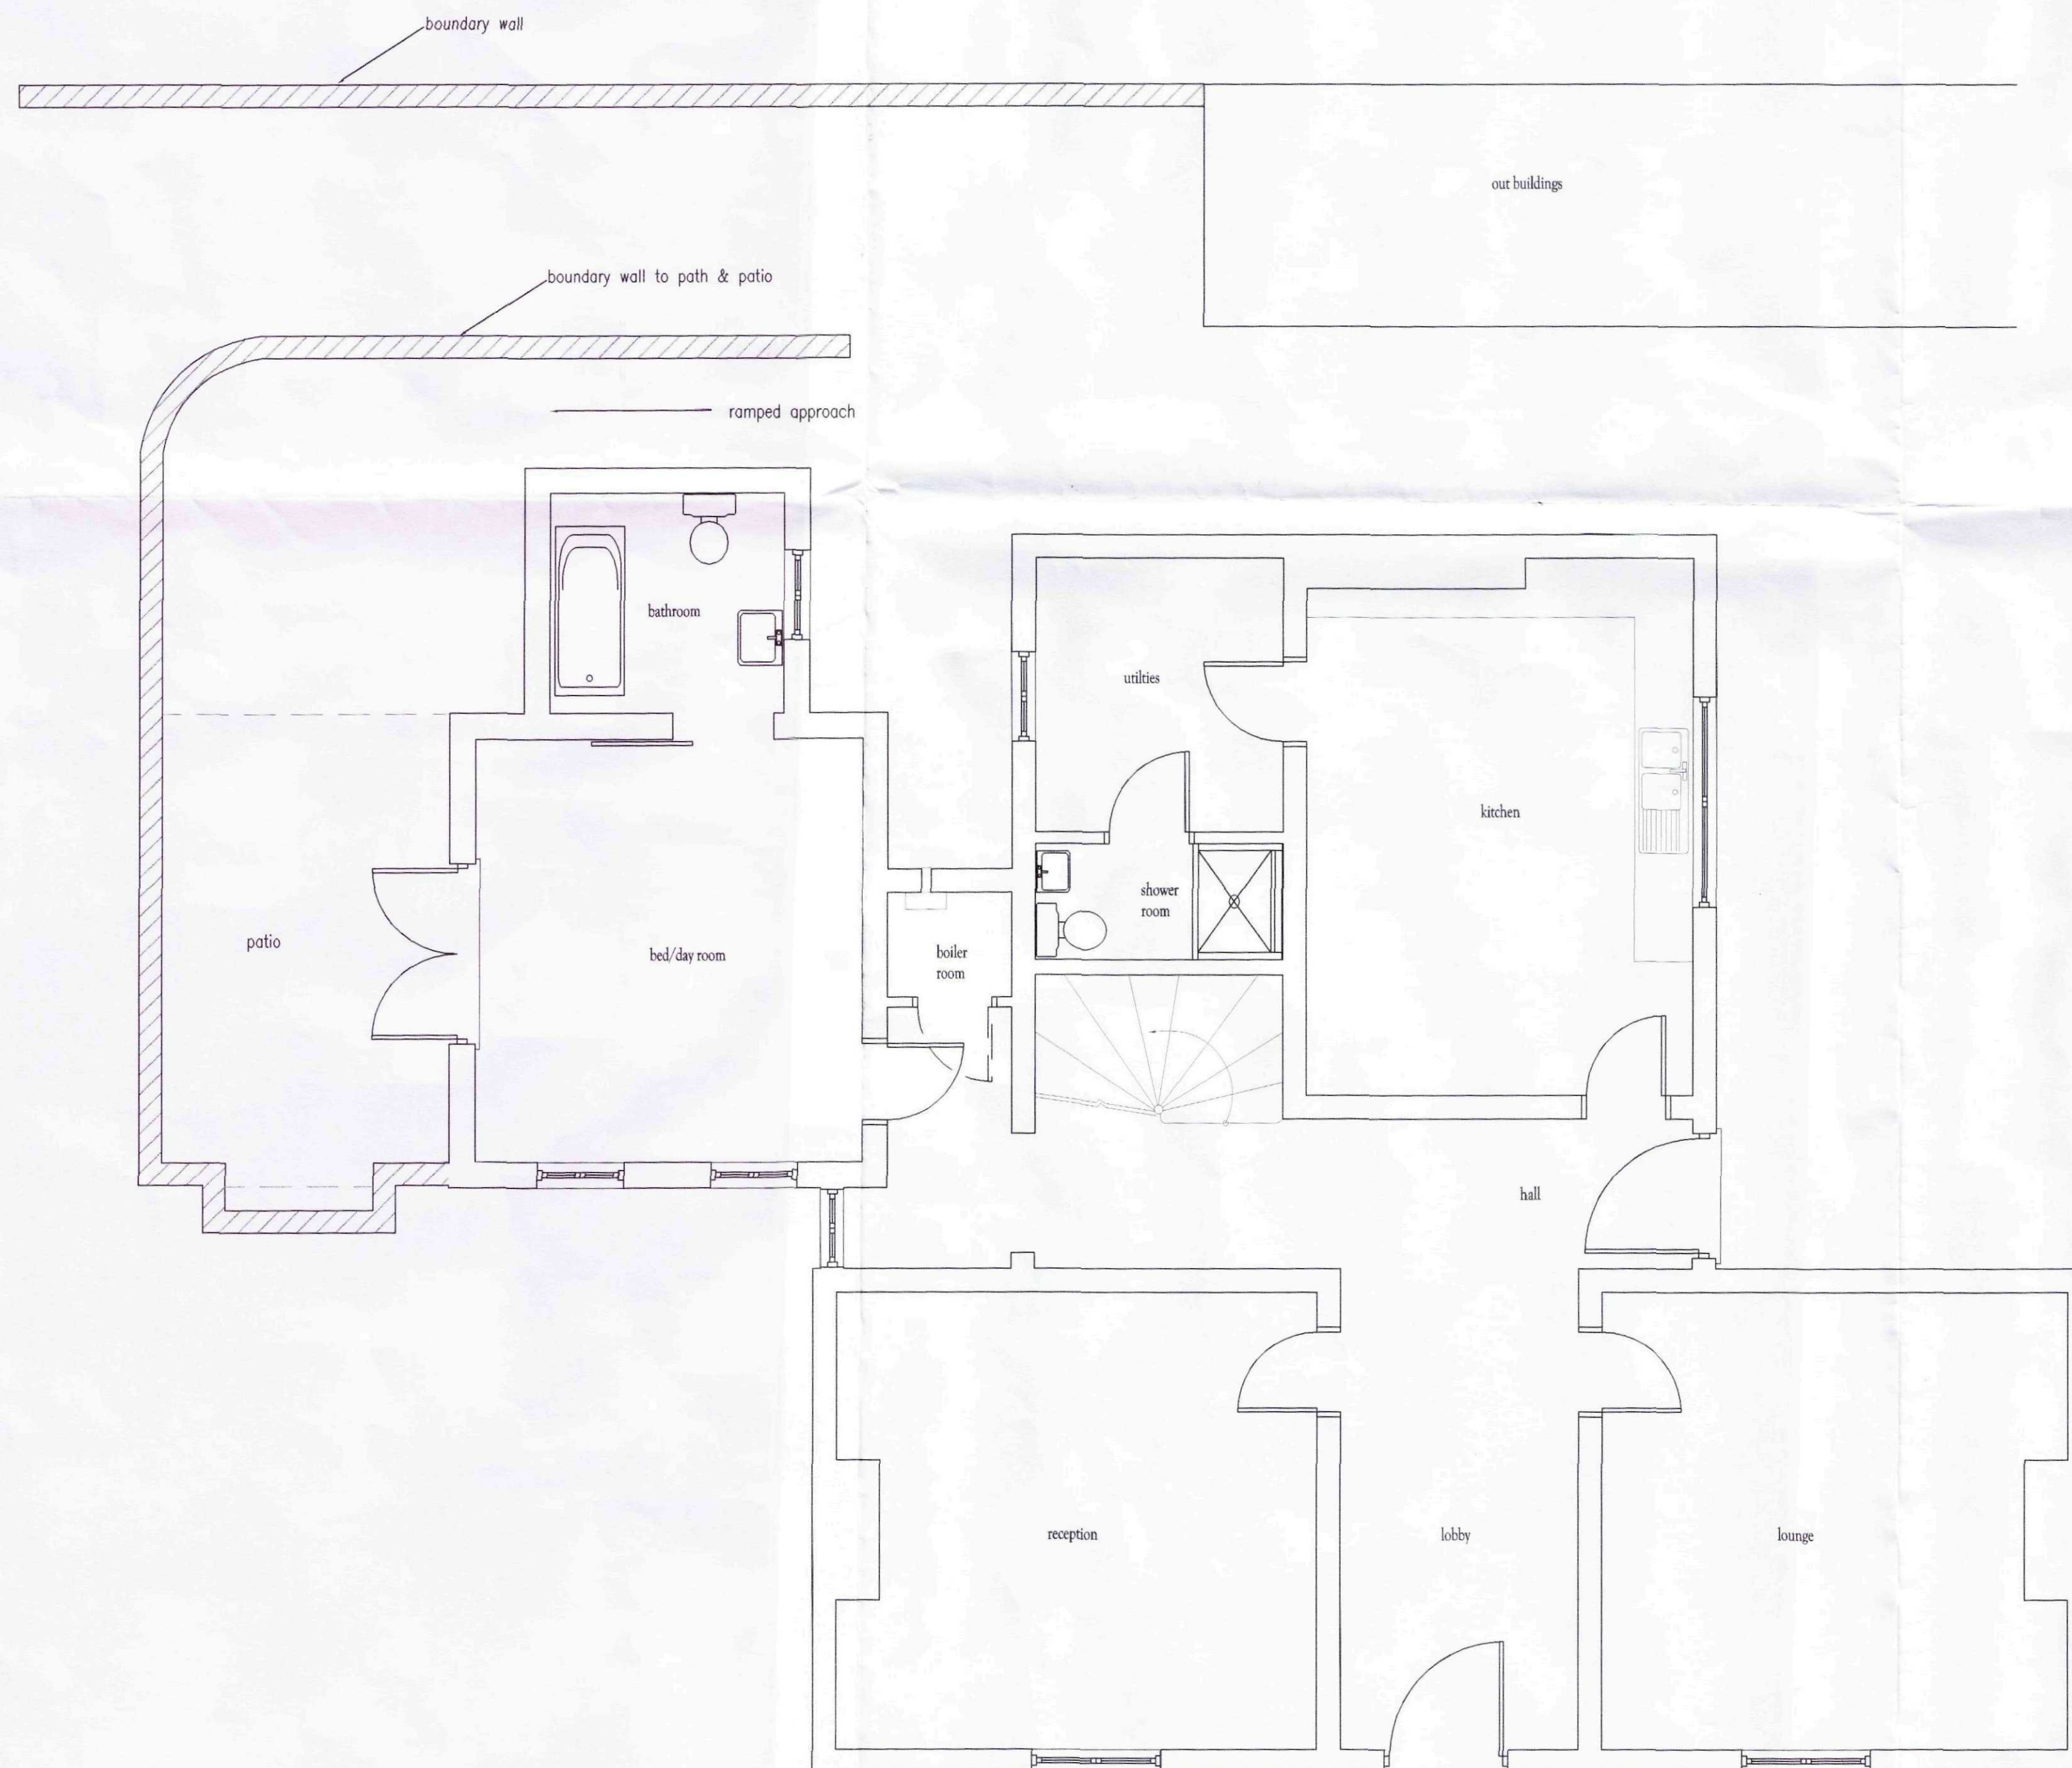

EXISTING GROUND FLOOR PLAN



SITE PLAN

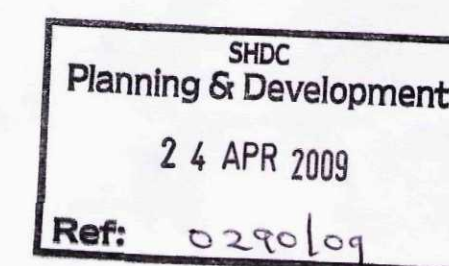

Ref:	Revision:	Date:

WENMAN DESIGN SOLUTIONS Ltd.
 2 Austendyke Road
 Weston Hills
 Spalding
 Lincs. PE12 6BX
 Tel/Fax 01775 724171
 Mobile 0784 1718457
 enquiries@wenmanbuildingdesign.co.uk

Project:
 PROPOSED REAR EXTENSION

Client: REV. & MRS HARDINGHAM
 RED HOUSE
 97 HIGH STREET
 GOSBERTON
 Lincs.





Drawing:
 EXISTING ELEVATIONS
 EXISTING GROUND FLOOR PLAN
 SITE PLAN

DRAWING N°:	WEN/GR/1087/09/00	DATE:	FEBRUARY 2009
DRAWN BY:	RW	SCALES:	1:50 1:100 1:1250

COPIES OF THESE DRAWINGS MUST NOT BE TAKEN, TRACED OR ALTERED FOR ANY PURPOSE OTHER THAN THAT FOR WHICH THEY ARE PROVIDED WITHOUT THE WRITTEN PERMISSION OF WENMAN DESIGN SOLUTIONS LTD. THESE SERVICES ARE PROVIDED ONLY FOR THE PURPOSE OF OBTAINING PLANNING OR BUILDING REGULATIONS APPROVAL AND DO NOT CONSTITUTE A FULL SPECIFICATION FOR THE PROPOSED WORKS AND MUST NOT BE USED AS A CONTRACT DOCUMENT ALONE.


THE PROVIDED WORKS WILL NOT BE SUPERSEDED, PROTECTED BY WENMAN DESIGN SOLUTIONS LTD. (unless agreed otherwise in writing by the client). THEREFORE, IT IS THE CLIENT'S OR THEIR APPOINTED BUILDING CONTRACTOR'S RESPONSIBILITY TO CONSULT WENMAN DESIGN SOLUTIONS LTD. FOR ANY CHANGES OR AMENDMENTS TO THE PROVIDED WORKS. IT IS NEITHER PRACTICAL NOR REASONABLE TO SHOW ALL RELEVANT DETAILS OF THE DRAWINGS. THE FACT THAT DETAILS ARE NOT SHOWN DOES NOT ALTER THE BUILDING CONTRACTOR'S FULL RESPONSIBILITY TO OBTAIN PLANNING AND BUILDING REGULATIONS APPROVAL. ALL WORKS ARE INTENDING TO BE PROVIDED AND NOTED TO THE BUILDING CONTRACTOR'S RESPONSIBILITY TO OBTAIN PLANNING AND BUILDING REGULATIONS APPROVAL. THE PROVIDED WORKS ARE NOT TO BE USED FOR CONSTRUCTION PURPOSES. ALL DIMENSIONS FOR SETTING OUT OF THE WORKS AS SHOWN ON THE DRAWINGS TO BE CHECKED BY THE BUILDING CONTRACTOR PRIOR TO THE COMMENCEMENT OF WORK AND ANY DISCREPANCIES REPORTED IMMEDIATELY. WHERE APPLICABLE DIMENSIONS SHOWN ARE OTHER THE OUTSIDE EDGE OF WORK OR MATERIALS AND NOT FINISHED PLASTER. IT IS RECOMMENDED THAT A SET OUT SURVEY IS UNDERTAKEN PRIOR TO COMMENCEMENT OF WORKS. THE ACTUAL POSITIONING OF EXISTING SERVICES (PIPPS, ELECTRICAL CABLES, etc.) ARE NOT GENERALLY SHOWN. THE ACTUAL POSITIONING OF SERVICES MUST BE CONFIRMED BY THE BUILDING CONTRACTOR PRIOR TO COMMENCEMENT OF WORKS AND REFERENCED TO THE INDIVIDUAL SERVICE SUPPLIER'S INSTALLATION RECOMMENDATIONS.

HEALTH & SAFETY
 The client is to ensure that the appointed contractor is familiar with and complies with Health & Safety in Building Sites and Work Places.

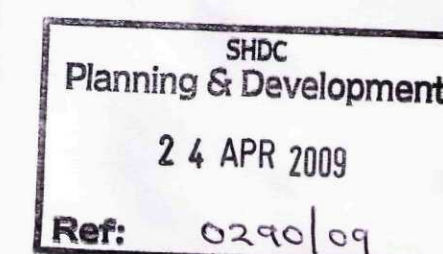   

Ref:	Revision:	Date:
------	-----------	-------

2 Austendyke Road
Weston Hills
Spalding
Lincs. PE12 6BX
Tel/Fax 01775 724171
Mobile 0784 1718457
enquiries@wenmanbuildingdesign.co.uk

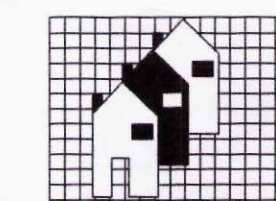

Client: REV. & MRS HARDINGHAM
RED HOUSE
97HIGH STREET
GOSBERTON
Lincs.

DRAWING N°: WEN/GR/1087/09/01	DATE: FEBRUARY 2009
----------------------------------	------------------------

COPIES OF THESE DRINGS MUST NOT BE TAKEN, TRACED OR ALTERED FOR ANY PURPOSE OTHER THAN THAT FOR

[illegible]

HEALTH & SAFETY