

WENMAN DESIGN SOLUTIONS Ltd.
2 Austendyke Road
Weston Hills
Spalding
Lincs. PE12 6BX
Tel/Fax 01775 724171
Mobile 0784 1718457
enquiries@wenmanbuildingdesign.co.uk

Project: PROPOSED REAR EXTENSION


Client: REV. & MRS HARDINGHAM
RED HOUSE
97 HIGH STREET
GOSBERTON
Lincs.

EXISTING ELEVATIONS
EXISTING GROUND FLOOR PLAN
SITE PLAN

DRAWING N°:	DATE:
WEN/GR/1087/09/00	FEBRUARY 2009

DRAWN BY: RW	SCALES: 1:50 1:100 1:1250
-----------------	------------------------------


[illegible]

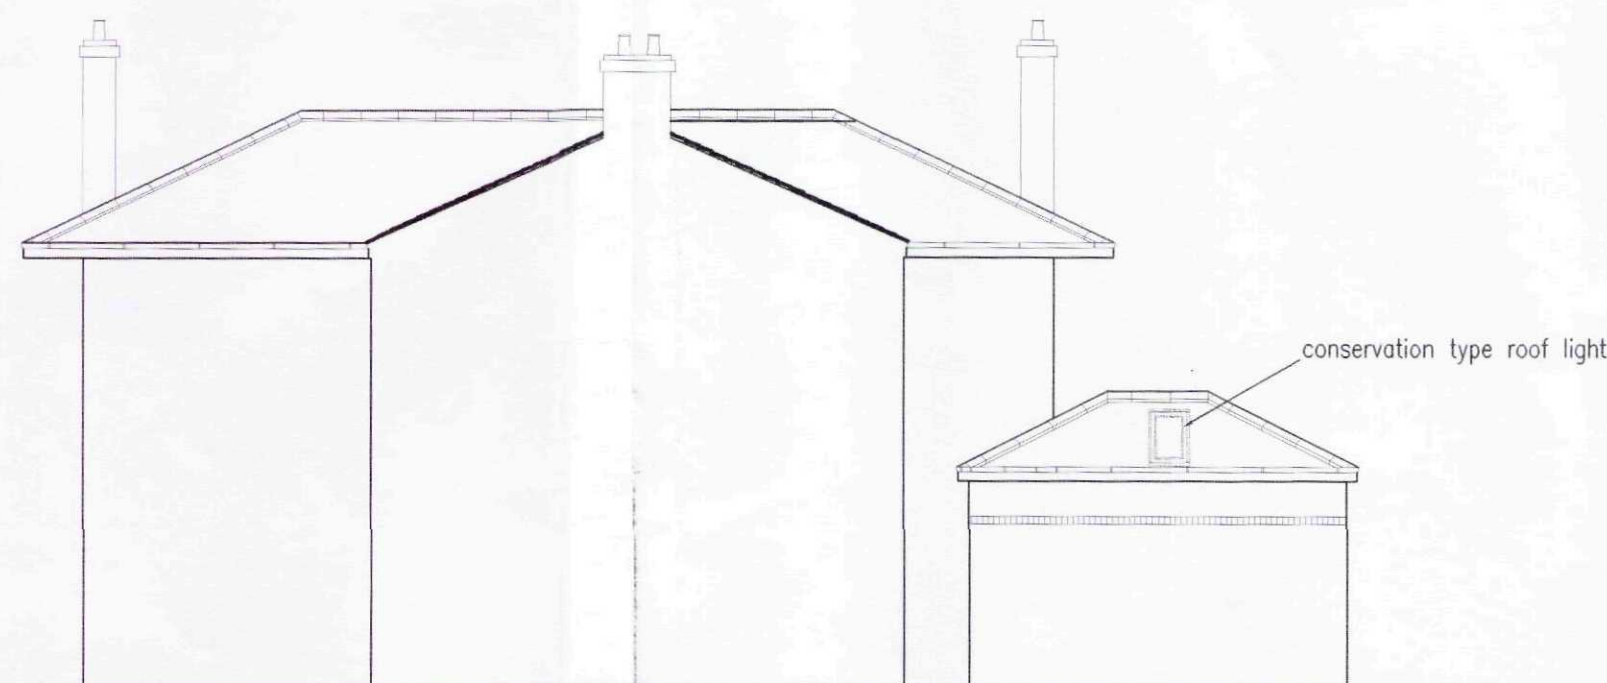

PROPOSED REAR ELEVATION



PROPOSED REAR ELEVATION

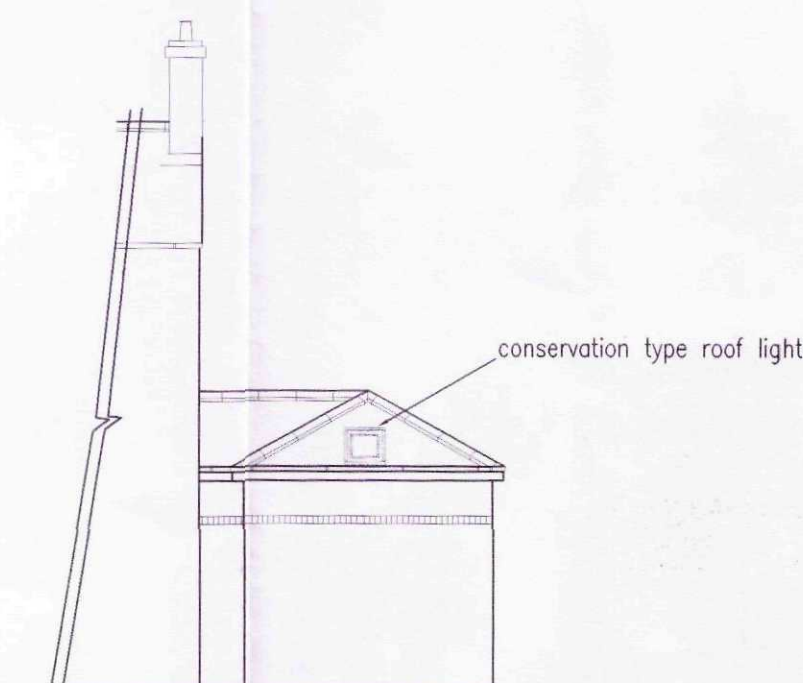

PROPOSED SIDE ELEVATION OF EXTENSION

