


Gosberton House School

DETERMINED
PLAN


T2
♣
T3 ♣
T4 ♣
♣ T1

SHDC
Planning & Development
24 APR 2009
Ref: 0292/09

All Dimensions and Levels to be verified on site.
 Only Figured Dimensions to be used.
 Do not scale this drawing.
 Any discrepancies to be notified to the originator of this drawing immediately.
 If in doubt, ask.
 Copyright is reserved by them and the drawing is issued on the condition that it is not copied, reproduced, retained, or disclosed to any unauthorised person, either wholly or in part without consent.

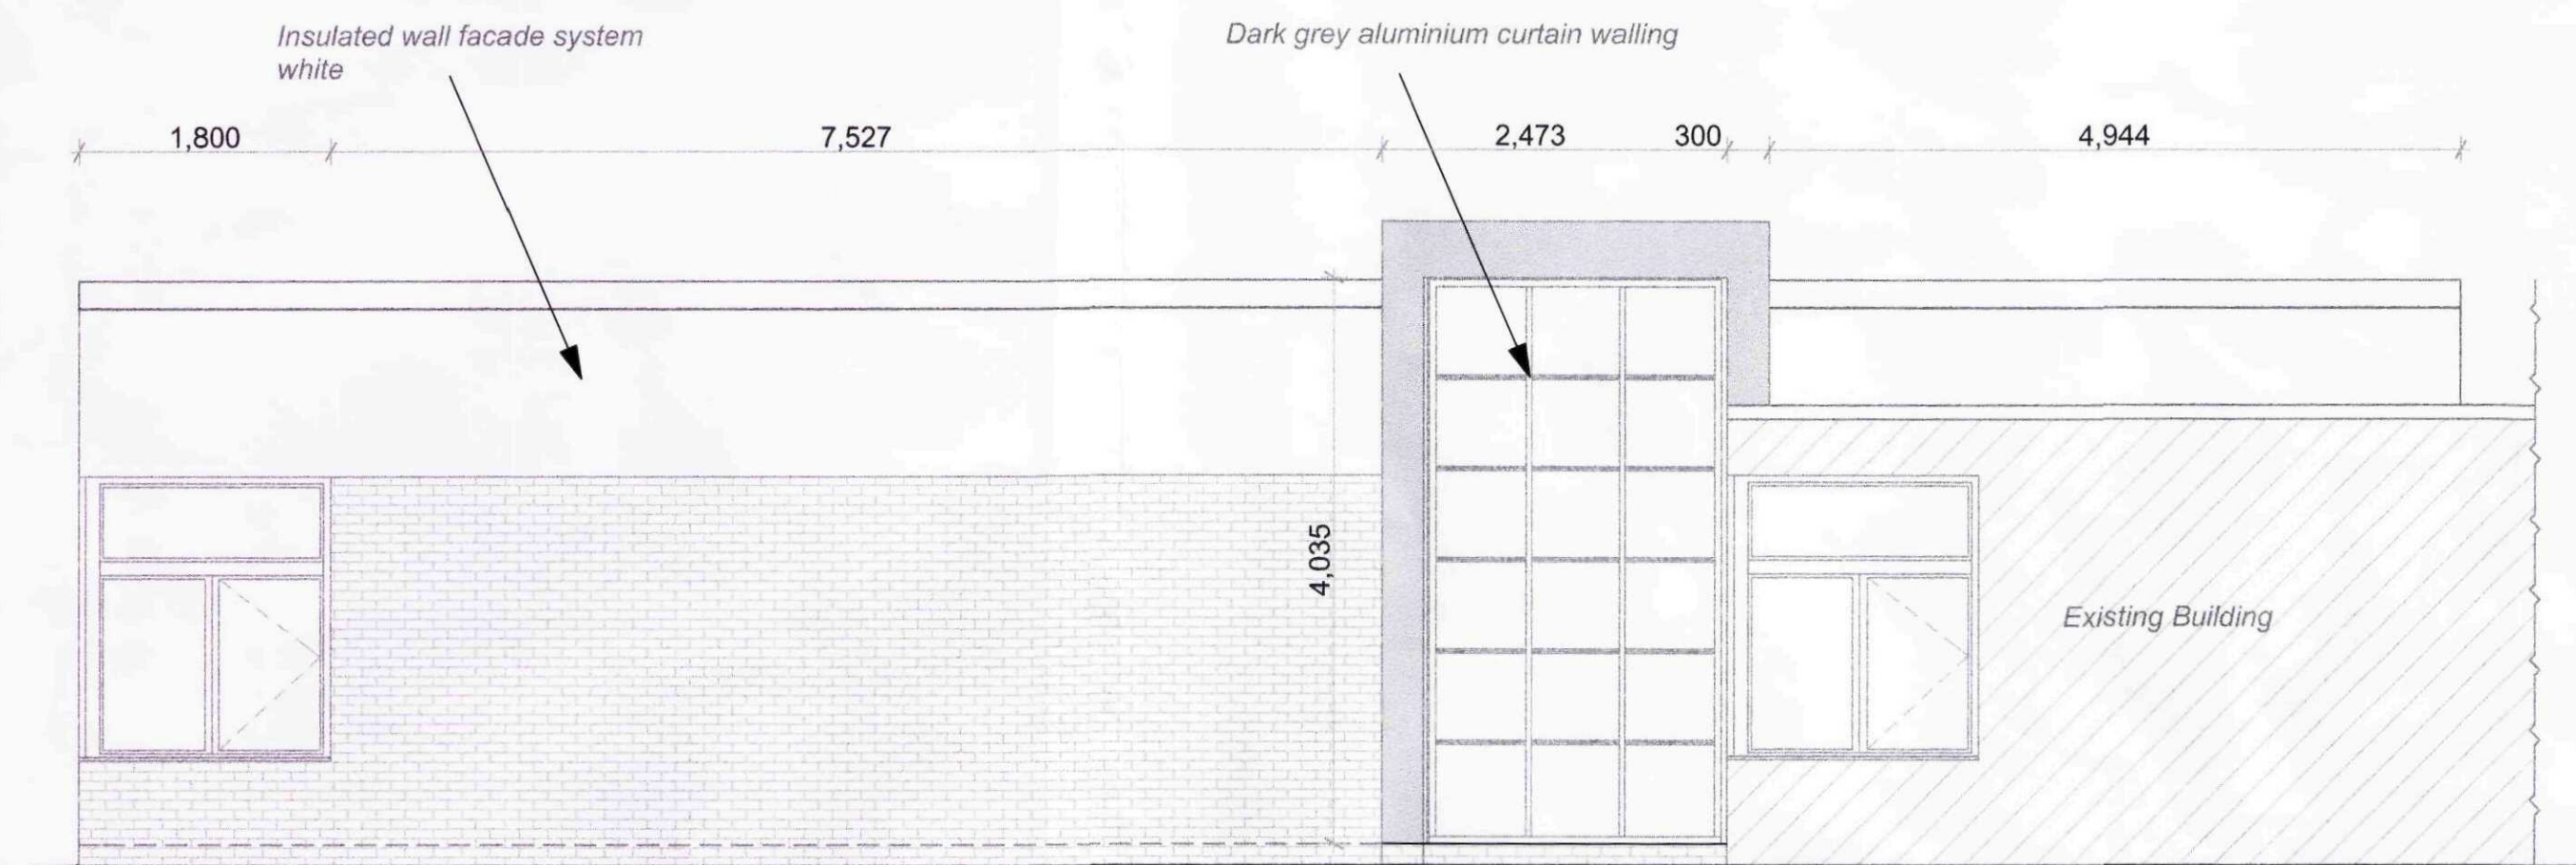


EAST ELEVATION

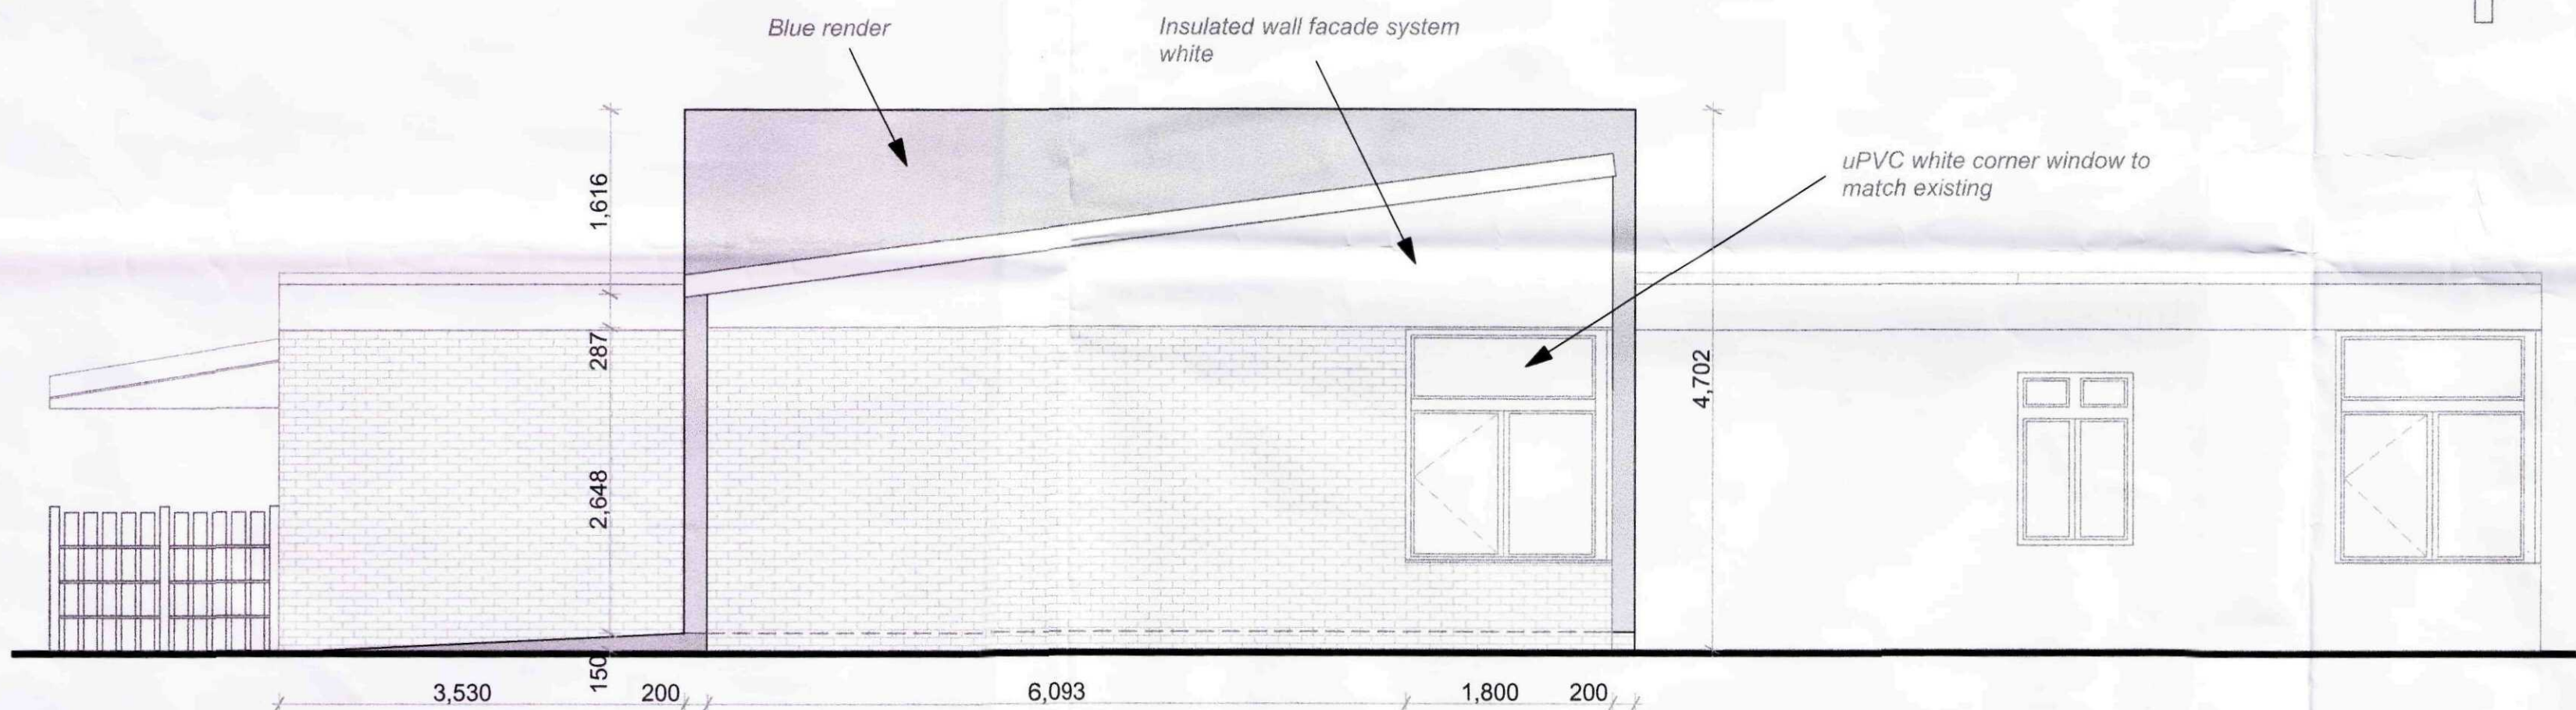


SOUTH ELEVATION



WEST ELEVATION

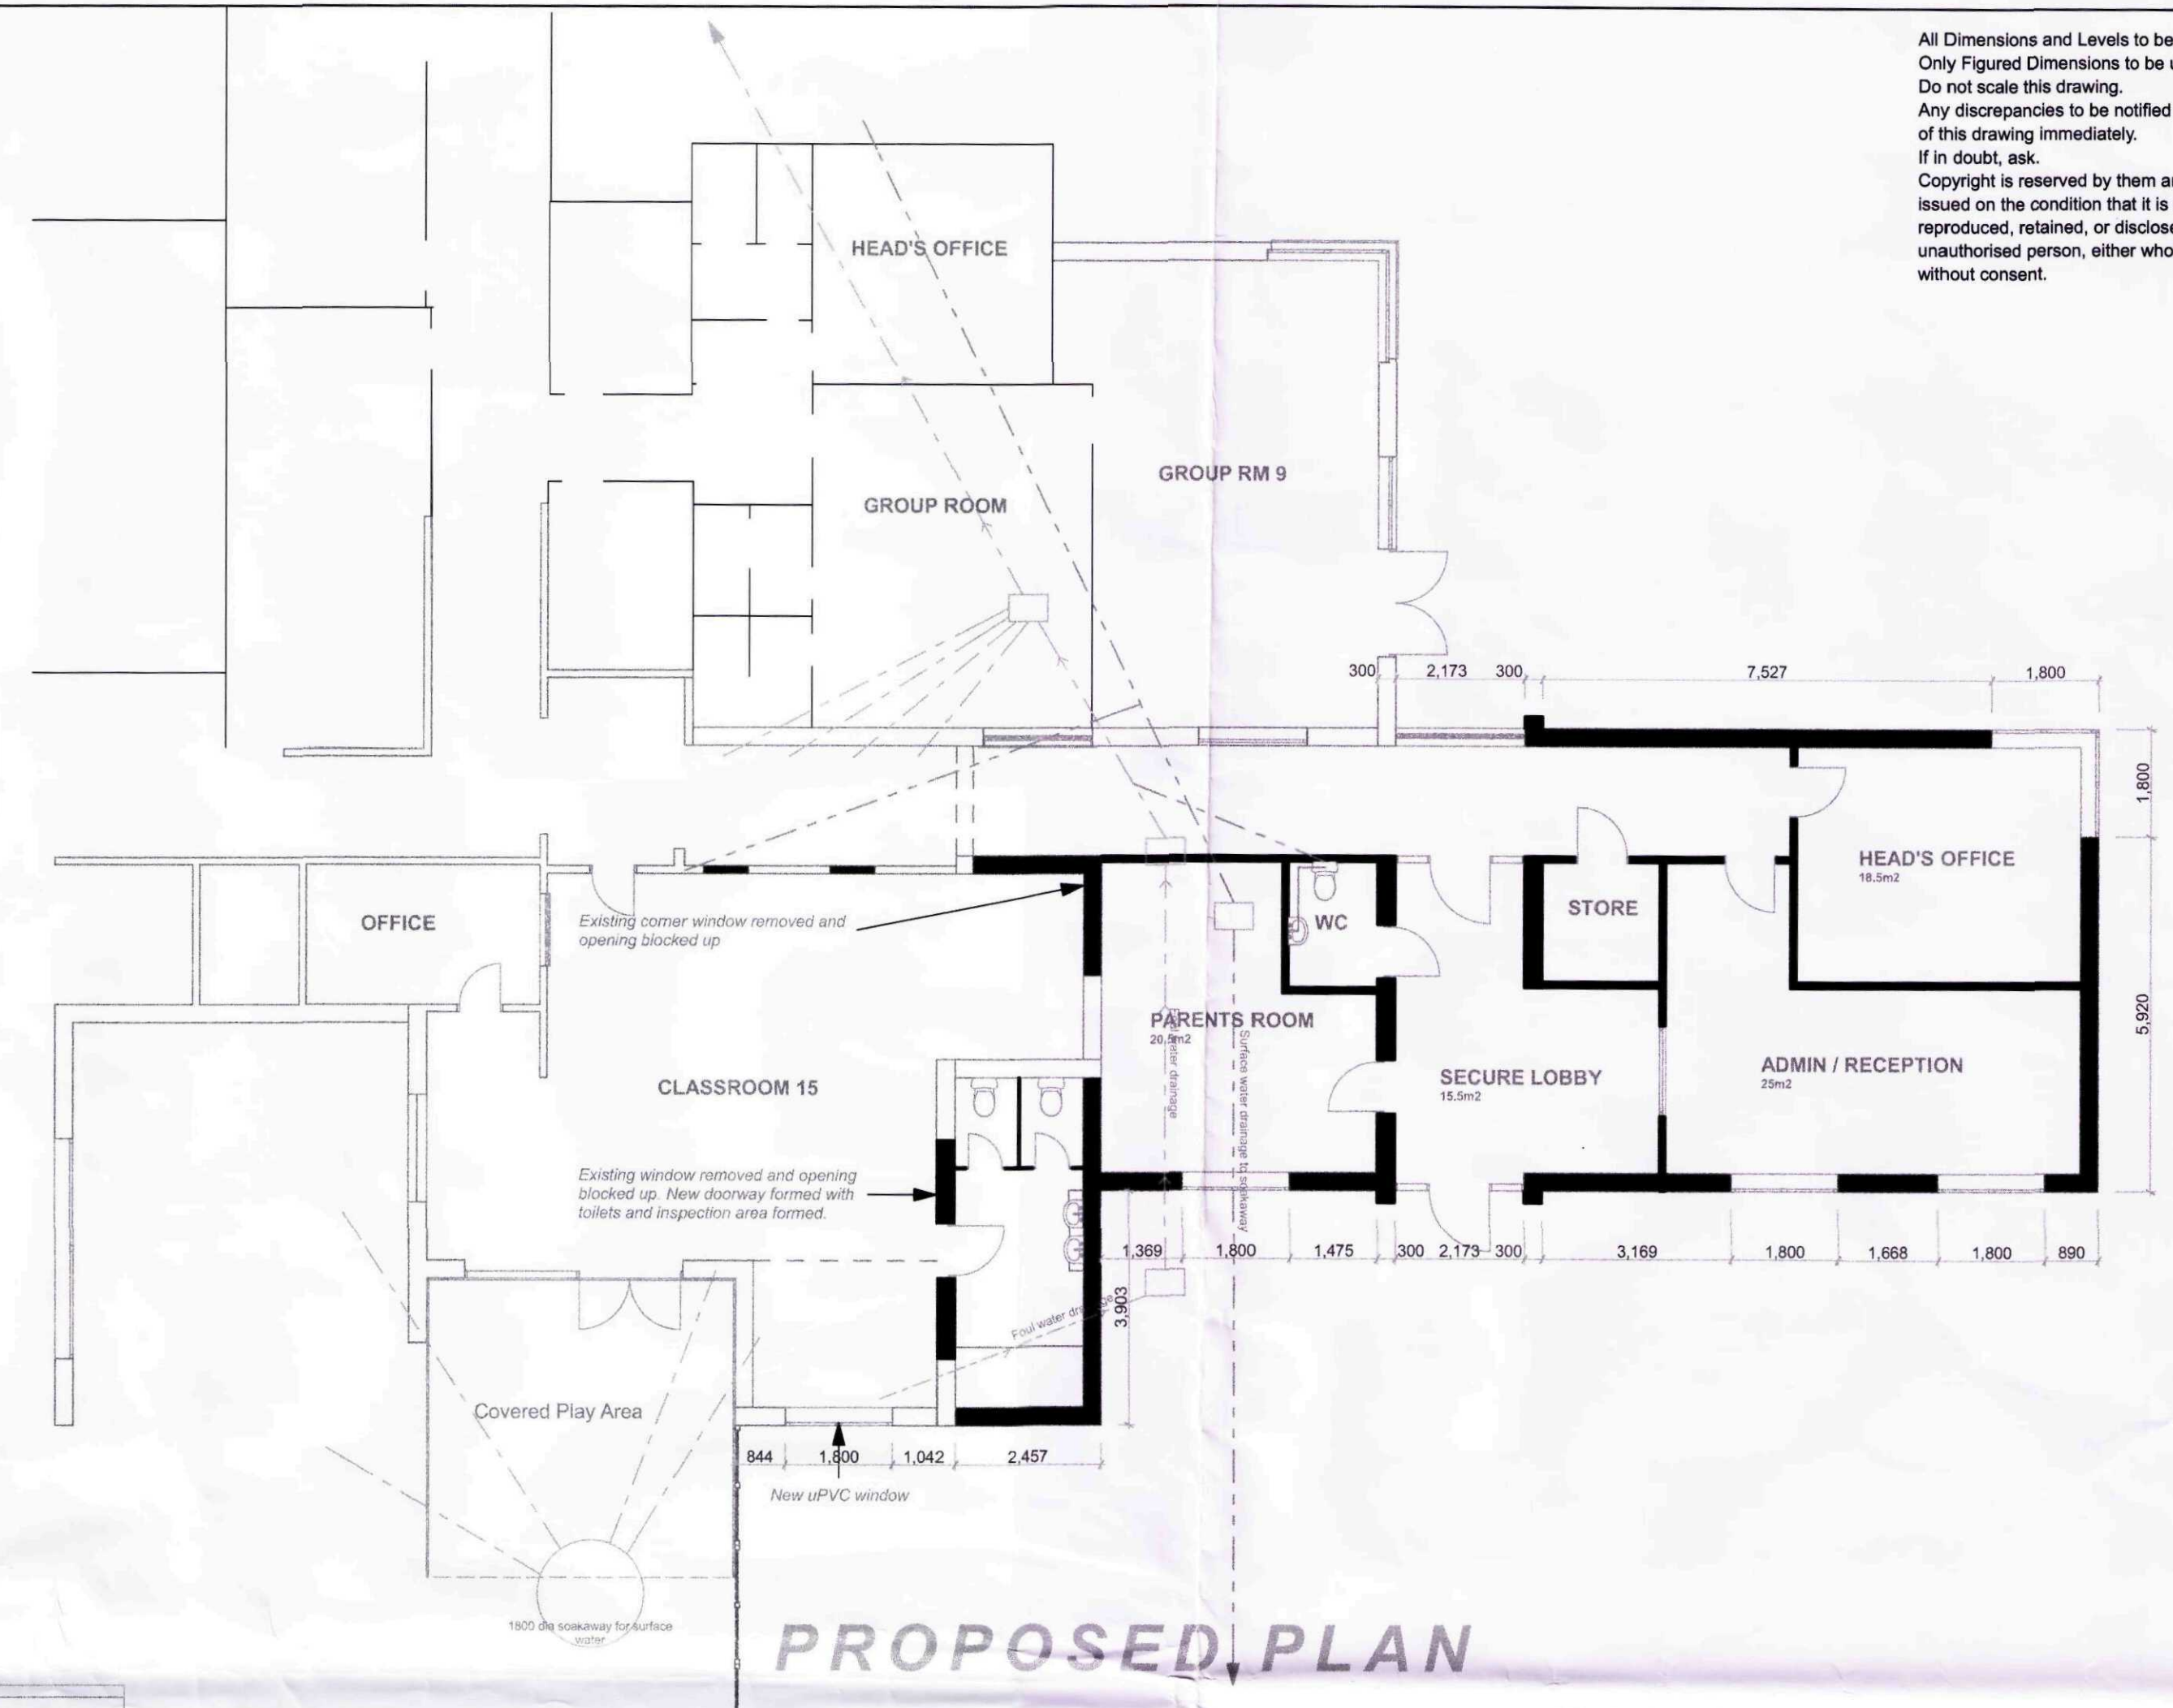

PROPOSED PLAN

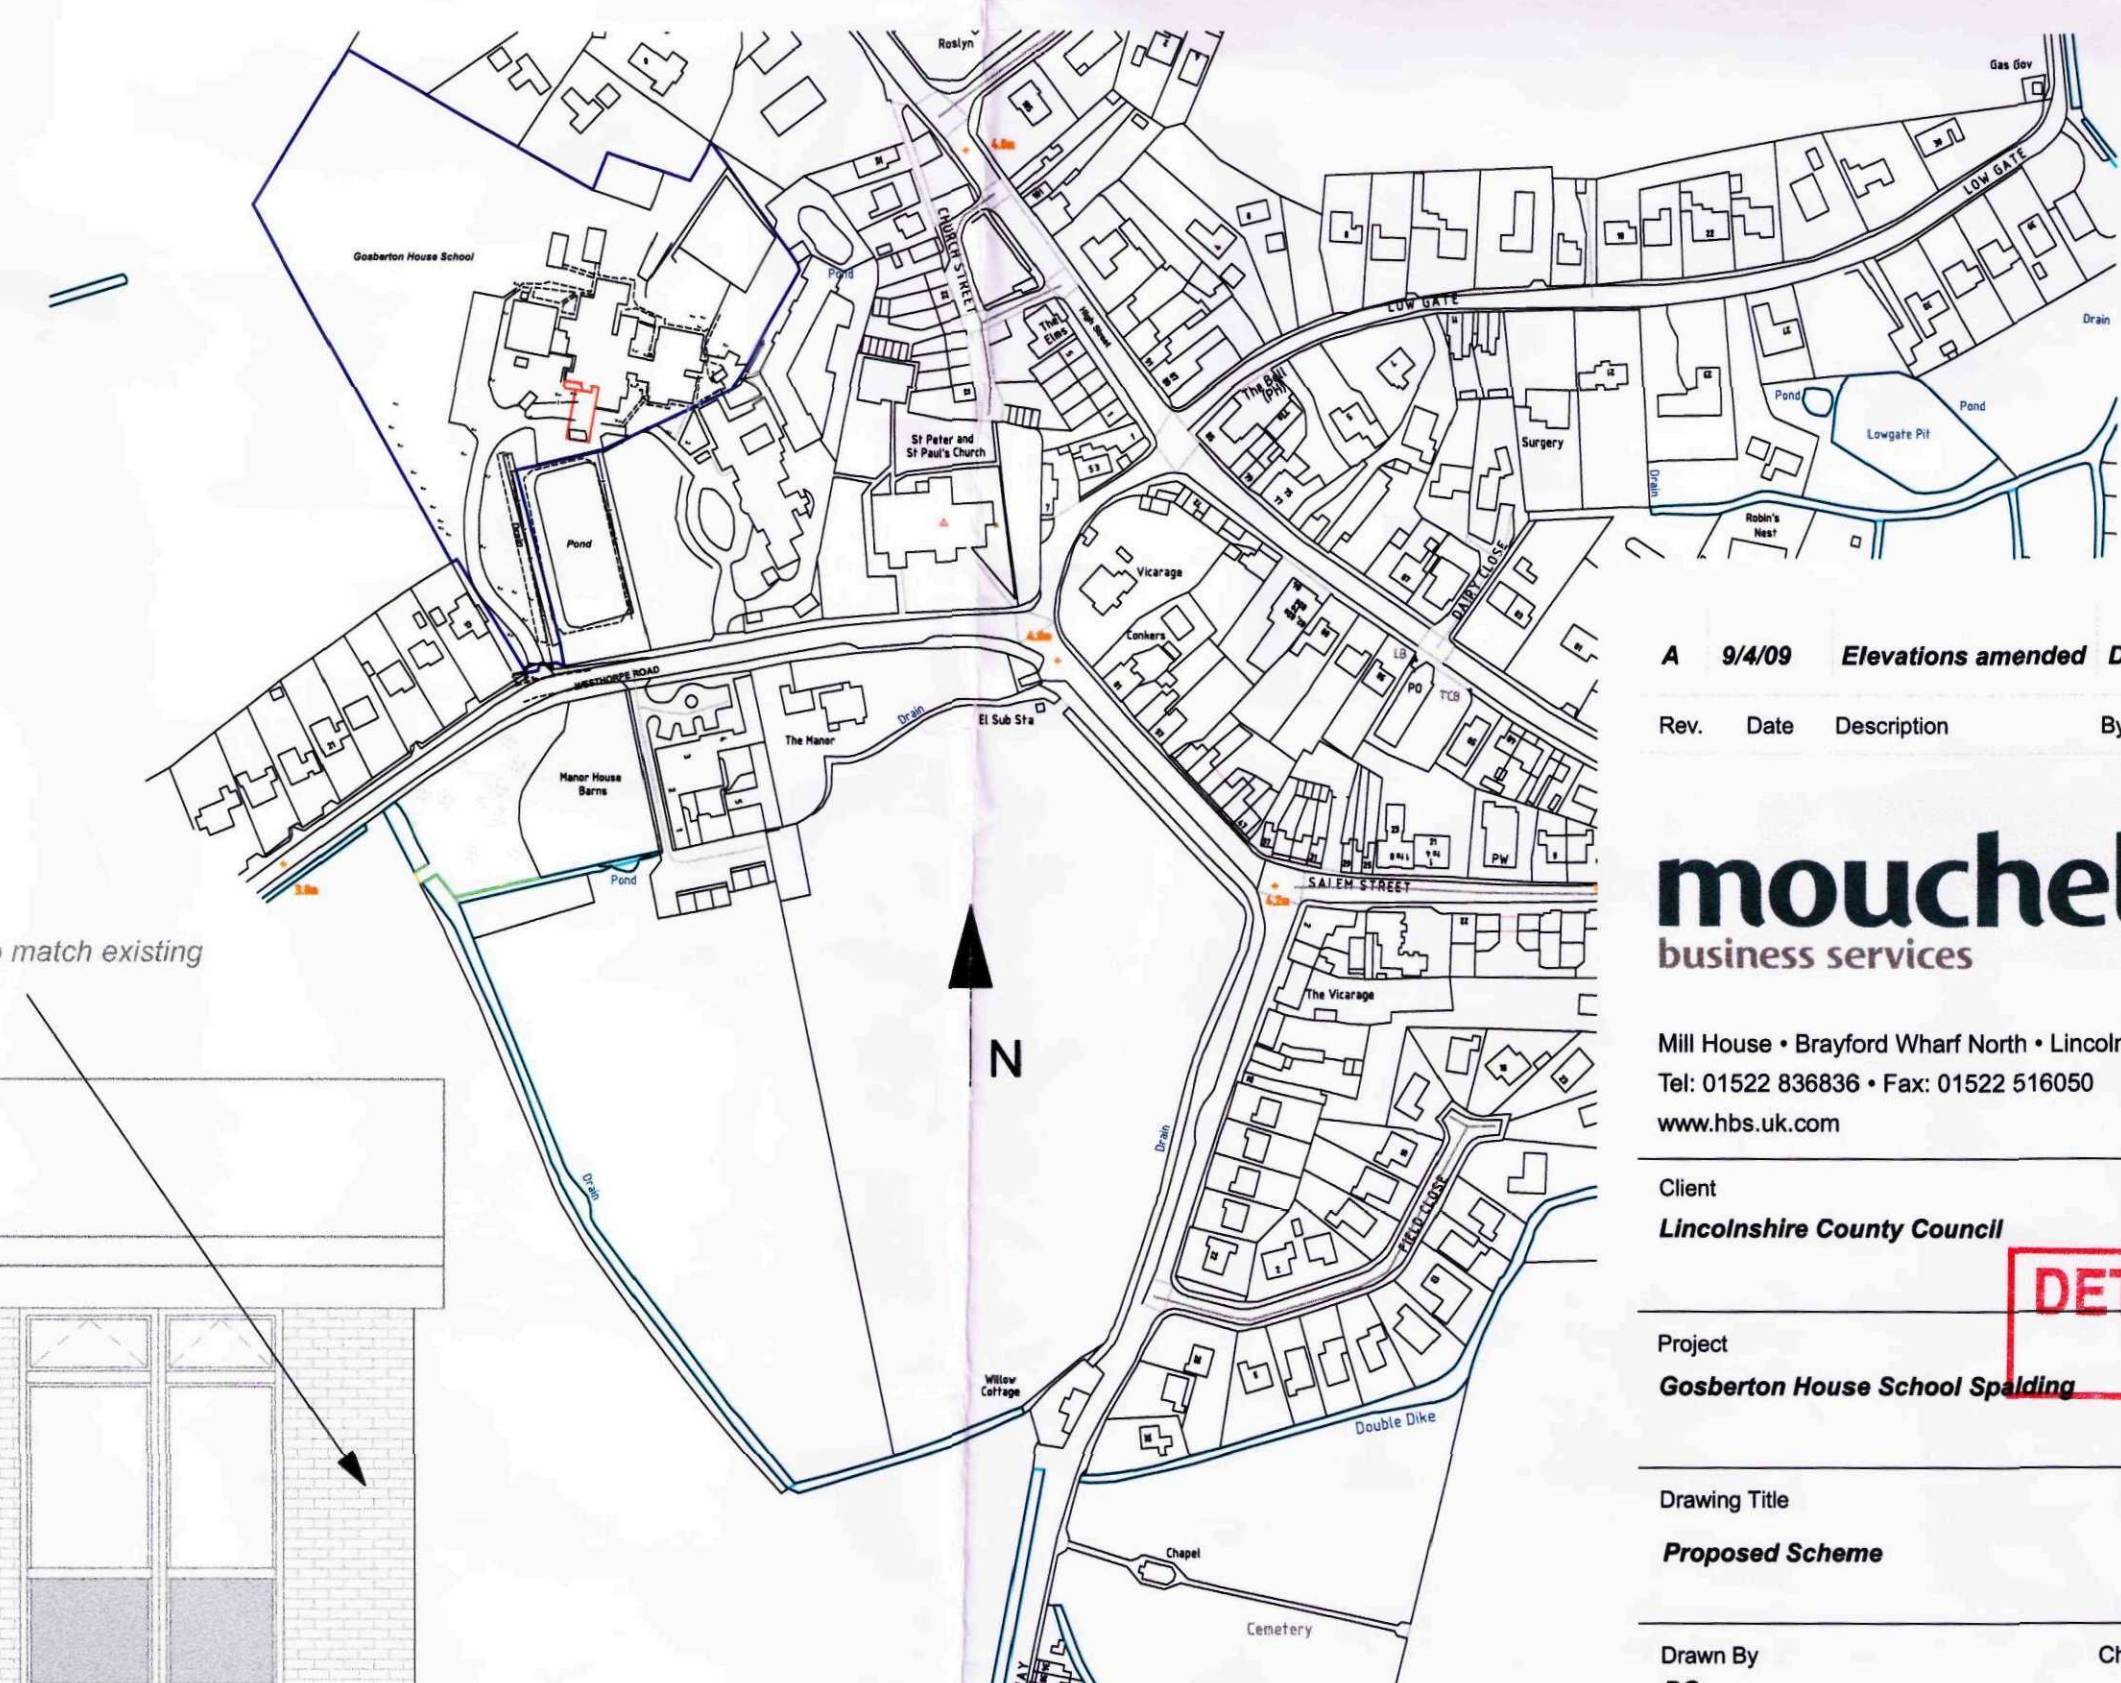

Rev.	Date	Description	By	Chk'd
A	9/4/09	Elevations amended	DG	

mouchel
 business services

Mill House • Brayford Wharf North • Lincoln • LN1 1YT
 Tel: 01522 836836 • Fax: 01522 516050
 www.hbs.uk.com

Client
 Lincolnshire County Council

Project
 Gosberton House School Spalding

Drawing Title
 Proposed Scheme

Drawn By
 DG

Checked By

Scale
 1:50, 1:100 & 1:2500

Date
 January 09

Project No.
 DC/706/0089


Drawing No.
 002A

Revision
 A


Drawing Status
 PLANNING

SHDC
 Planning & Development
 24 APR 2009
 Ref: 0292109

**DETERMINED
 PLAN**

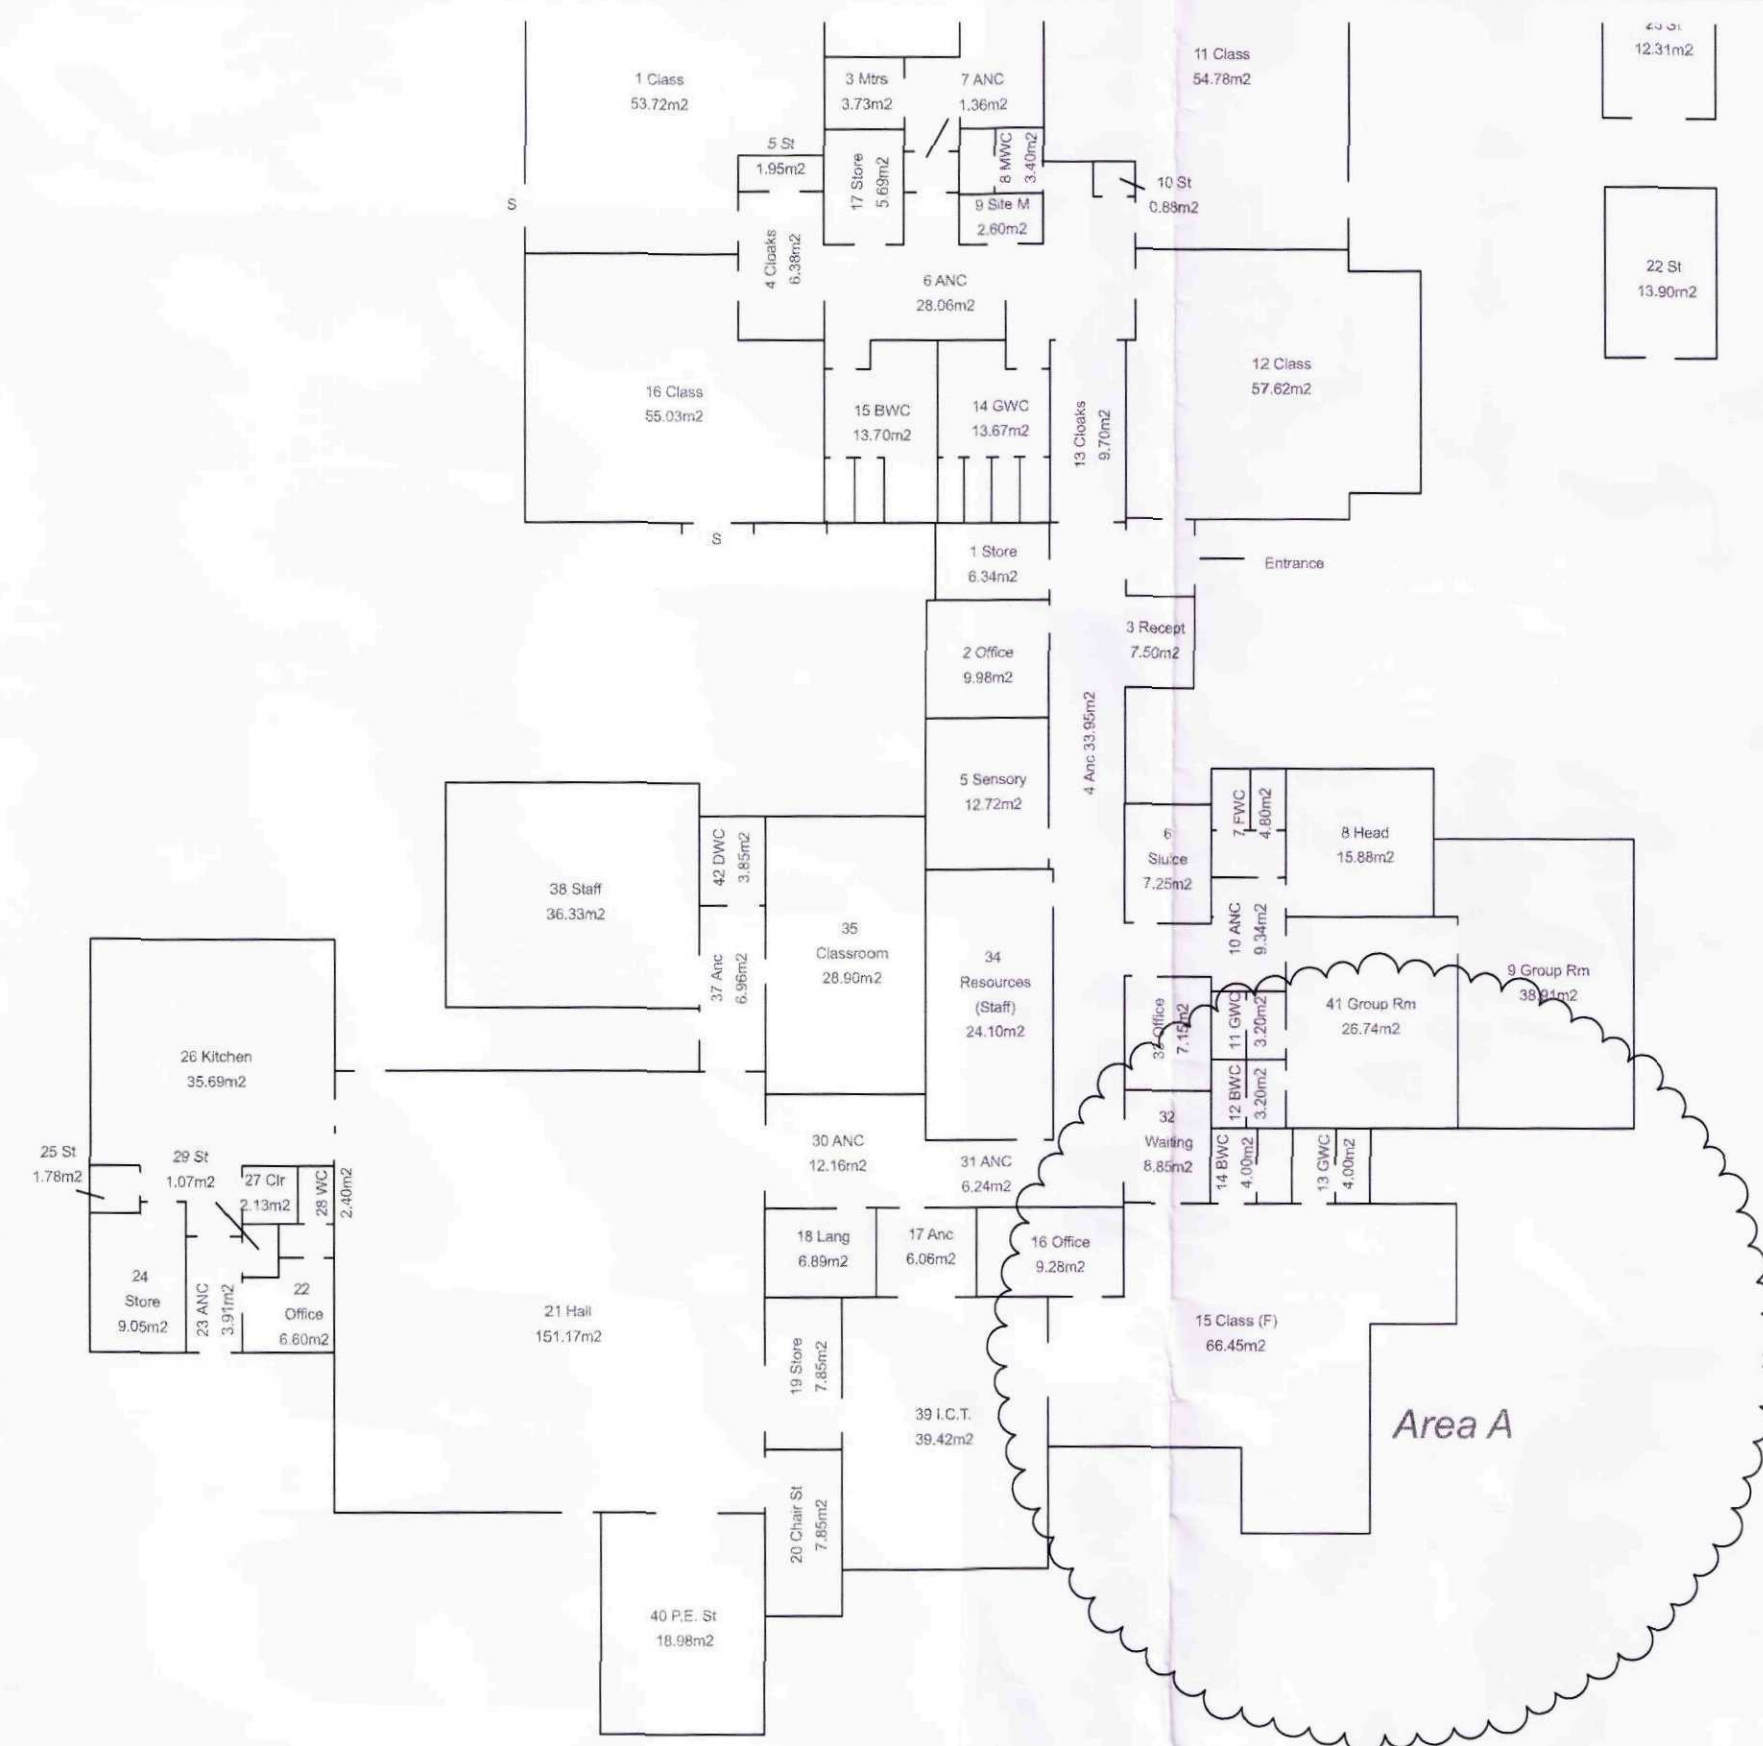

All Dimensions and Levels to be verified on site.
Only Figured Dimensions to be used.
Do not scale this drawing.
Any discrepancies to be notified to the originator of this drawing immediately.
If in doubt, ask.
Copyright is reserved by them and the drawing is issued on the condition that it is not copied, reproduced, retained, or disclosed to any unauthorised person, either wholly or in part without consent.

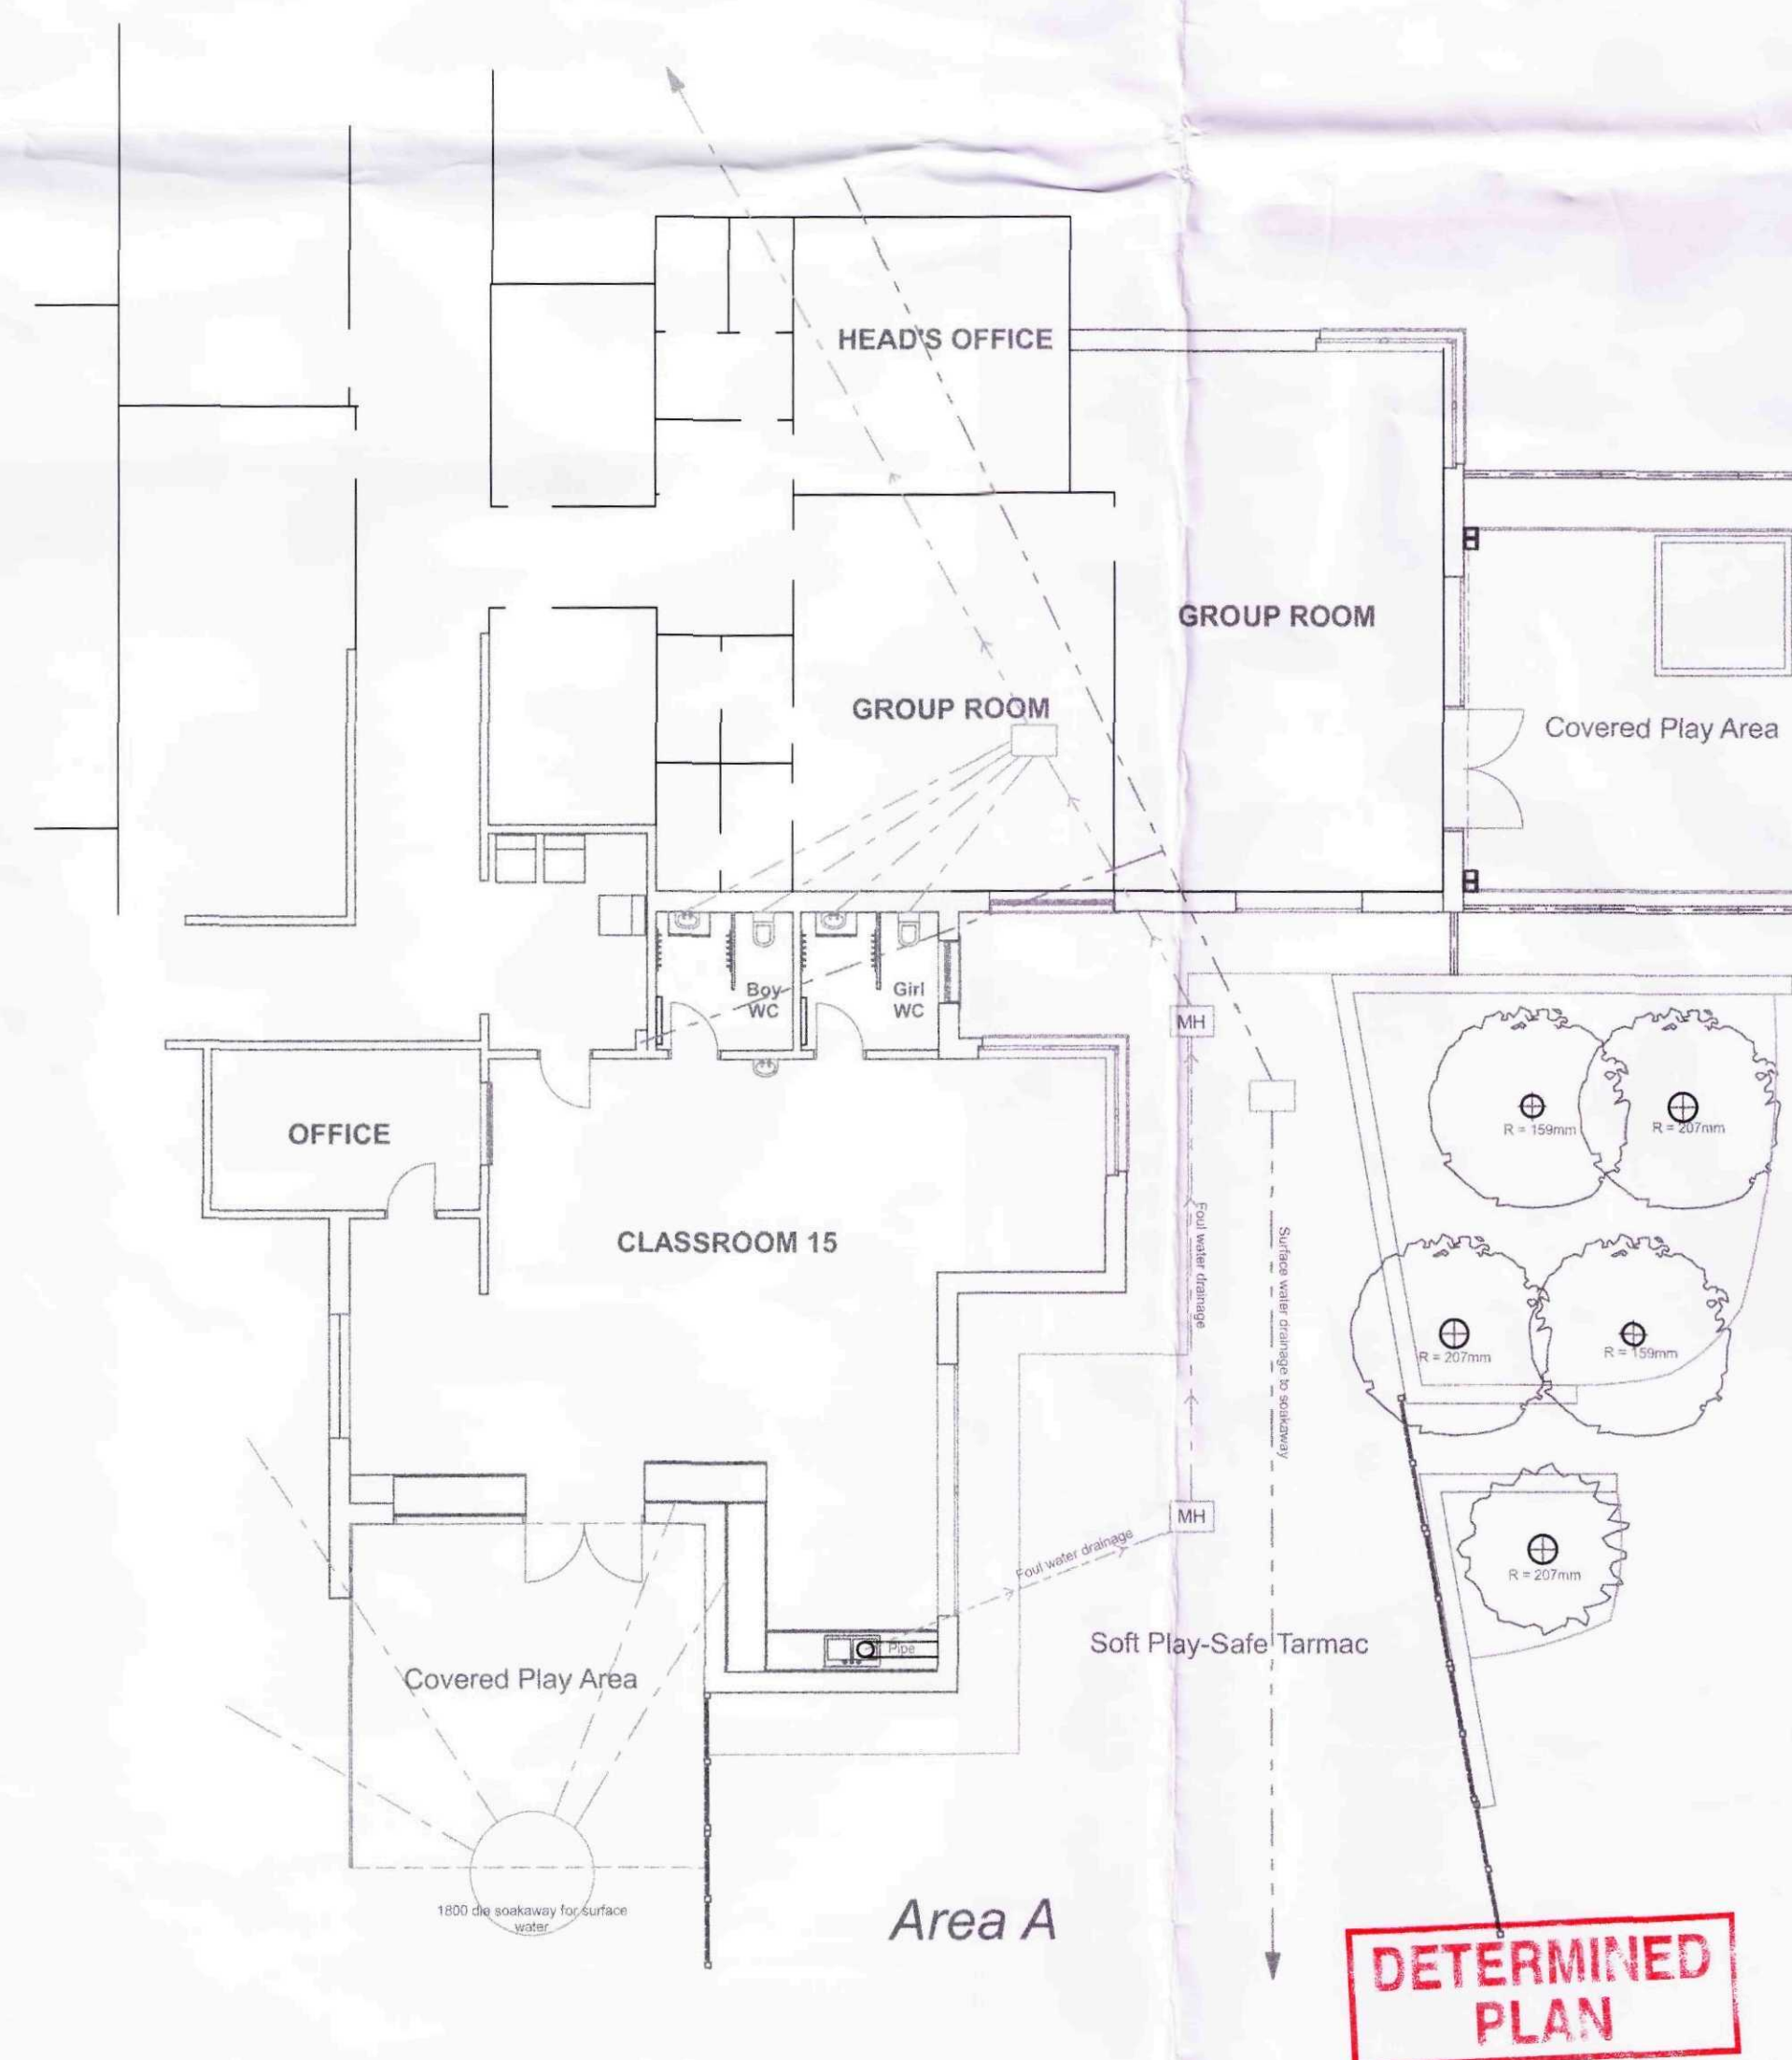

SHDC
Planning & Development
24 APR 2009
Ref: 0292/09

Rev.	Date	Description	By	Chk'd

mouchel
business services

Mill House • Brayford Wharf North • Lincoln • LN1 1YT
Tel: 01522 836836 • Fax: 01522 516050
www.hbs.uk.com

Client
Lincolnshire County Council

Project
Gosberton House School Spalding

Drawing Title

Drawn By _____ Checked By _____

Scale _____ Date _____

Project No. _____ Drawing No. _____ Revision _____

Drawing Status