
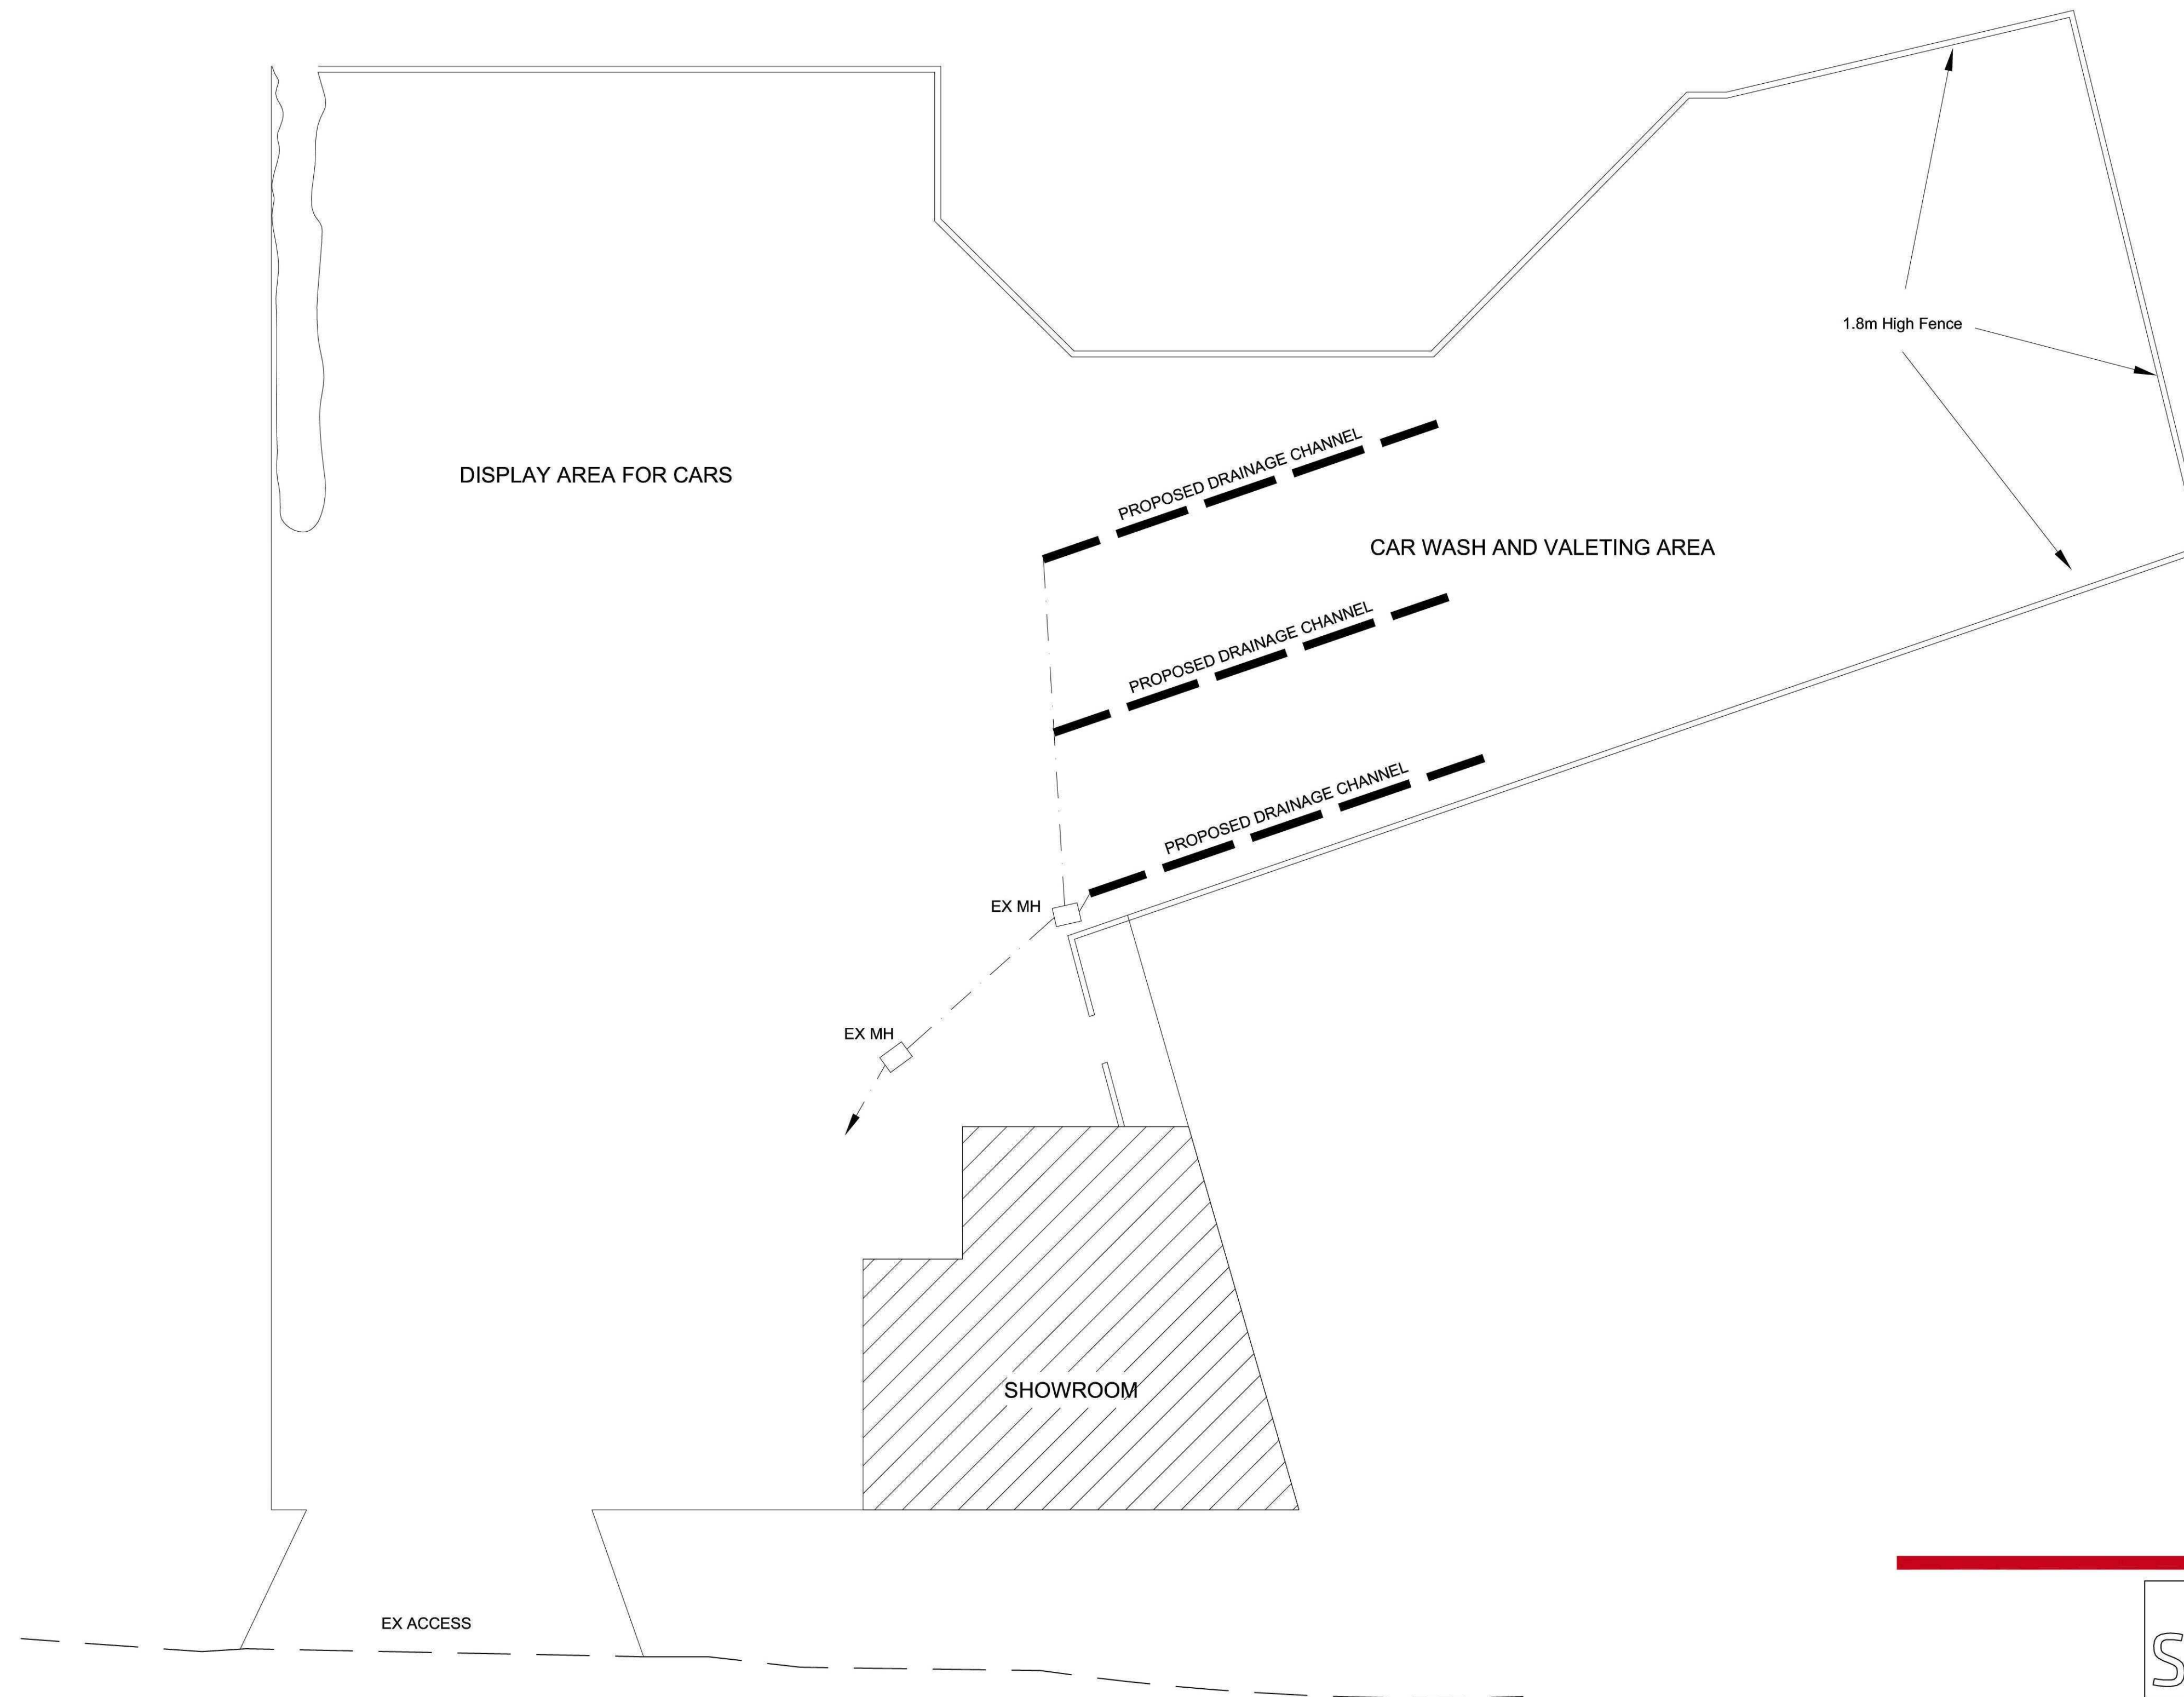
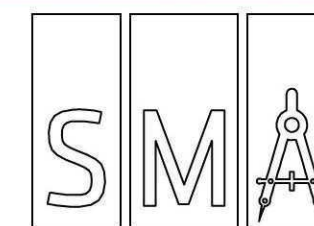


ARCHITECTURAL SERVICES Ltd

81 PERCIVAL STREET PETERBOROUGH PE3 6AT
Tel: (01733) 306333 Mob: 07816452444
Email: info@sma-design.co.uk
URL: www.sma-design.co.uk


Client MR A ALI		Project PROPOSED HAND WASH & VALETING FACILITY AT 1 SPALDING ROAD GOSBERTON, SPALDING PE11 4NP	
Drawing PROPOSED PLAN			
Date MAR 11	Scale 1:100 @ A1	Drawing No. 1SPL-01-01	Revision

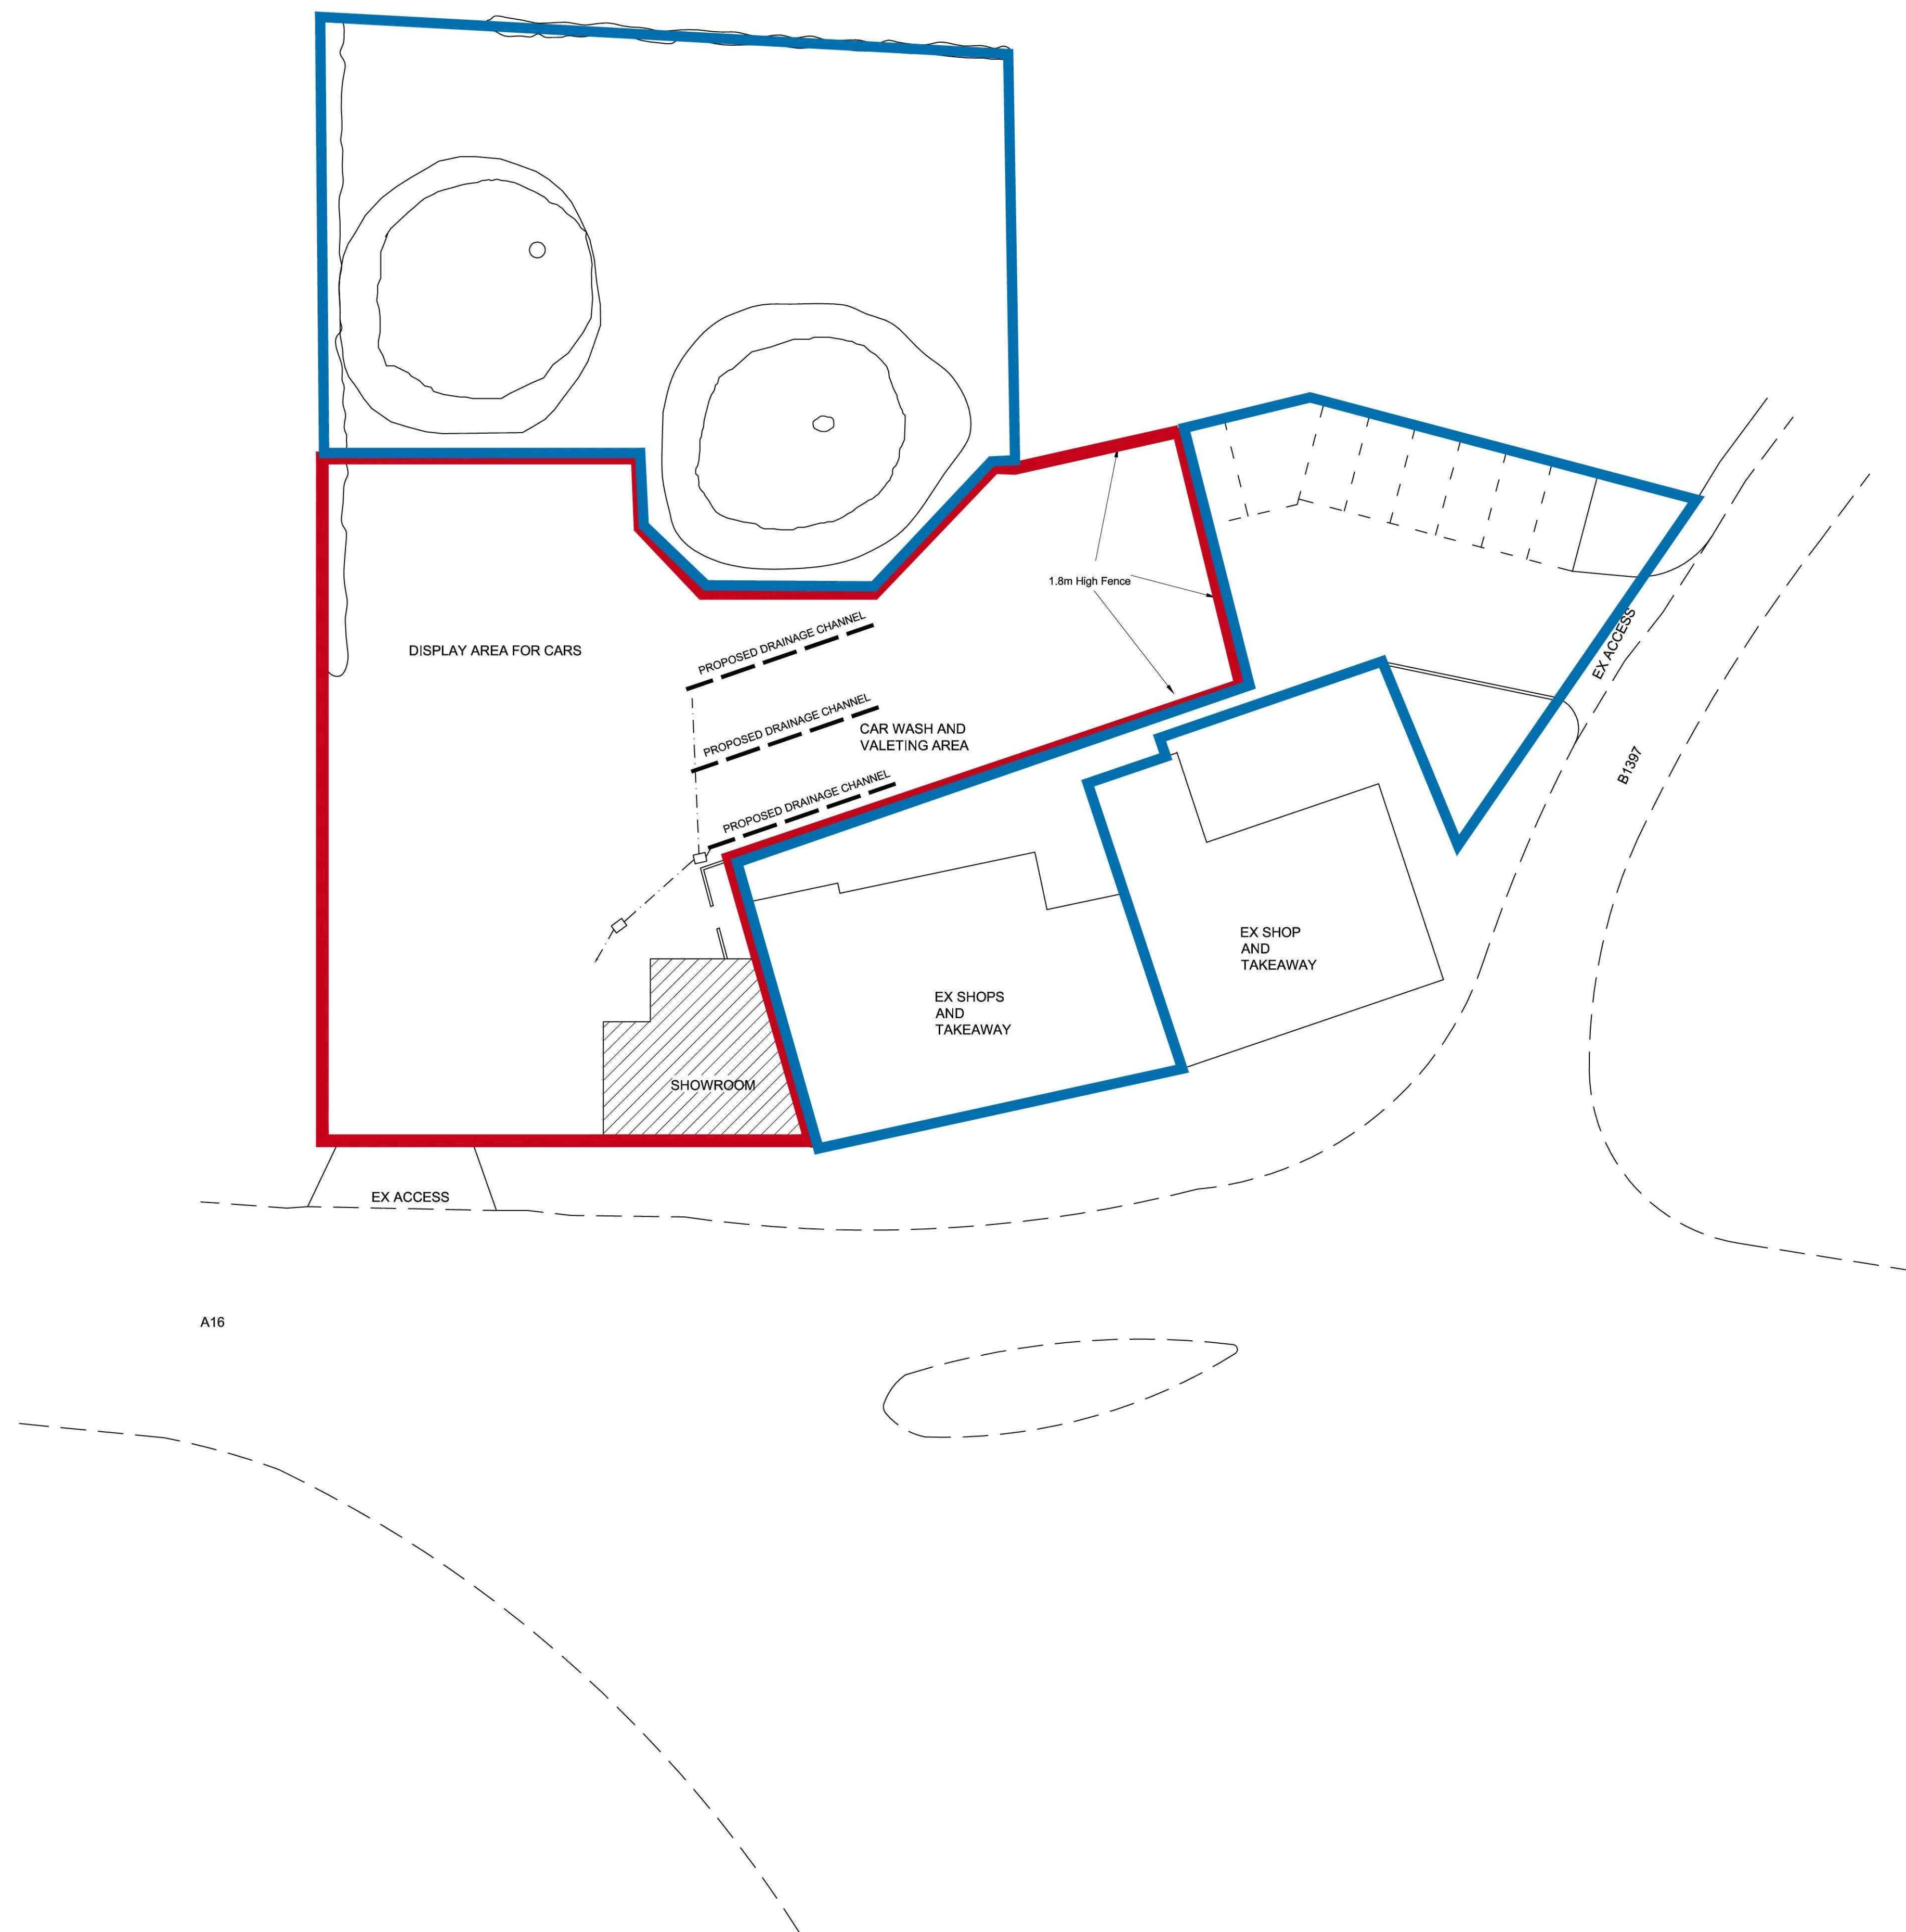

ARCHITECTURAL SERVICES Ltd

81 PERCIVAL STREET PETERBOROUGH PE3 6AT
Tel: (01733) 306333 Mob: 07816452444
Email: info@sma-design.co.uk
URL: www.sma-design.co.uk

Client MR A ALI		Project PROPOSED HAND WASH & VALETING FACILITY AT 1 SPALDING ROAD GOSBERTON, SPALDING PE11 4NP	
Drawing SITE PLAN			
Date MAR 11	Scale 1:200 @ A1	Drawing No. 1SPL-01-02	Revision

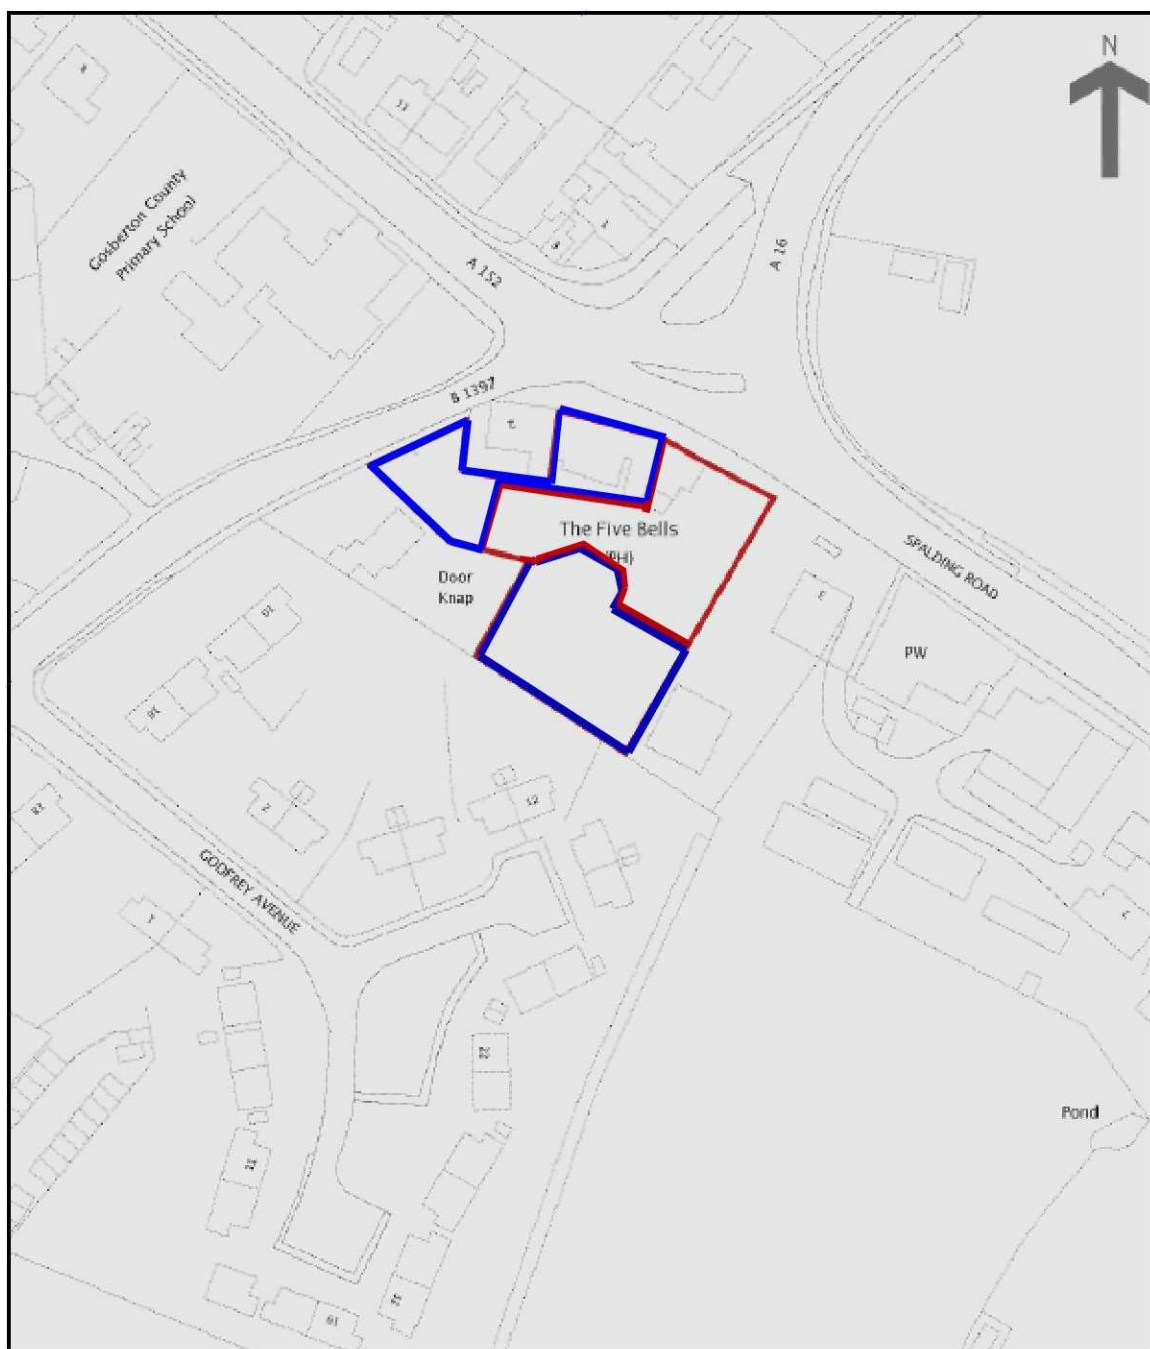

LOCATION PLAN

SCALE 1:1250