


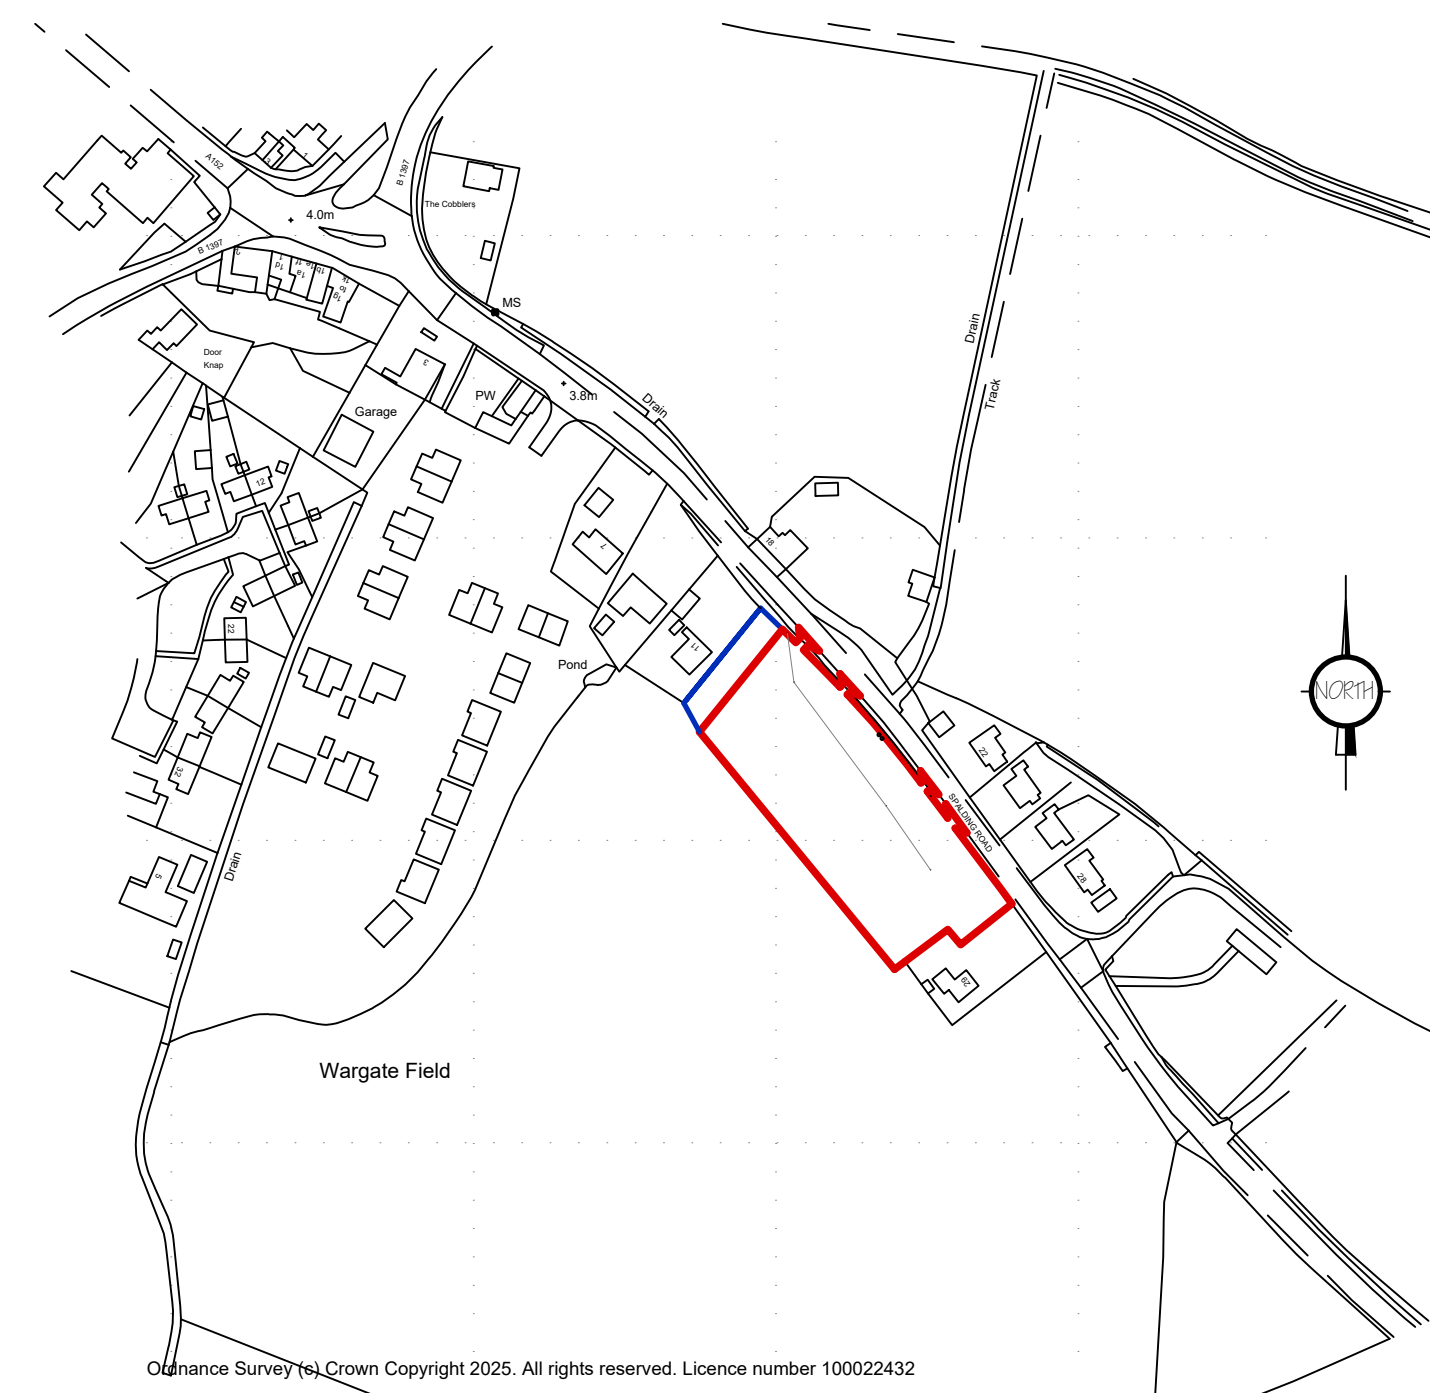

F	L.C.HIGHWAYS AMENDMENTS	APR 2026
E	SITE AREA AMENDED	APR 2026
D	CLIENT AMENDMENTS	APR 2026
C	RED LINE UPDATED - PLANNING	MAR 2026
B	CLIENT AMENDMENTS	MAR 2026
A	CLIENT AMENDMENTS	MAR 2026
ref	revision	date

**ARCHITECTURAL
CONSULTANTS**

**4 Wrights Mews
12A Park Road, Holbeach,
Spalding, Lincs. PE12 7EE
Tel: 01406 490800
E-Mail: office@grmerchantittd.com
Website: www.grmerchantittd.com**

The logo consists of the letters 'G', 'R', and 'M' stacked vertically. The 'G' and 'M' are red, while the 'R' is black. The letters are stylized and interconnected.

Project

RESIDENTIAL DEVELOPMENT
LAND OFF SPALDING ROAD
GOSBERTON
SPALDING, Lincs.

Client
WILF HAMMOND HOMES

Drawing

SITE PLAN - PROPOSED

LOCATION PLAN

Job Ref. 4330-24	Drawing No. OIF
---------------------	--------------------

Date	Drawn
APRIL 2025	SLB

Scales
1:50 & 1:100 (Unless Otherwise Stated)

[illegible]

SITE PLAN - PROPOSED 1:250