


DO NOT SCALE THIS DRAWING. THE CONTRACTOR IS DEEMED TO HAVE CHECKED ALL DIMENSIONS ON SITE AND REPORT ANY DISCREPANCIES TO OGLESBY & LIMB LTD. THE CONTENTS OF THIS DRAWING ARE COVERED BY COPYRIGHT AND REMAIN THE PROPERTY OF OGLESBY & LIMB LTD. WRITTEN APPROVAL MUST BE OBTAINED FROM OGLESBY & LIMB LTD PRIOR TO DUPLICATION OR REPRODUCTION OF THIS DRAWING OR ITS CONTENTS. ANY DIMENSIONS NOT SHOWN ARE TO BE CHECKED AND AGREED WITH OGLESBY & LIMB LTD.




Front Elevation as Existing

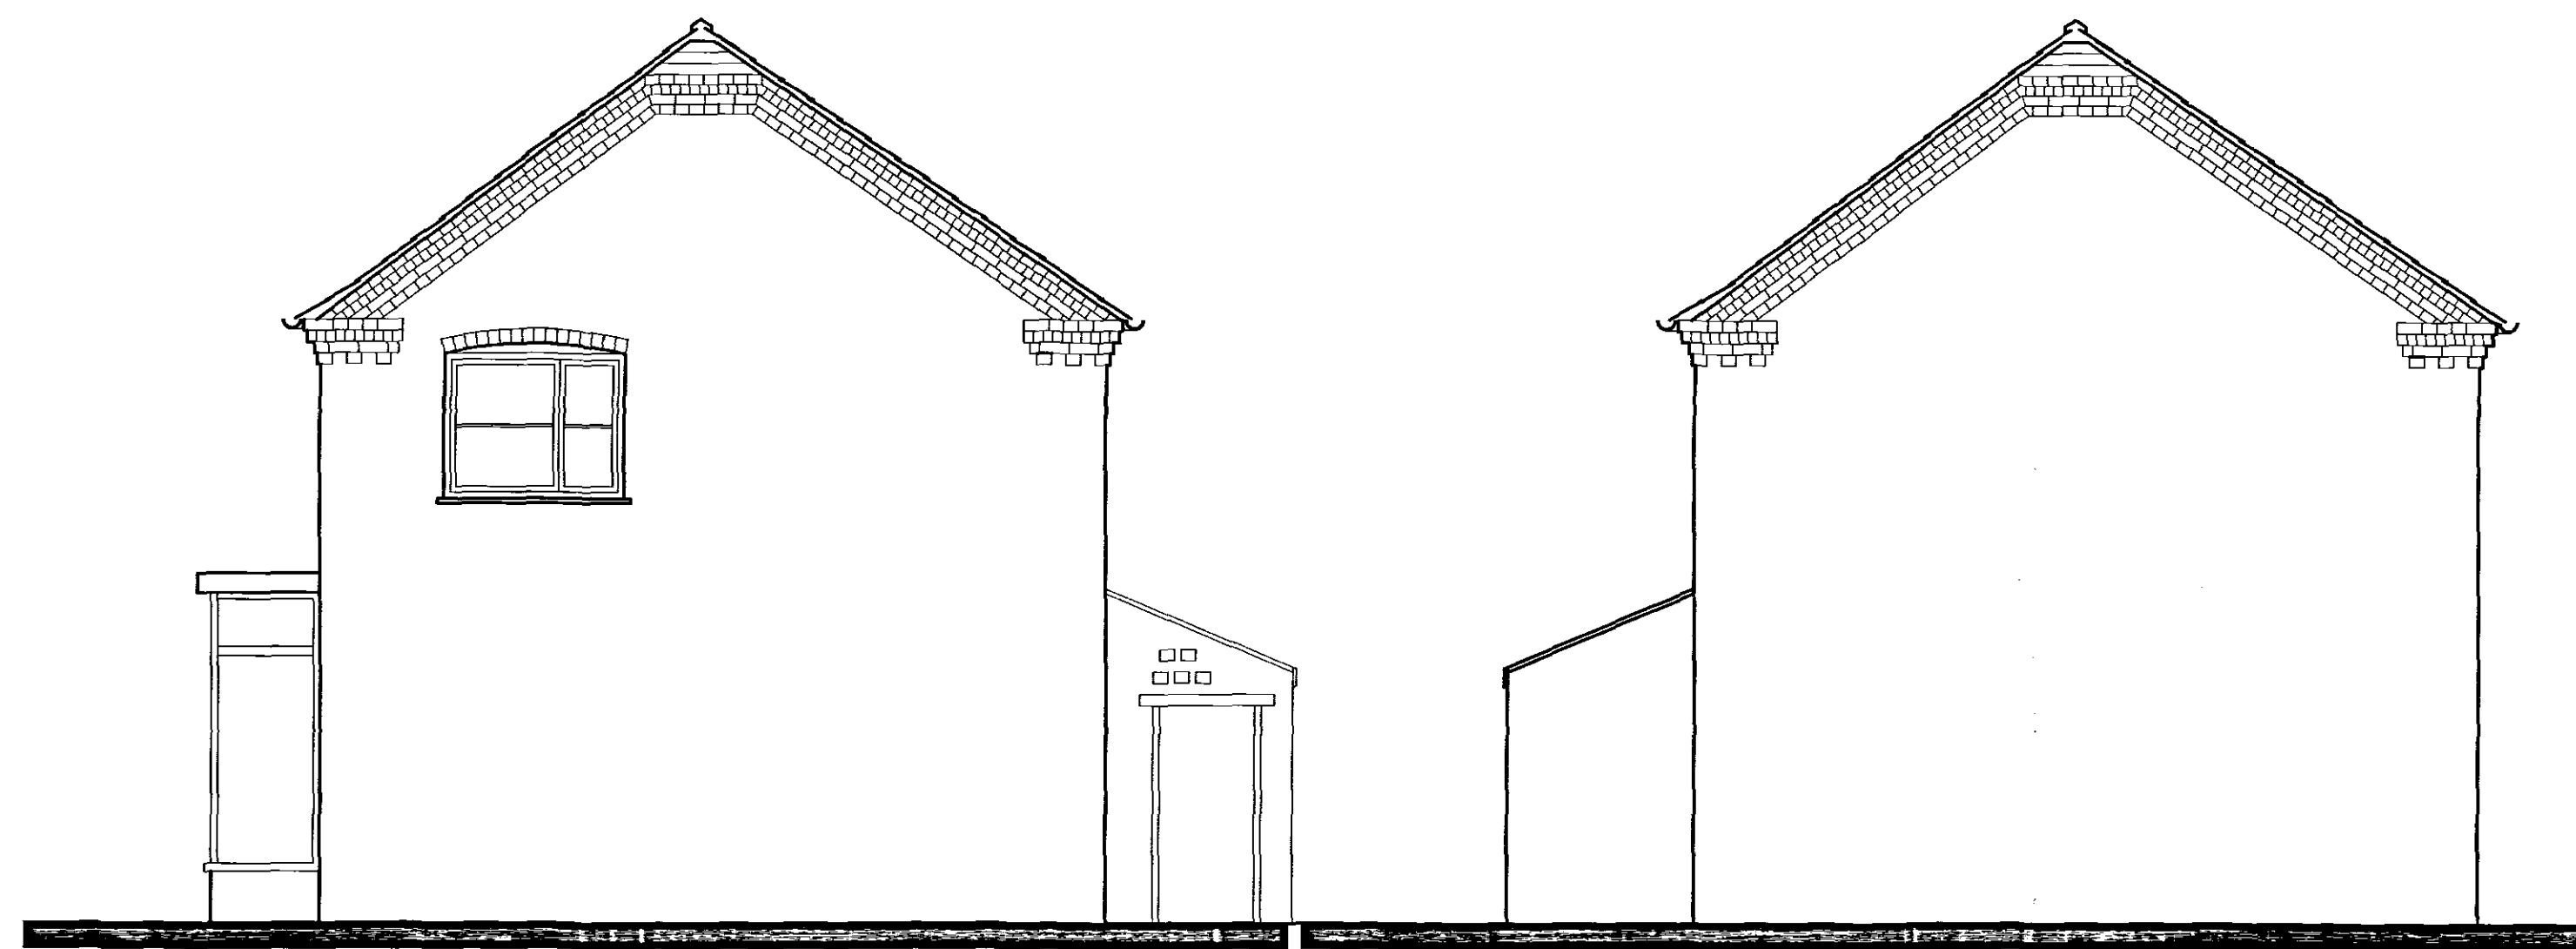


End Elevation as Existing

End Elevation as Existing

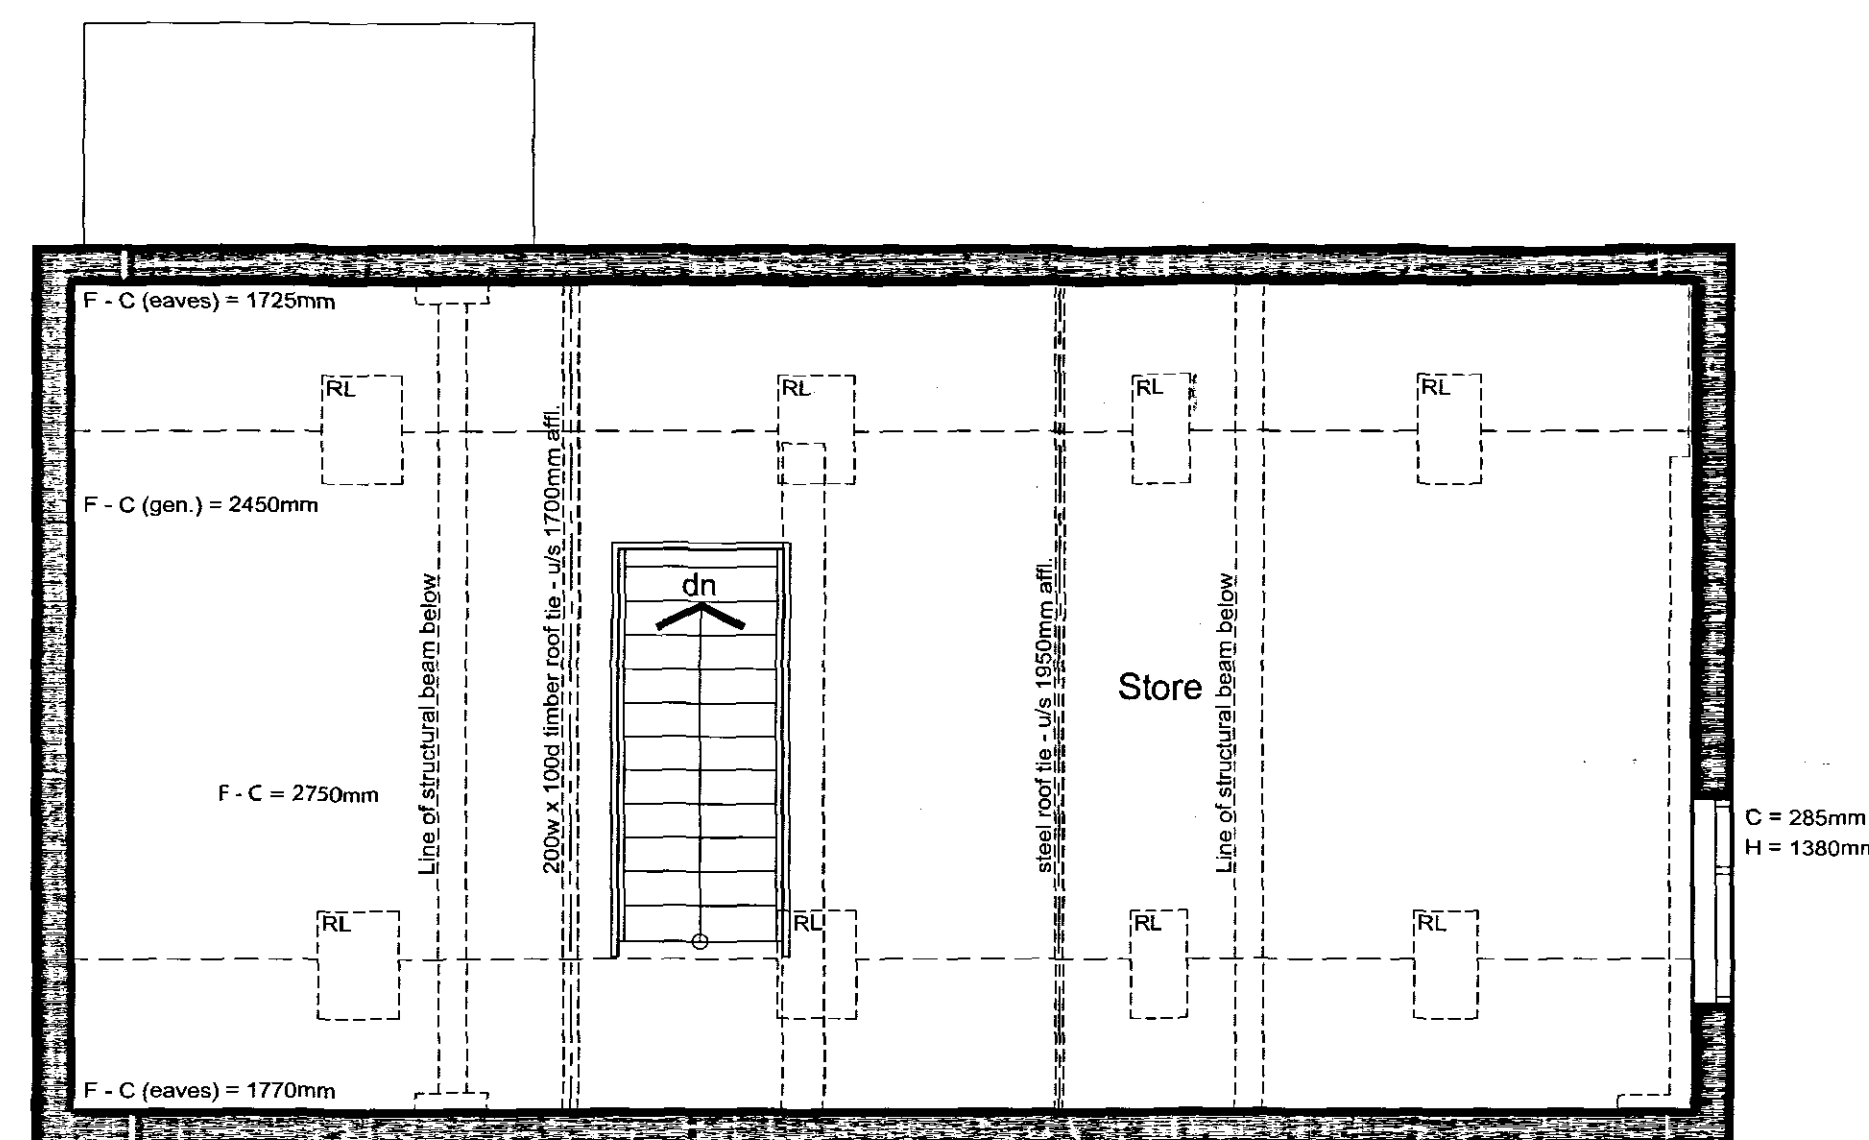

First Floor Plan as Existing

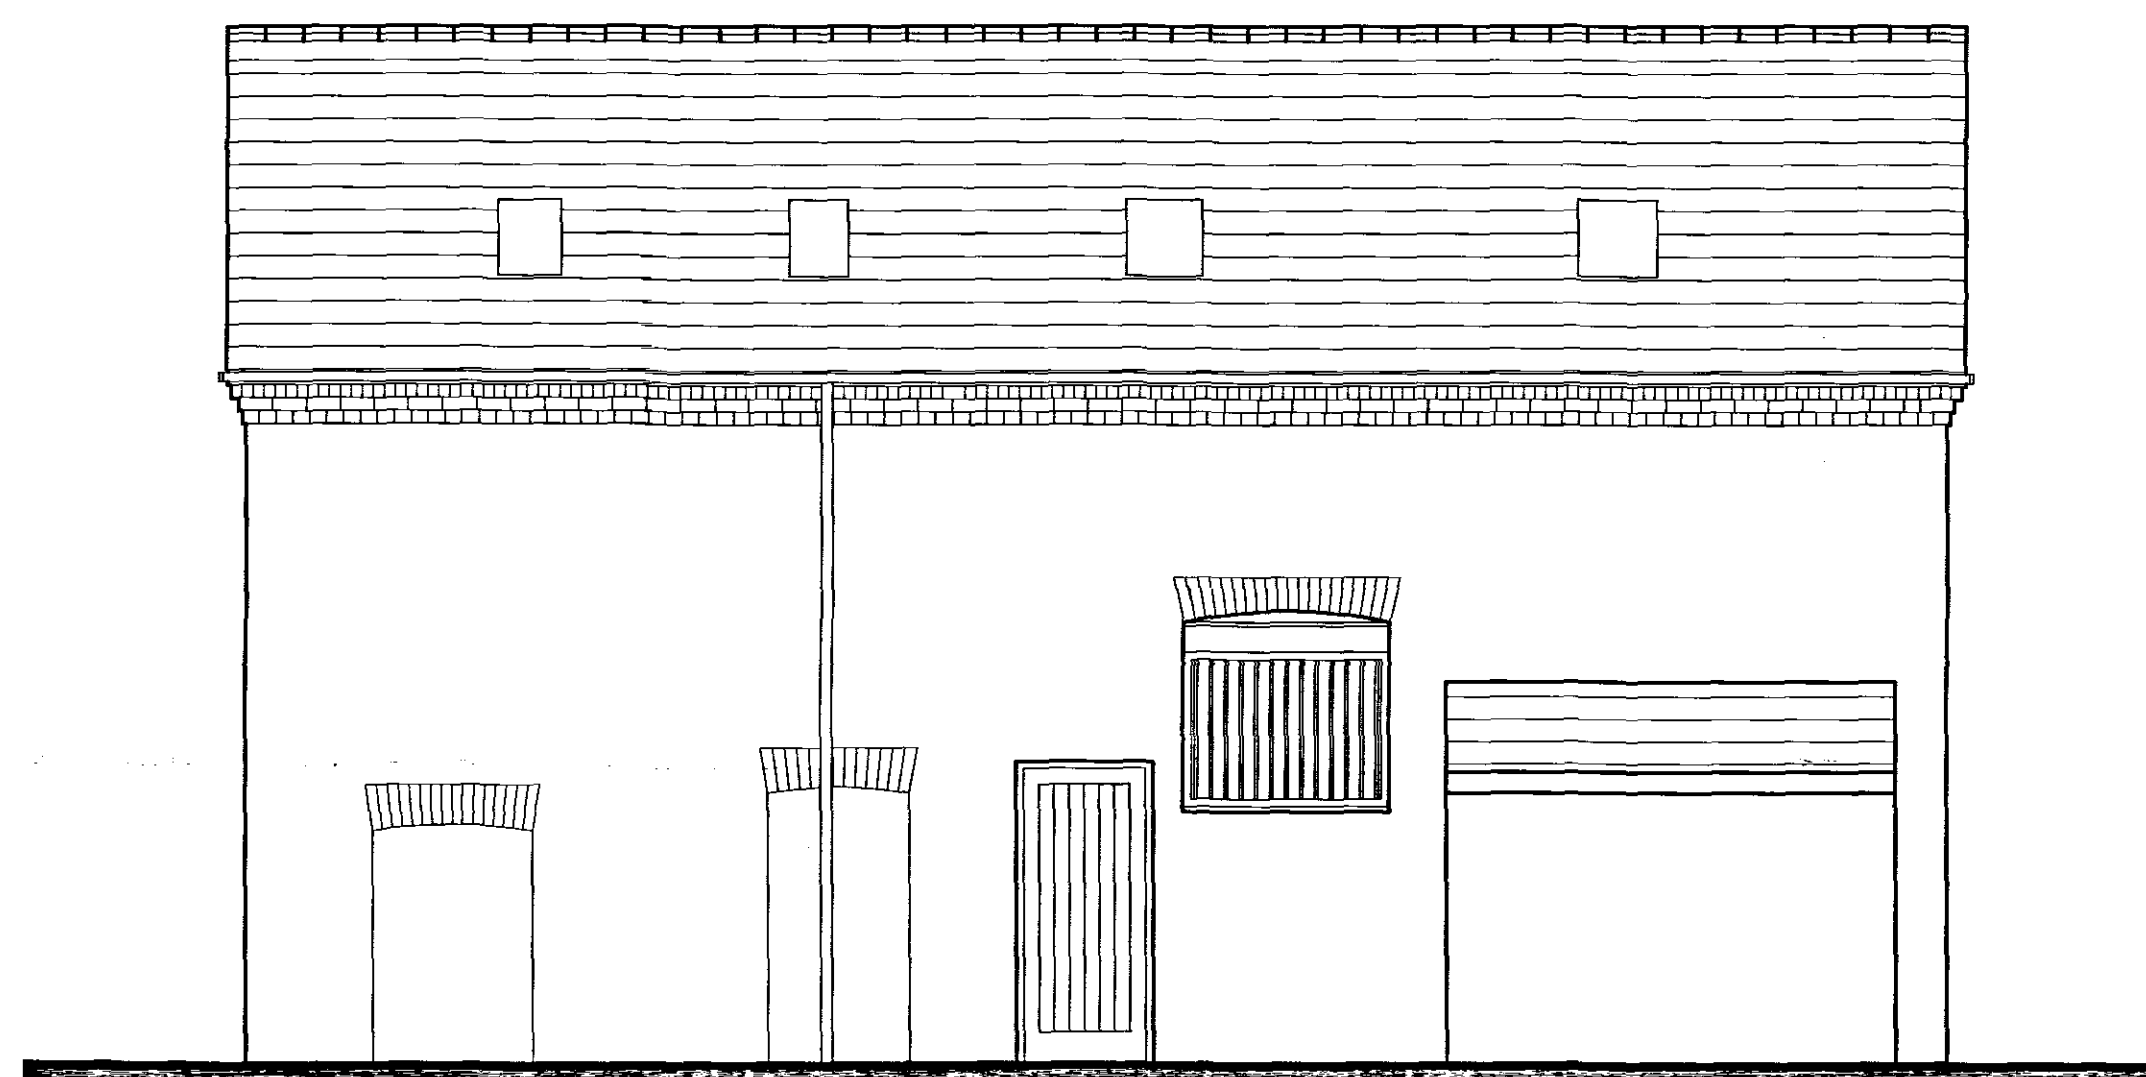


Rear Elevation as Existing




Front Elevation View




View from Westhorpe Road

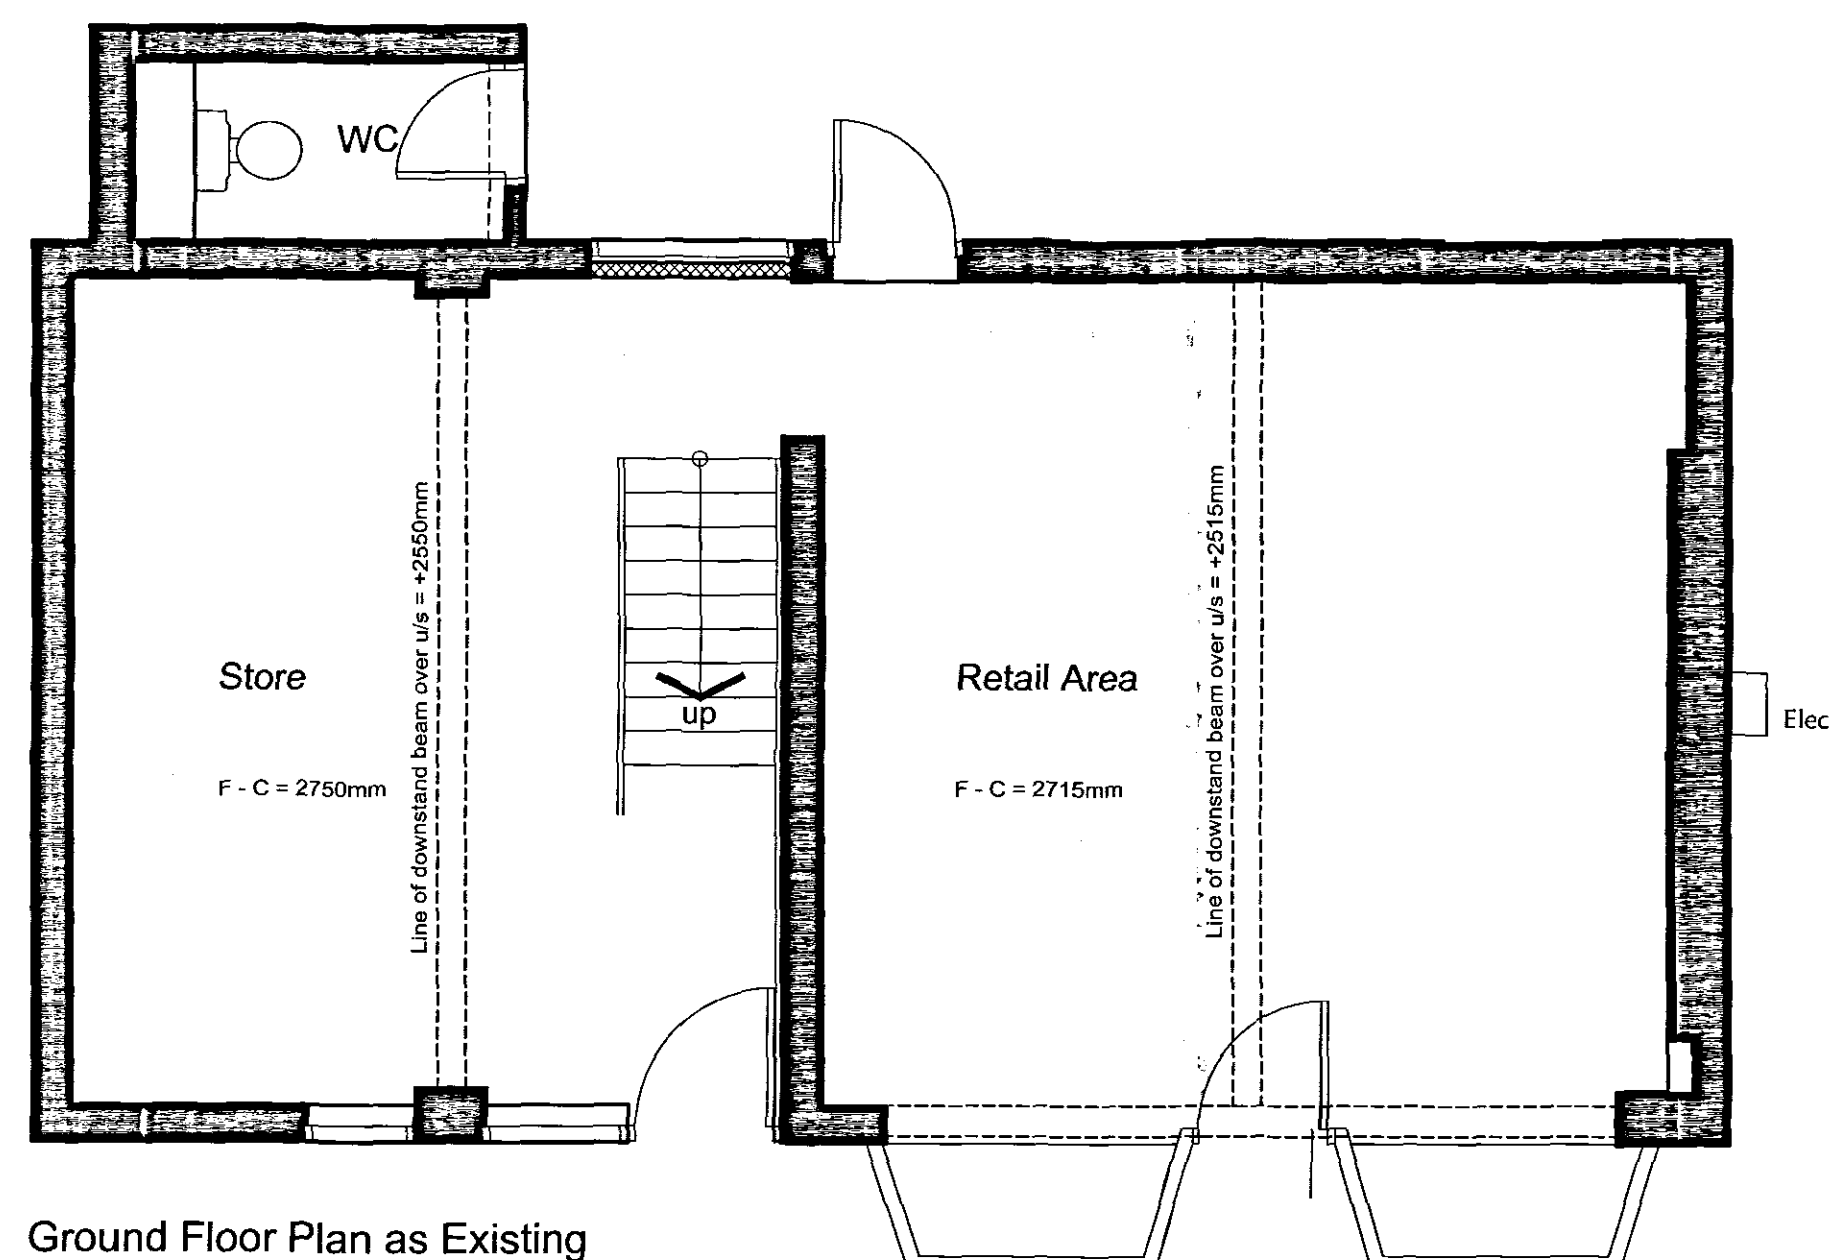

Ground Floor Plan as Existing

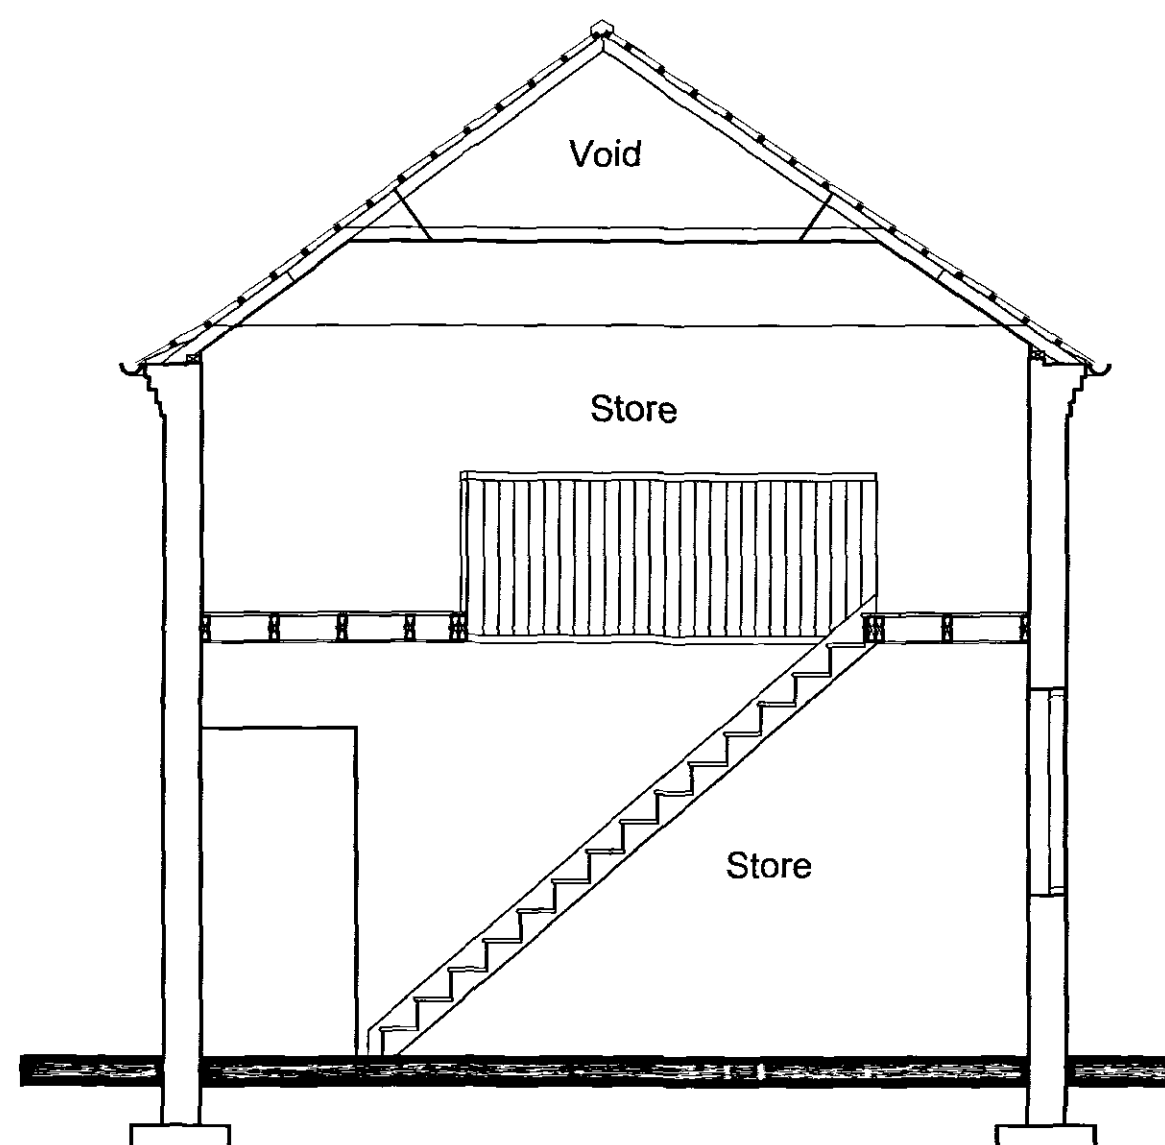

Cross Section as Existing

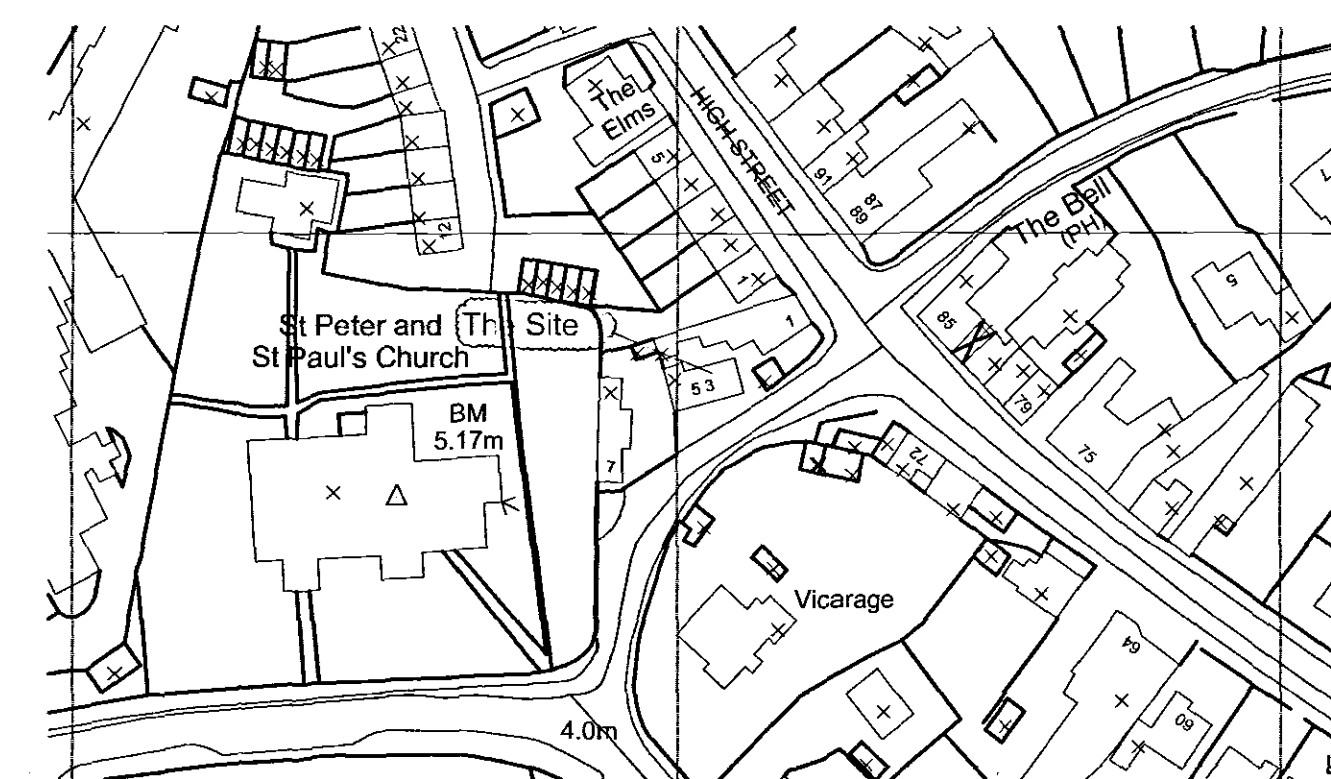

Crown Copyright. All rights reserved. Licence Number 100020449

Site Location Plan

| Ref.    | Date | Description | By |
|---------|------|-------------|----|
| Revised |      |             |    |


Drawing Status

Oglesby & Limb Ltd  
Chartered Architects  
and Building Surveyors

67 London Road  
Newark, Notts  
NG24 1RZ

Tel: 01636 703030  
Fax: 01636 703740

e-mail: design@o-l-ltd.co.uk

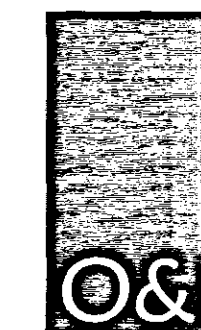

Client:

Monograms Property Limited

Project:

Conversion of Former Shop to Flats  
Westhorpe Road, Gosberton

Drawing Title: **DETERMINED PLAN**  
Plans, Section & Elevations  
as Existing

|           |           |             |              |
|-----------|-----------|-------------|--------------|
| Date:     | Oct. 2004 | Scale:      | 1:50, 1:1250 |
| Drawn by: | AJO       | Checked by: | DAL          |

|                 |      |
|-----------------|------|
| Drawing Number: | Rev: |
| A0325-01        |      |

SHOC  
Planning & Development  
- 8 MAR 2005  
Ref: 0327/05