



DO NOT SCALE THIS DRAWING. THE CONTRACTOR IS DEEMED TO HAVE CHECKED ALL DIMENSIONS ON SITE AND REPORT ANY DISCREPANCIES TO OGLESBY & LIMB LTD. THE CONTENTS OF THIS DRAWING ARE COVERED BY COPYRIGHT AND REMAIN THE PROPERTY OF OGLESBY & LIMB LTD. WRITTEN APPROVAL MUST BE OBTAINED FROM OGLESBY & LIMB LTD PRIOR TO DUPLICATION OR REPRODUCTION OF THIS DRAWING OR ITS CONTENTS. ANY DIMENSIONS NOT SHOWN ARE TO BE CHECKED AND AGREED WITH OGLESBY & LIMB LTD.


Ref: 0327105
- 8 MAR 2005
Planning & Development
Sheet

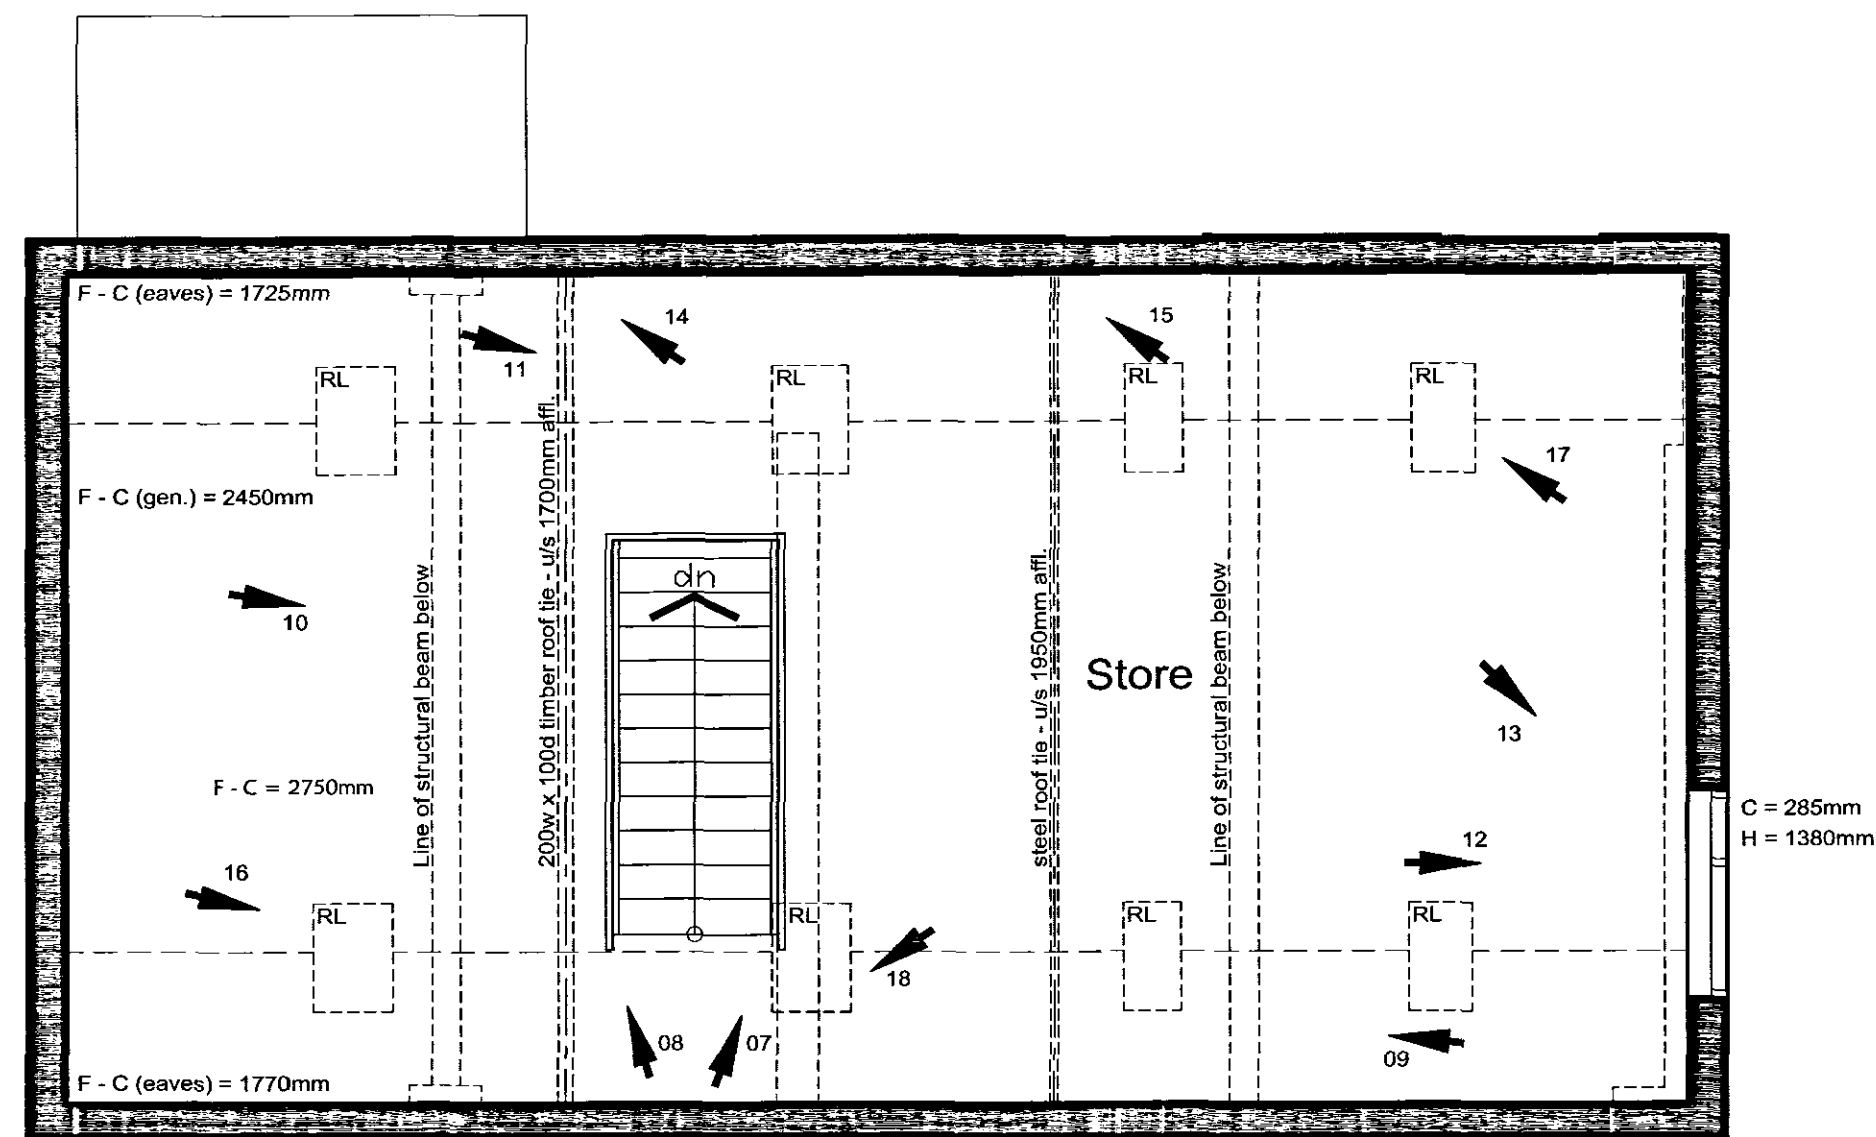


First Floor Plan as Existing

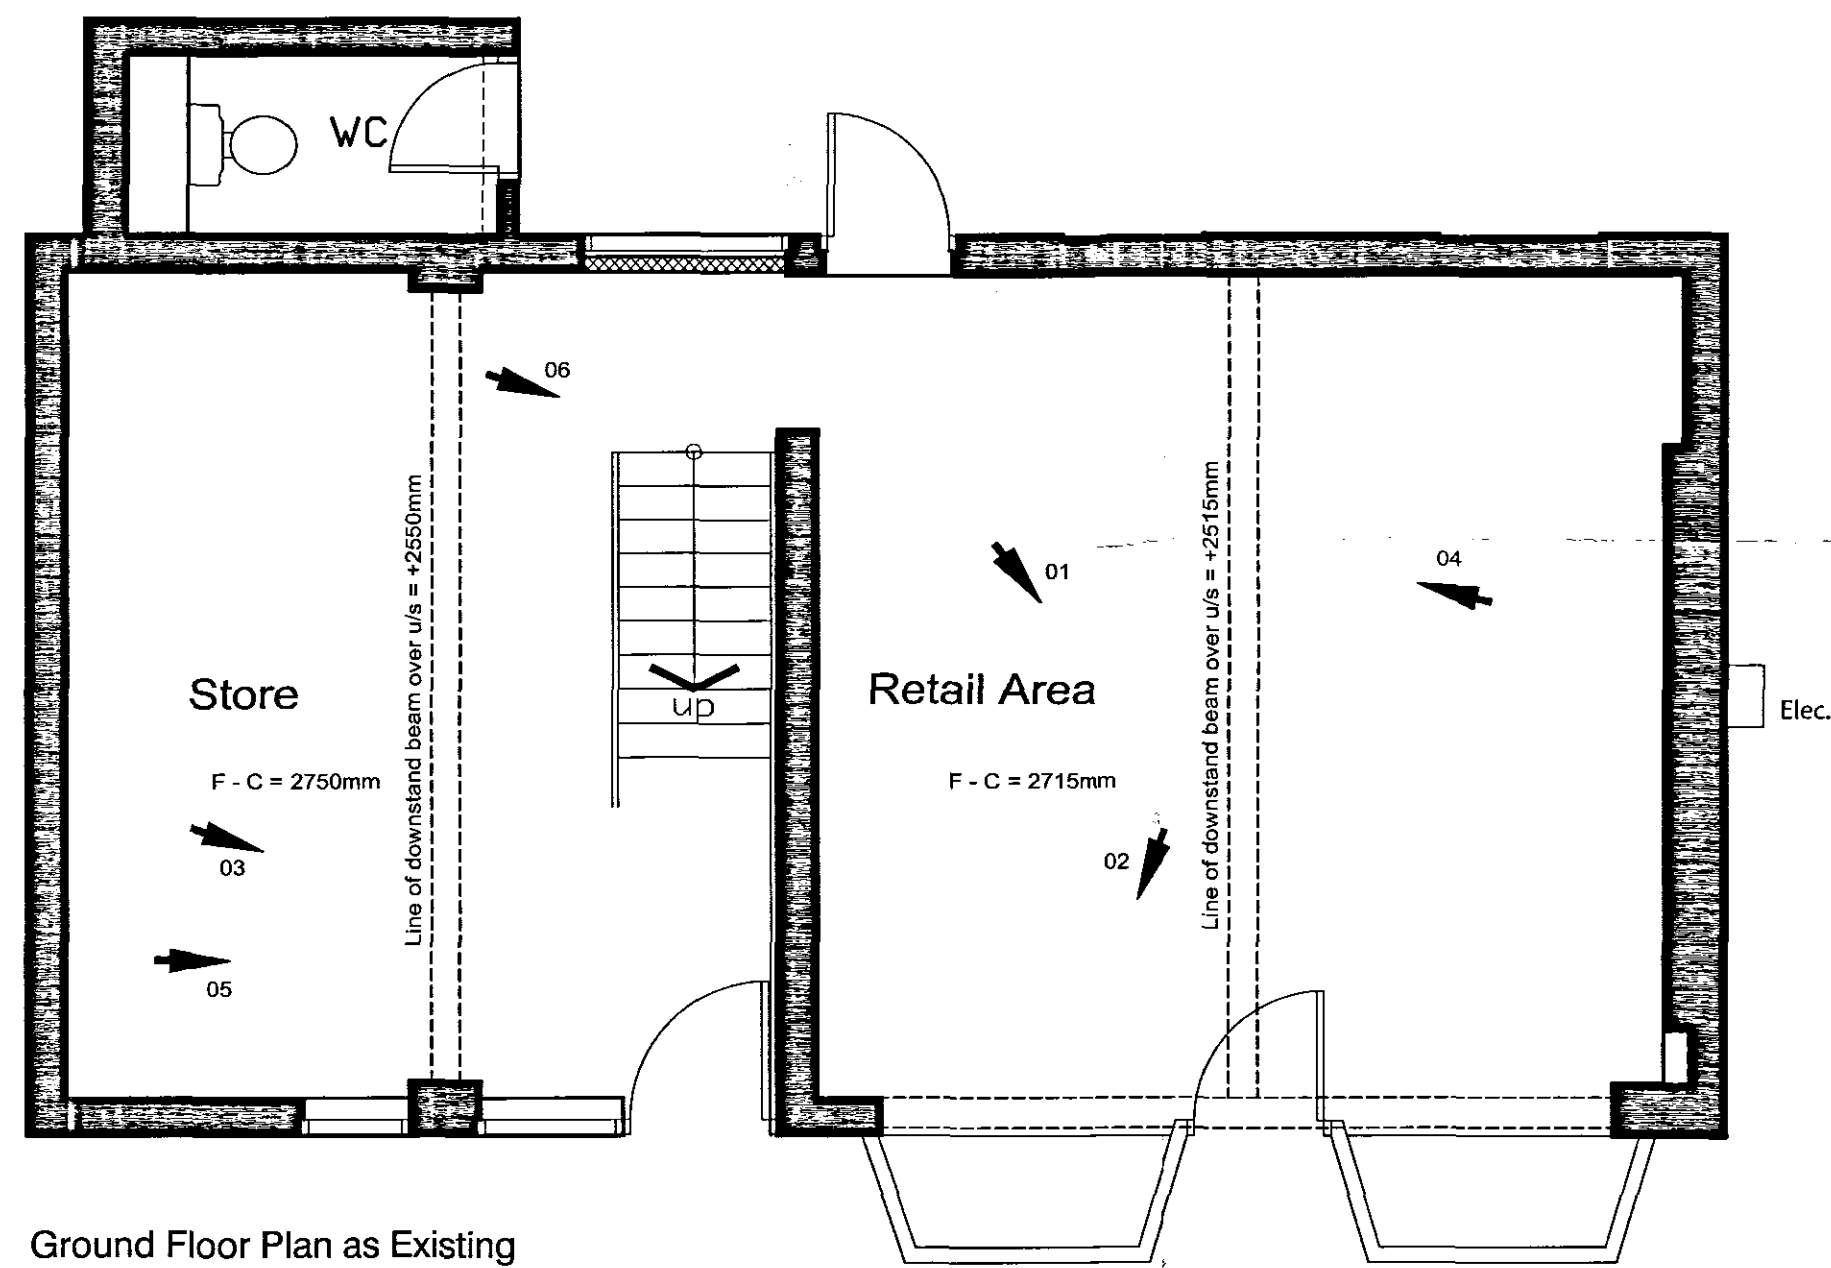


Ground Floor Plan as Existing

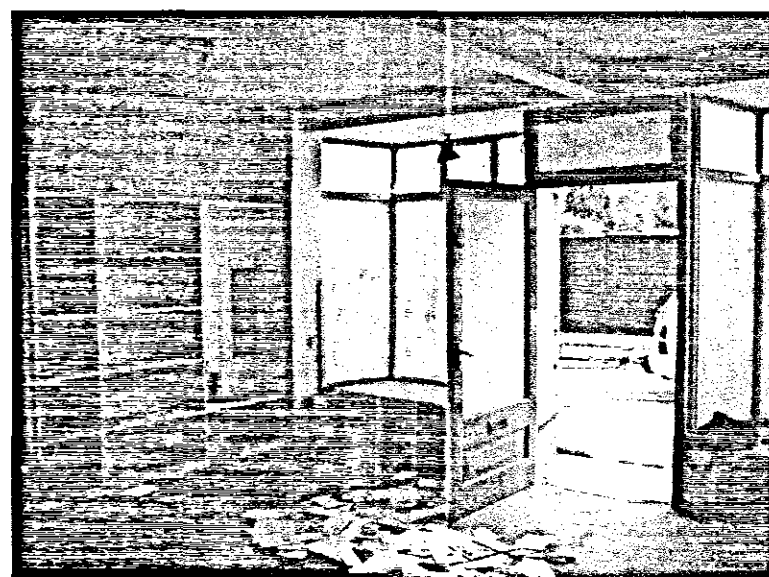


Ph 01 - Interior view of entrance

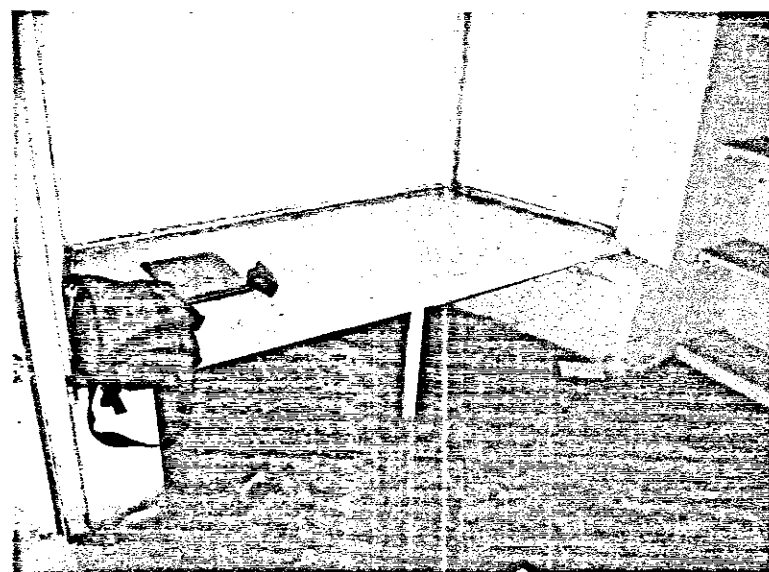


Ph 02 - Interior view of bay windows

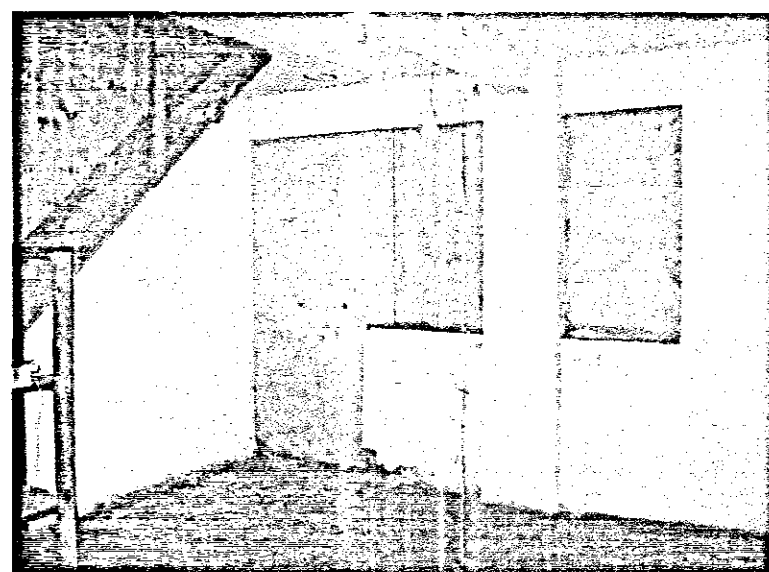


Ph 03 - Interior view of secondary entrance

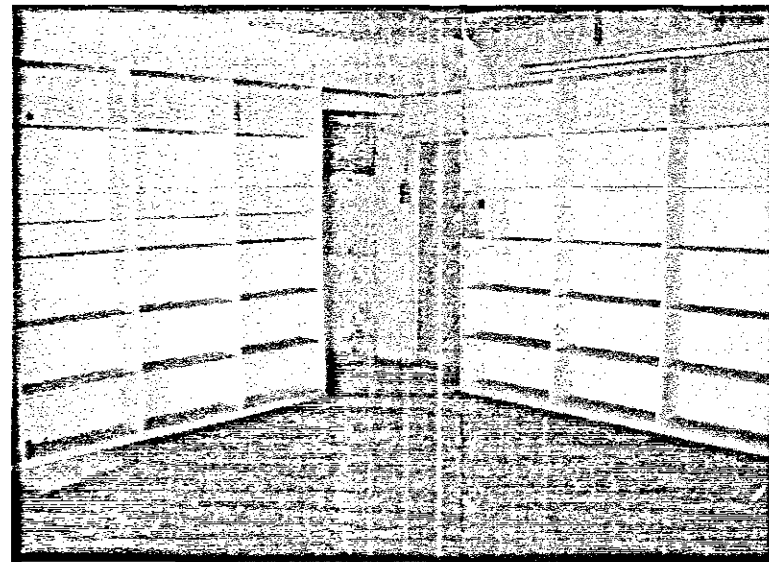


Ph 04 - Interior view of rear entrance door

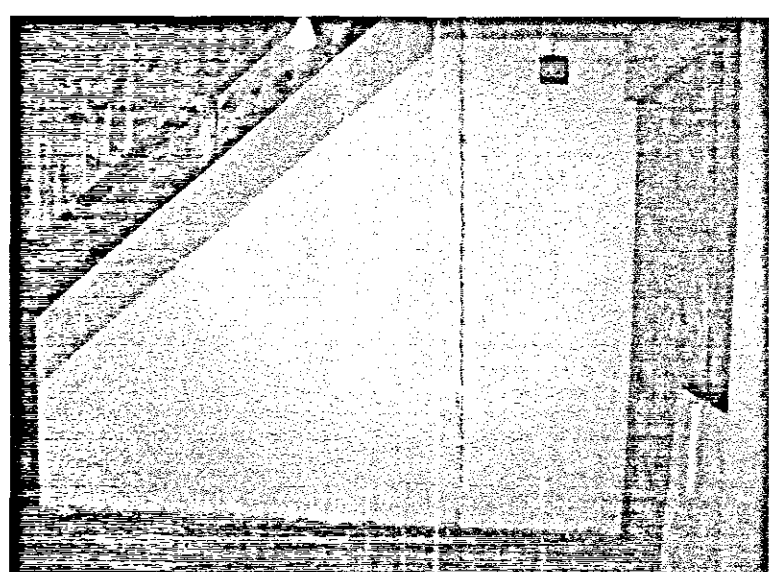


Ph 05 - Interior view of space under stairs

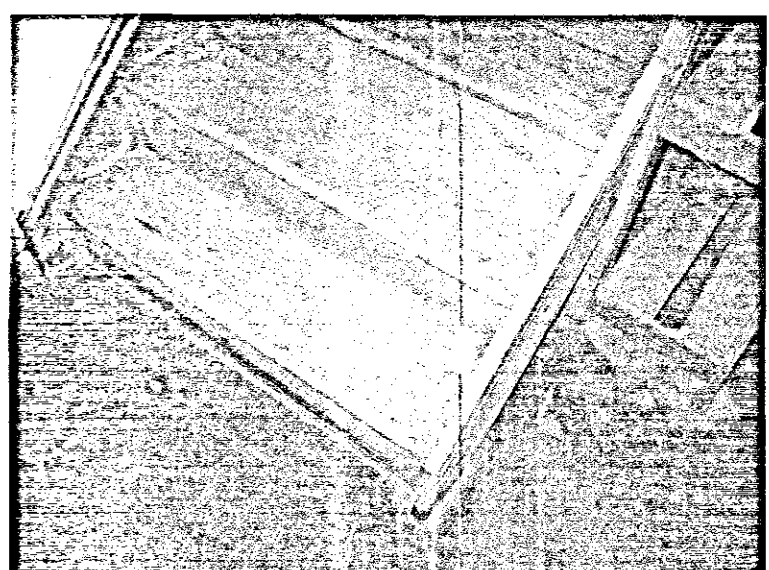


Ph 06 - Detail of foot of stairs

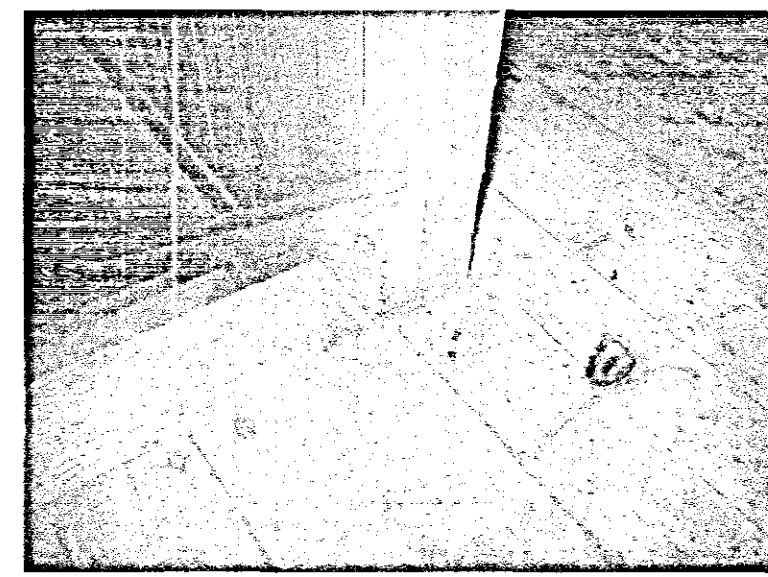


Ph 07 - Stair string detail

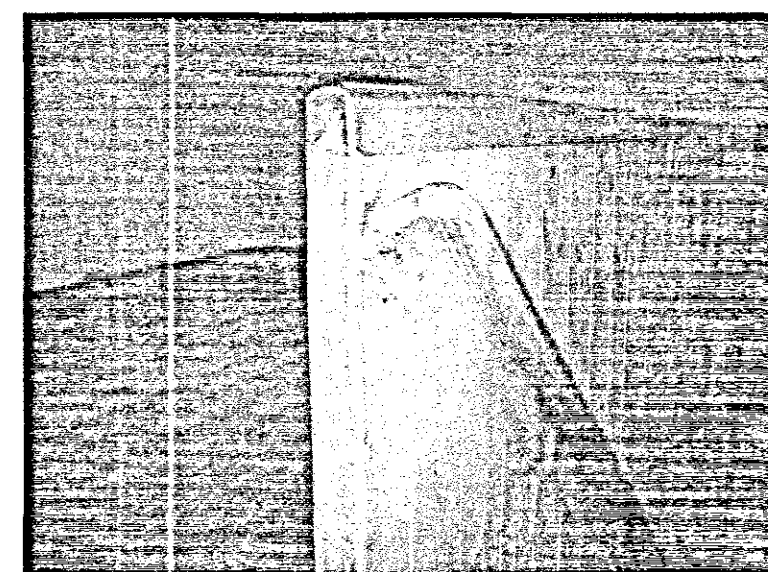


Ph 08 - Stair guarding and handrail detail

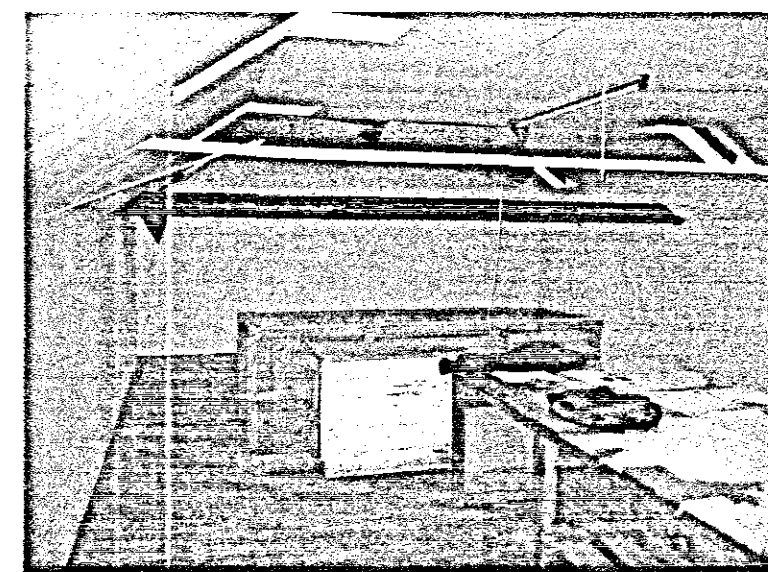


Ph 09 - Interior view of first floor

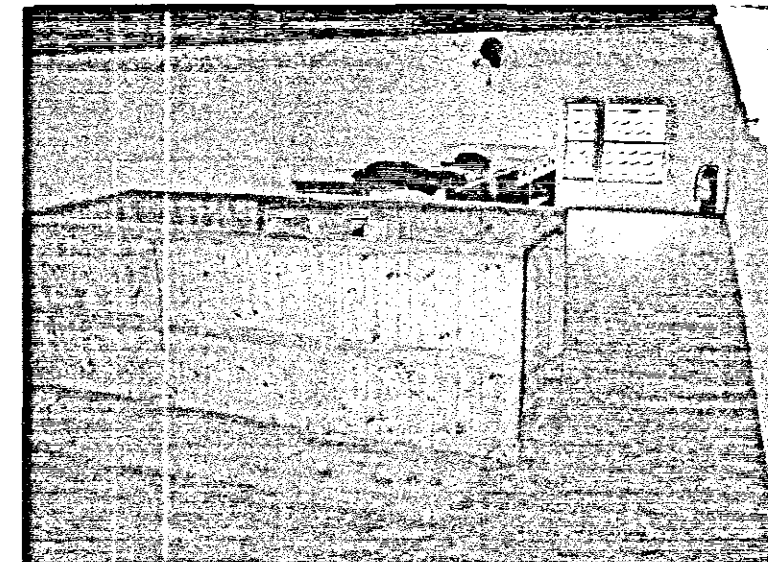


Ph 10 - Interior view of first floor

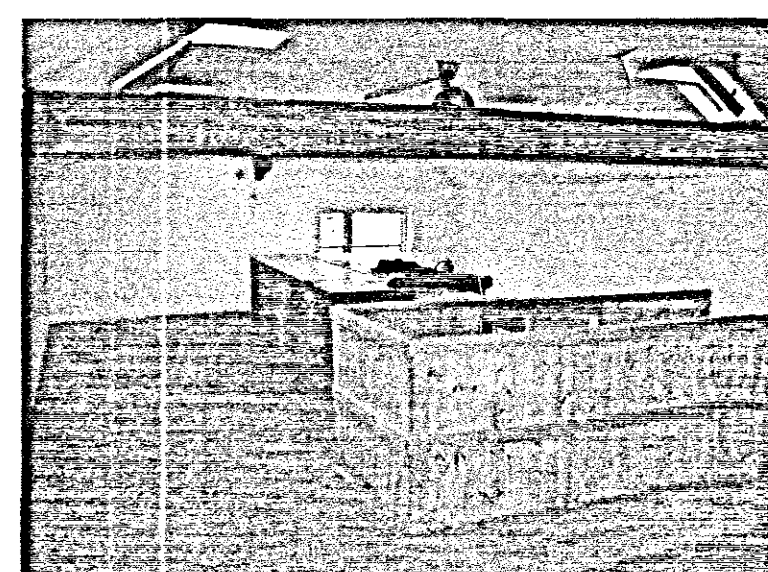


Ph 11 - Interior view of first floor

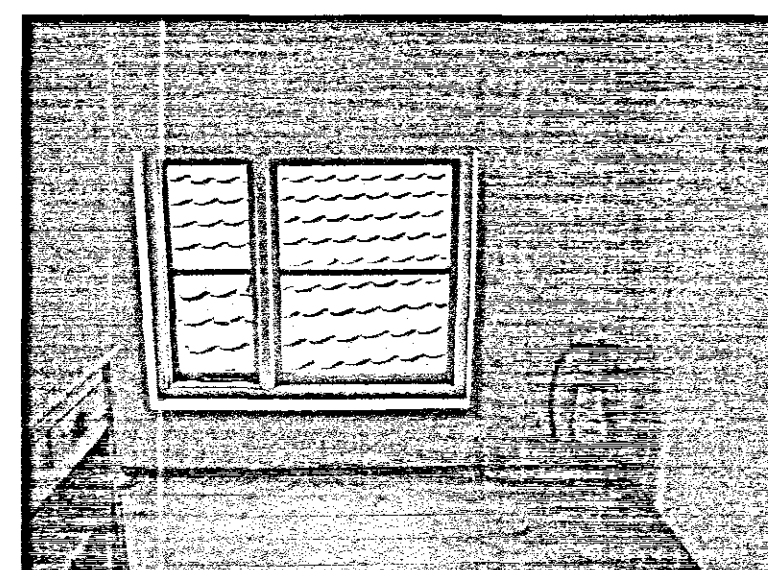


Ph 12 - Interior view of first floor window

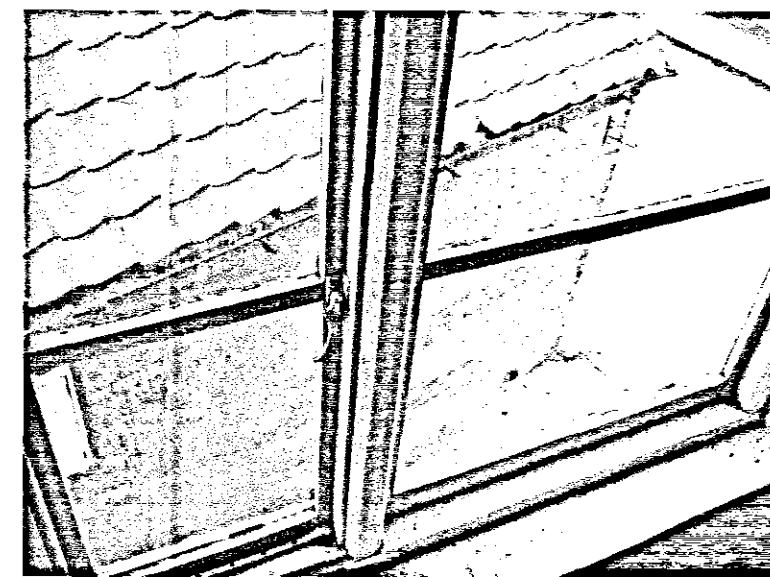


Ph 13 - Interior view of first floor window

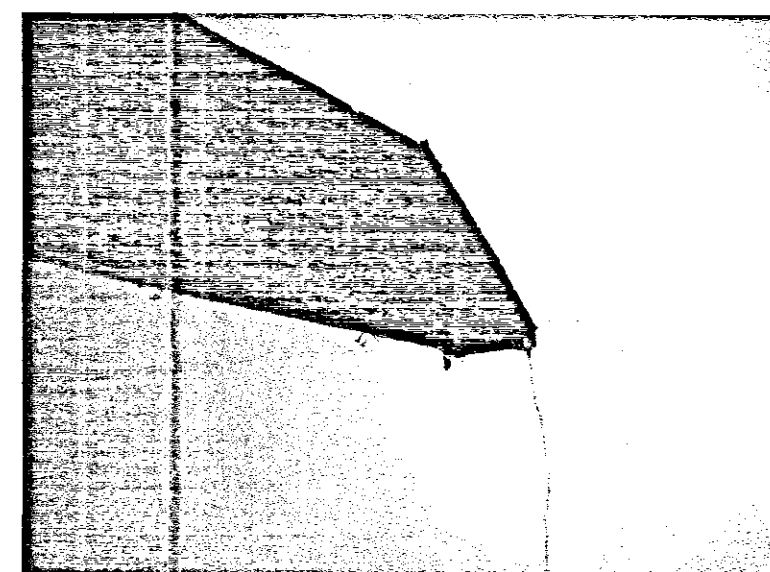


Ph 14 - Detail of timber roof tie

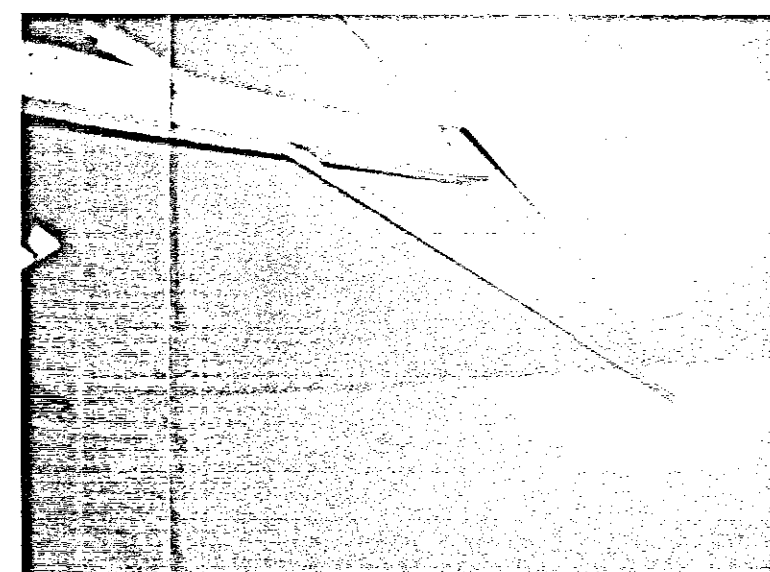


Ph 15 - Detail of steel roof tie

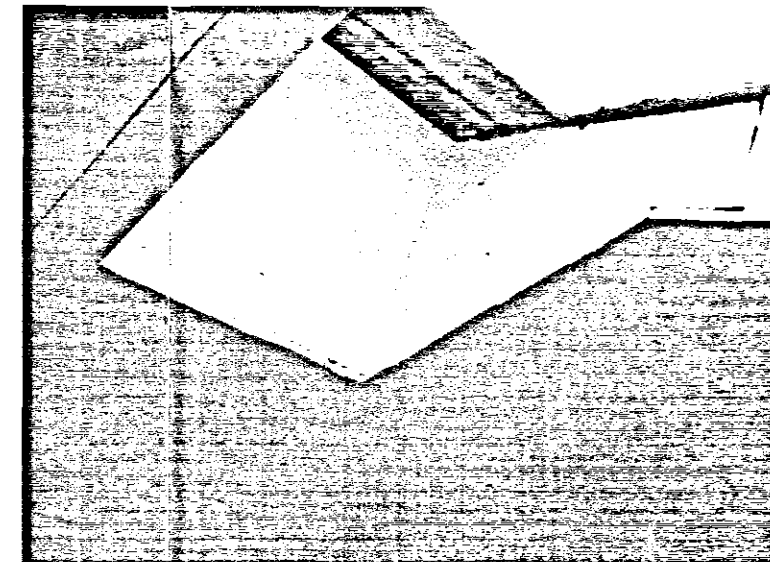

Ph 16 - Interior view of roof light

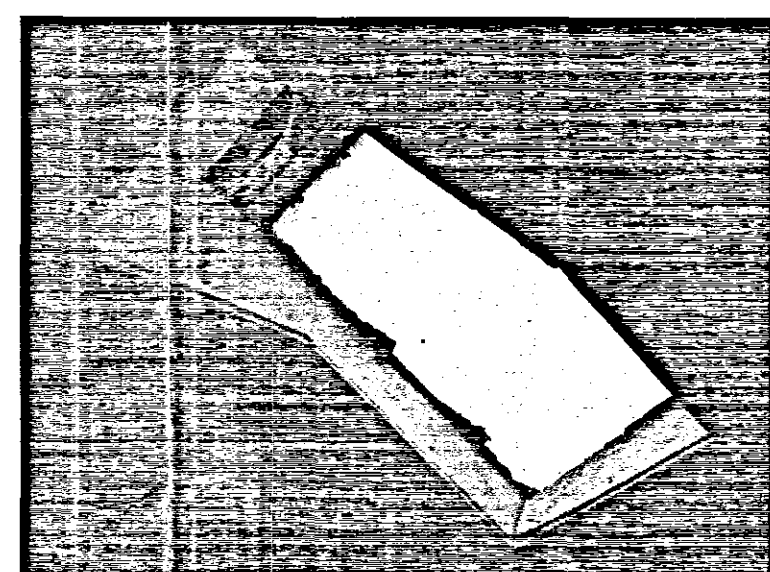

Ph 17 - Interior view of rooflight

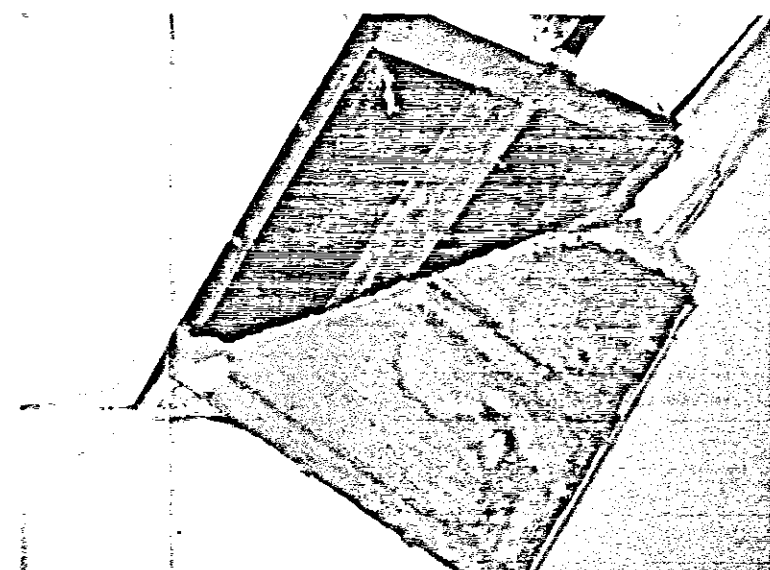

Ph 18 - Rafter and ceiling detail

Ref	Date	Description	By
Revisions			

Drawing Status:

Oglesby & Limb Ltd
Chartered Architects
and Building Surveyors
67 London Road
Newark, Notts
NG24 1RZ
Tel: 01636 702030
Fax: 01636 703740
e-mail: design@o-ltd.co.uk



Client:

Monograms Property Limited

Project:

Conversion of Former Shop to Flats
Westhorpe Road, Gosberton

Drawing Title: **DETERMINED PLAN**
Plans and Photographic Record
Sheet 1 of 2 - Interior

Date: Oct. 2004 Scale: 1:50, 1:1250
Drawn by: AJO Checked by: DAL

Drawing Number: **A0325-Ph01**

Rev: