



DO NOT SCALE THIS DRAWING. THE CONTRACTOR IS DEEMED TO HAVE CHECKED ALL DIMENSIONS ON SITE AND REPORT ANY DISCREPANCIES TO OGLESBY & LIMB LTD. THE CONTENTS OF THIS DRAWING ARE COVERED BY COPYRIGHT AND REMAIN THE PROPERTY OF OGLESBY & LIMB LTD. WRITTEN APPROVAL MUST BE OBTAINED FROM OGLESBY & LIMB LTD PRIOR TO DUPLICATION OR REPRODUCTION OF THIS DRAWING OR ITS CONTENTS. ANY DIMENSIONS NOT SHOWN ARE TO BE CHECKED AND AGREED WITH OGLESBY & LIMB LTD.

Ref: 0325/05
- 8 MAR 2005
SHDC
Planning & Development

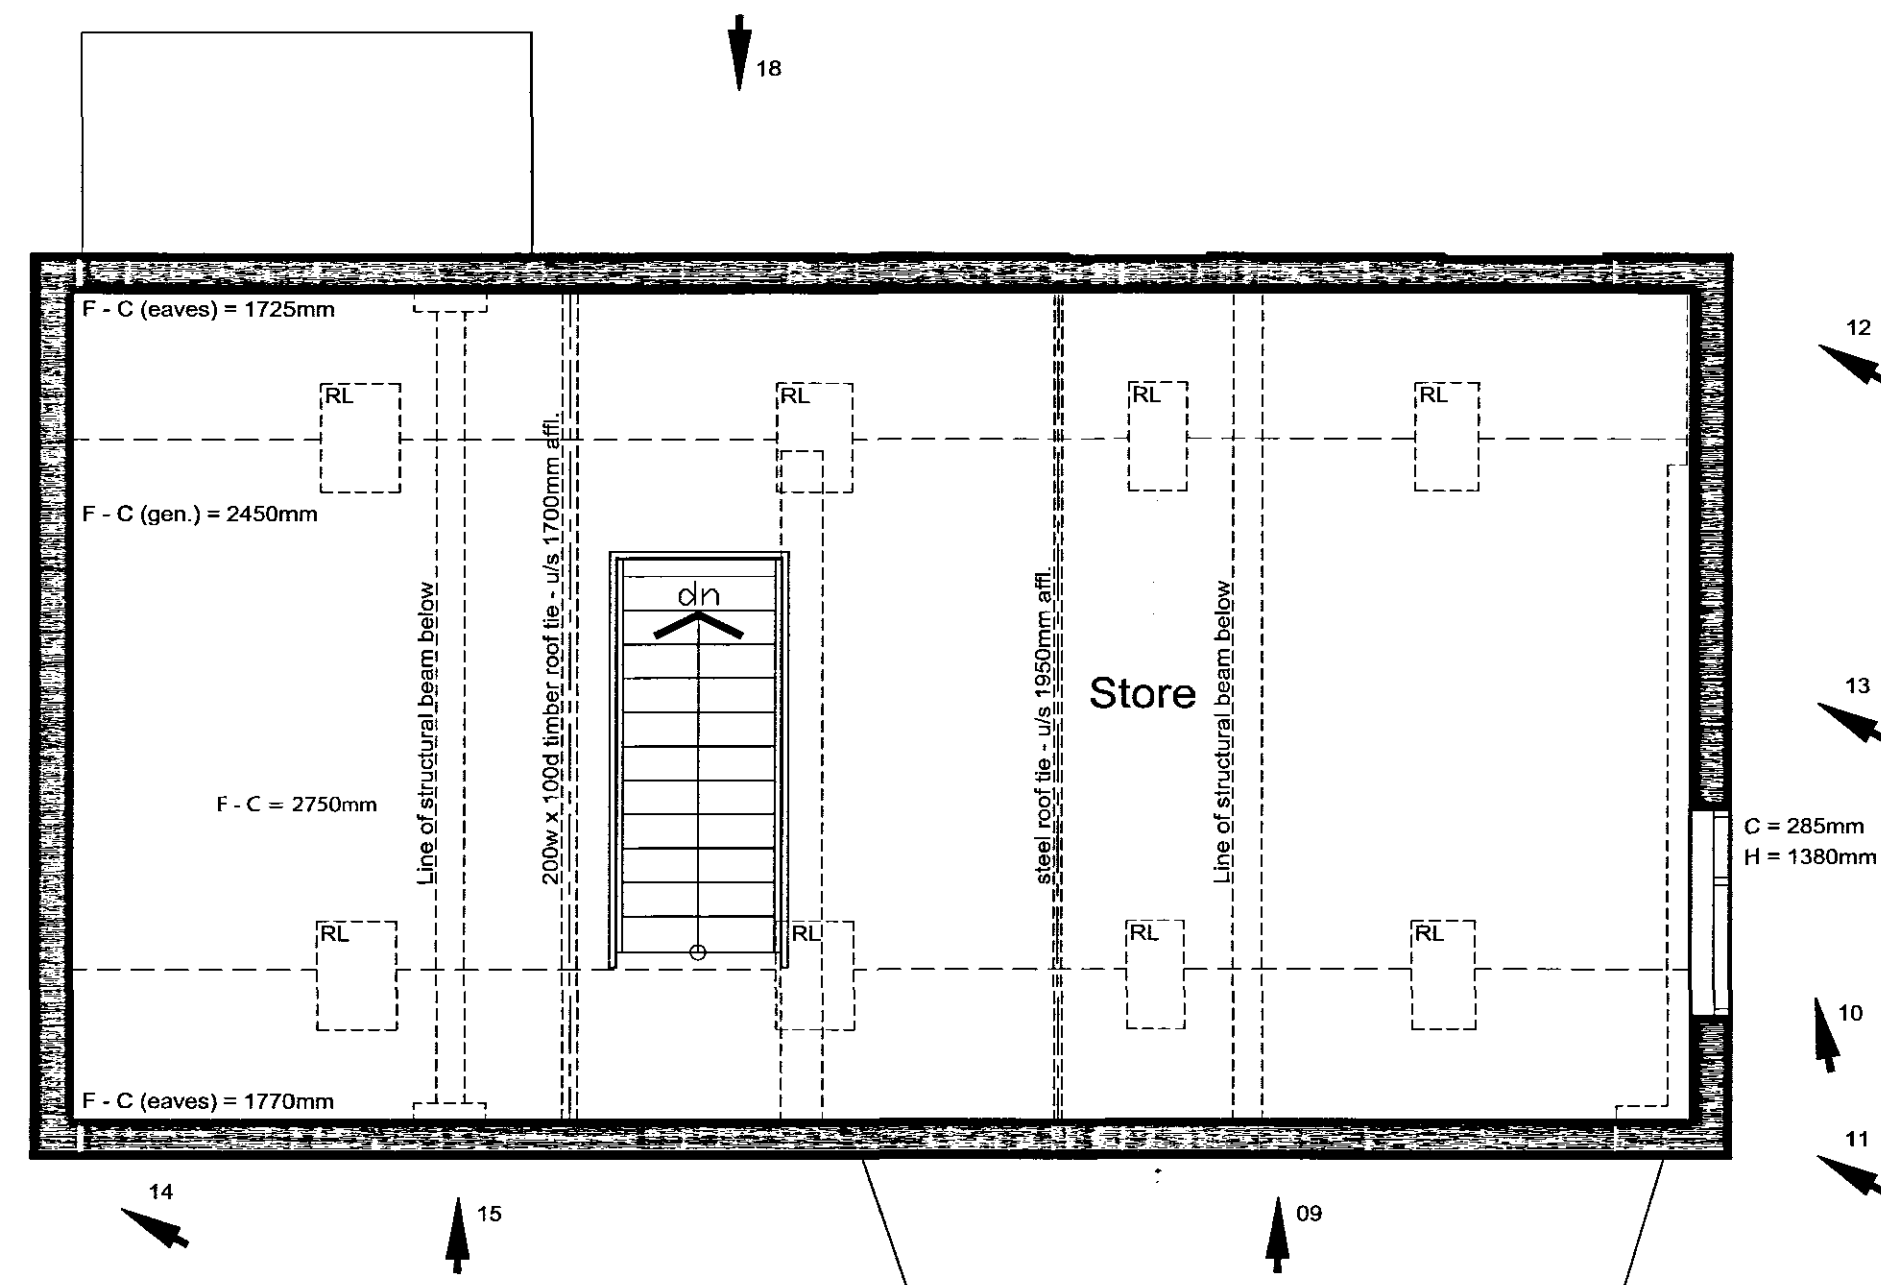

First Floor Plan as Existing

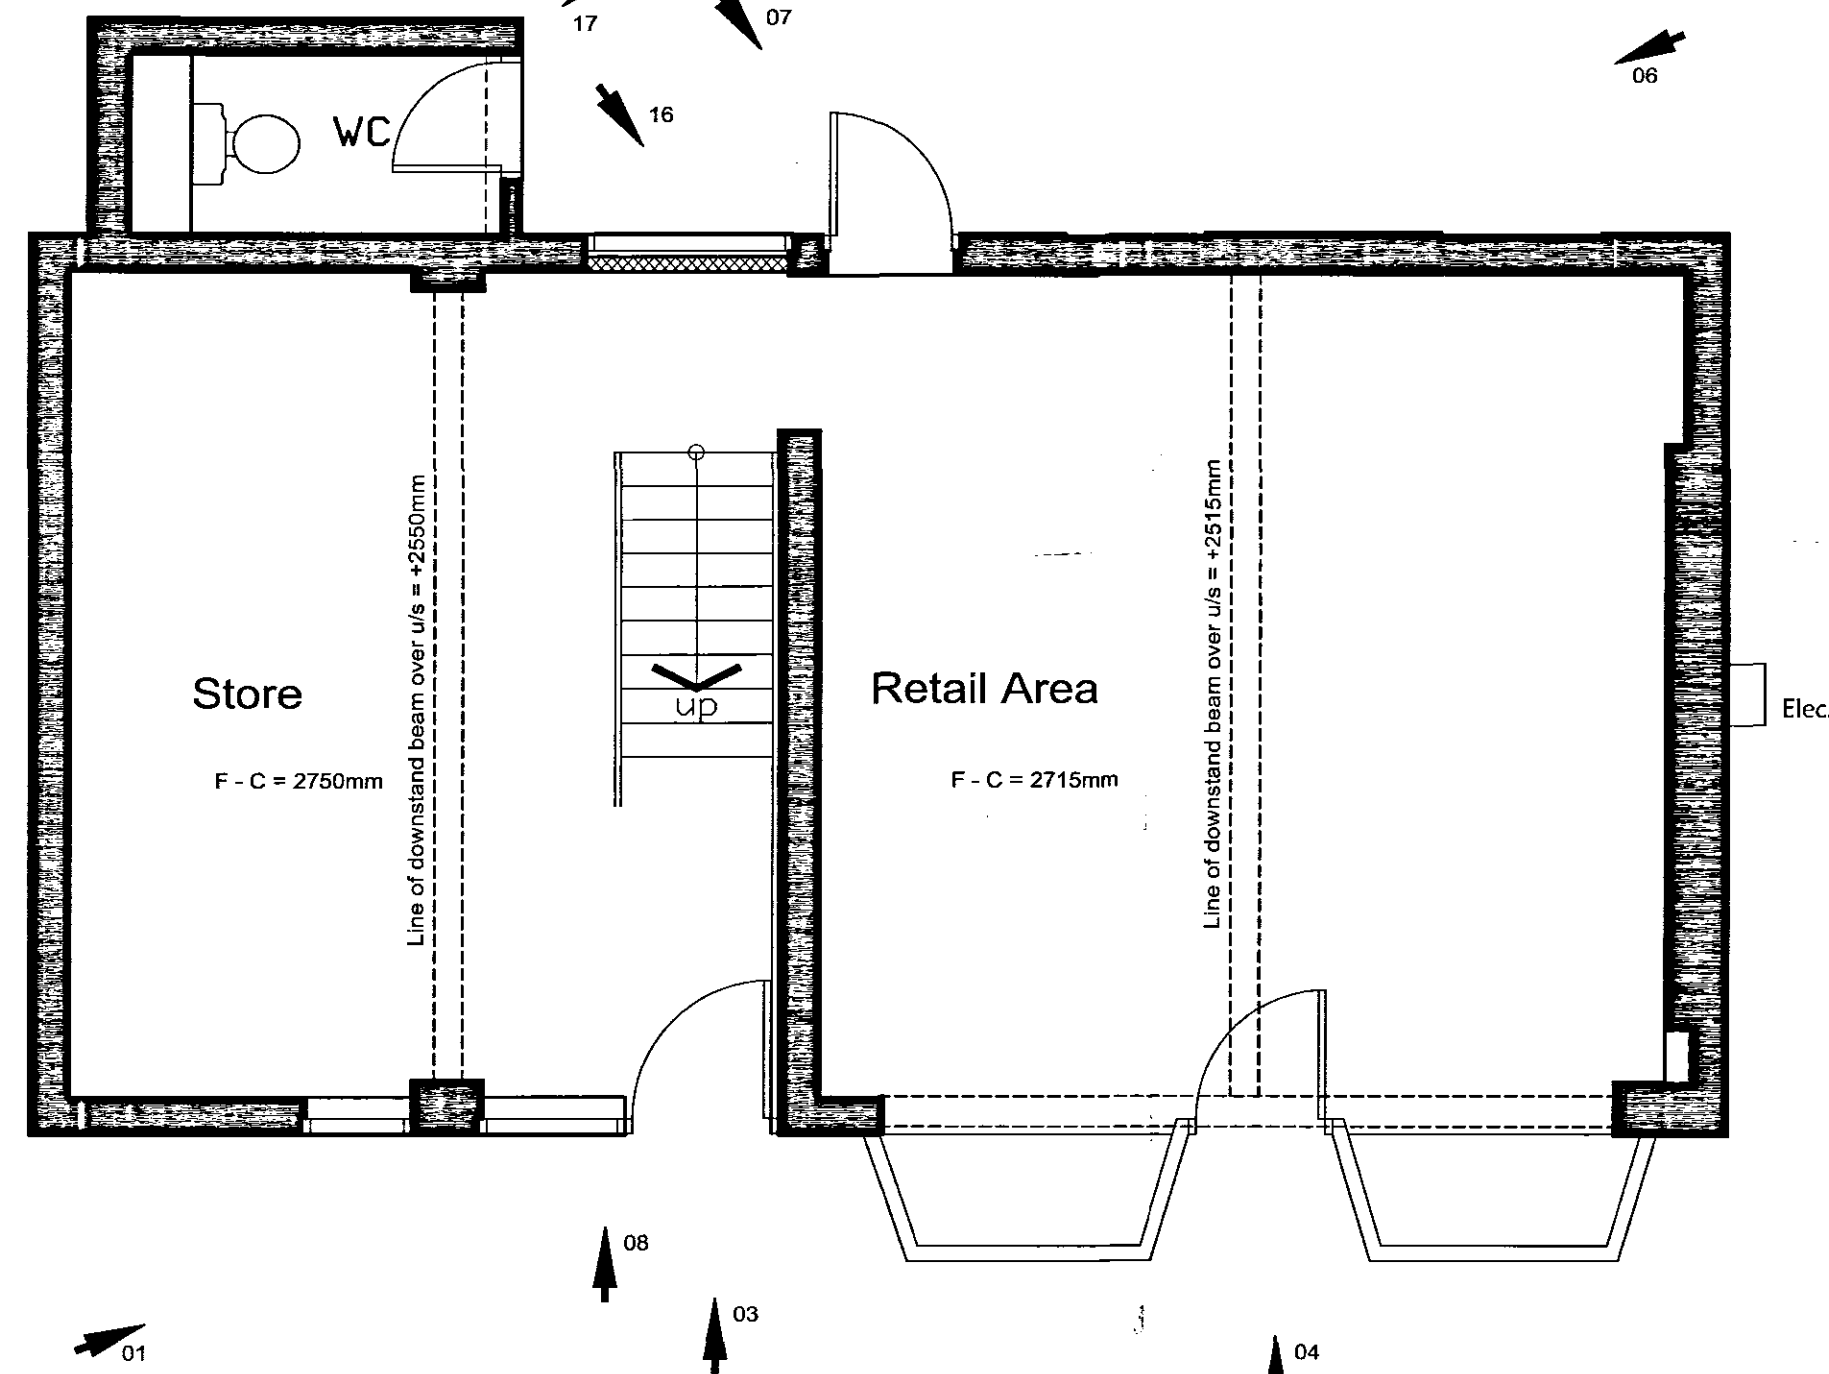


Ground Floor Plan as Existing




Ph 01 - Exterior view from Westthorpe Road




Ph 02 - General exterior view

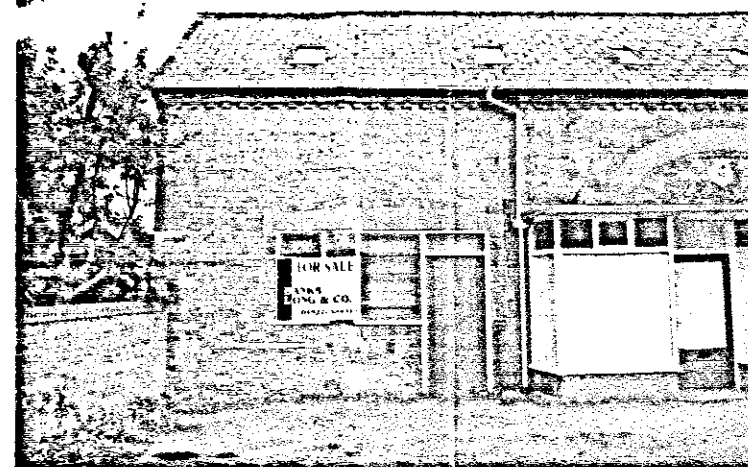

Ph 03 - Exterior view of secondary entrance

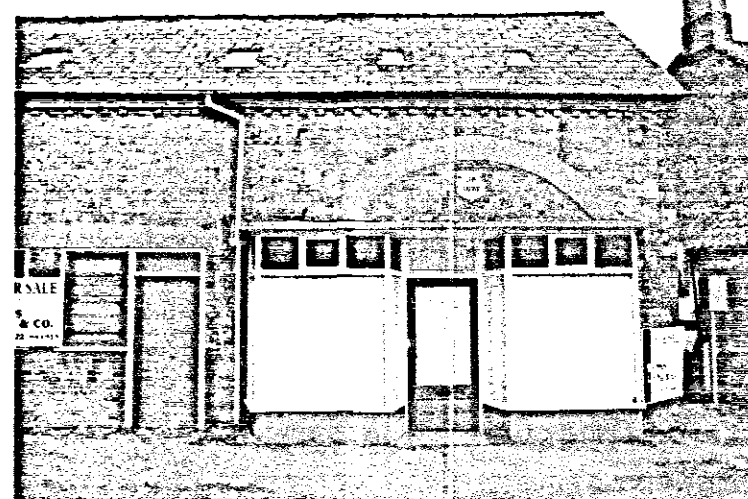


Ph 04 - General view of shop front

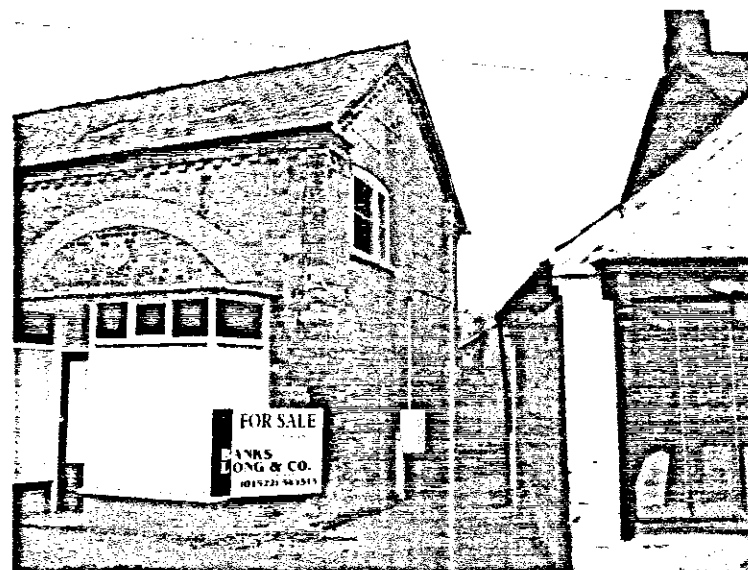


Ph 05 - General view of east gable end




Ph 06 - General view of rear elevation

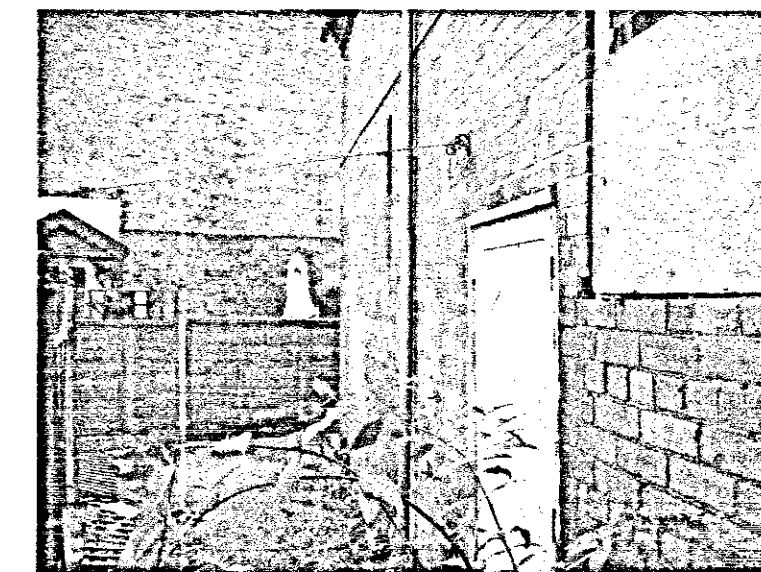

Ph 07 - General view of rear access

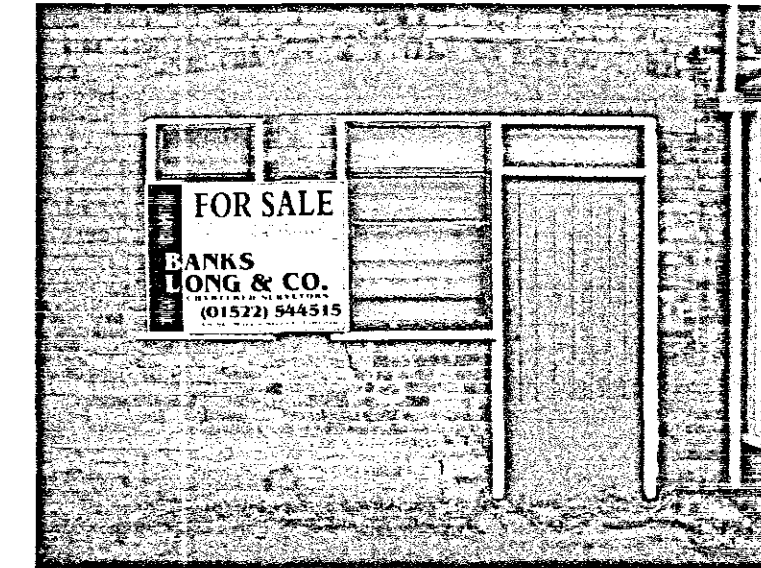


Ph 08 - Detail of secondary front door

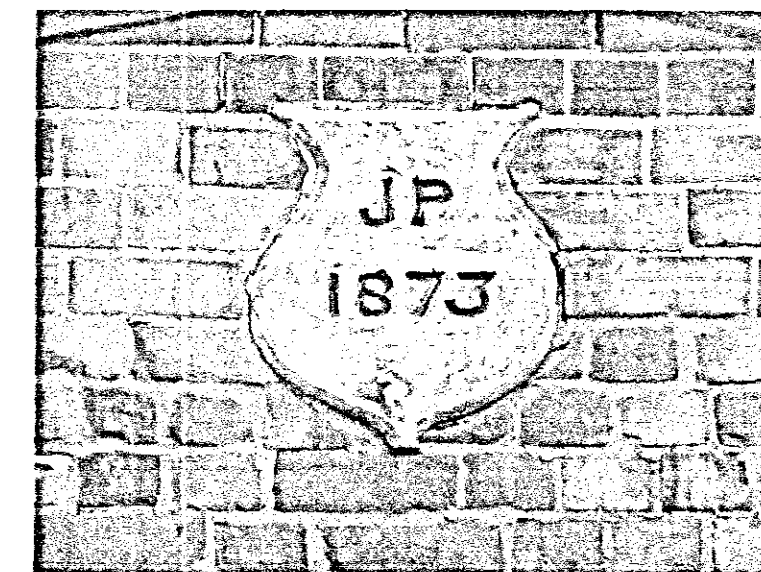


Ph 09 - Date stone detail




Ph 10 - Exterior view of window in east gable

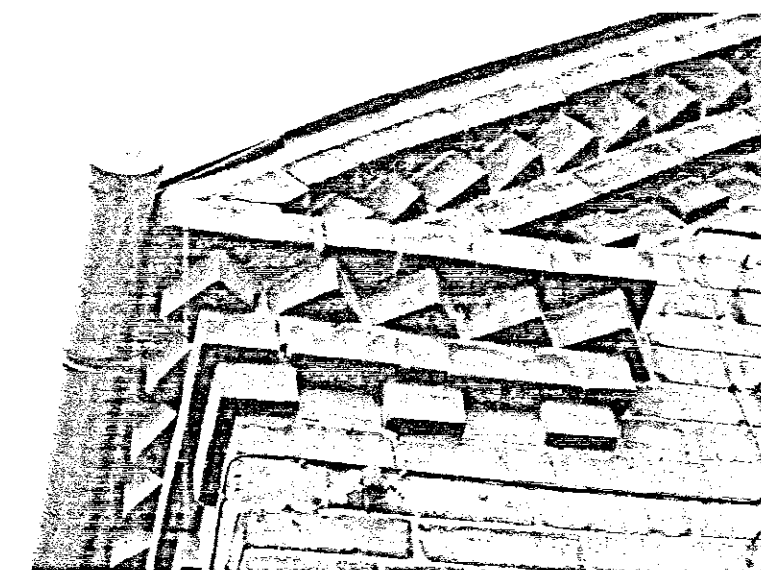


Ph 11 - Corbell brickwork detail

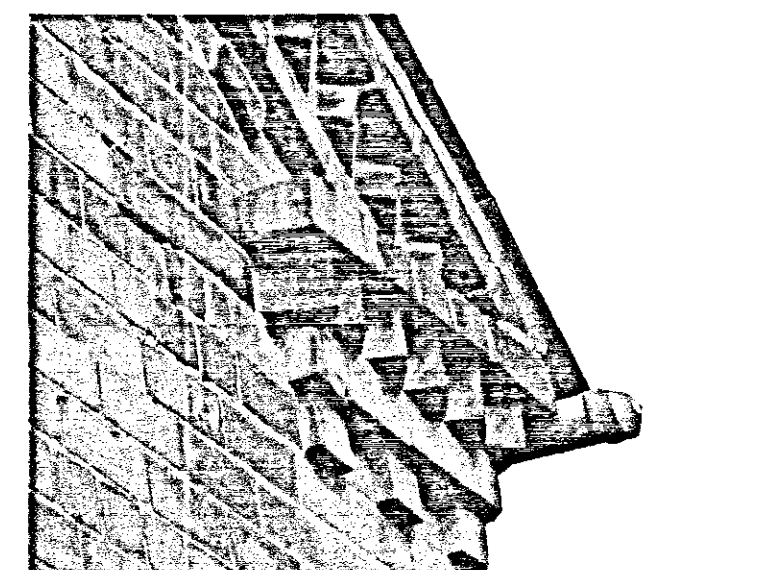


Ph 12 - Corbell brickwork detail

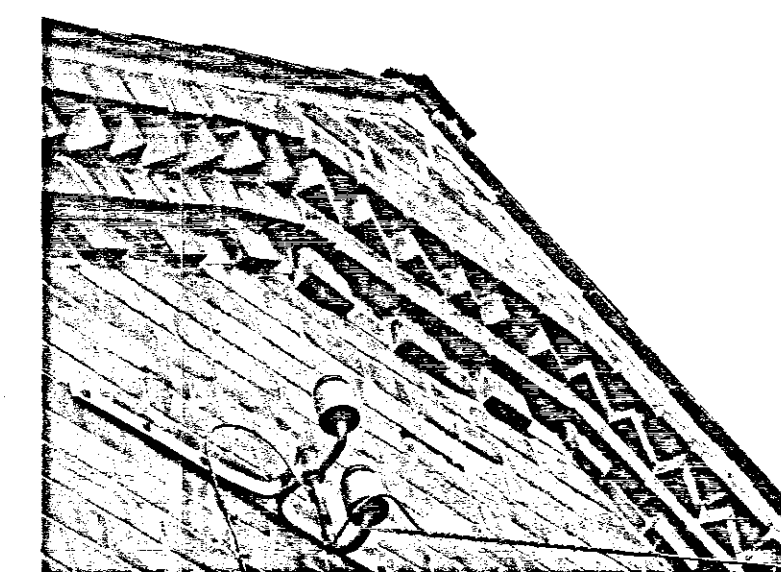


Ph 13 - Corbel detail at ridge

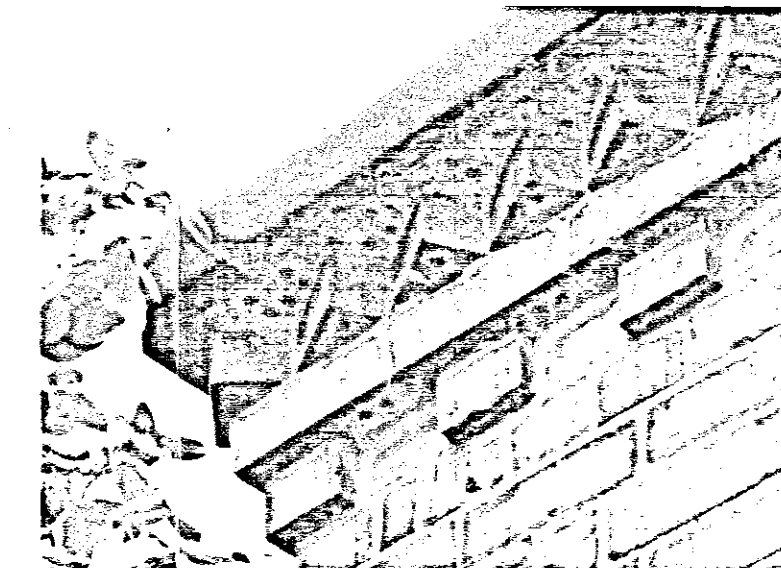

Ph 14 - Eaves brick detail

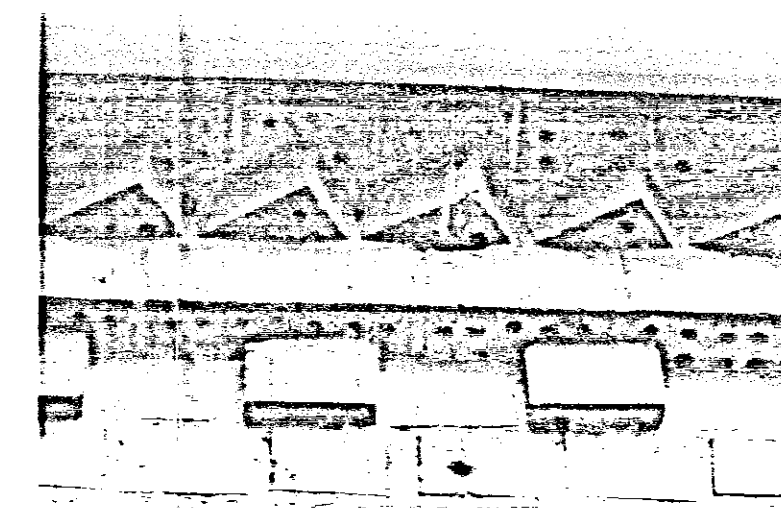


Ph 15 - Eaves brick detail

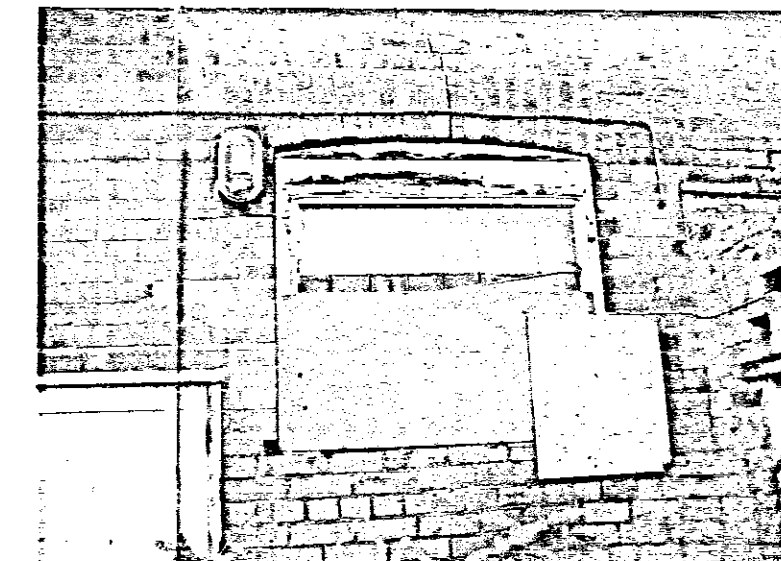

Ph 16 - Detail of rear window



Ph 17 - Exterior view of lean-to toilet block

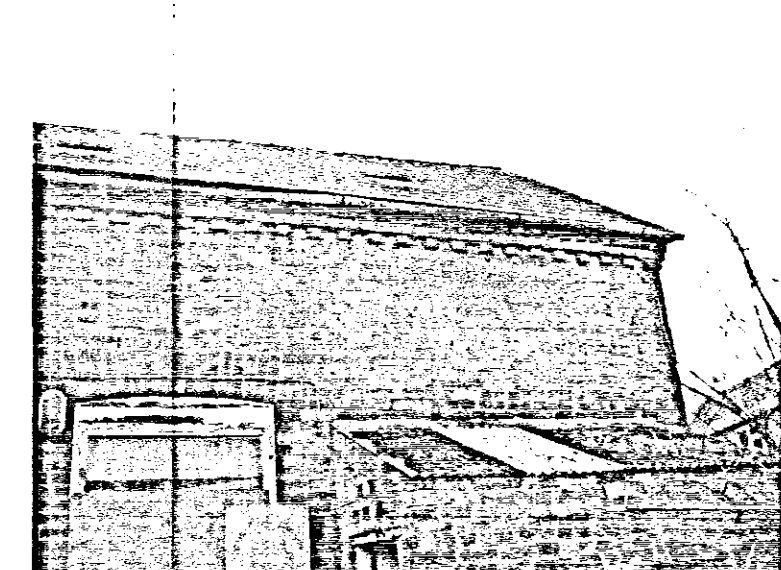

Ph 18 - General view of rear elevation

Ref.	date	Description	by
Revisions			

Drawing Status

Oglesby & Limb Ltd
Chartered Architects
and Building Surveyors
67 London Road
Newark, Notts
NG24 1RZ
Tel: 01636 702030
Fax: 01636 703740
e-mail: design@o-ltd.co.uk

O&L

Client:

Monograms Property Limited

Project:

Conversion of Former Shop to Flats
Westthorpe Road, Gosberton

Drawing Title: **PLAN**
Plans and Photographic Record
Sheet 2 of 2 - Exterior

Date:	Oct. 2004	Scale:	1:50, 1:1250
Drawn by:	AJO	Checked by:	DAL

Drawing Number:	Rev:
A0325-Ph02	