




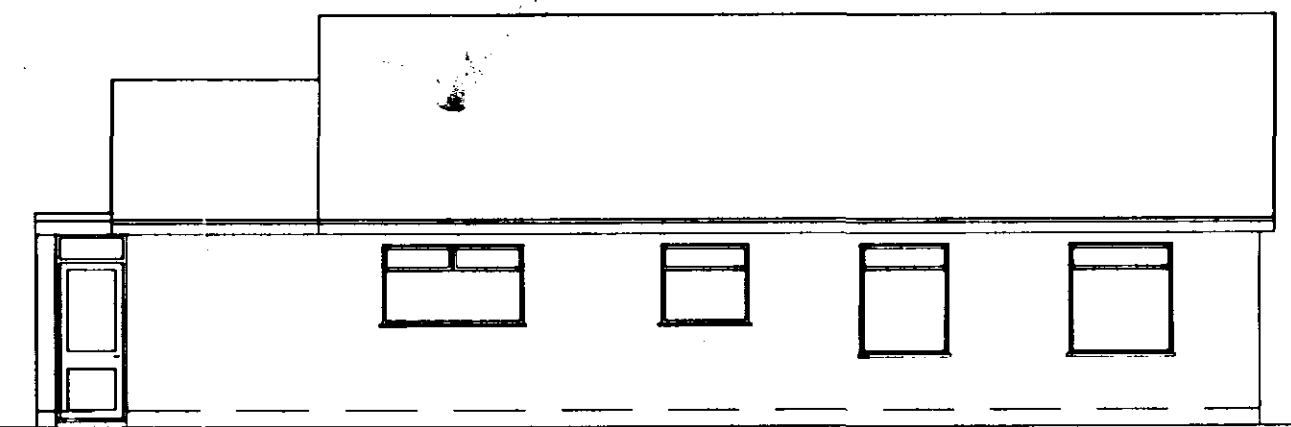


North East Elevation

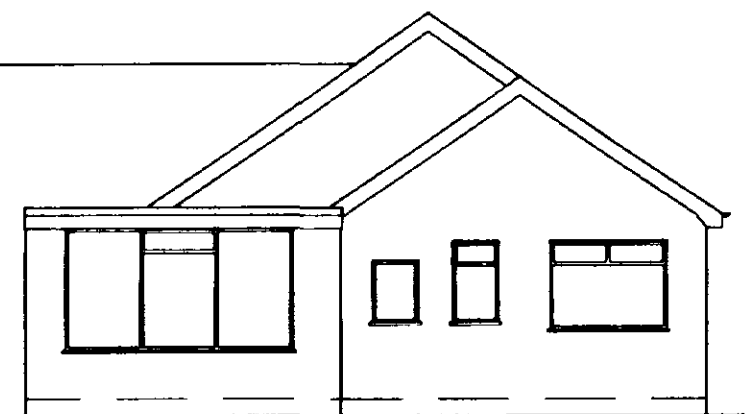


South East Elevation

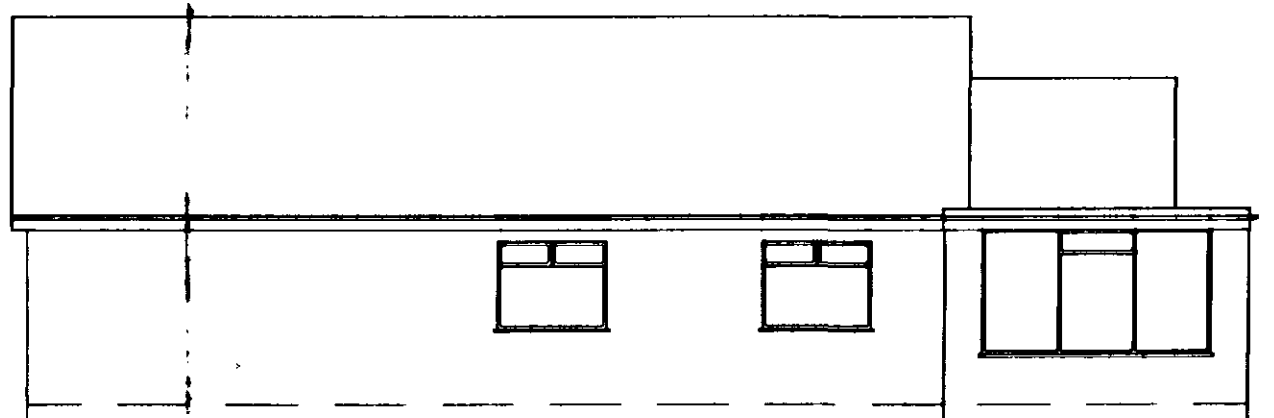


South West Elevation

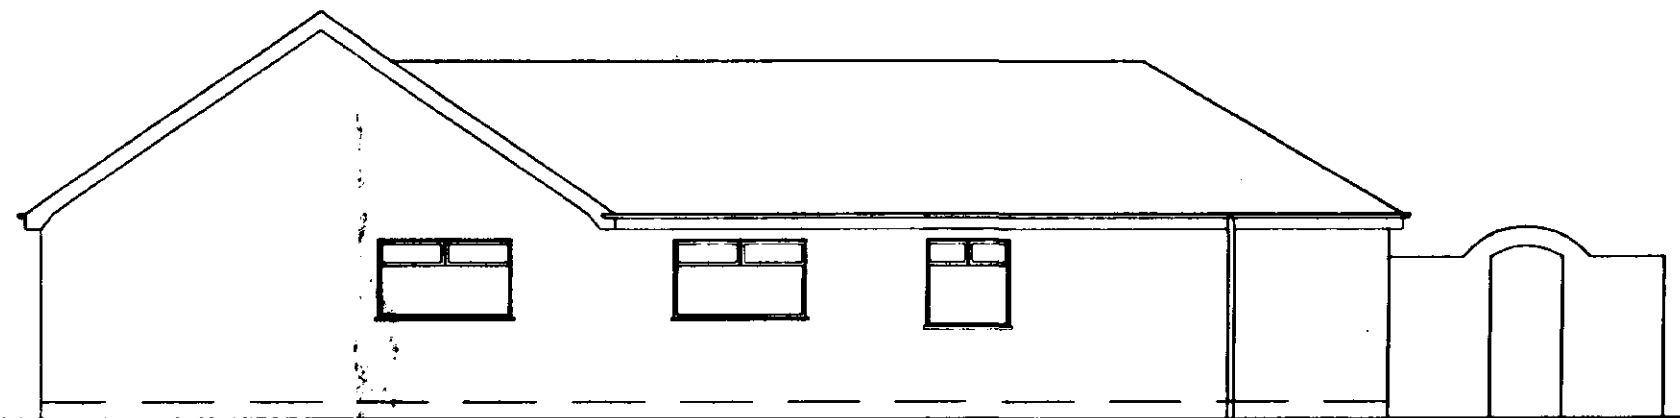


North West Elevation
Scale 1:100

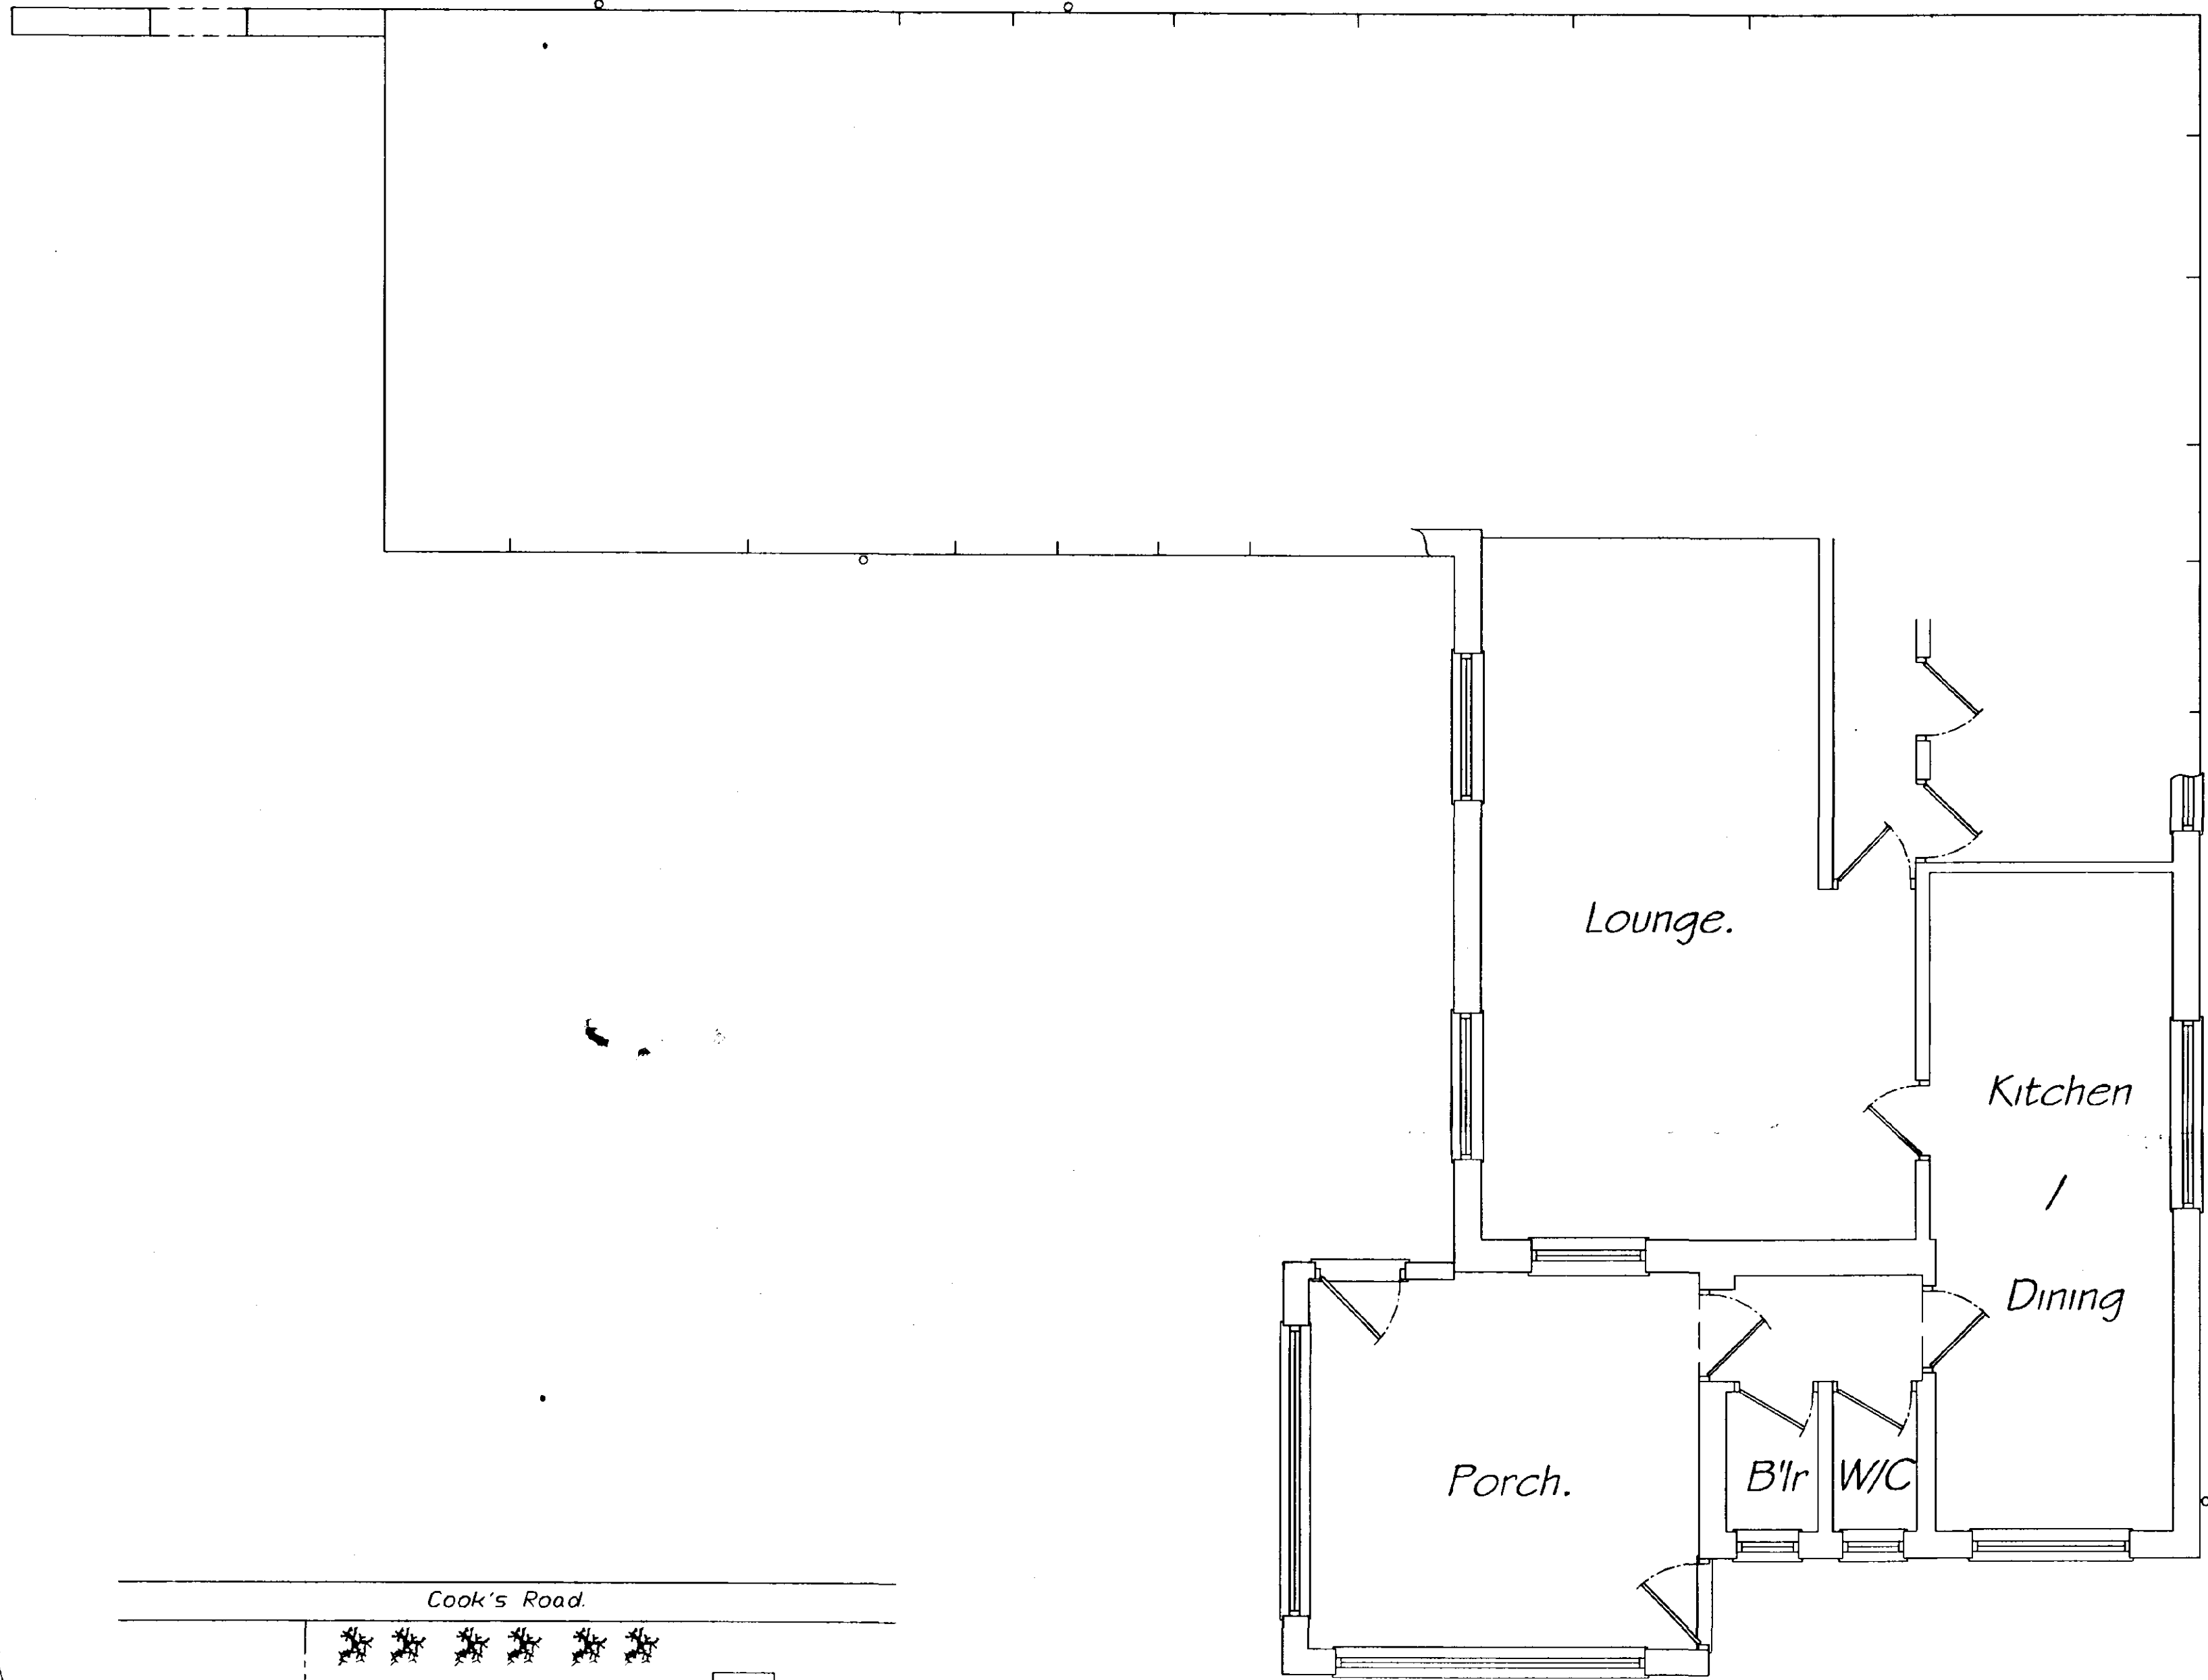

Existing Floor Plan
Scale 1:50

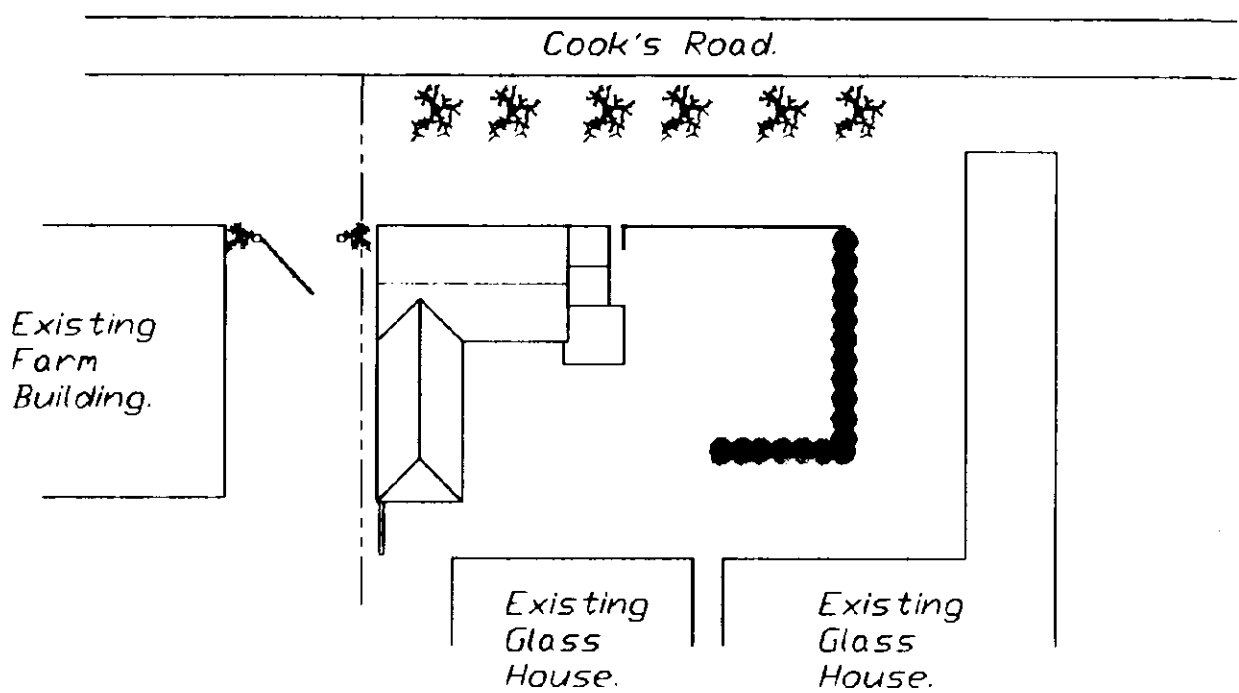

Site Plan

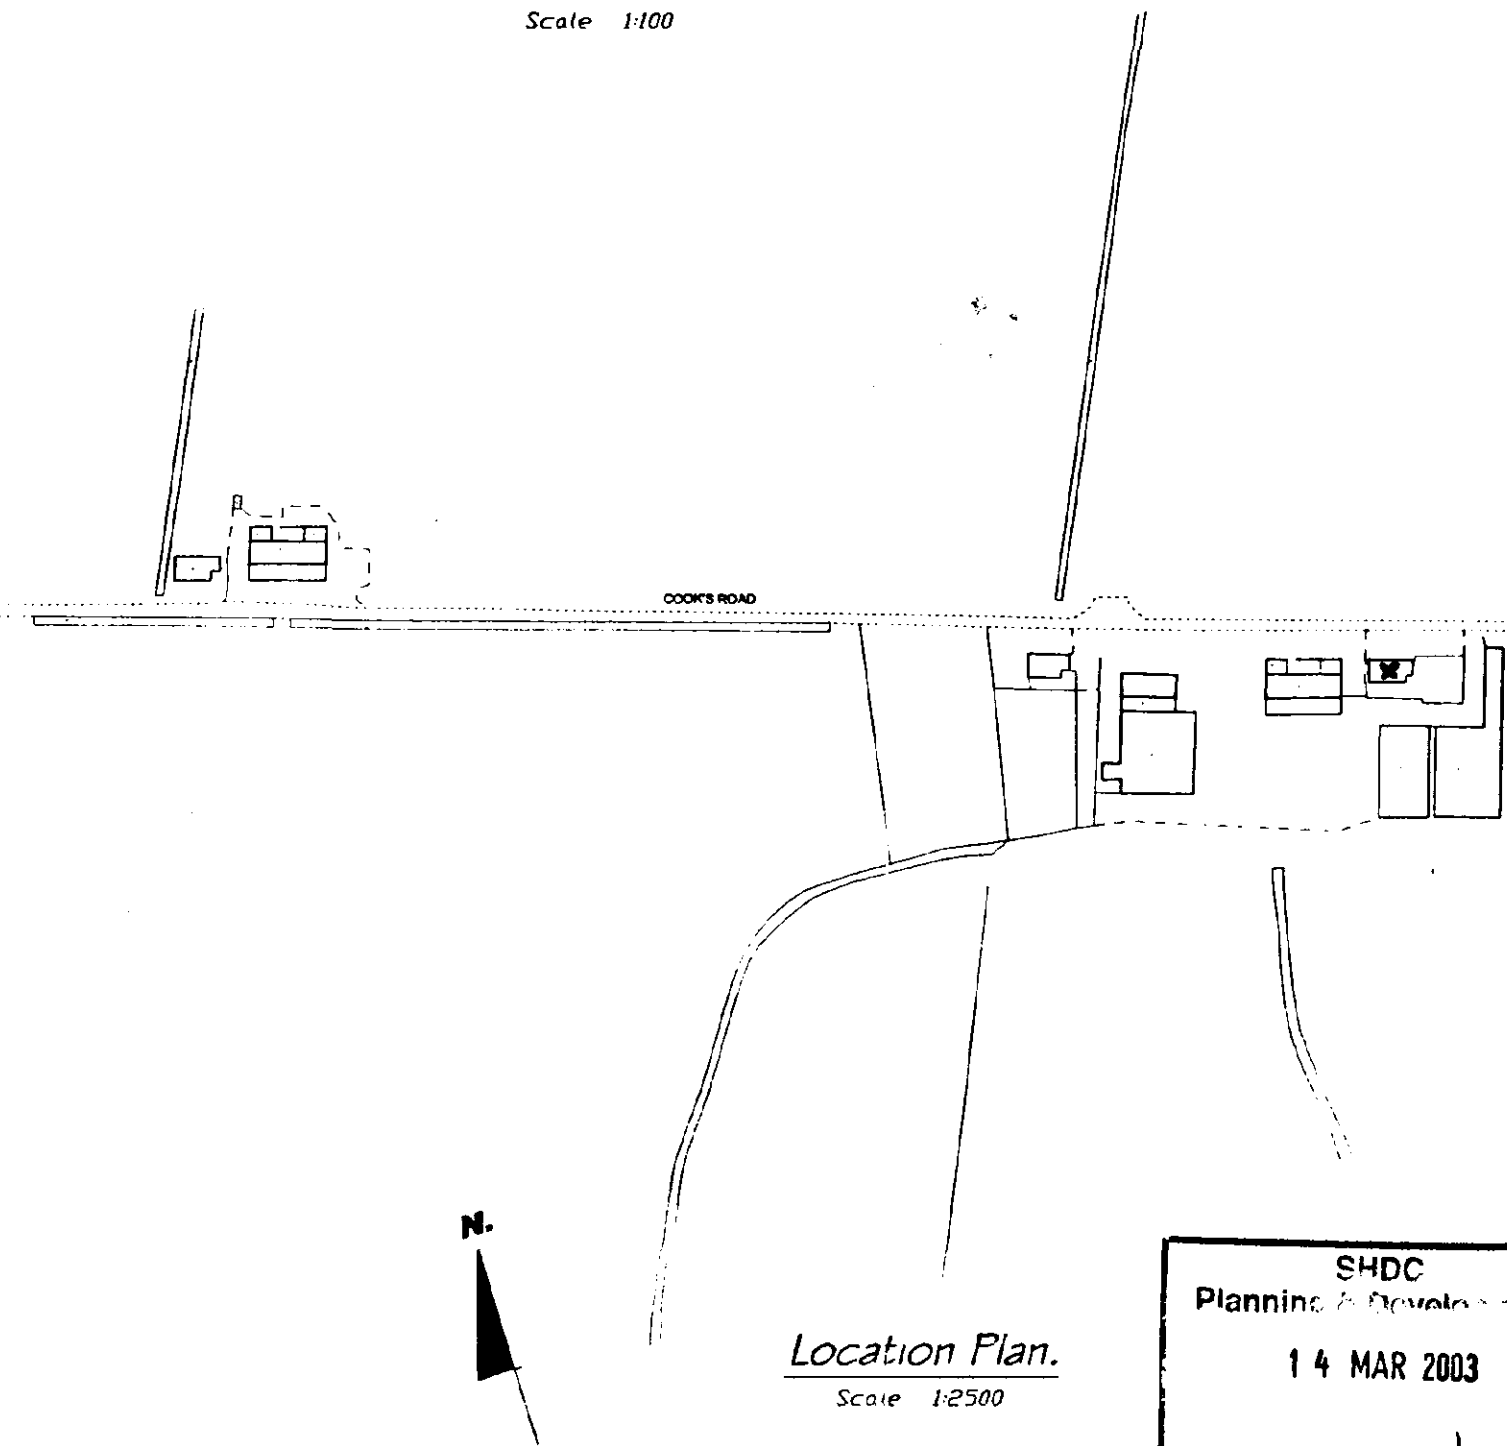


Location Plan
Scale 1:2500

DETERMINED
PLAN


ISSUE	DESCRIPTION	APPR'd	DATE
PODDINGTONS			
Architectural Design Consultants			
Est. 1969			
Rabbit Hollow, Church Lane, North Naueby, Skefford, Lincs.			
NG34 8QU Tel: (01529) 488033 Fax: (01529) 488044			
Client: Mr. & Mrs. P. Thorold			
Project: Proposed Alterations & Extension			
Bank House Farm, Cooks Rd. Gosberton			
Drawing: Plan As Existing			
Drawn: J.C.P.	Scale: 1:50	Date: 28.02.03	Checked: Approved:
DWG. No. 3126			ISSUE

SHDC
Planning & Development
14 MAR 2003
Ref 0333/03

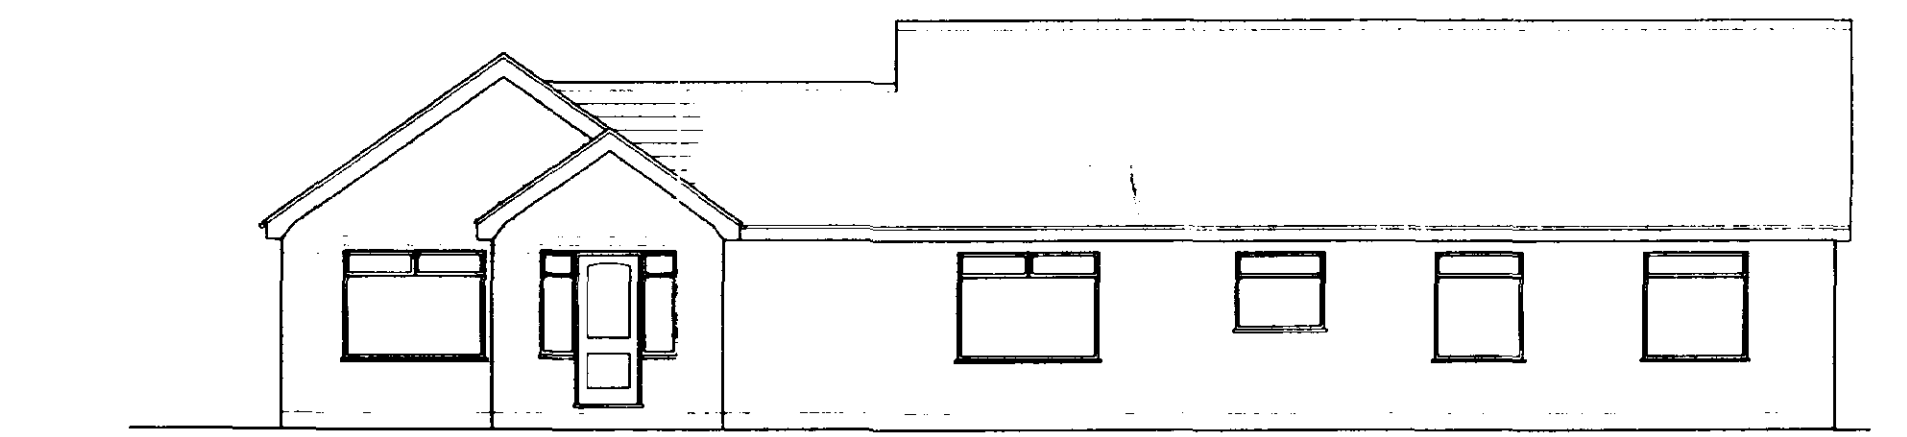


North East Elevation

- Tiles To Match Existing

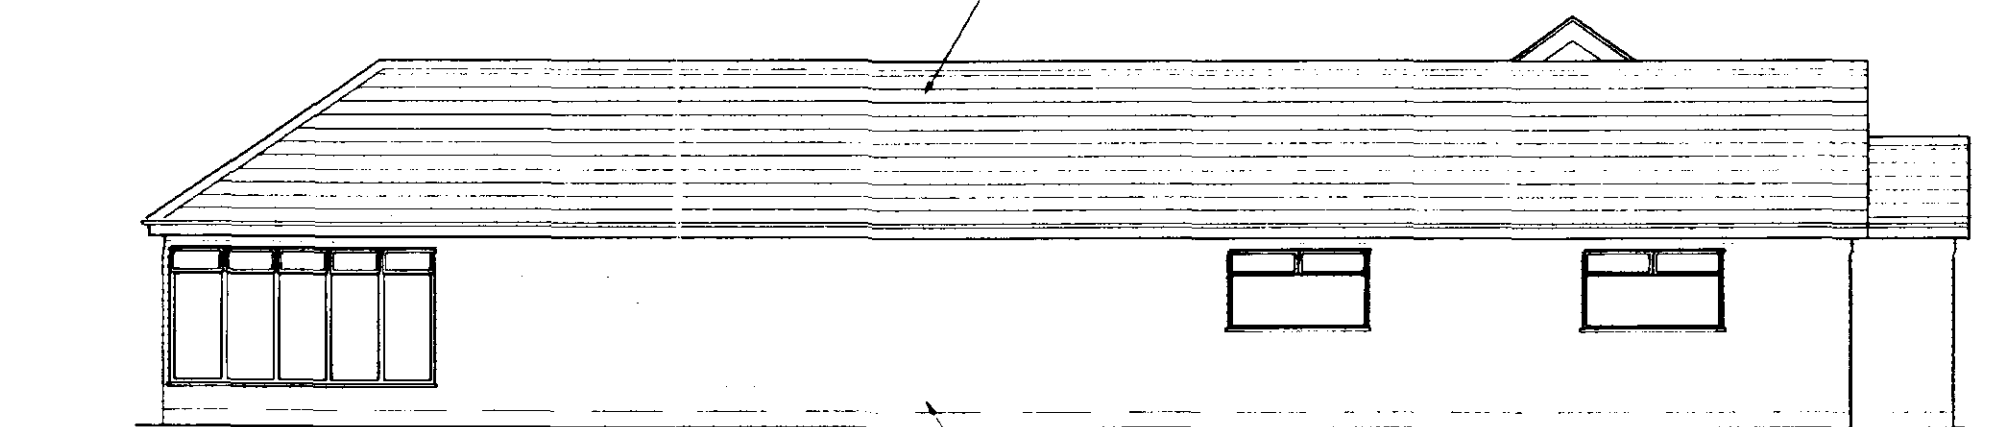


South East Elevation

— Brickwork To Match Existing.

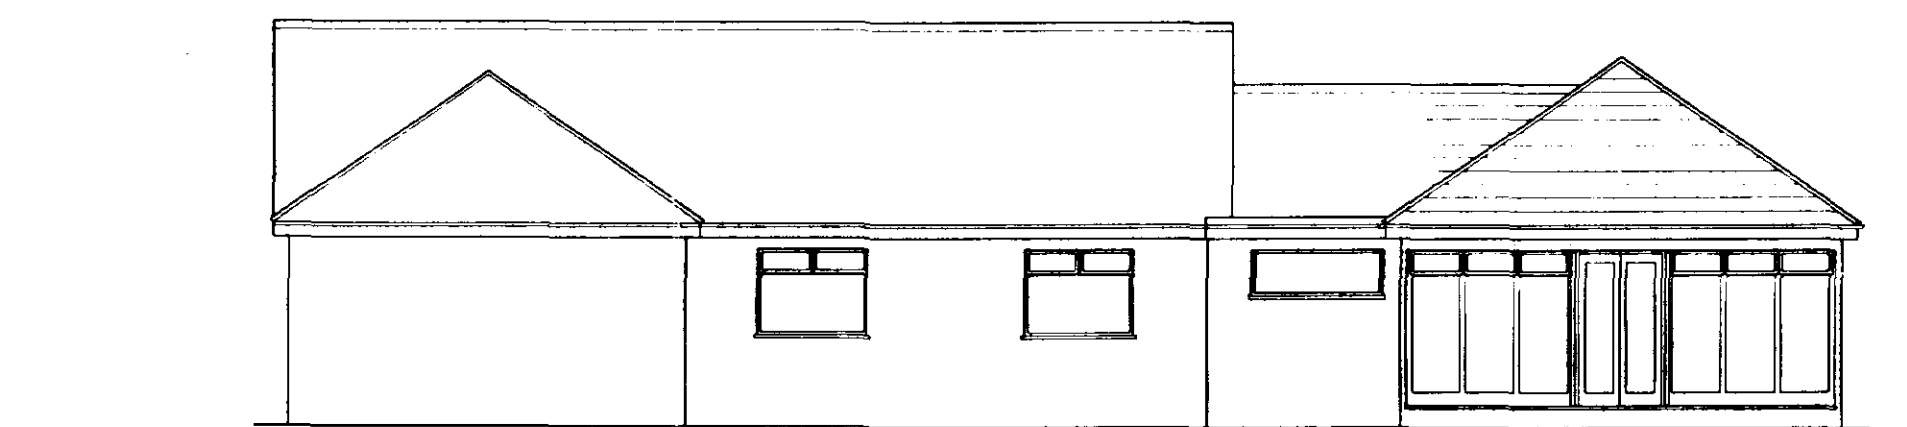


South West Elevation.

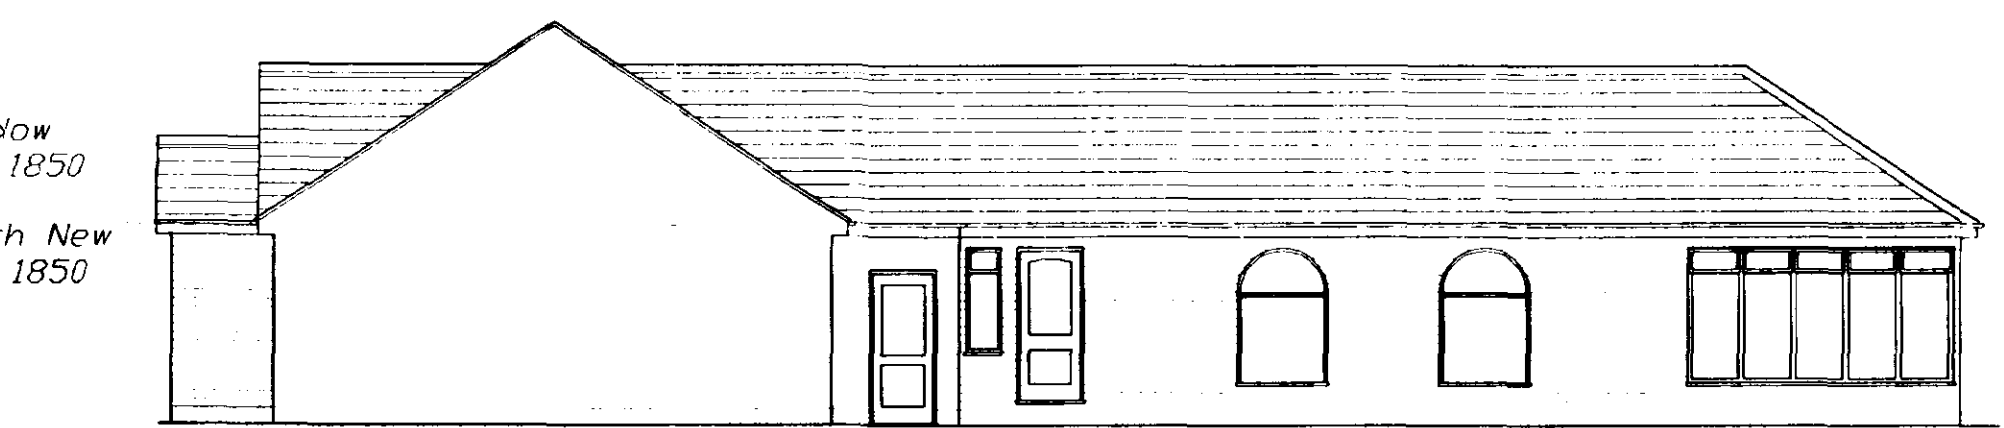


North West: 11000000

Existing Window
1050 Deep x 1850
Wide, To Be
Replaced With New
1450 Deep x 1850
Wide.

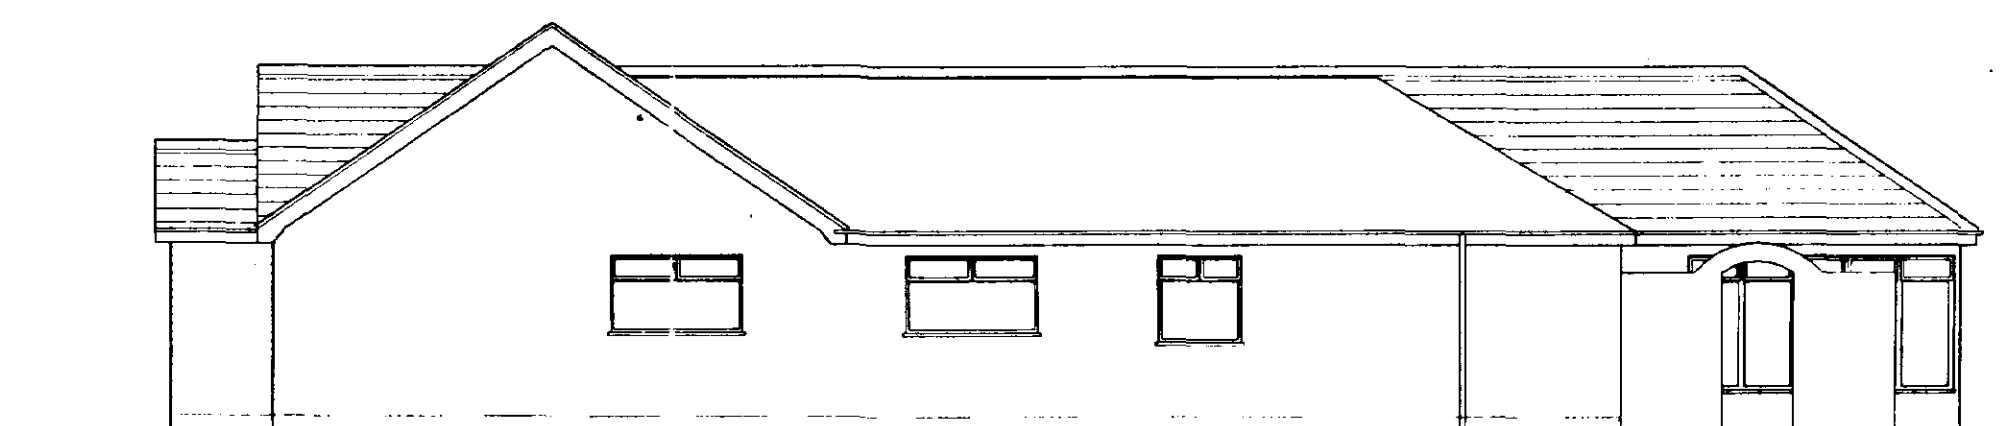

North west elevation.
Scale 1:100

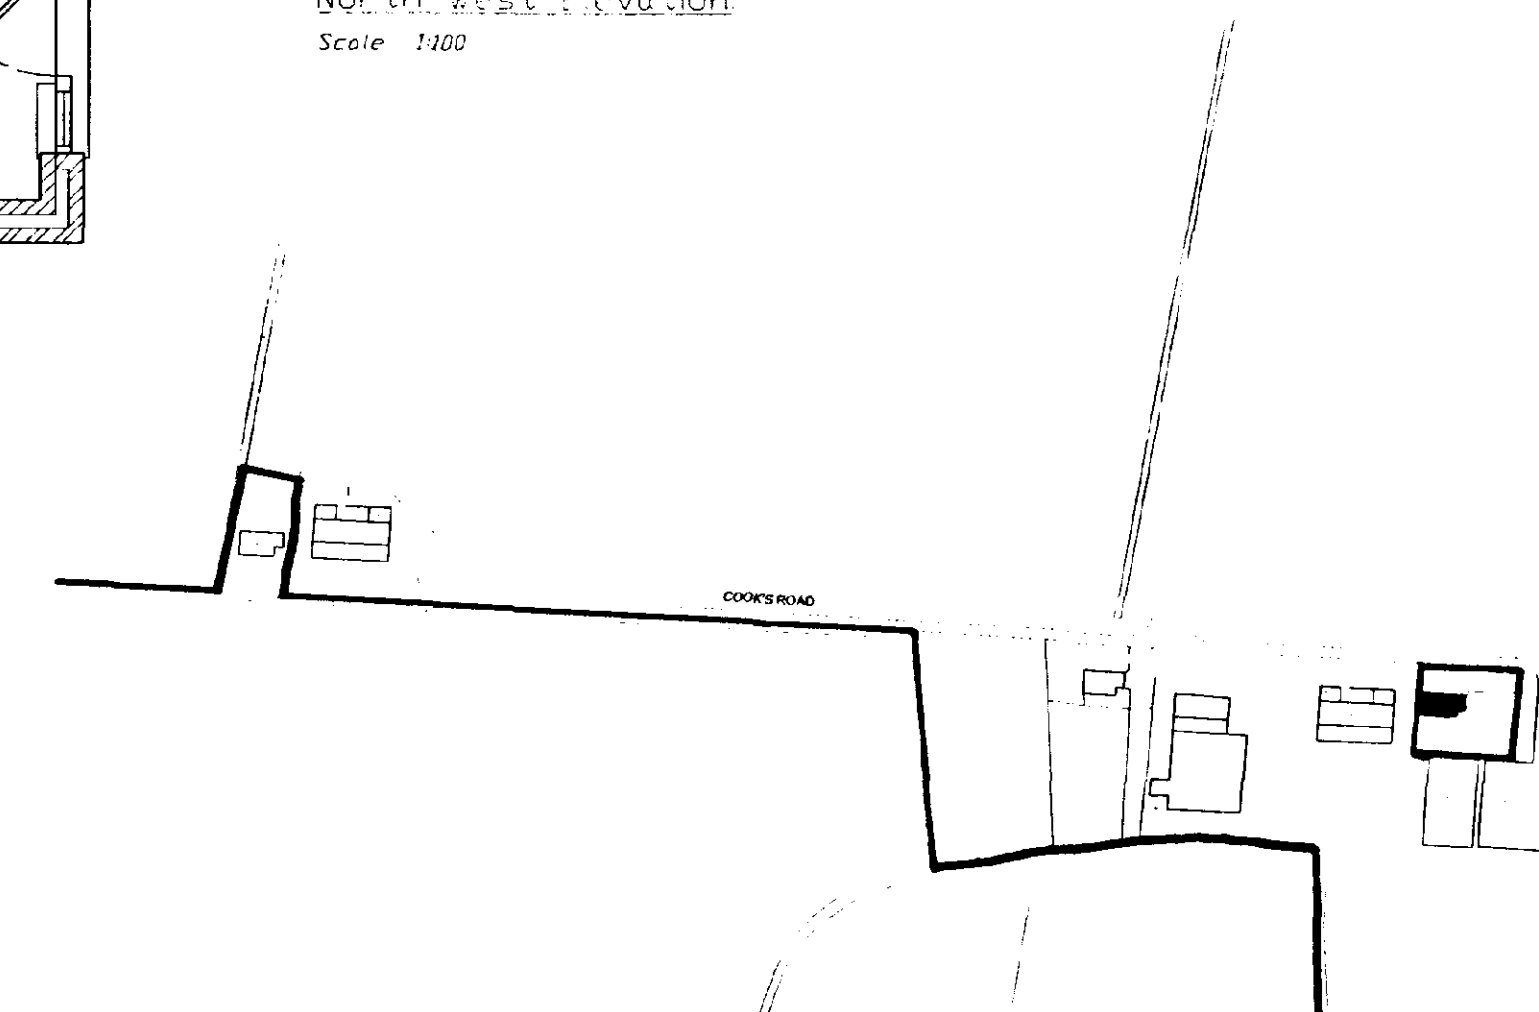

Location Plan.
Scale 1:2500

SHDC
Planning & Development
14 MAR 2003
Ref 0333103

**DETERMINED
PLAN**

B	Planning		05.3.03
A	Conservatory Glazing		20.2.03
ISSUE	DESCRIPTION	APPR'd	DATE

PODDINGTONS

Architectural Design Consultants
Est. 1969

Rabbit Hollow, Church Lane, North Rauceby, Sleaford, Lincs.
G34 8QU Tel. (01529) 488033 Fax (01529) 488044

Mr. & Mrs. P. J. Thompson;


Proposed Alteration:
& Extension:



22. 29. $\Gamma(\text{Hom}(A, B)) \cong \text{Hom}(A, B)$

Scale	Date	Page	Time
150	28 04 02		


3125 001

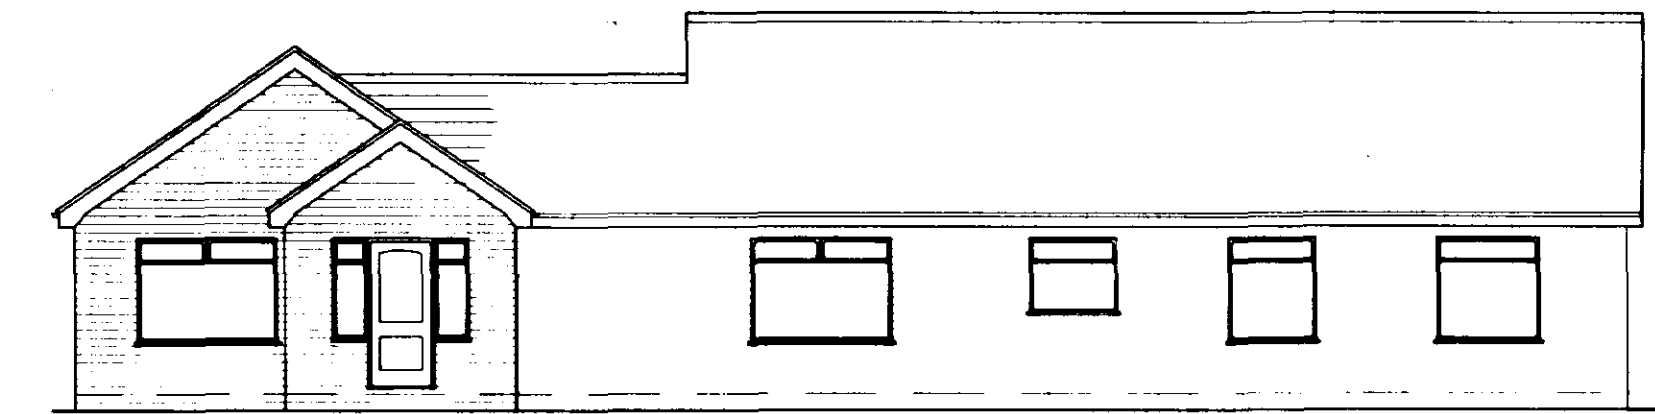


North East Elevation

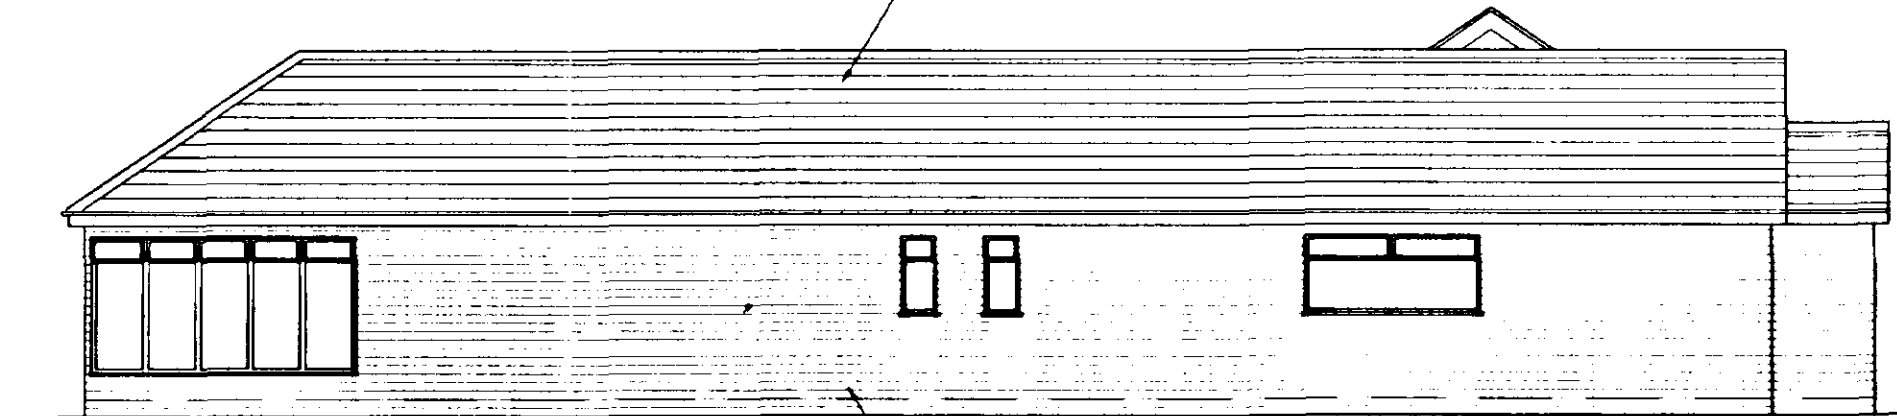


South East Elevation

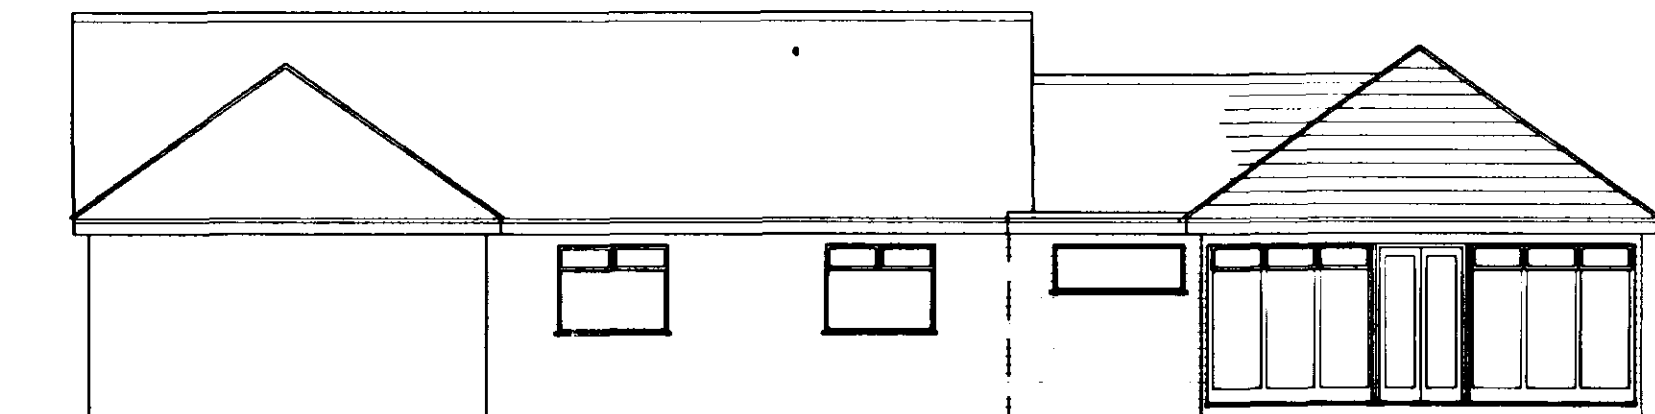

South West Elevation

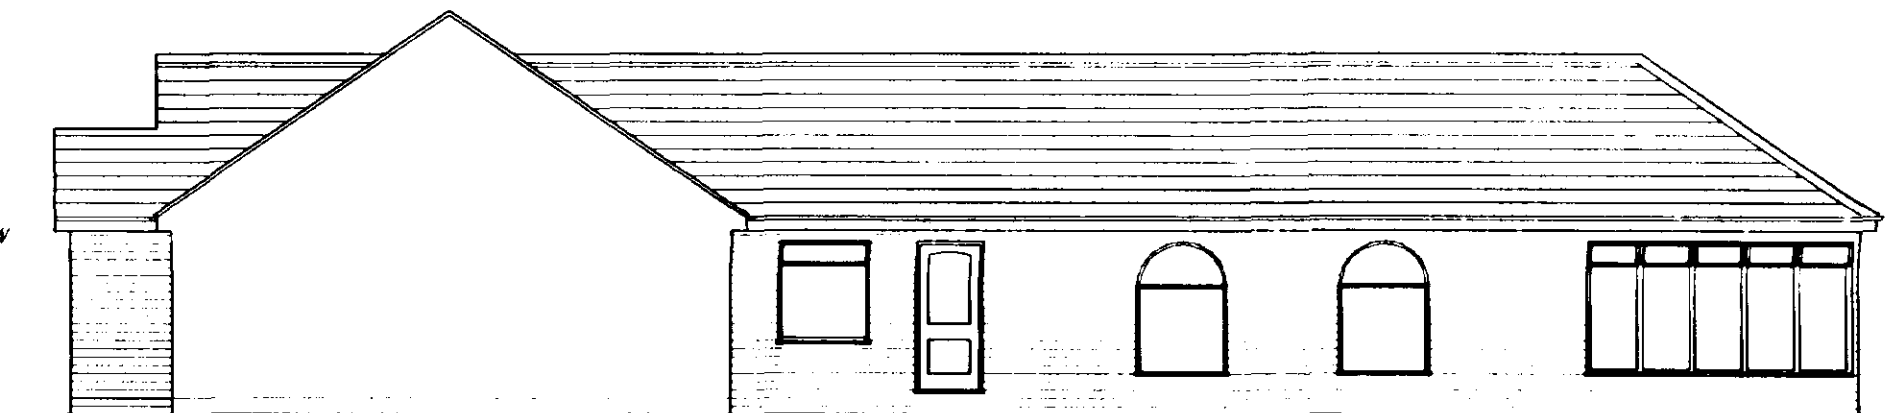


North West Elevation

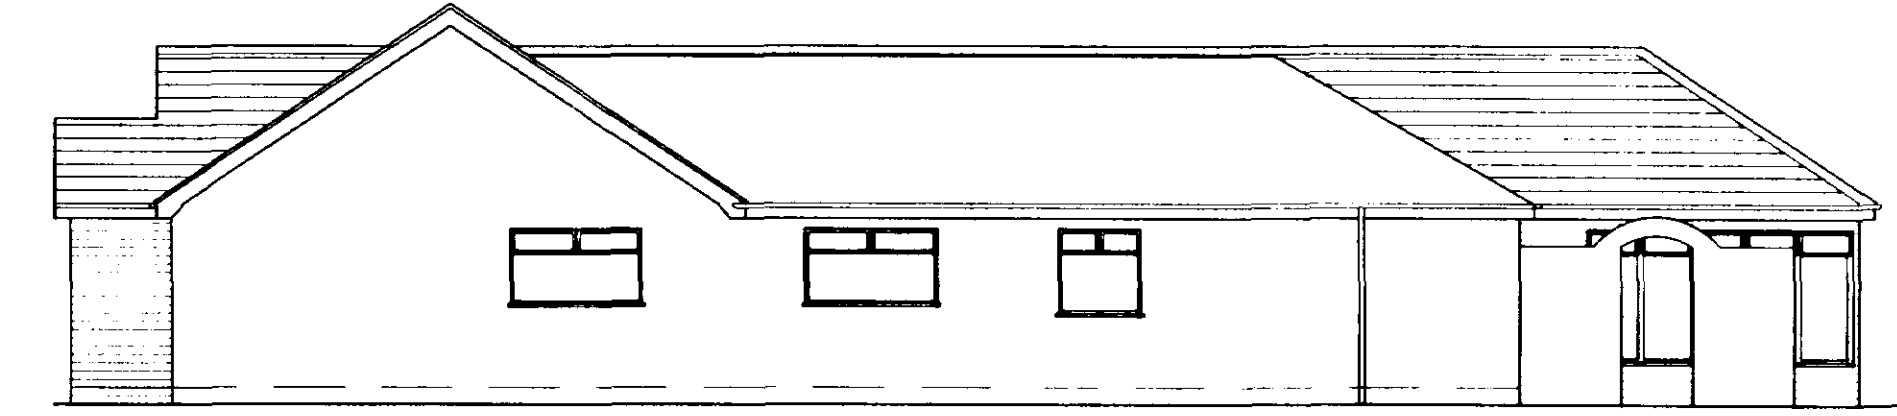

North West Elevation

Scale 1/100

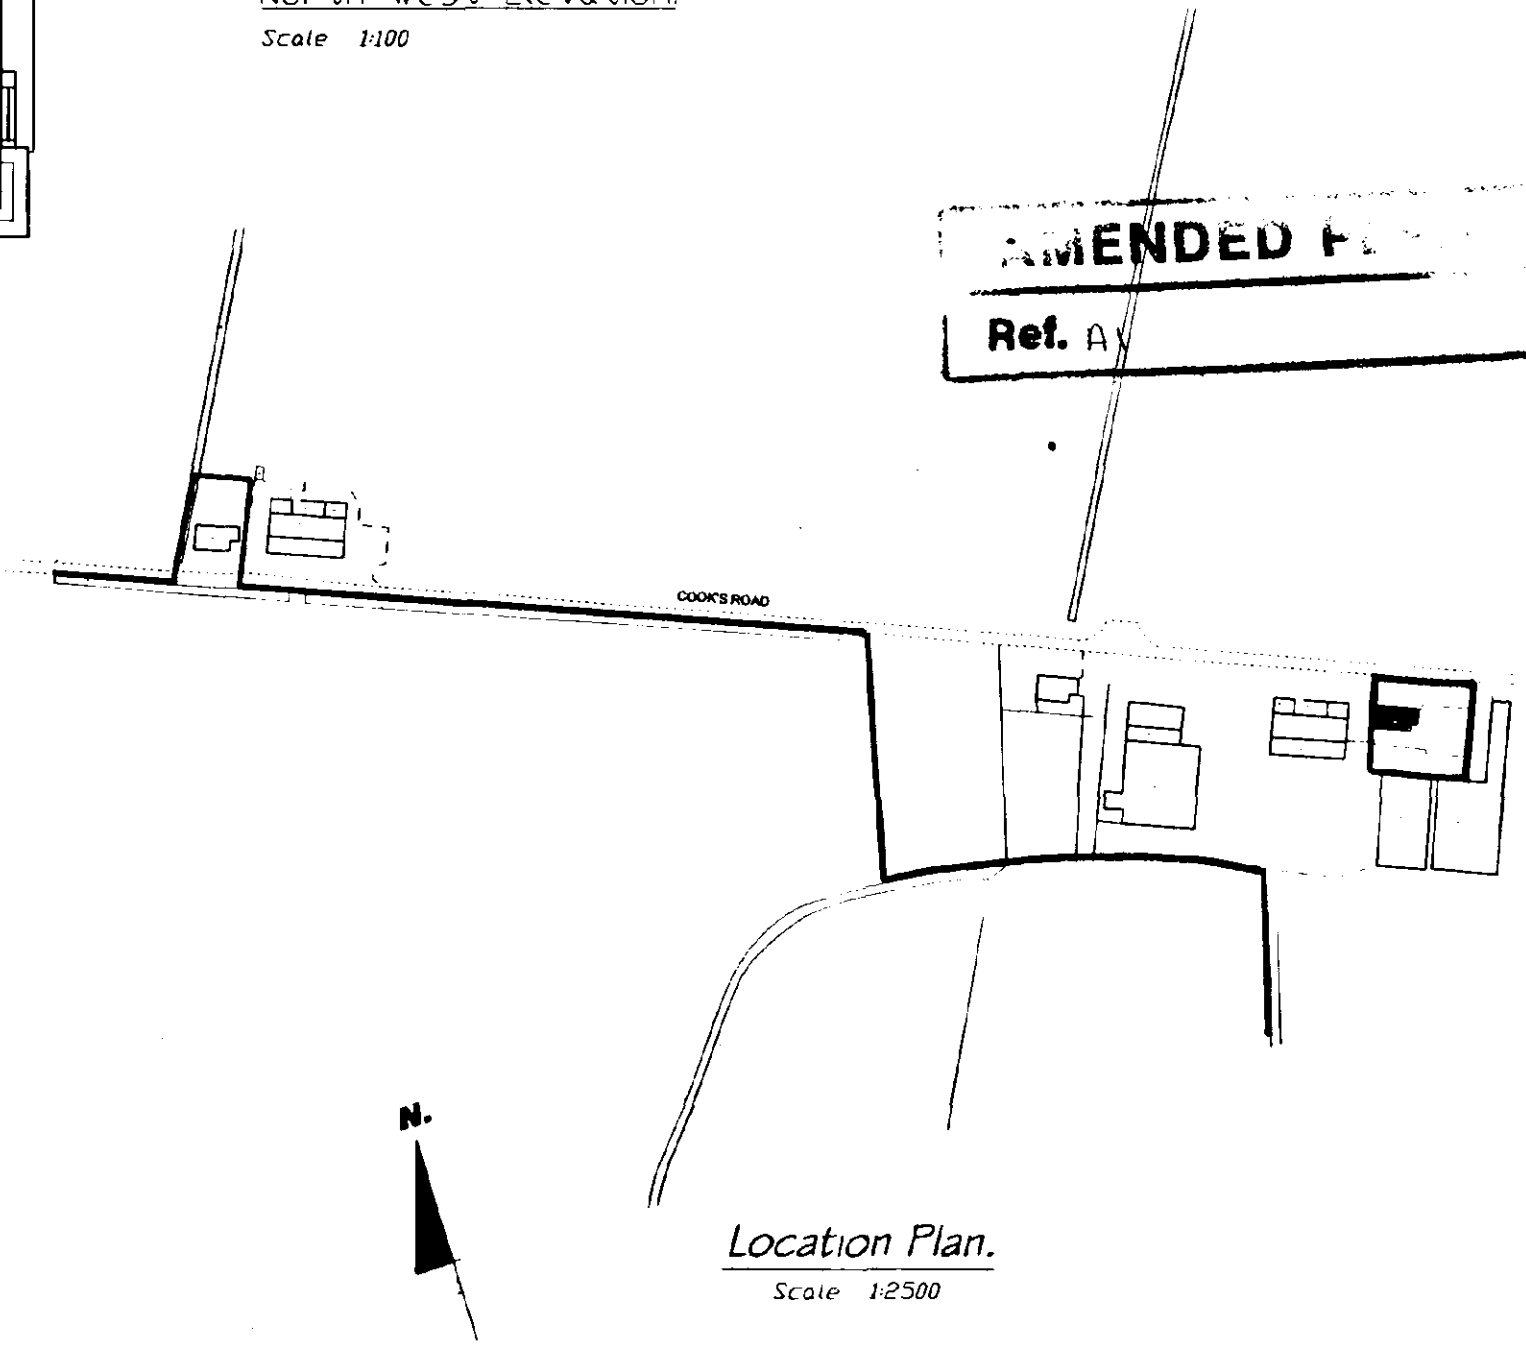

Location Plan


Scale 1:2500

SHDC
Planning & Development
29 MAY 2003
Ref: 0333/03

C	Size, Pos'n & No. Of Windows	15.5.03
B	Planning	05.3.03
A	Conservatory Glazing	20.2.03
ISSUE	DESCRIPTION	APPR'd DATE

PODDINGTONS
Architectural Design Consultants
Est. 1969
Rabbit Hollow, Church Lane, North Rauceby, Skefford, Lincs.
NG34 8JU Tel: (01529) 488033 Fax: (01529) 488044

Client: Mr & Mrs P Thorold
Project: Proposed Alterations & Extension
Drawing: Plan As Proposed
Drawn: J.C.P. Scale: 1:50 Date: 28.02.03 Checked: Approved:
DWG. No. 3126 - 001 ISSUE: C

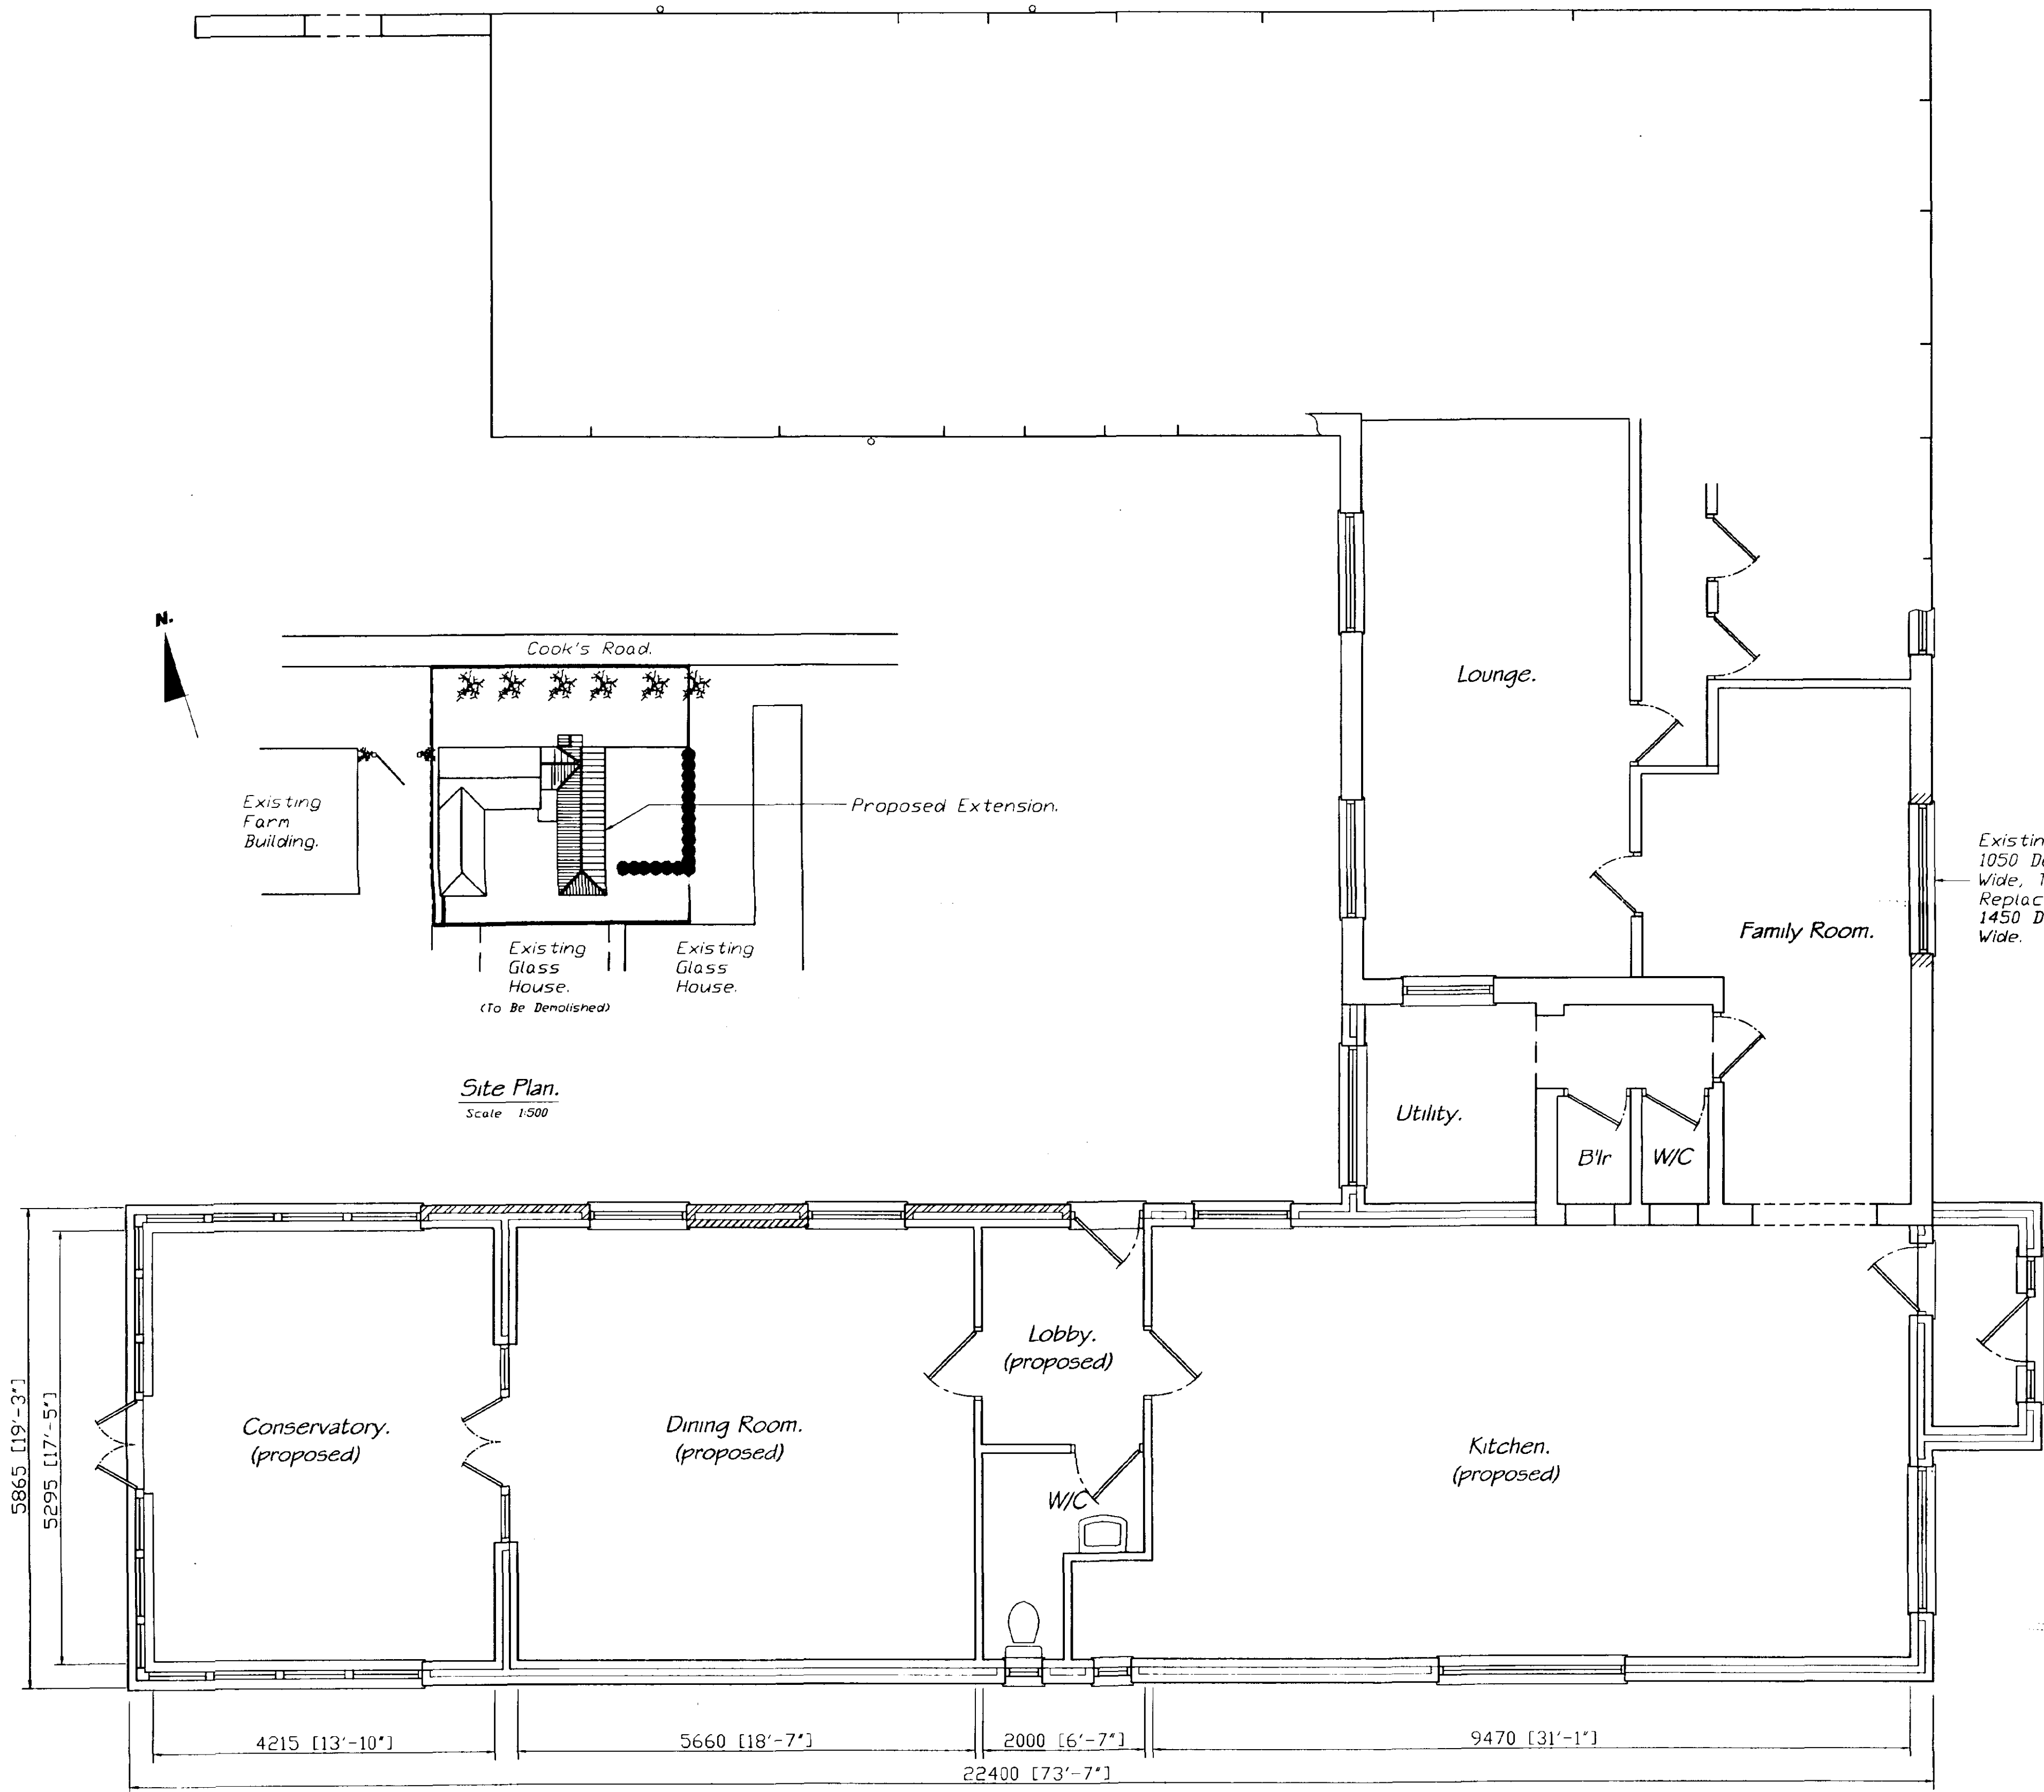

Proposed Floor Plan

Scale 1:50