



Front Elevation
Scale: 1:100

Side Elevation
Scale: 1:100

Rear Elevation
Scale: 1:100



Side Elevation
Scale: 1:100

ELEVATION KEY

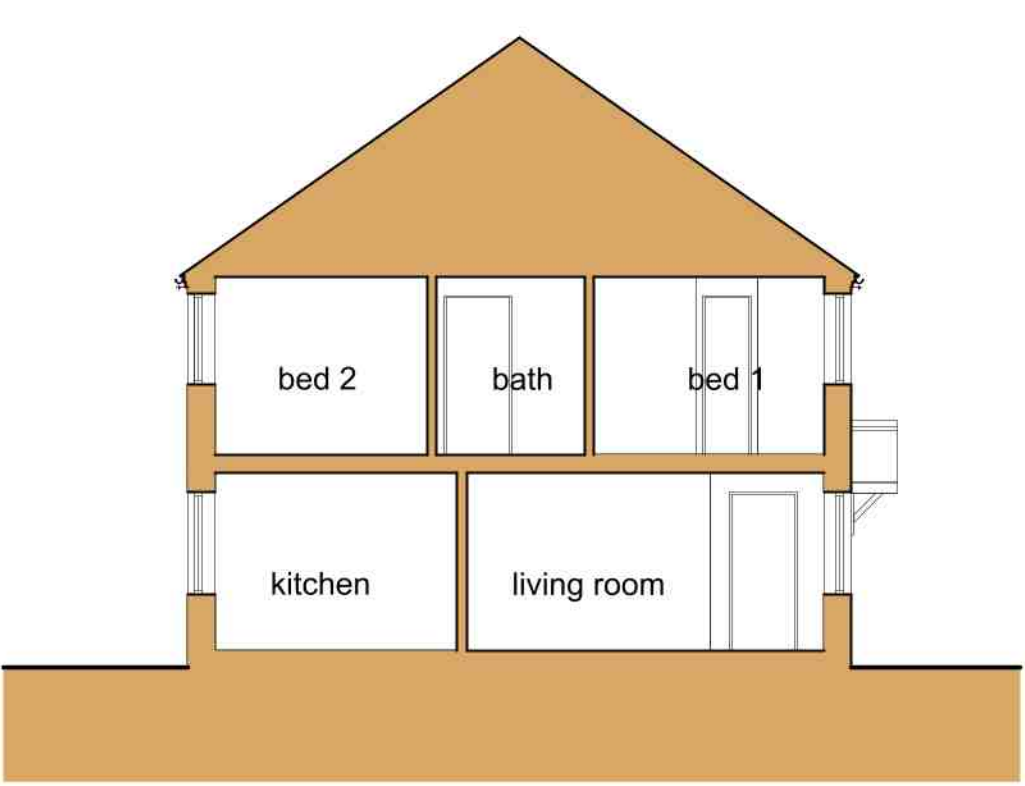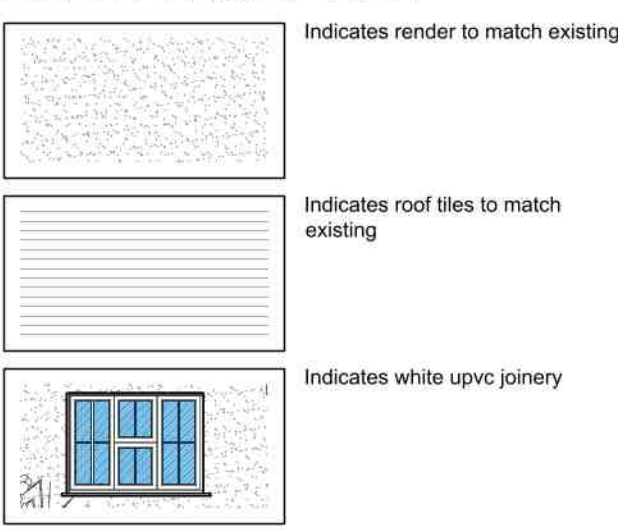


Section AA
Scale: 1:100


SITE PLAN KEY

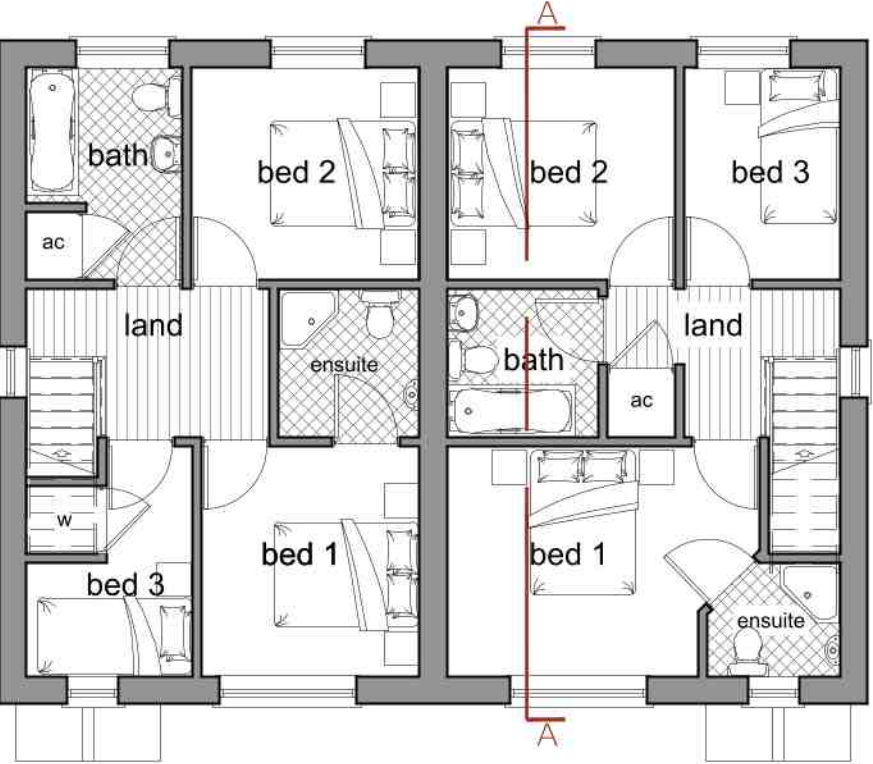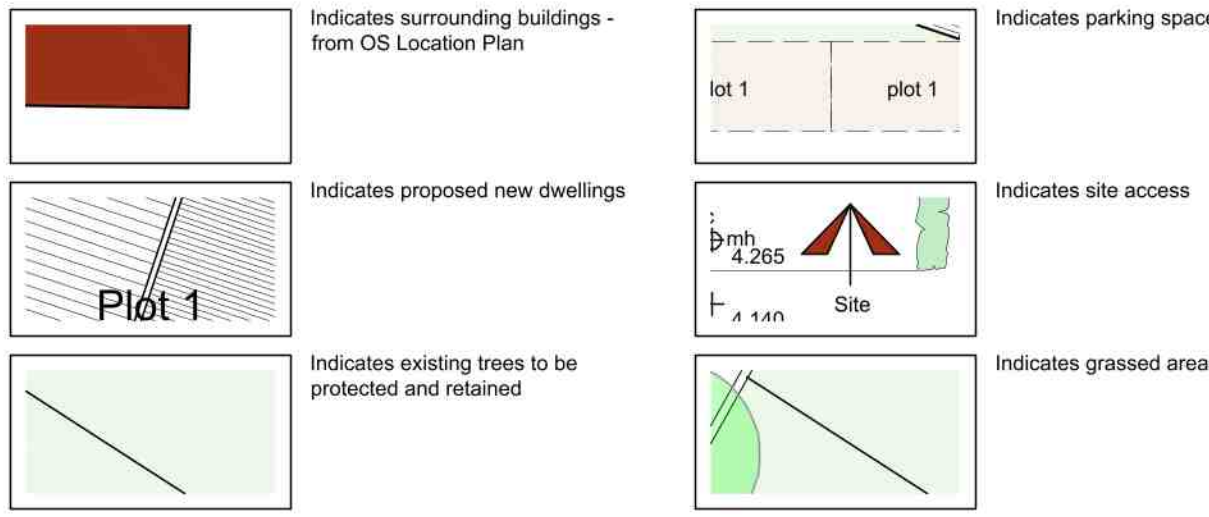

First Floor Plan
Scale: 1:100

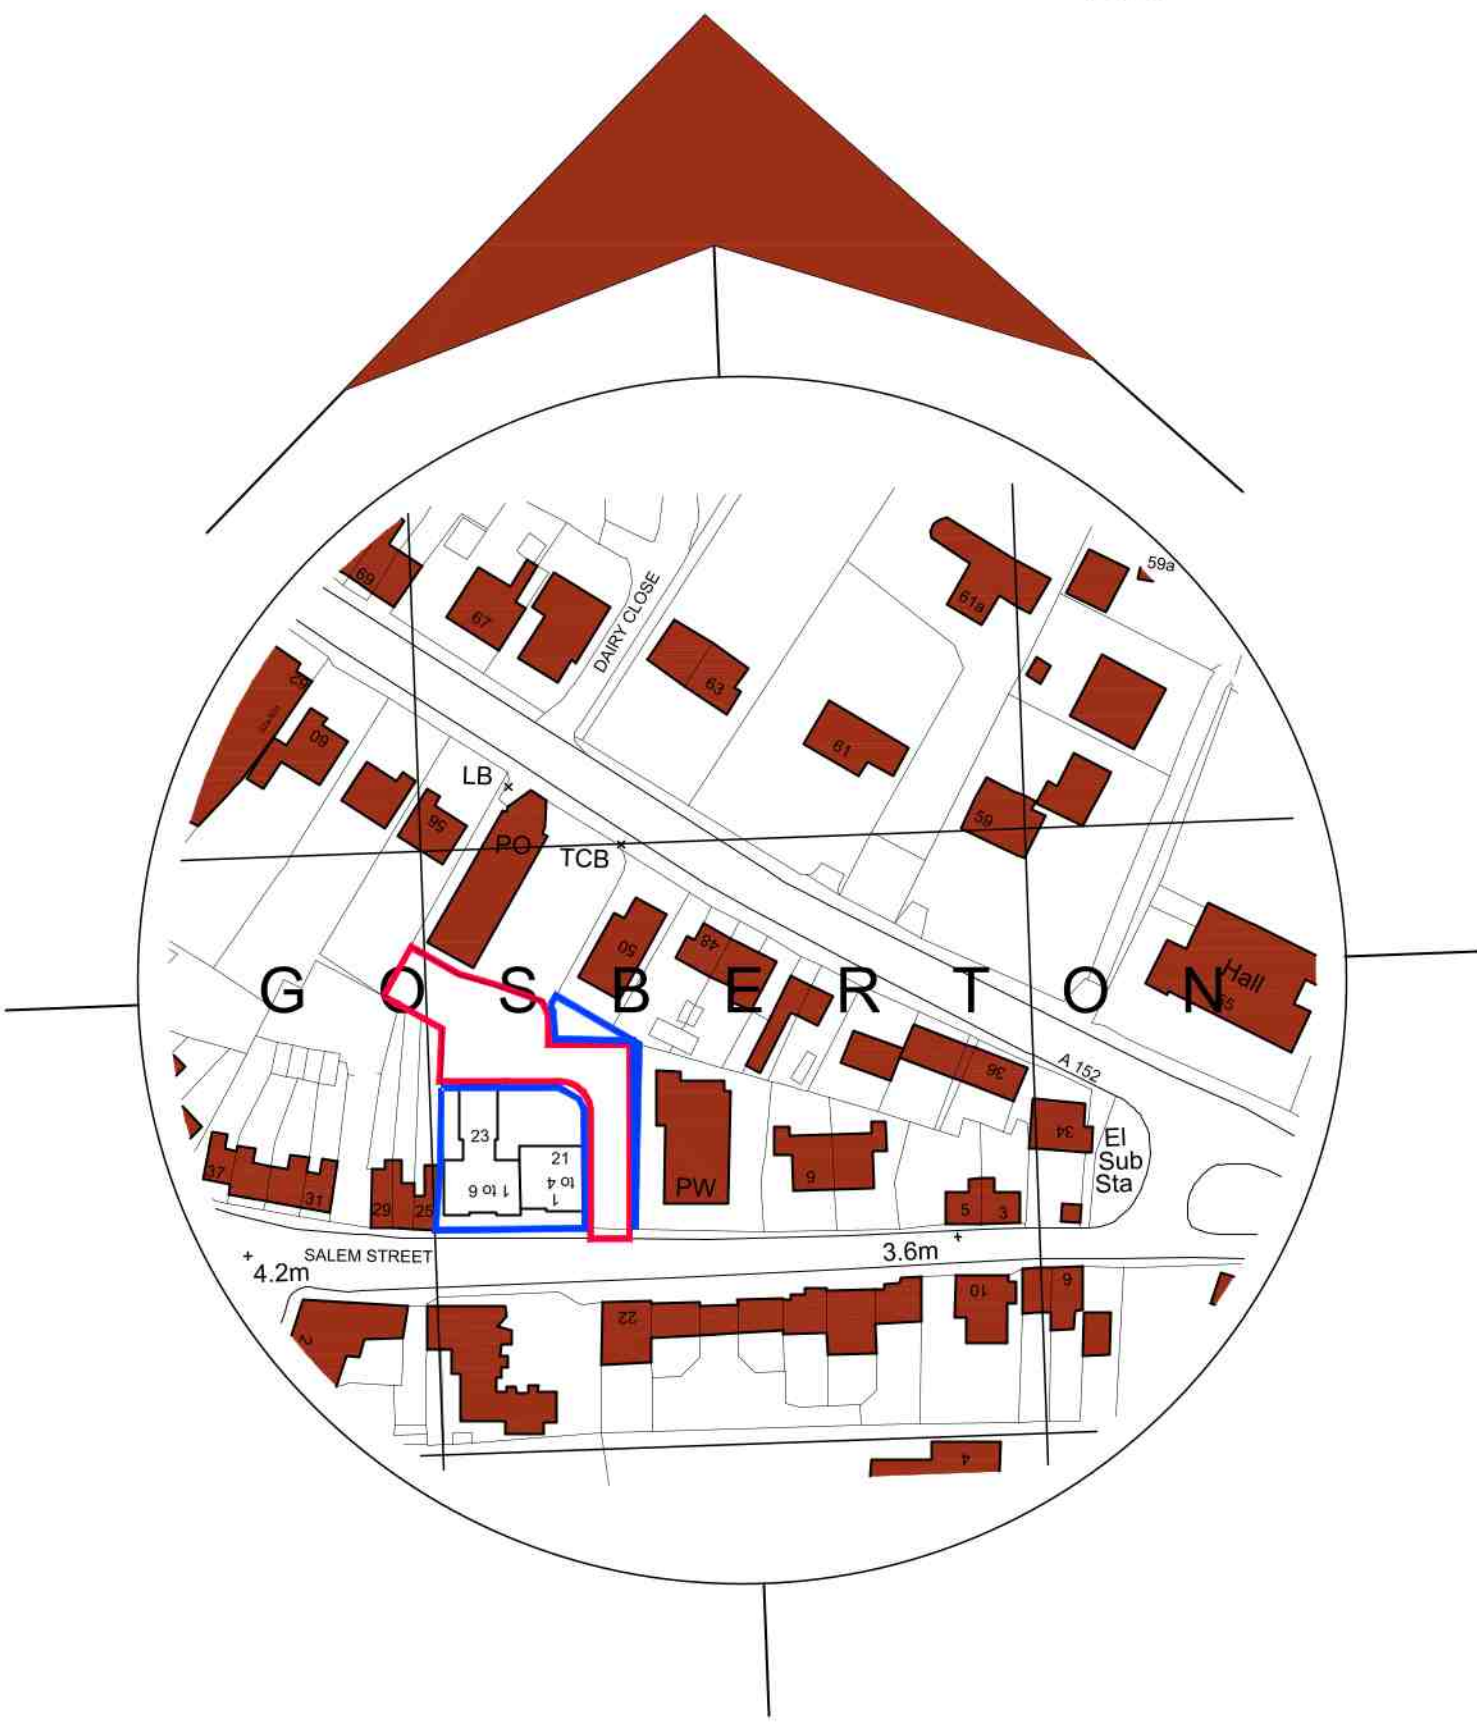

Location Plan
Scale: 1:1250

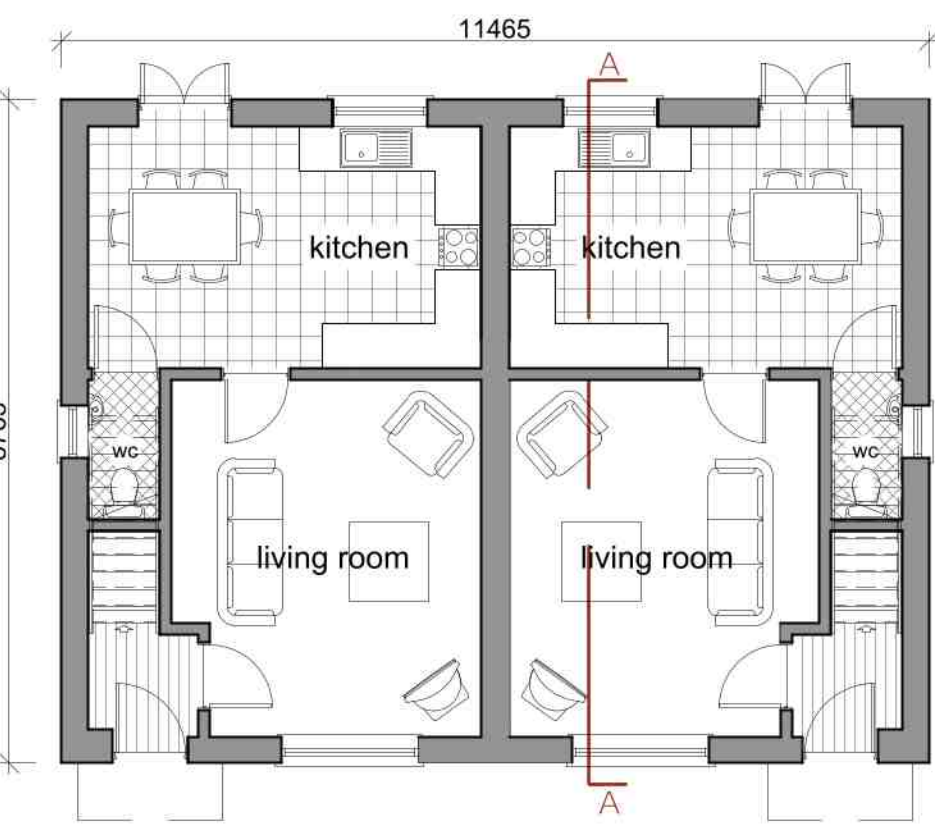

Ground Floor Plan
Scale: 1:100



Site Site
Scale: 1:200

- General Notes
1. This drawing shall not be scaled, figured dimensions only to be used.
 2. All dimensions are shown in 'mm' unless otherwise stated.
 3. The contractor, sub-contractors and suppliers must verify all dimensions on site prior to the commencement of any work.
 4. This drawing is to be read in conjunction with all relevant engineers and specialist sub-contractors drawings and specifications.
 5. Any discrepancies are to be brought to the designers attention.

SWANN EDWARDS
ARCHITECTURE

Swann Edwards Architecture Limited, Swann Edwards Architecture,
Fen Road, Guyhirn, Wisbech, Cambs. PE13 4AA.
t 01945 450694 e info@swannedwards.co.uk w www.swannedwards.co.uk

Job Title Proposed Pair of Houses 21 and 23 Salem Street, Gosberton, Spalding, PE11 4NQ for: IMN Properties Ltd.	Date March 2021	Scale As Shown Sheet Size A1
Drawing Title Planning Drawing Floor Plans, Elevations, Section Site and Location Plan	Job No. SE-966 Dwg No. PP1001	Drawn by G.E. Revision B