




Contractor to check all Dimensions on site prior to ordering materials / commencing work. If in doubt then please ask

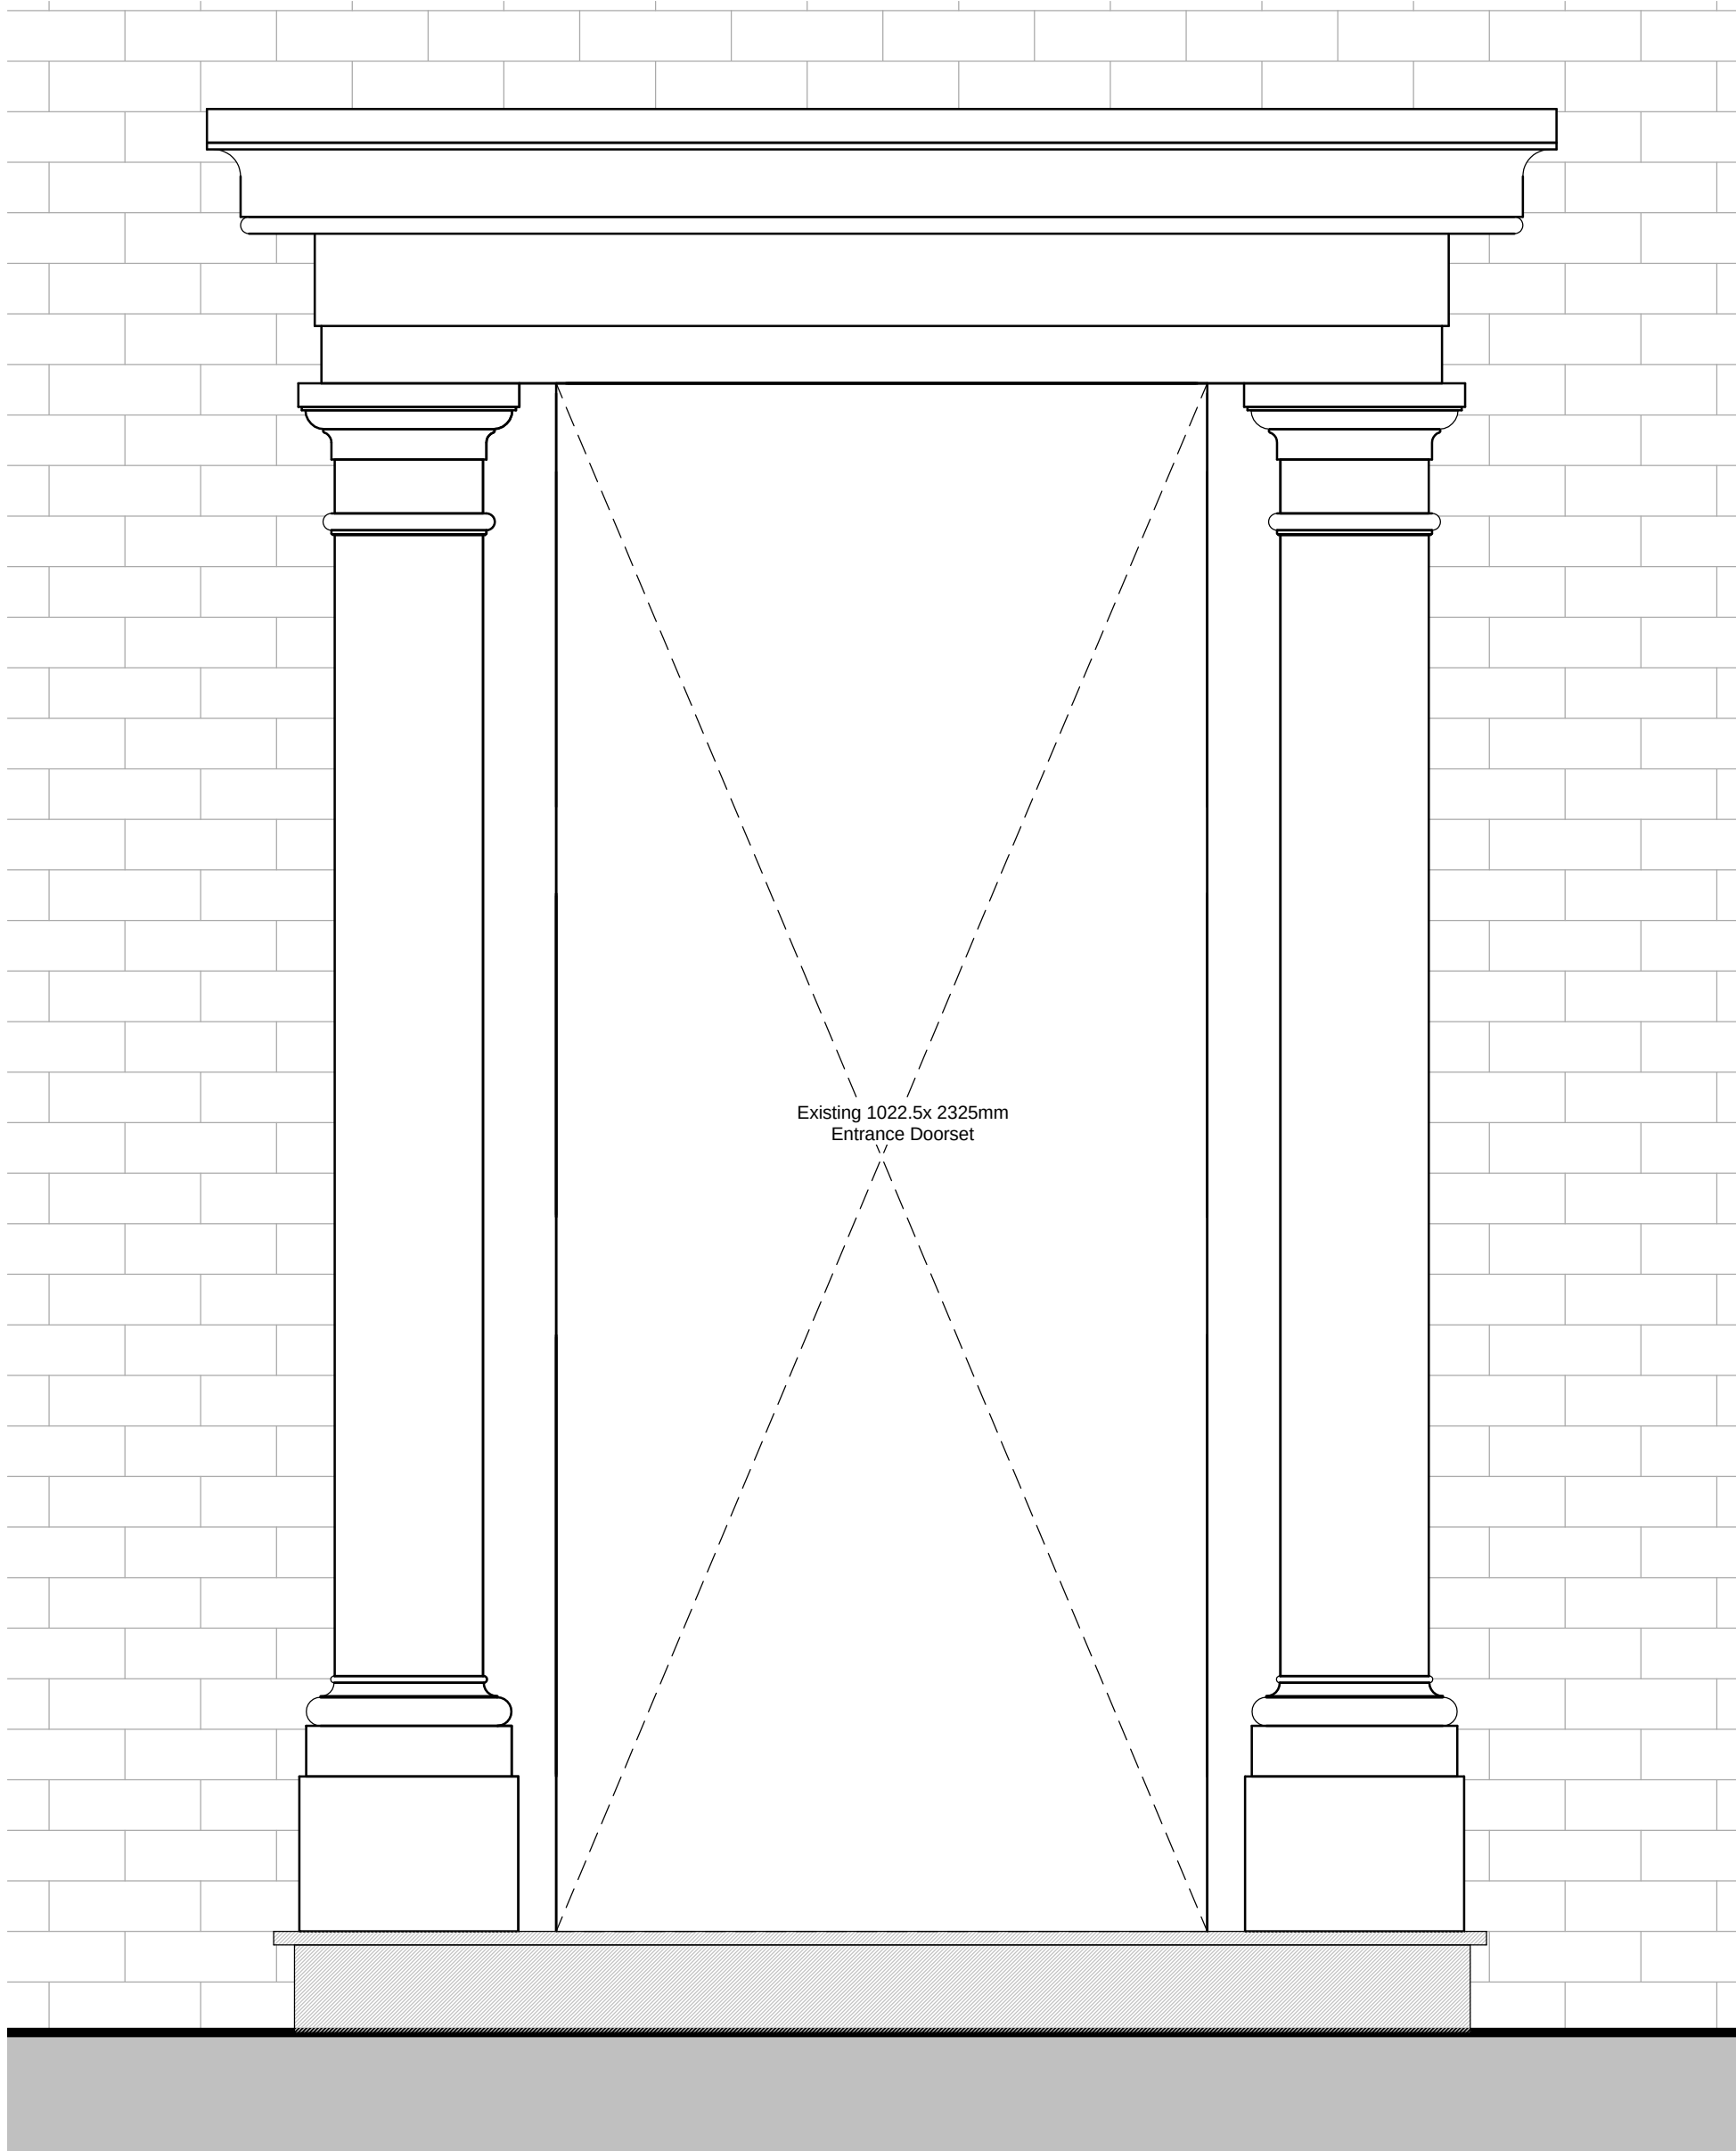

01 - Front Elevation
1 : 10

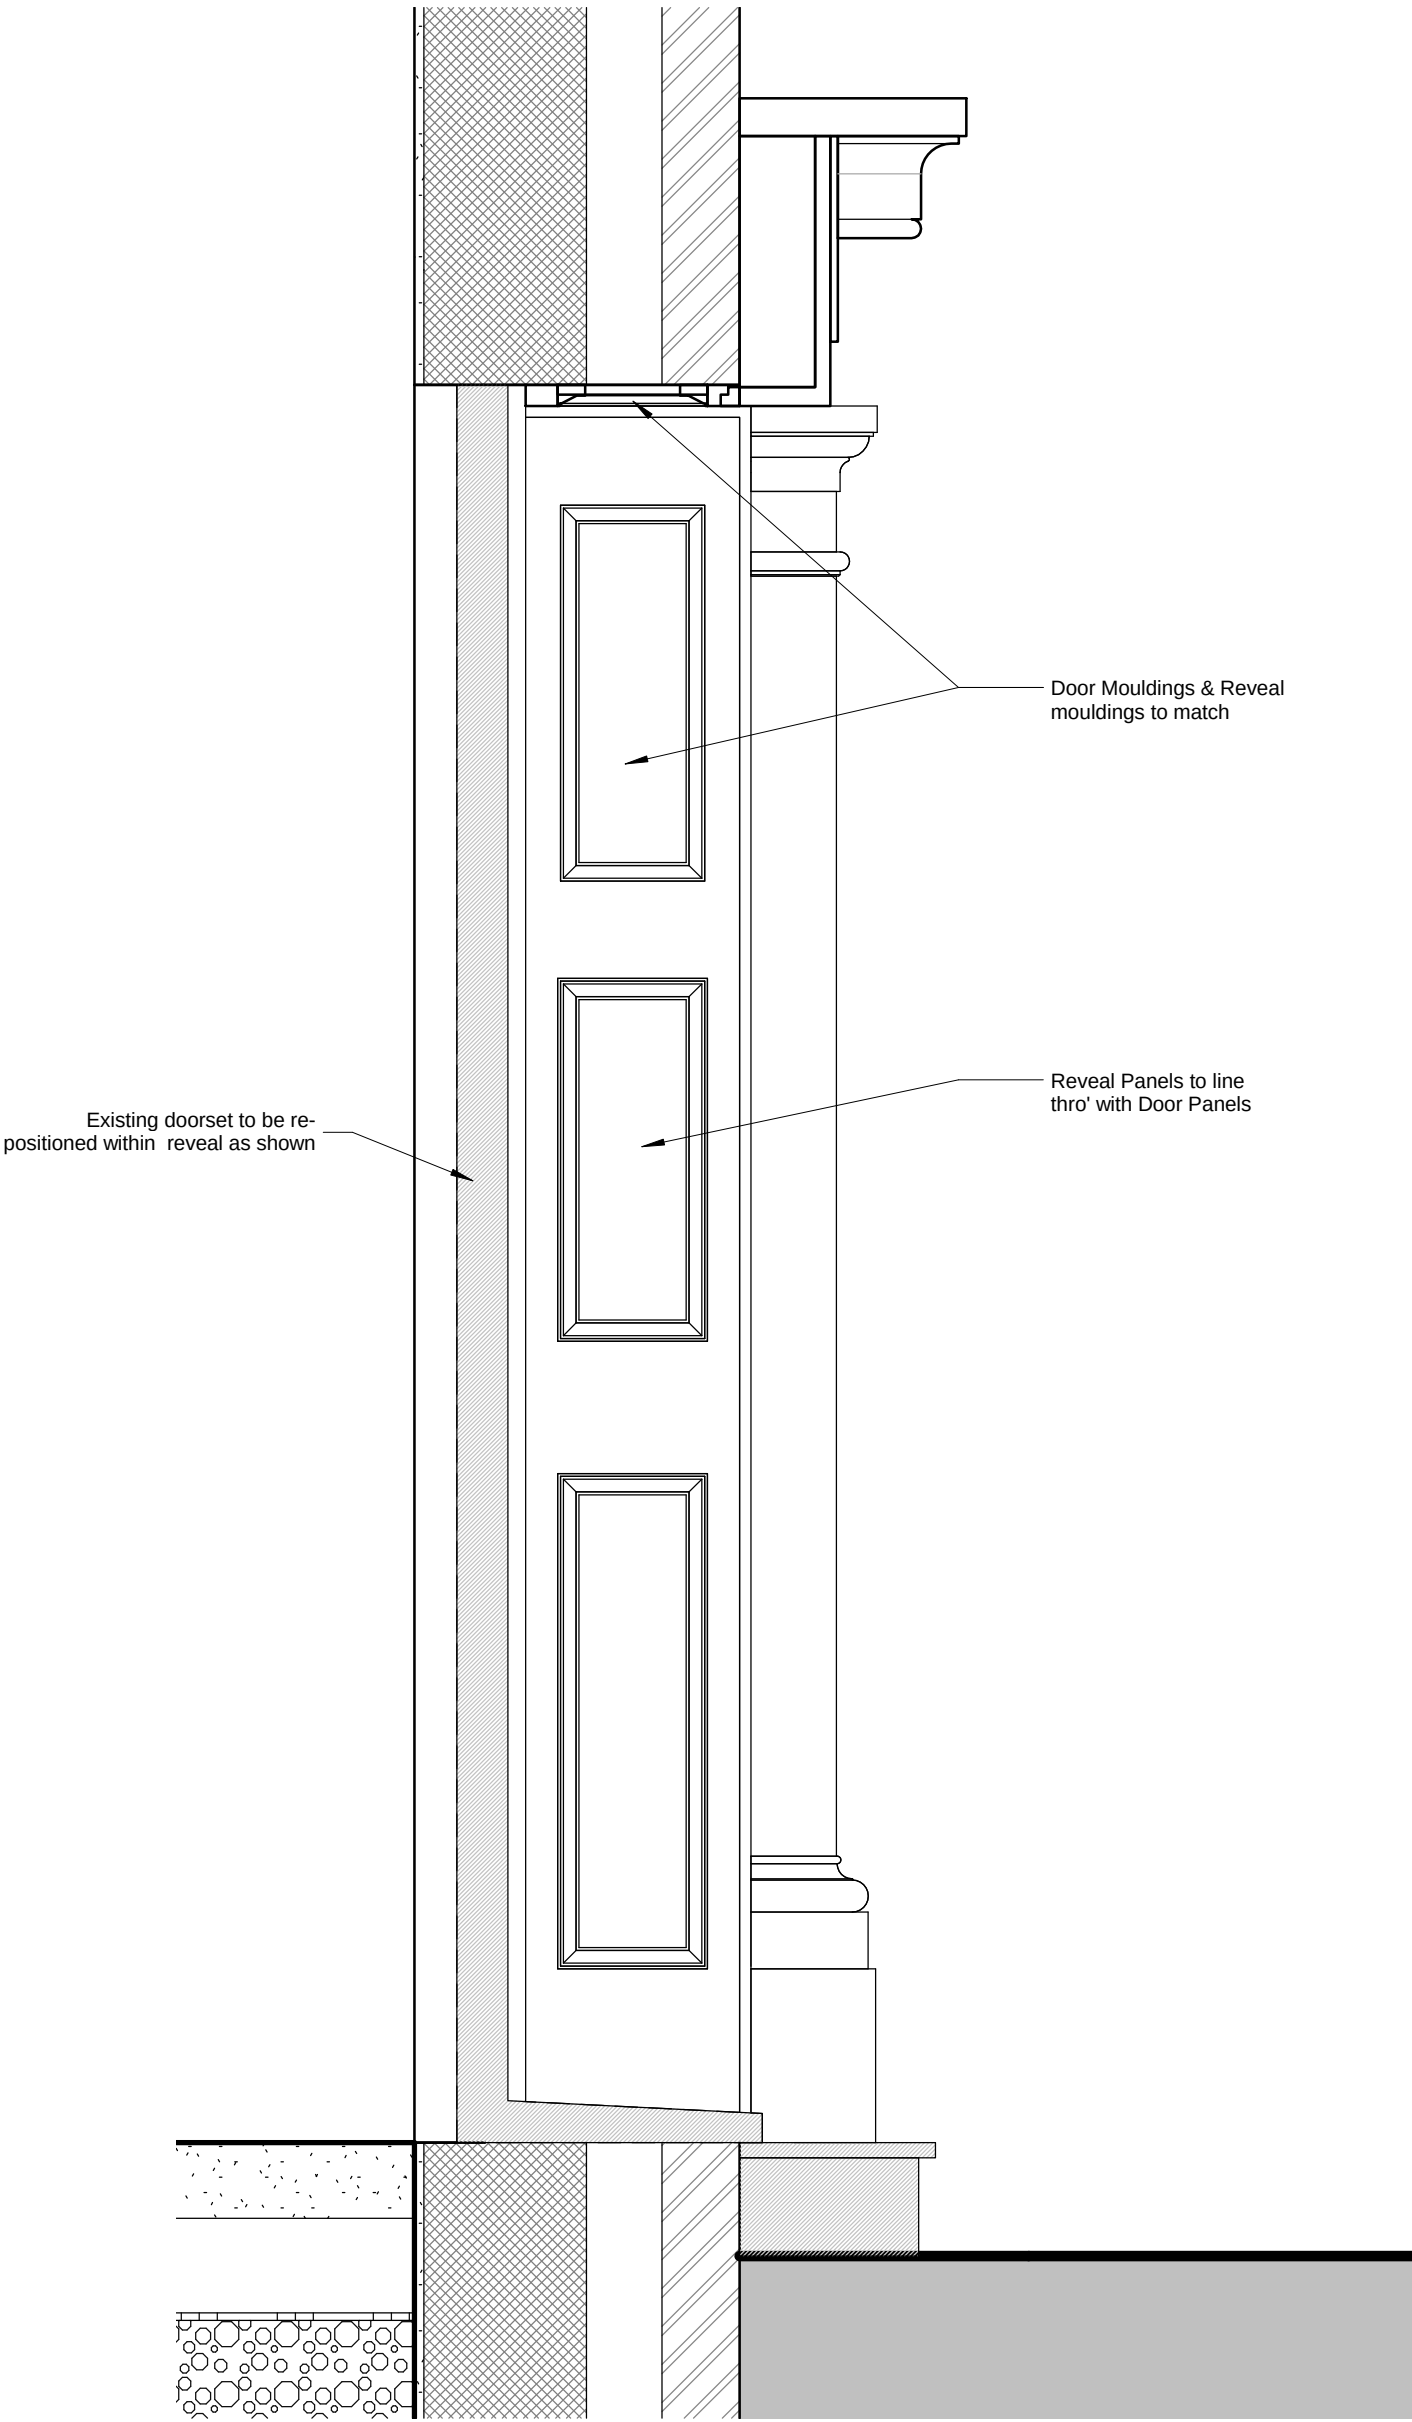

Section 1
1 : 10

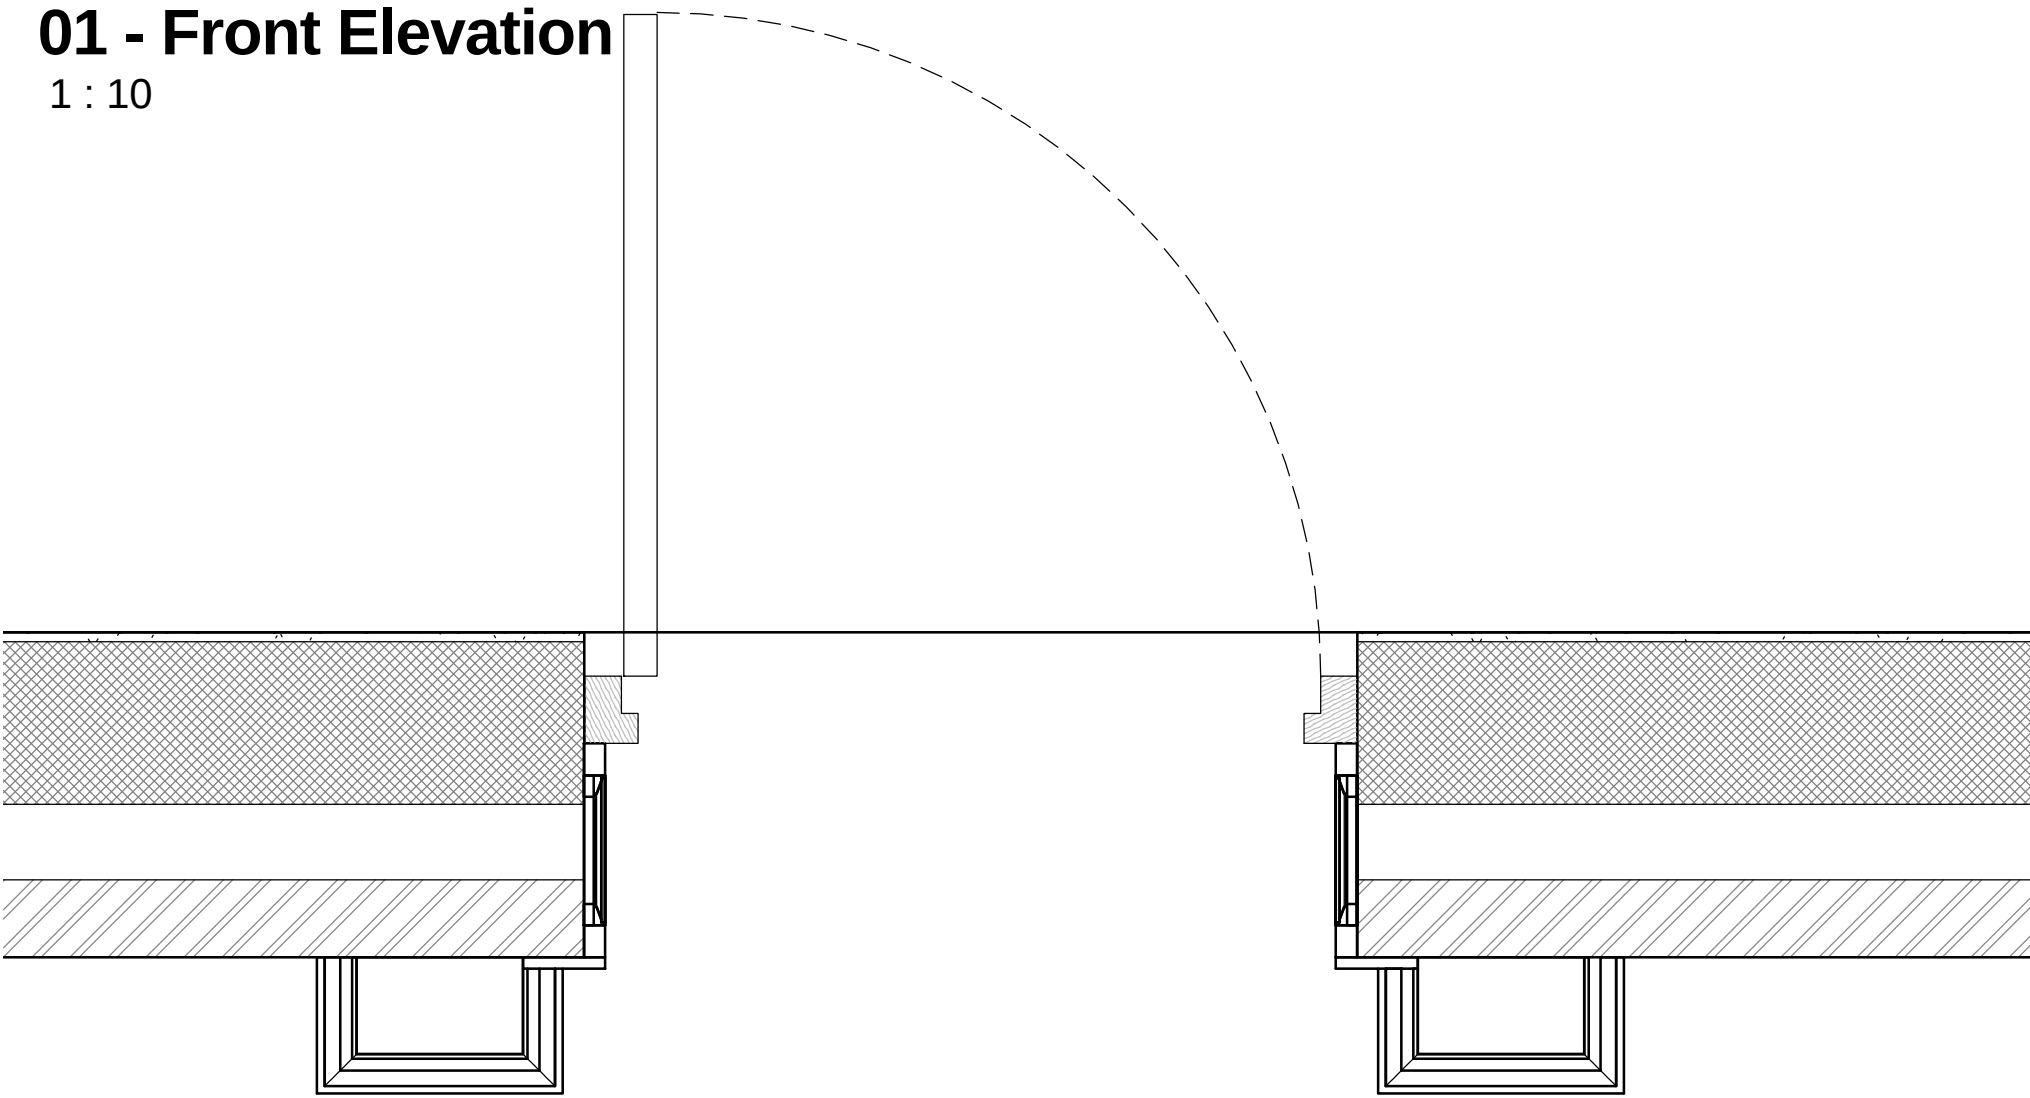

01 - Ground Floor Plan
1 : 10

PLANNING ISSUE

GENERAL CONDITIONS
Contractors are responsible for checking all dimensions on site when work commences and before ordering any materials. Any discrepancies should be brought to the attention of the Client for remedial action before commencing further.
All materials not specified to be of a standard suitable for the work proposed and be fit for purpose. All work to be in accordance with good building practise and all necessary BS codes for Workmanship on Building Sites.

Client:
Mr P Twell

Site:
**264 Siltside
Gosberton Risegate**

Drg Title:
**Door Surrond
Details**



Contract No	Drg No	Revision:
a1	1701	D01