



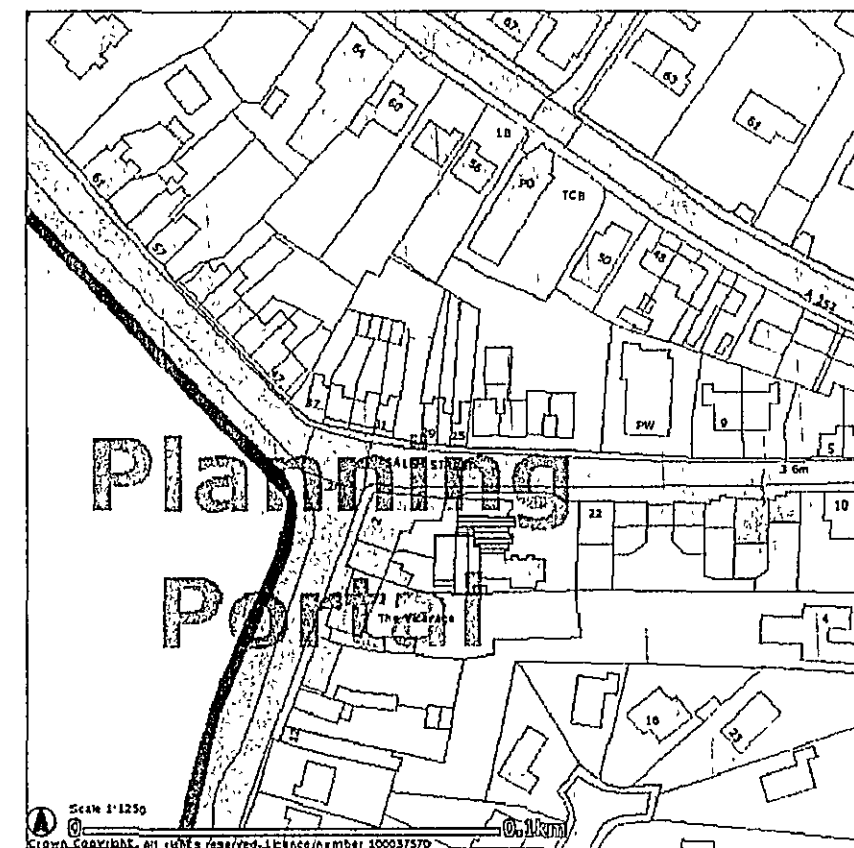


SALEM ROAD

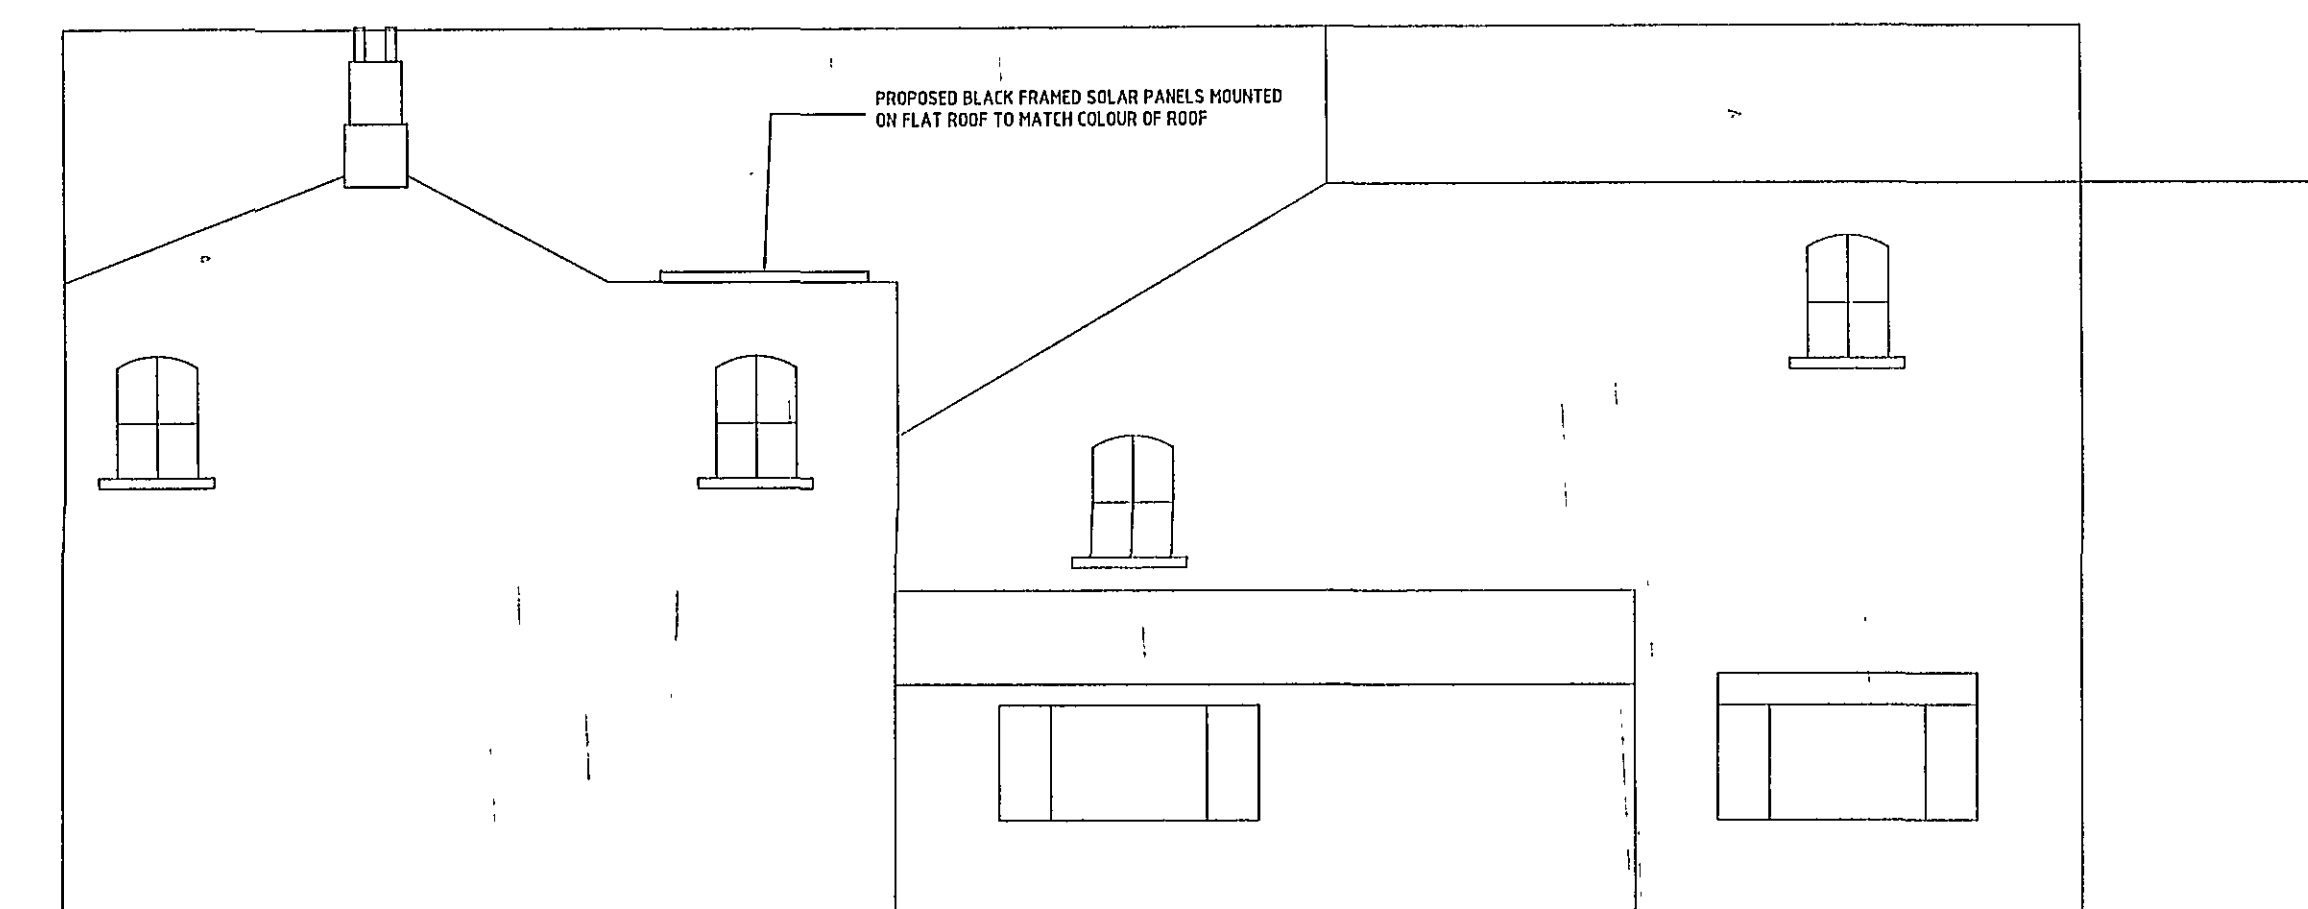


PROPOSED LEFT SIDE ELEVATION



PROPOSED REAR ELEVATION

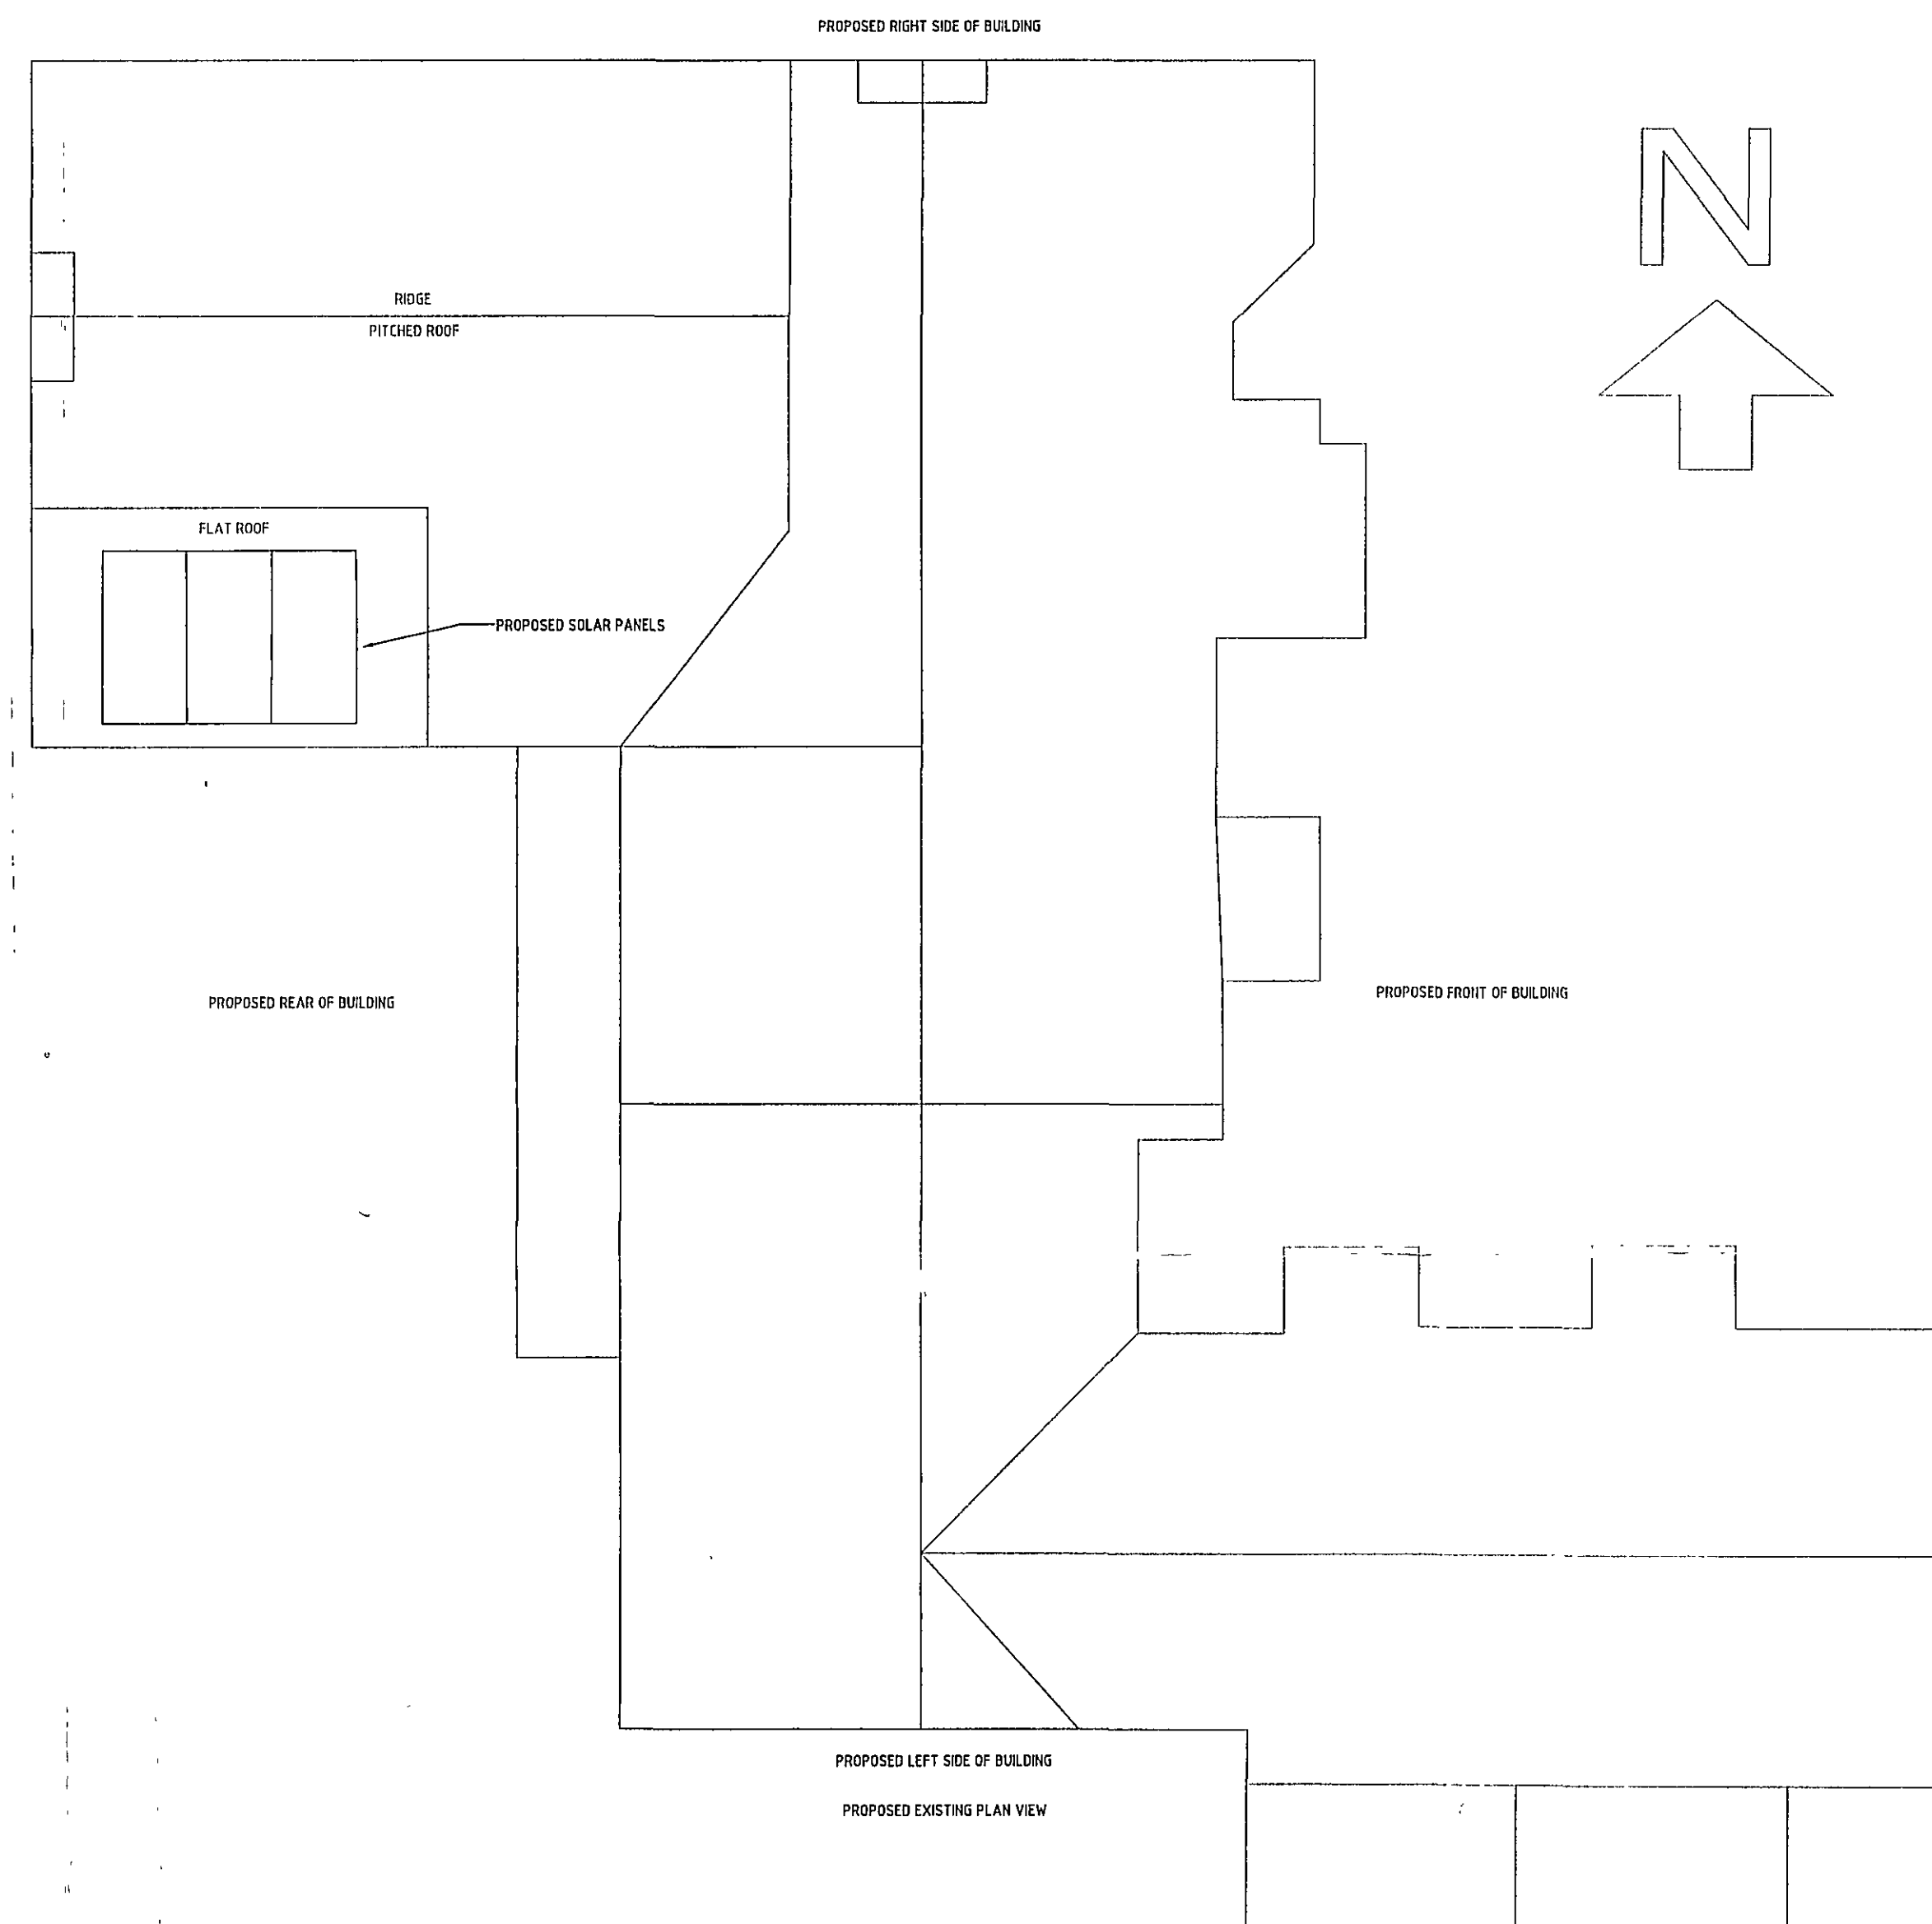

PROPOSED EXISTING PLAN VIEW

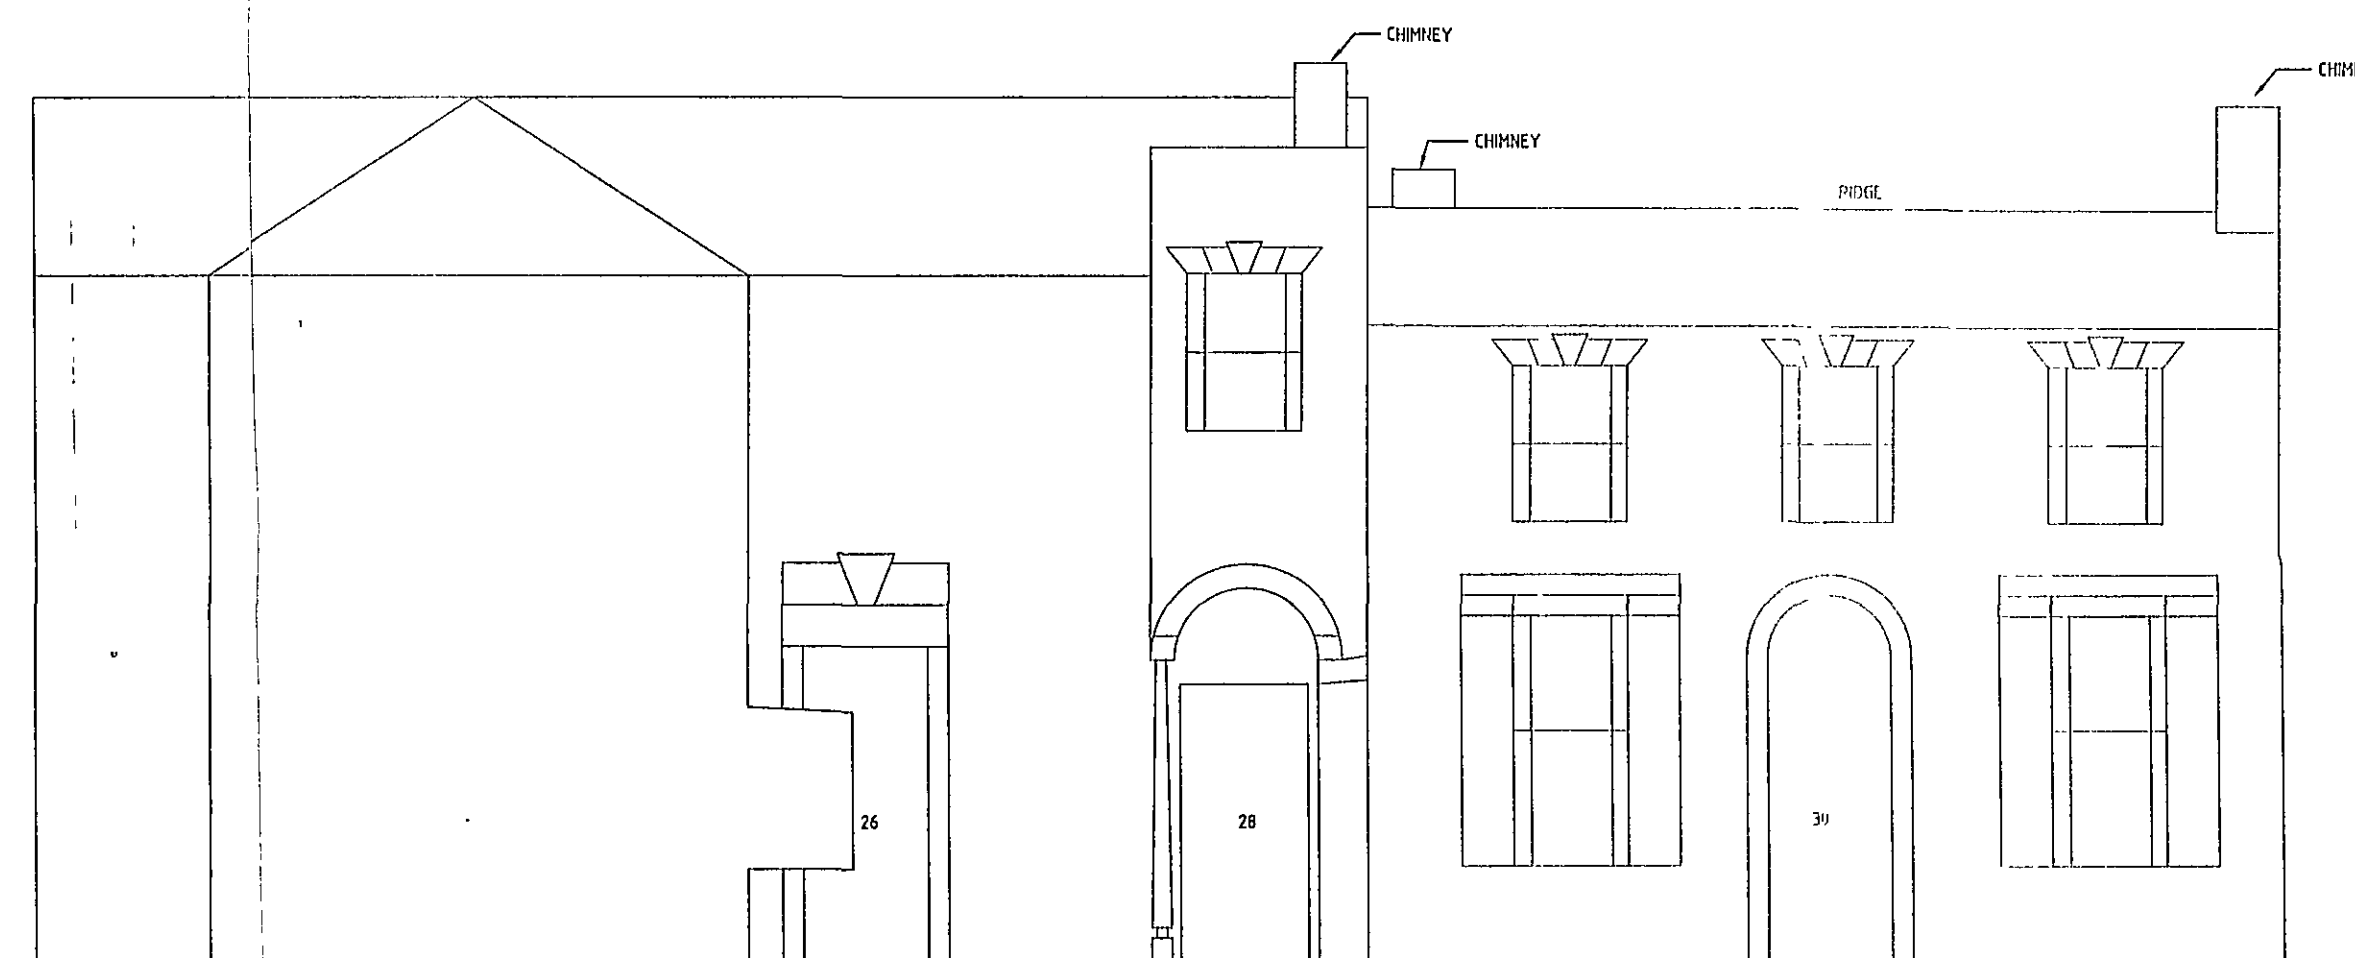

PROPOSED FRONT ELEVATION

500mm 2m
1m 150 5m

NOTES

SHDC
Planning & Development
20 MAR 2007
Ref: 0396107

Listed Building Consent

rev	desc	description	dwn	chck	date
-----	------	-------------	-----	------	------

SOL
Solar SOLUTIONS

S | I | B

Select Integrated Business
Brookside, Days Lane, Pilgrims Hatch, Essex, CM13 9SL
t: 01739 446 500 e: Contact@SIB.co.uk
f: 01277 272 003 w: www.sib.co.uk

Project: Lady Charlston-Stokes
West House, 28 Salem Street
Gosberton, Lincs, PE11 4NQ

Title: Proposed
Layouts for roof mounted
Solar Panels

Client:
Solar Solutions UK

Architect:
Select Integrated Business

Project No.	File Name	Drawn By	Date	Checked	Scale
SN701112	SN701112-100	SB	19/03/07	DN	150BA1

Drawing No.
SN701112-100

Revision
-