


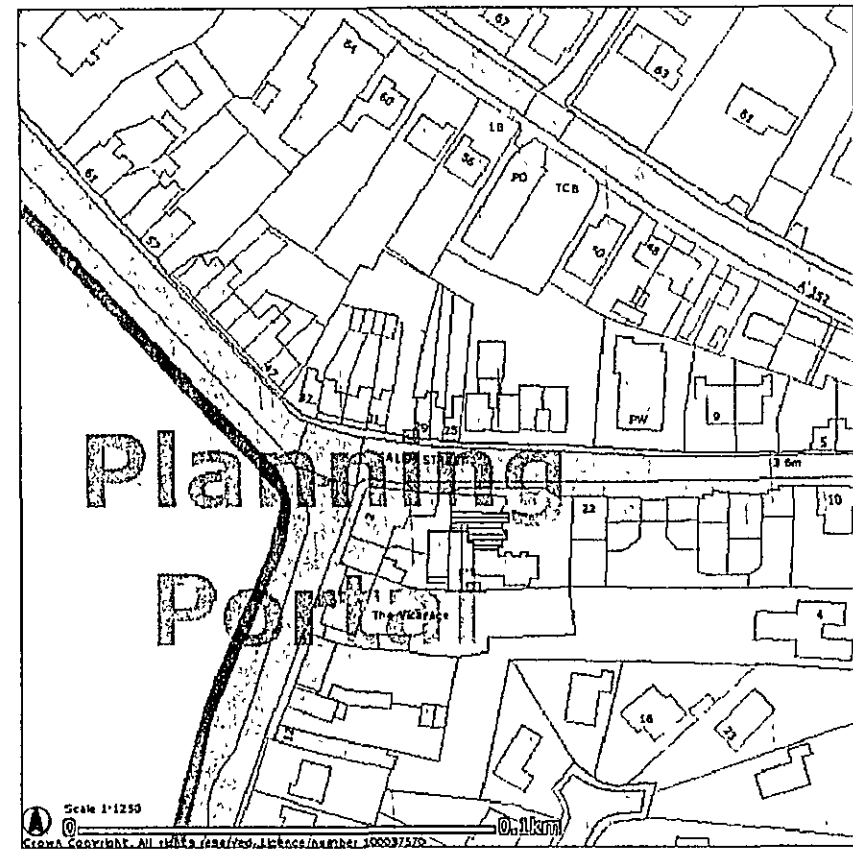


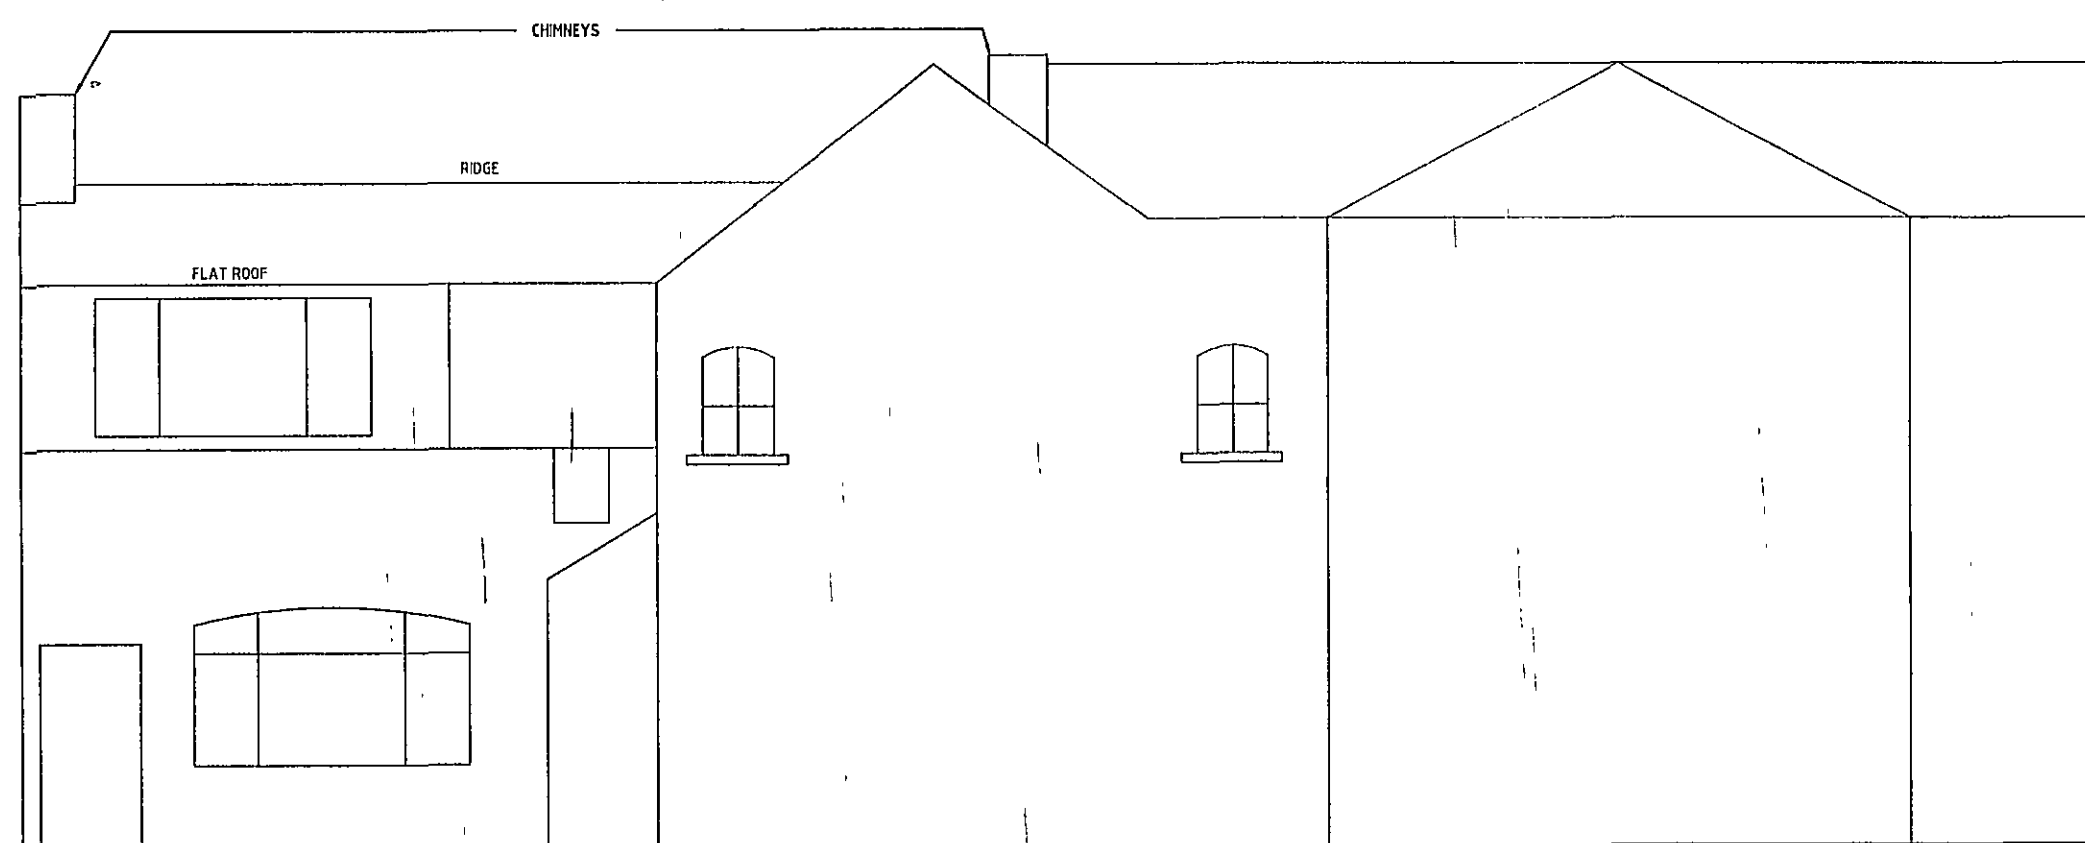


SALEM ROAD

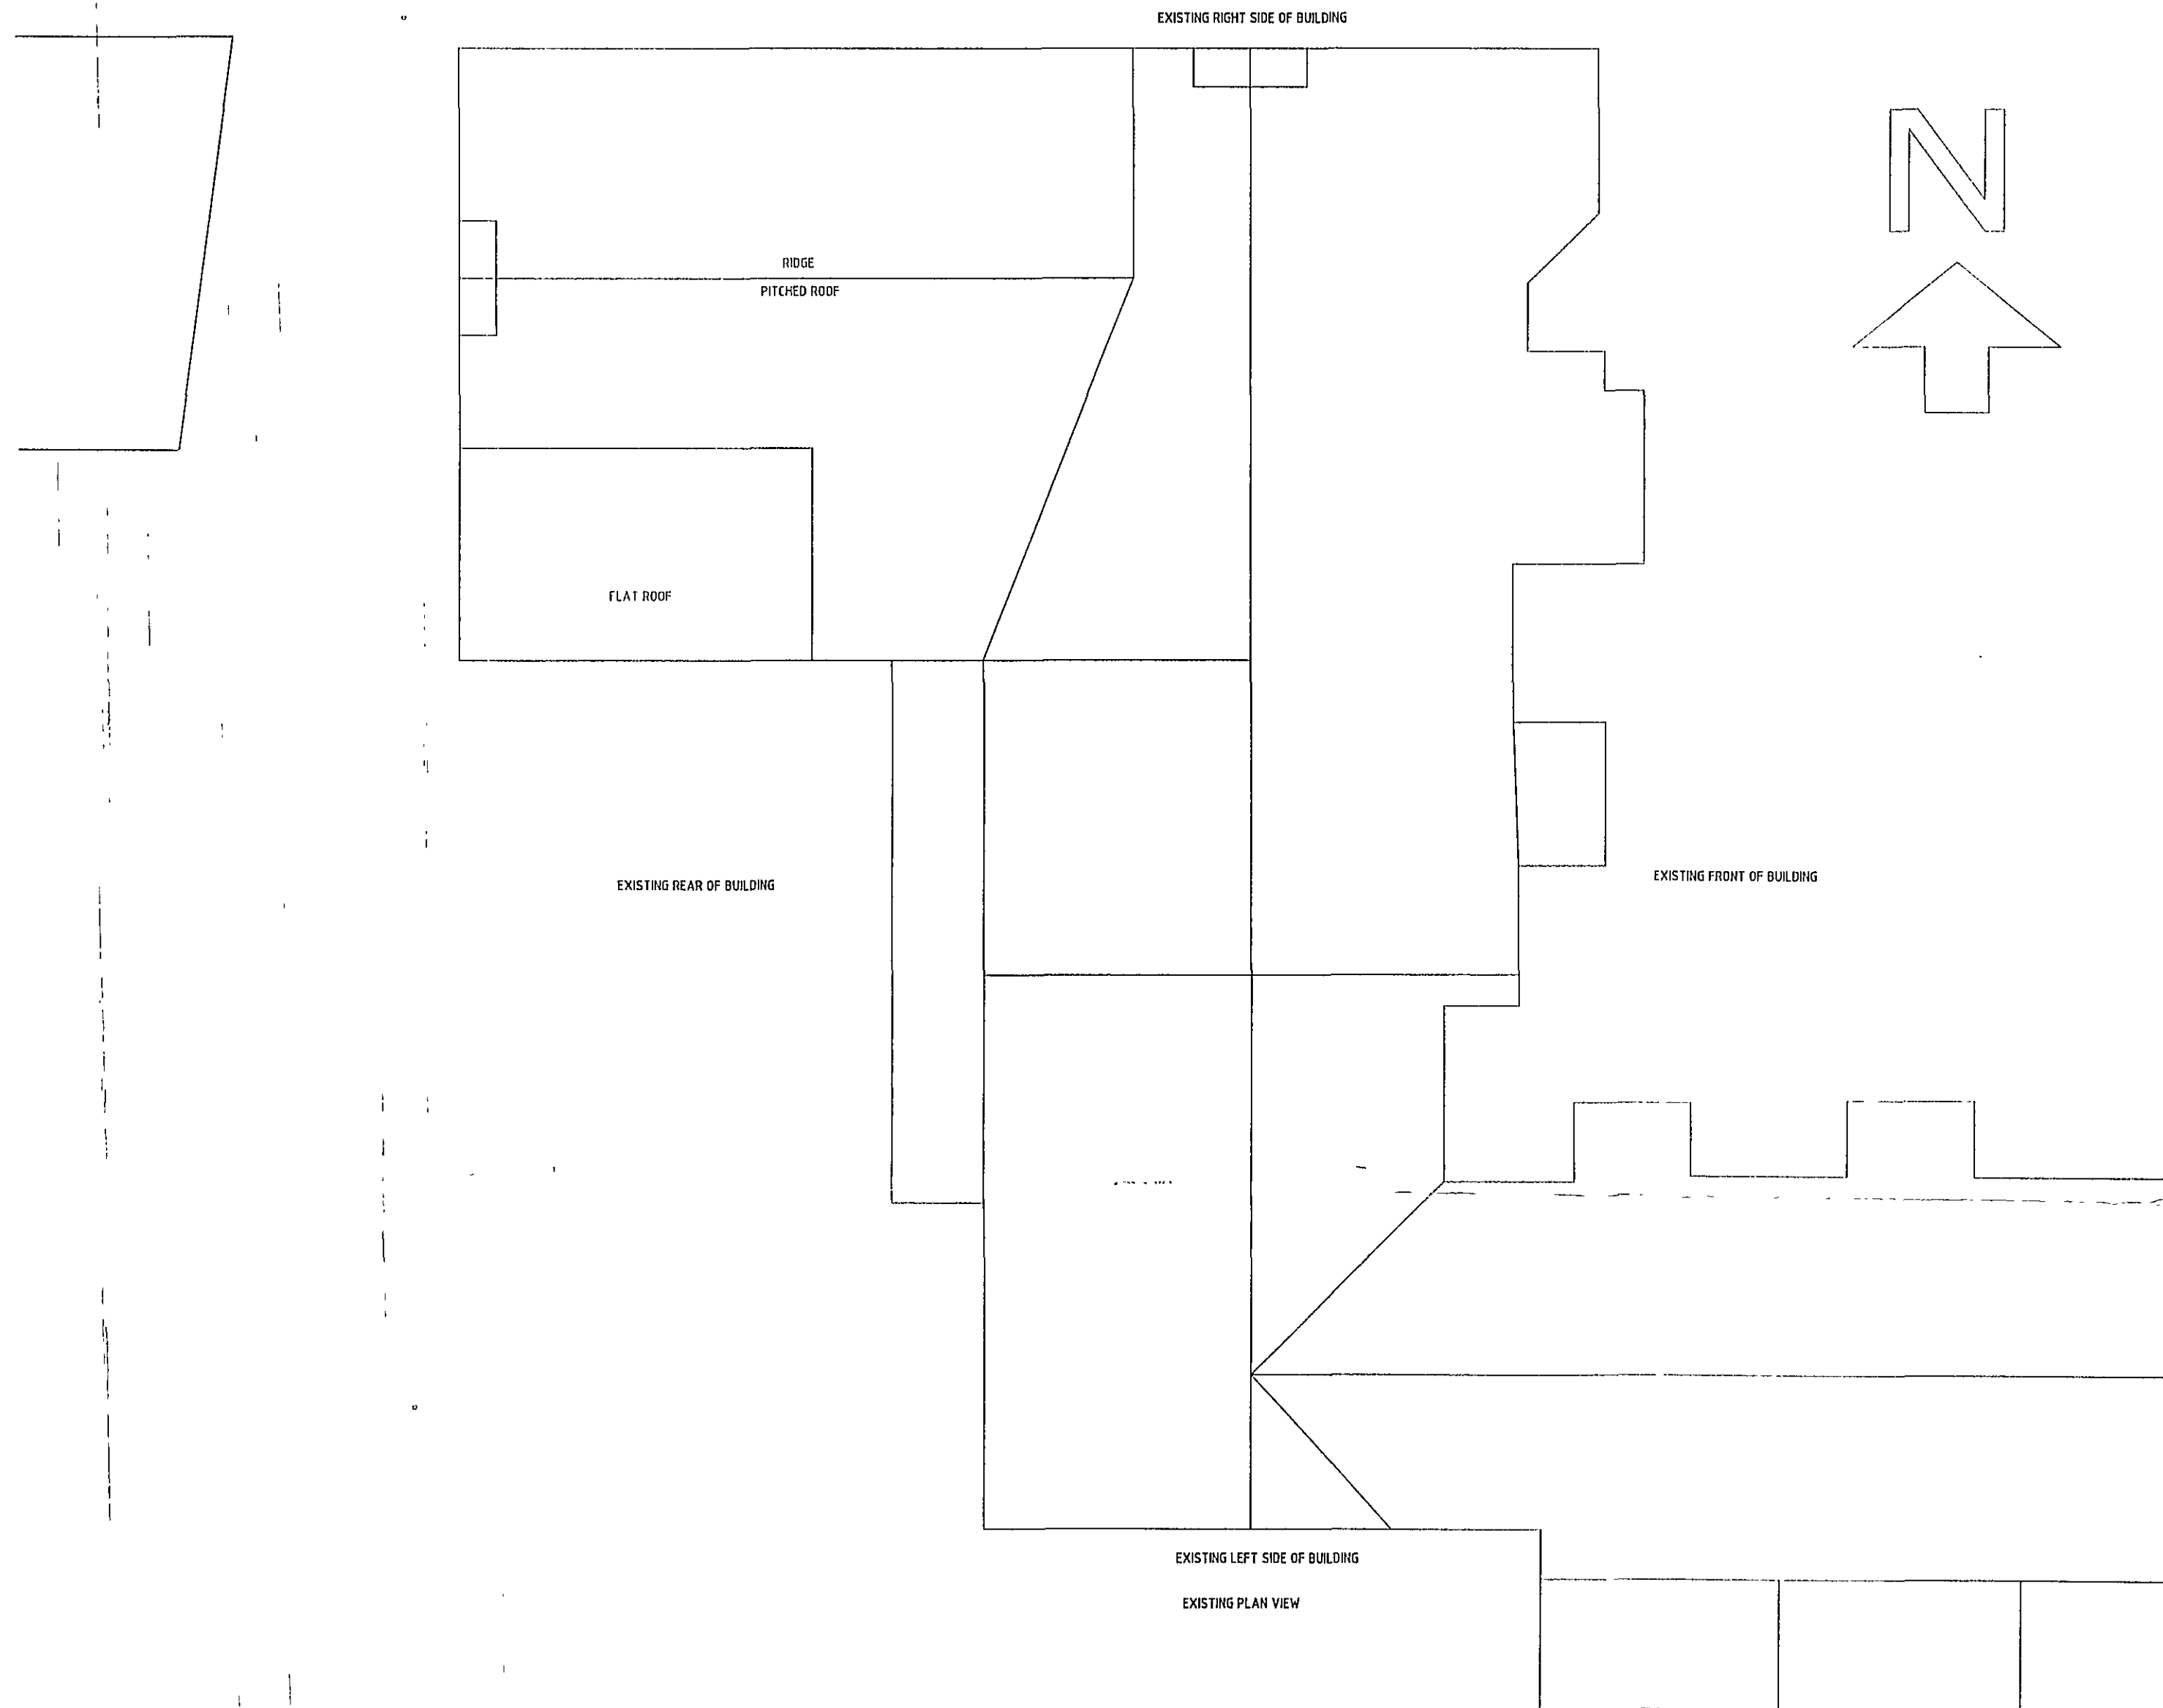

EXISTING LEFT SIDE ELEVATION

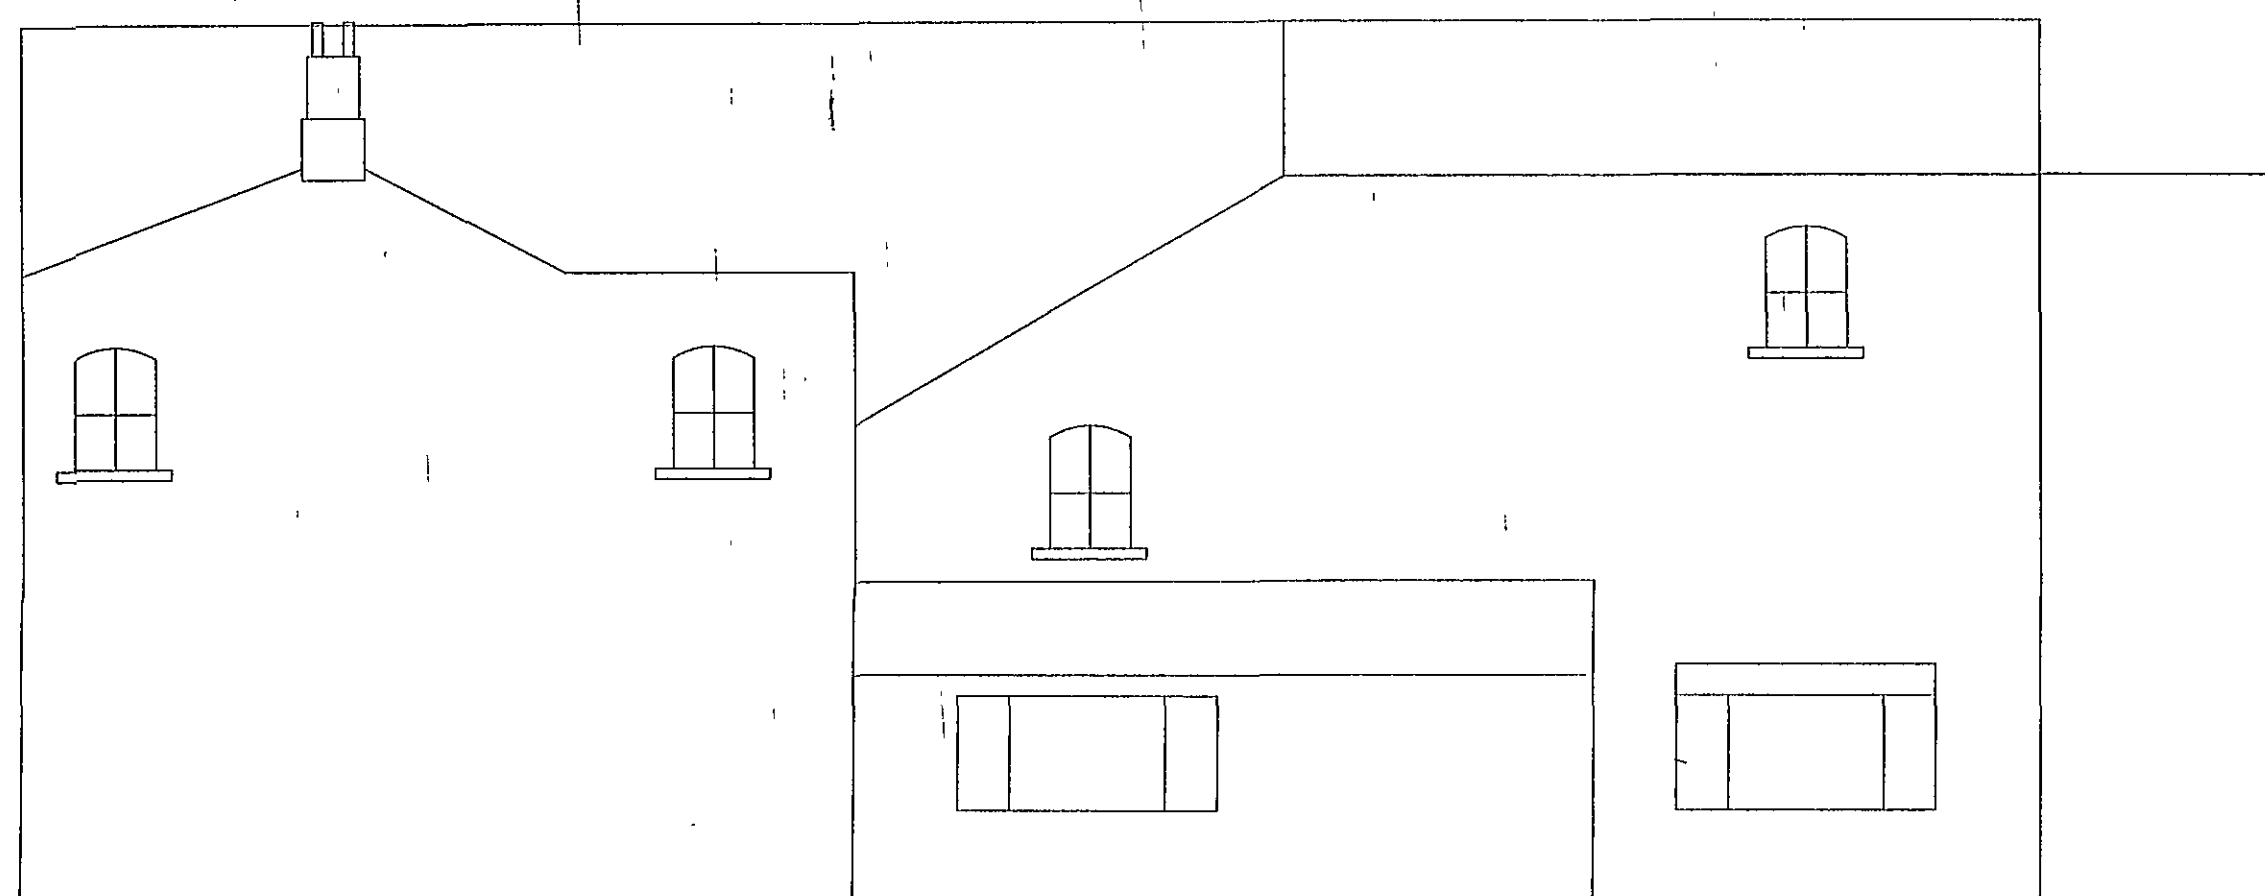


EXISTING REAR ELEVATION

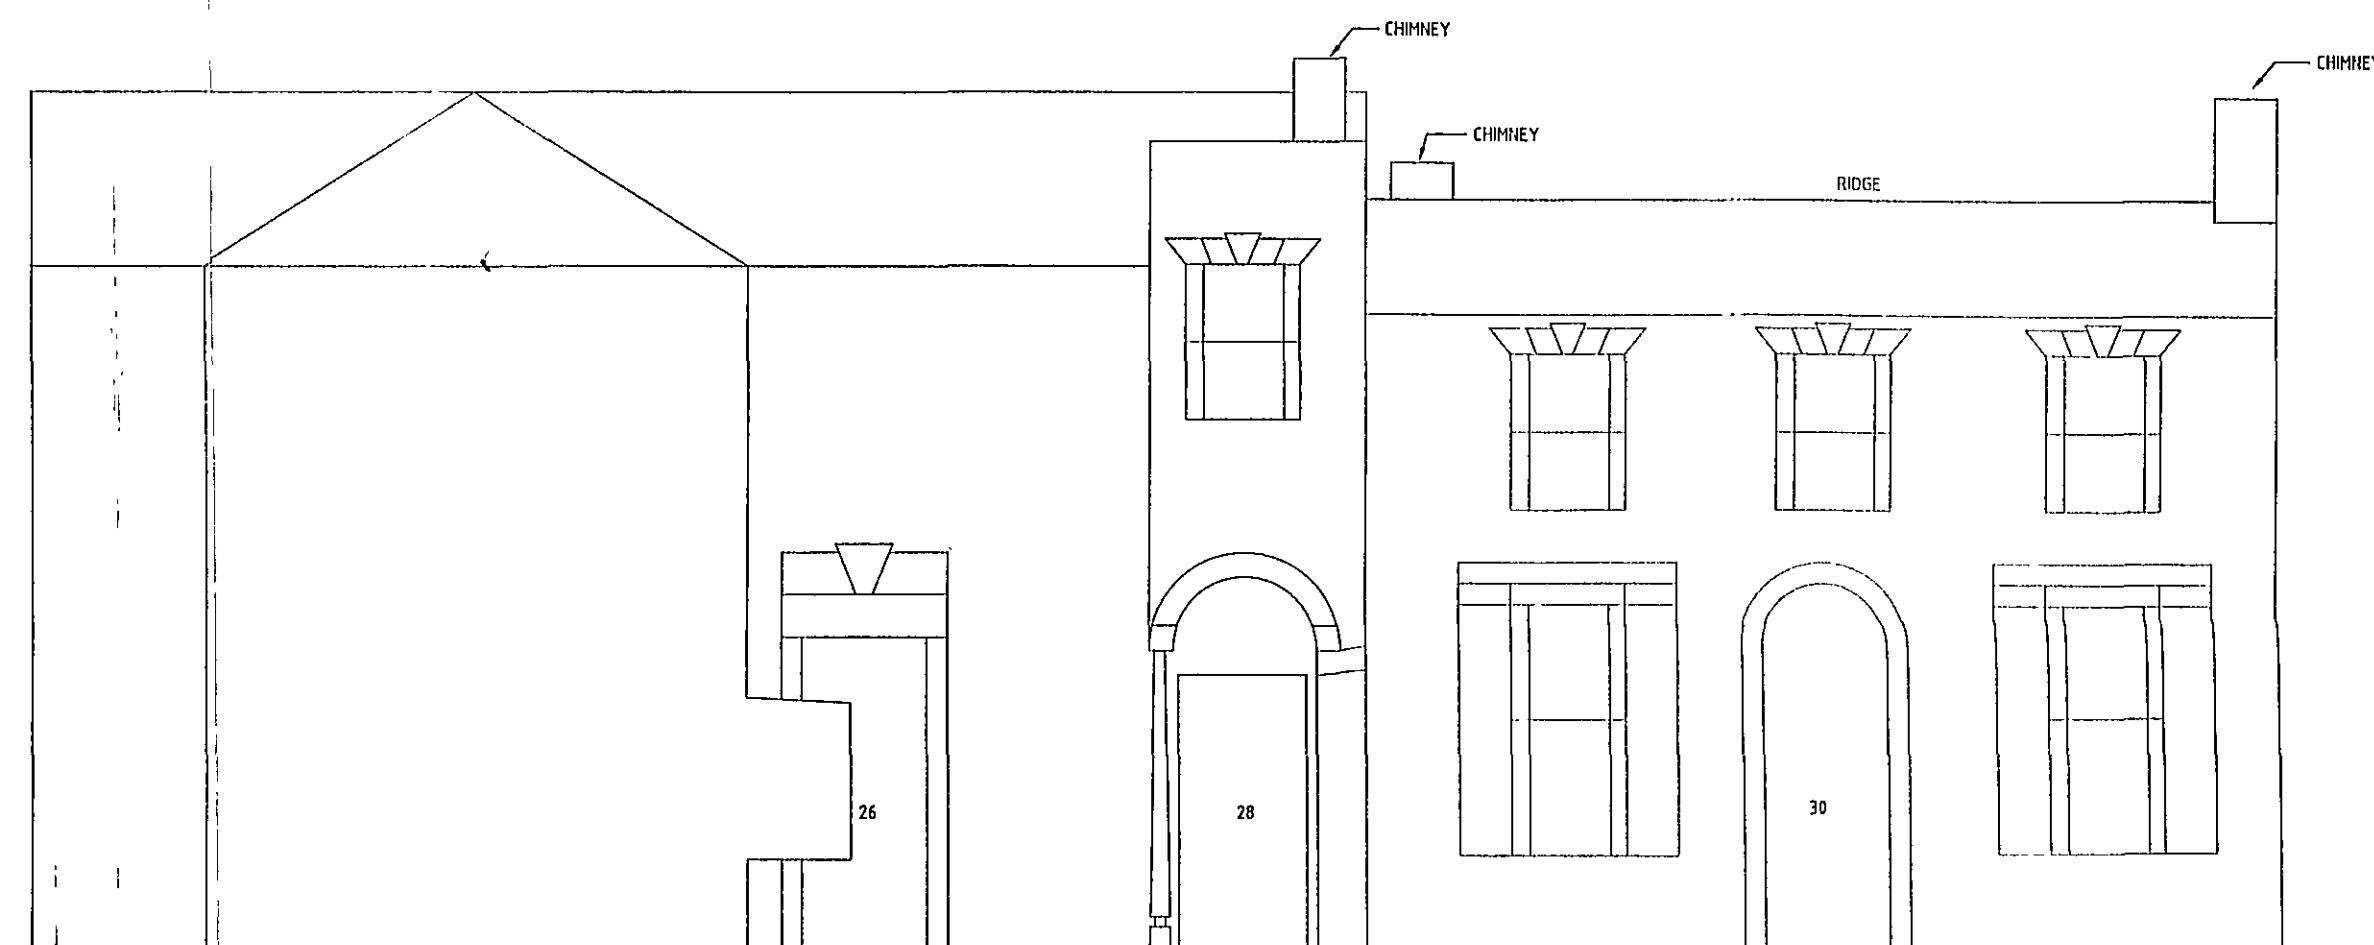

EXISTING FRONT ELEVATION

NOTES

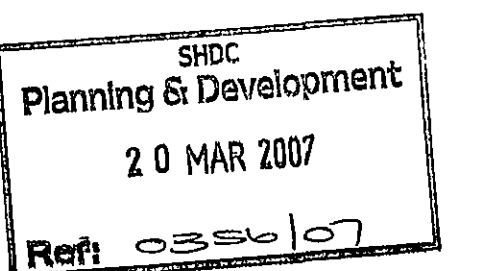

Listed Building Consent

rev	desc	dw	chkd	date
-----	------	----	------	------



S I B

Select Integrated Business
Brooklands, Doye Lane, Pilgrims Hatch, Epsom, CM15 9SL
t: 07719 446 500 e: Contact@SIB.uk.com
f: 01277 372 003 w: www.sib.uk.com

Project Lady Charlston-Stokes
West House, 28 Salem Street
Gosberton, Lincs, PE11 4NQ

Title Existing
Layouts for roof mounted
Solar Panels

Client Solar Solutions UK

Architect Select Integrated Business

Project No.	File Name	Drawn By	Date	Checked	Scale
-------------	-----------	----------	------	---------	-------

SN70112	SN70112-100	SB	15/03/07	DN	1:500/A1
---------	-------------	----	----------	----	----------

Drawing No.	Revision
-------------	----------

SN70112-100	1 of 2
-------------	--------