


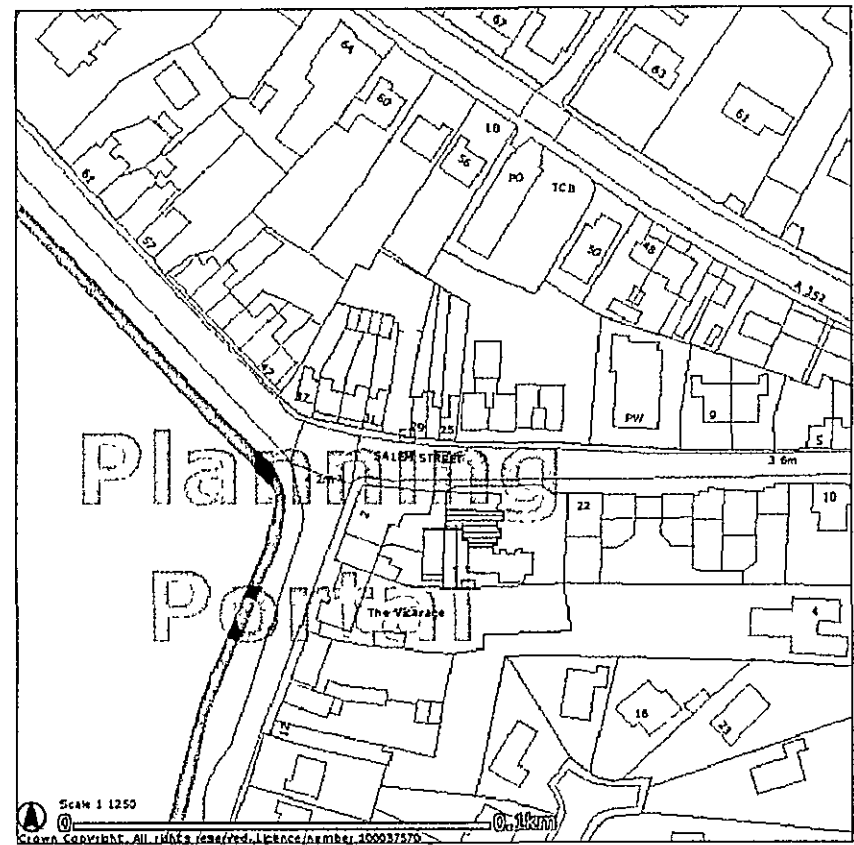
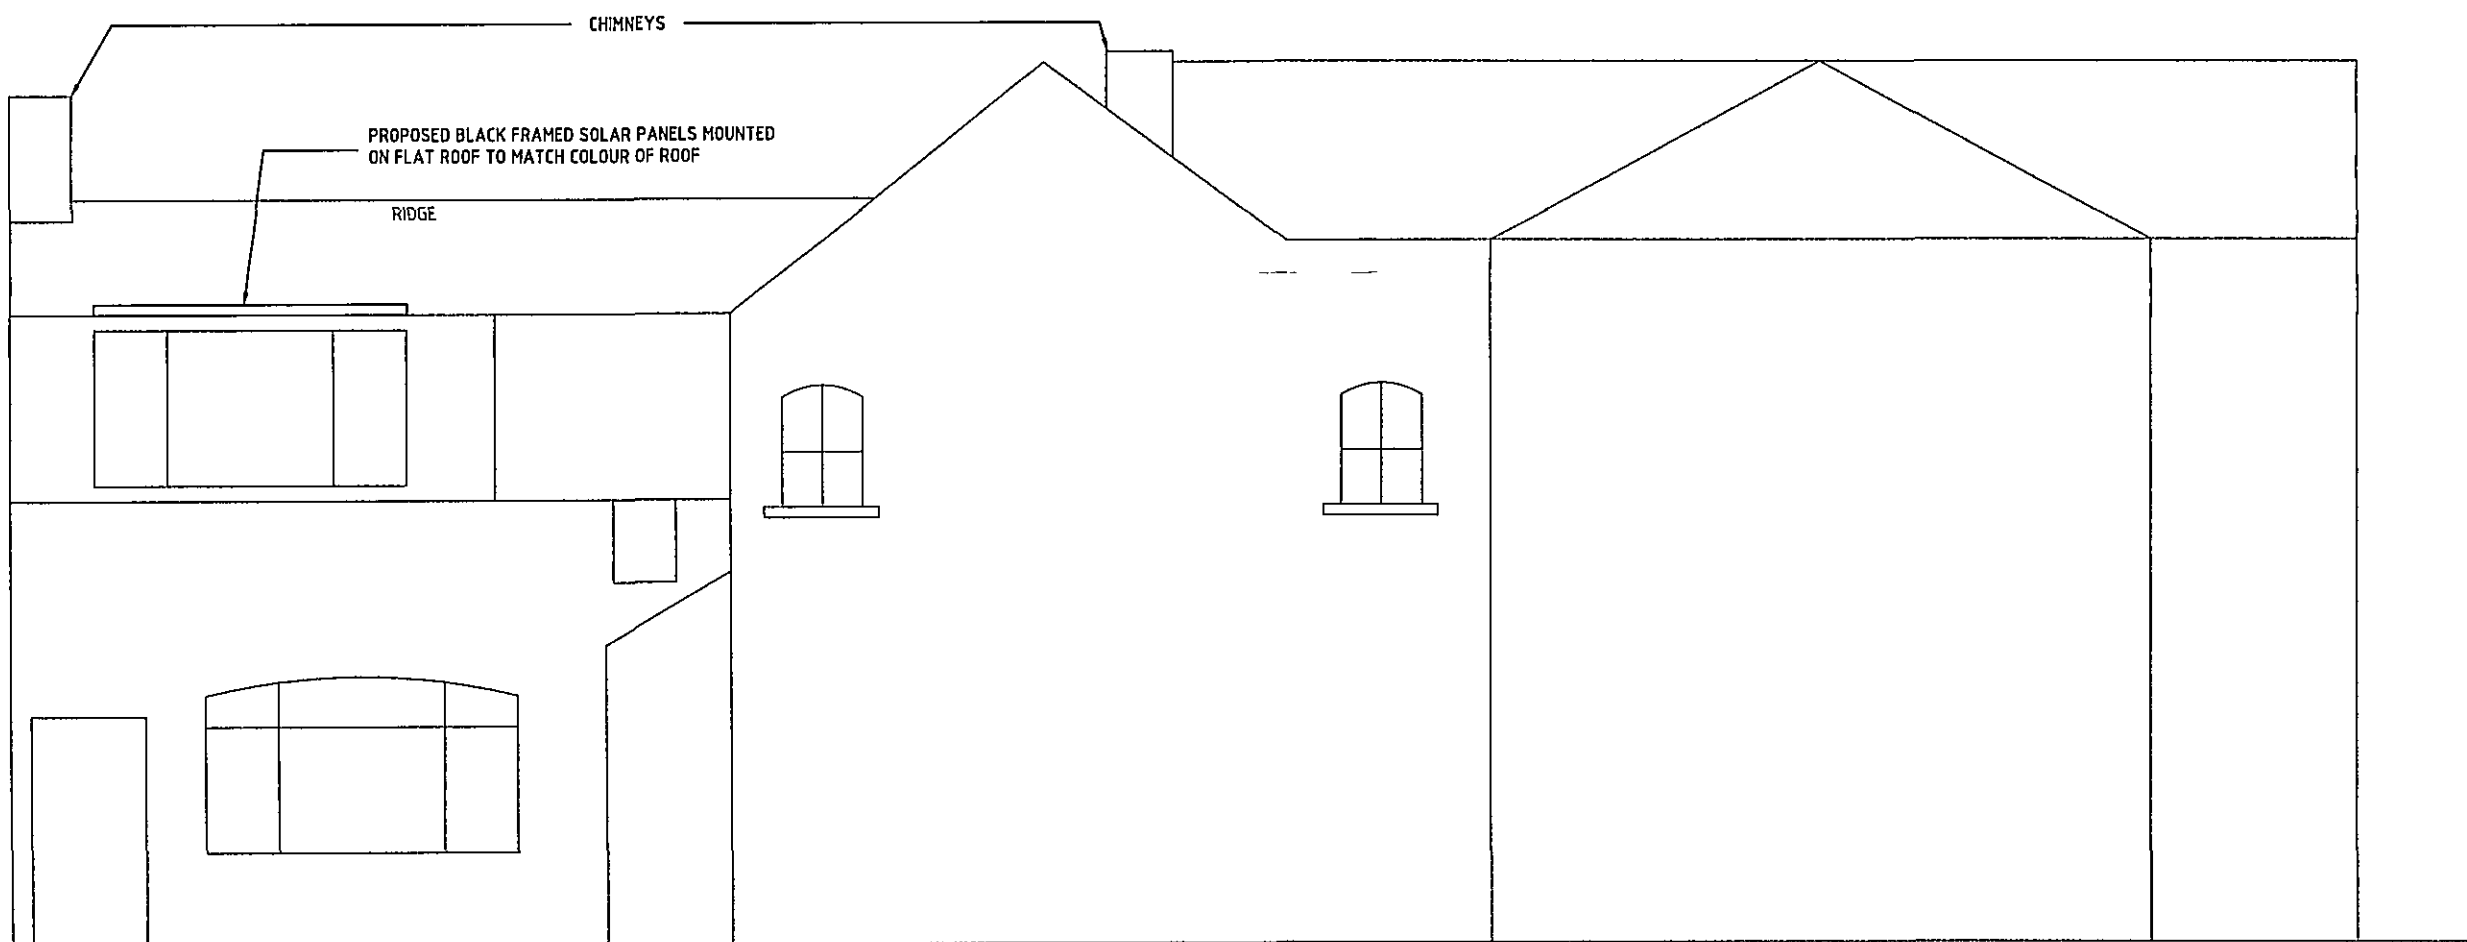


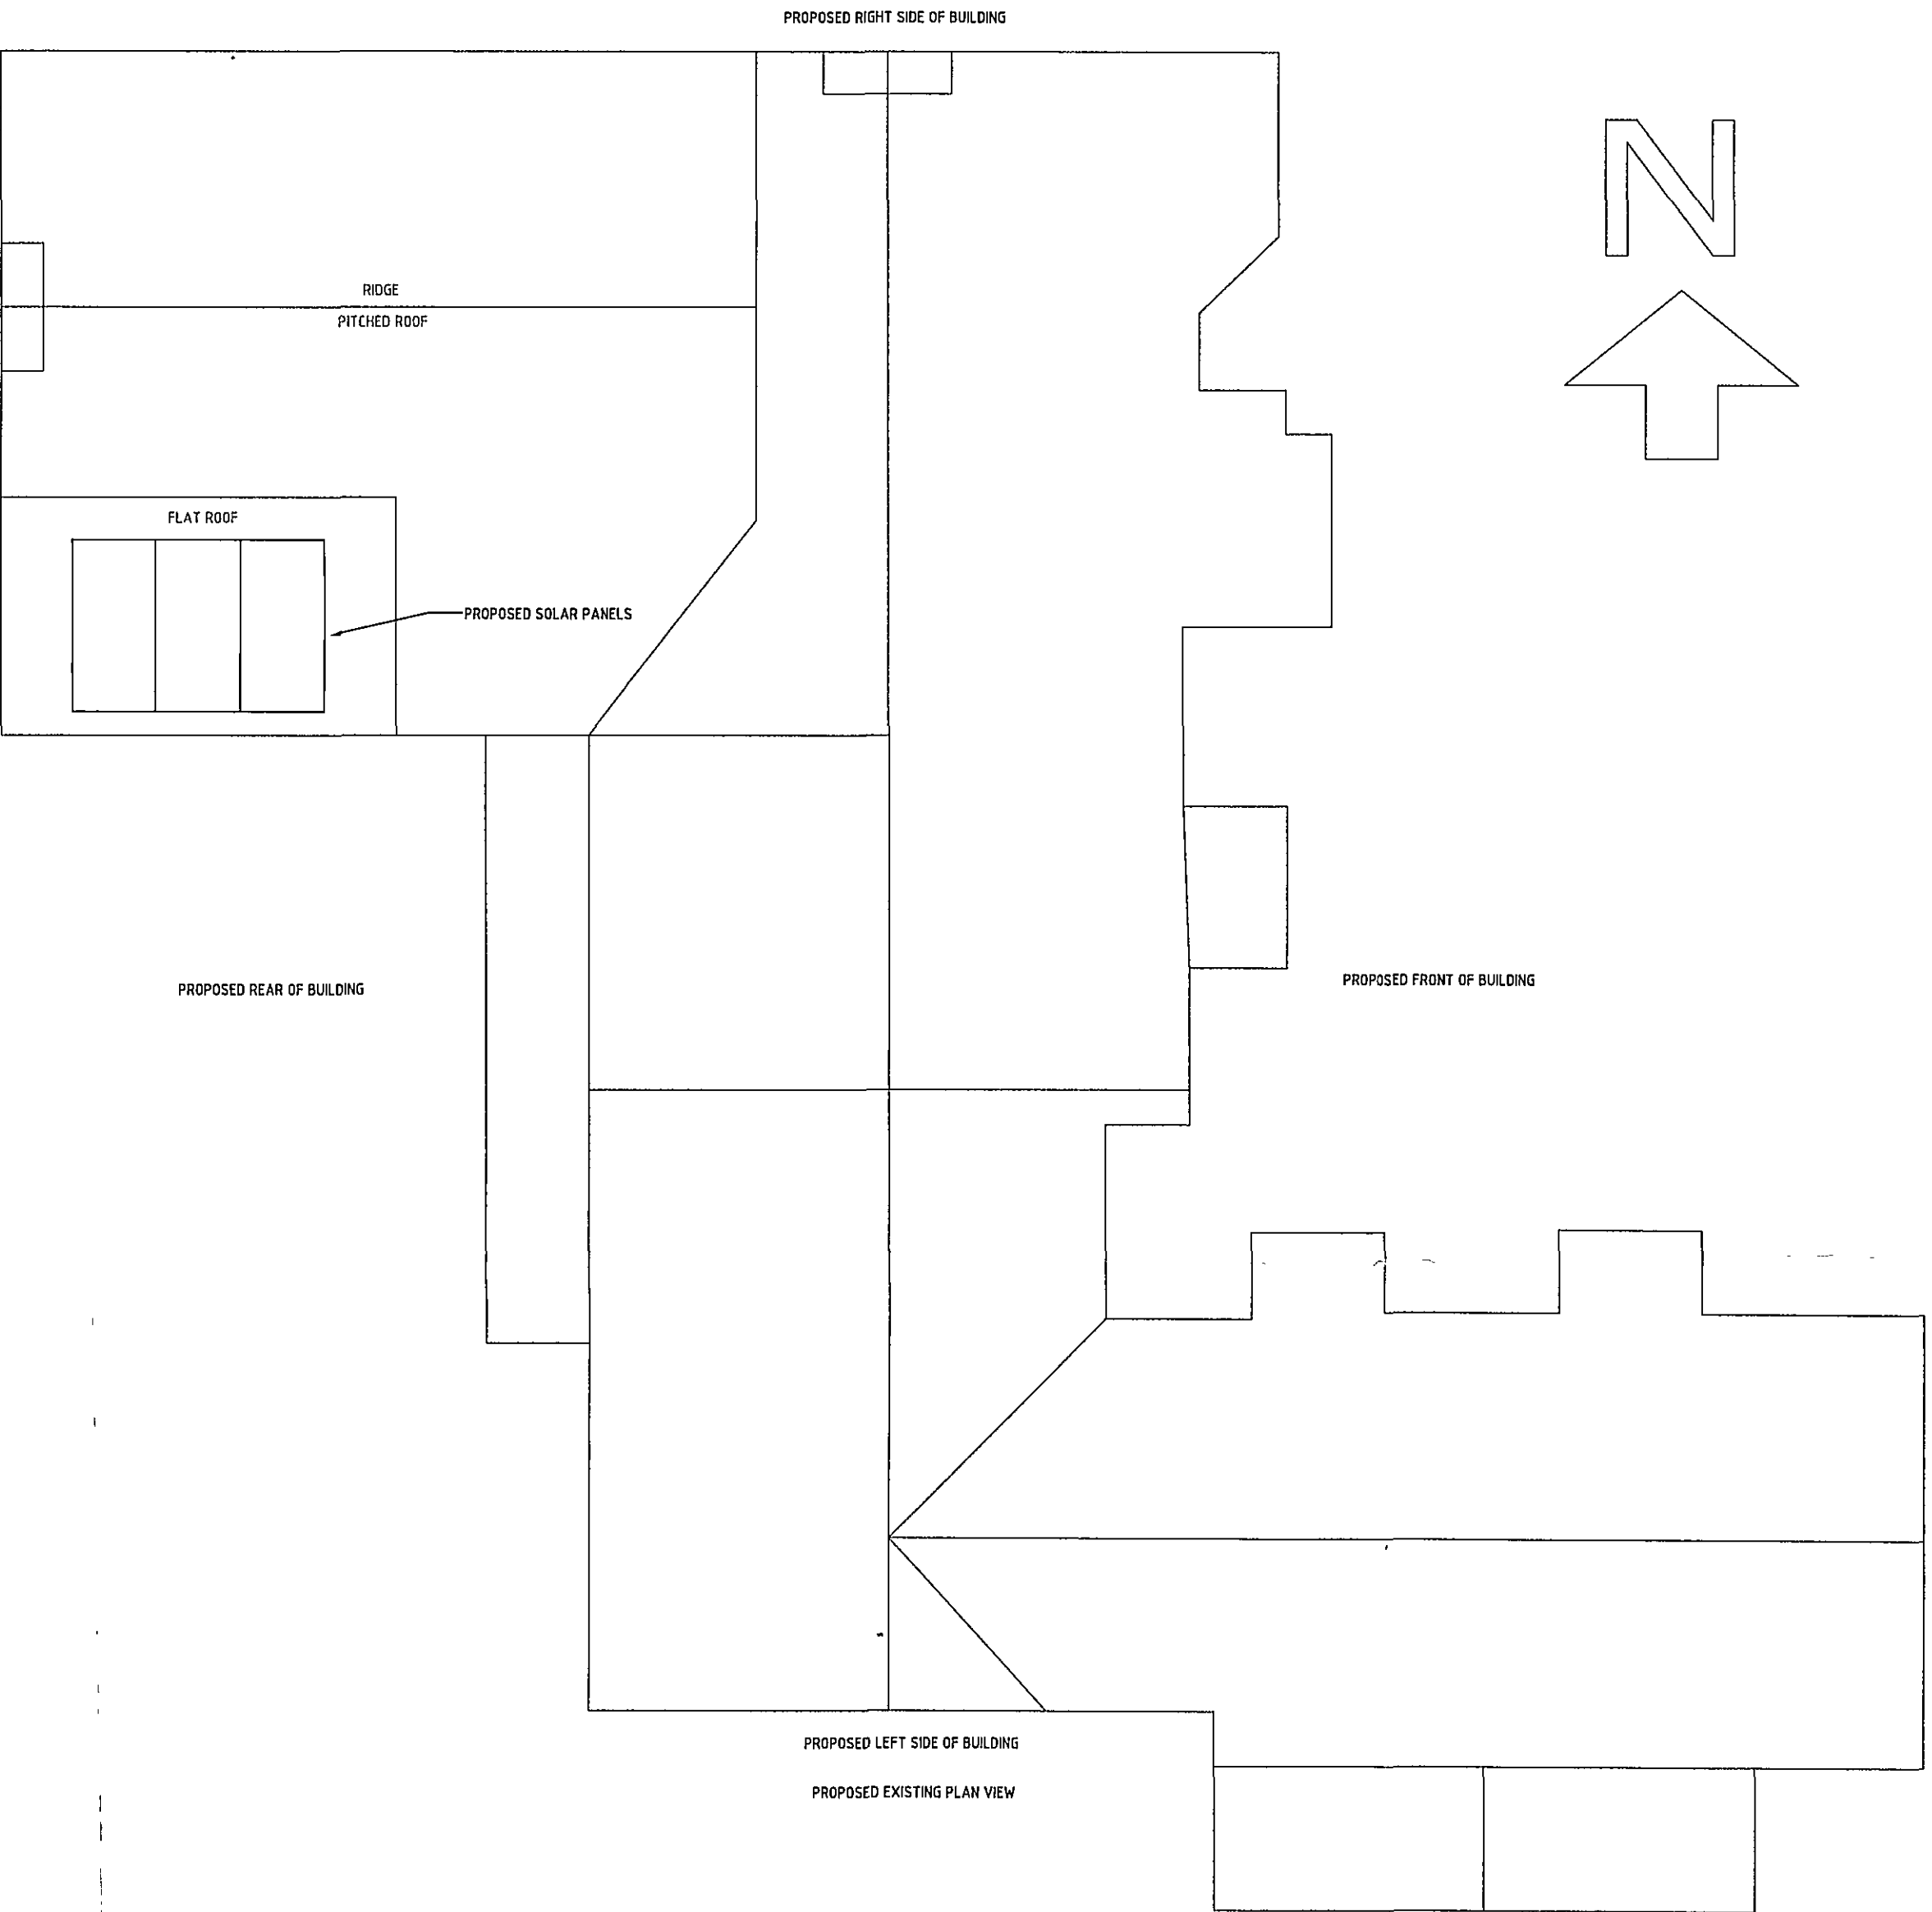


SALEM ROAD

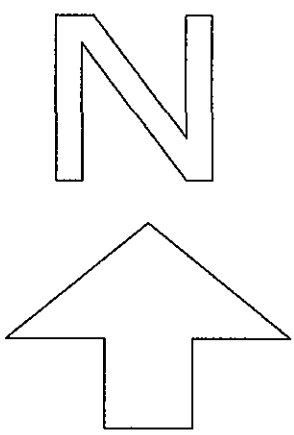

PROPOSED LEFT SIDE ELEVATION

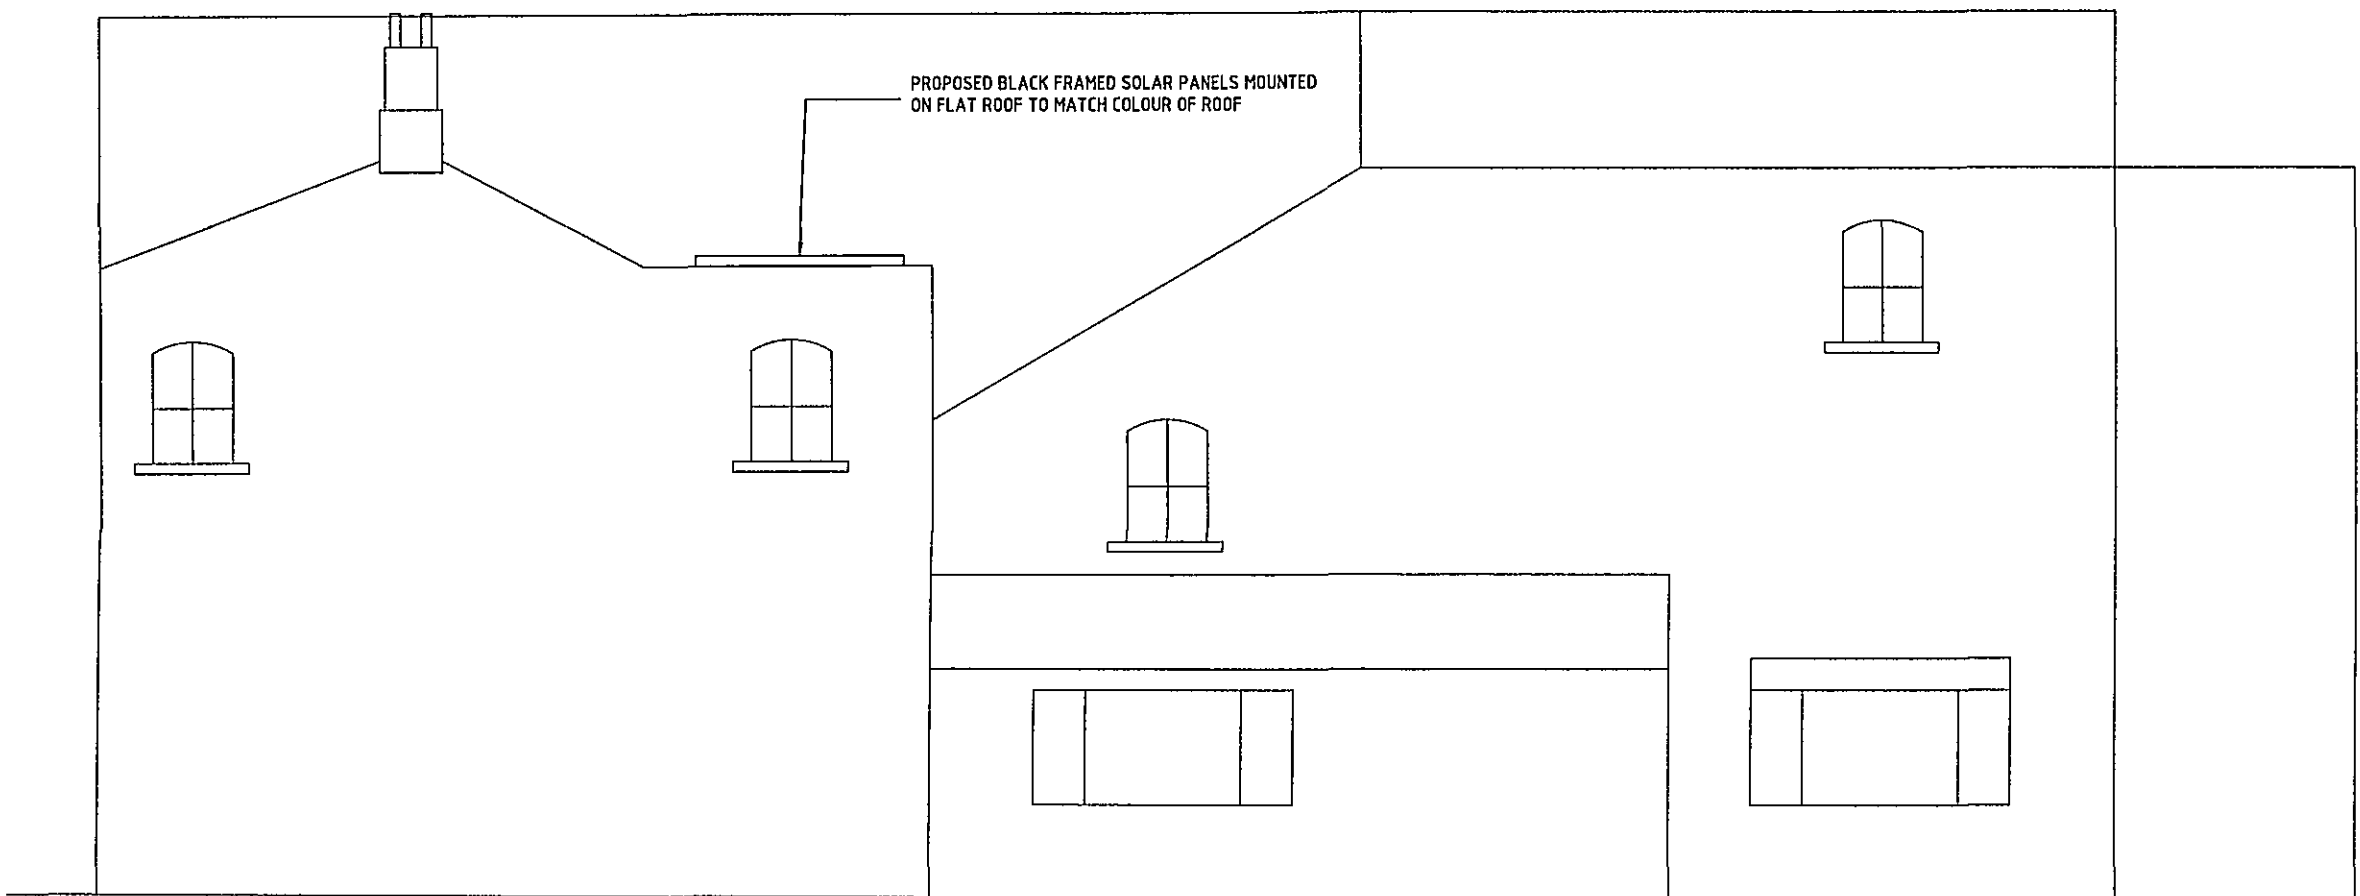

PROPOSED REAR ELEVATION

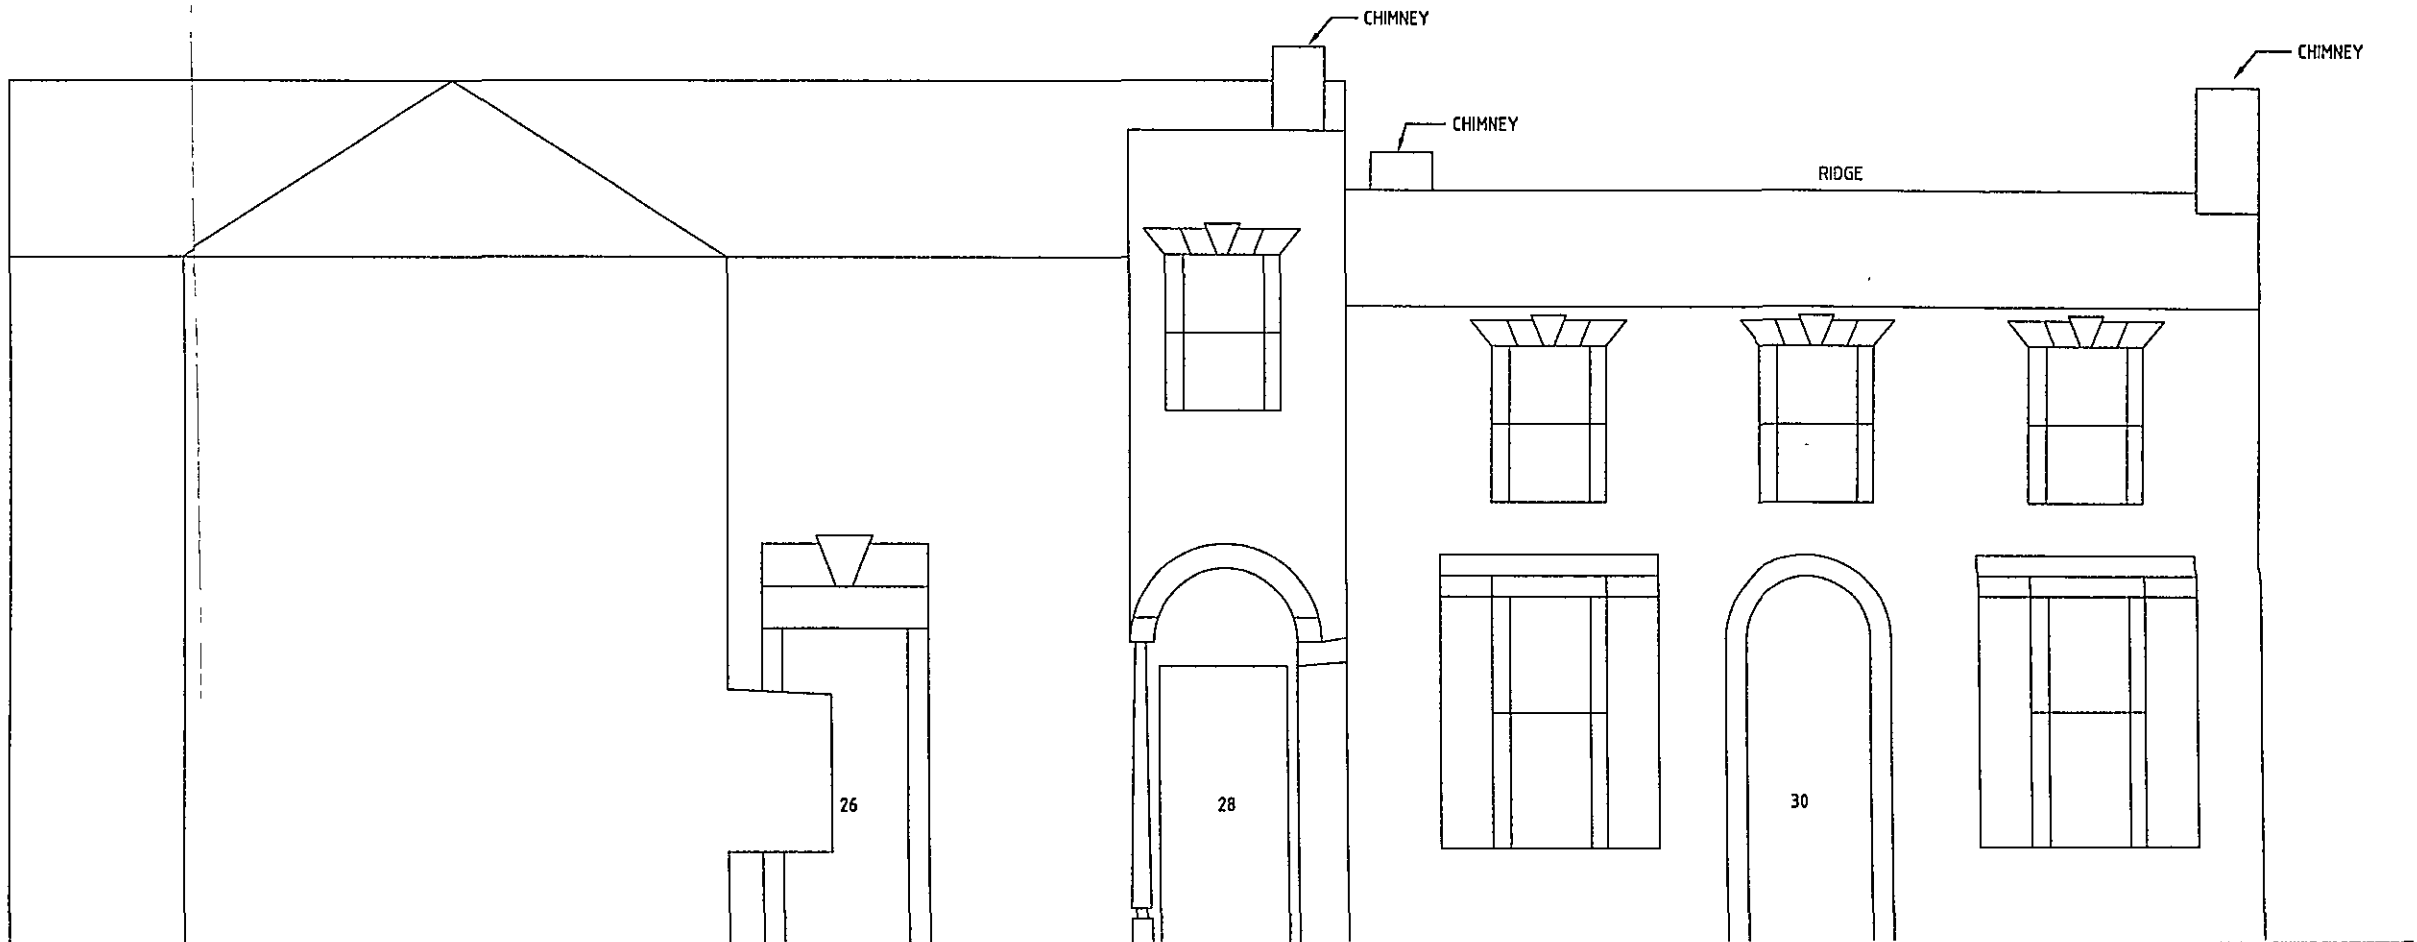

PROPOSED FRONT ELEVATION

500mm 2m
1m 150 5m

NOTES

DETERM
PLAN

SHDC
Planning & Development
20 MAR 2007
Ref: 0396/07

Listed Building Consent

rev	desc	description	date
-----	------	-------------	------

SOL
Solar SOLUTIONS

S | I | B

Select Integrated Business
Brookside, Dore Lane, Pilgrims Hatch, Essex, CM15 9SL
t: 07739 446 500 e: Contact@SIB.co.uk
f: 01277 372 003 w: www.sib.co.uk

Project
Lady Charlston-Stokes
West House, 28 Salem Street
Gosberton, Lincs, PE11 4NQ
Title
Proposed
Layouts for roof mounted
Solar Panels

Client
Solar Solutions UK
Architect
Select Integrated Business

Project No.	File Name	Drawn By	Date	Checked	Scale
-------------	-----------	----------	------	---------	-------

SN701112	SN701112-101	SB	13/03/07	DH	150@A1
----------	--------------	----	----------	----	--------

Drawing No.	Revision
-------------	----------

SN701112-100	2 of 2
--------------	--------