


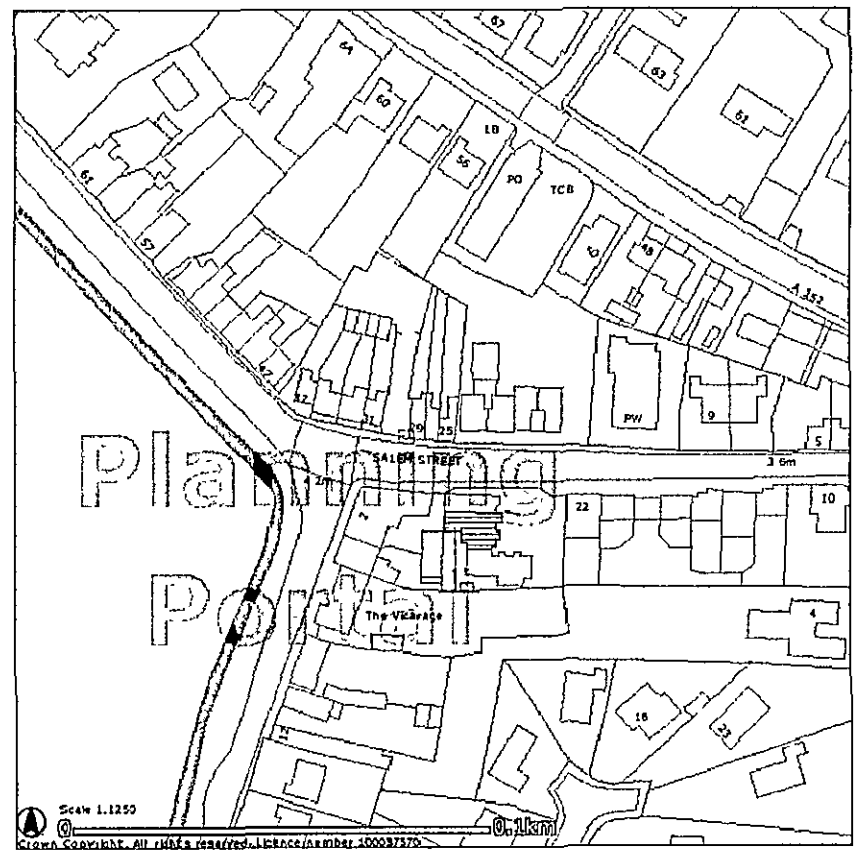
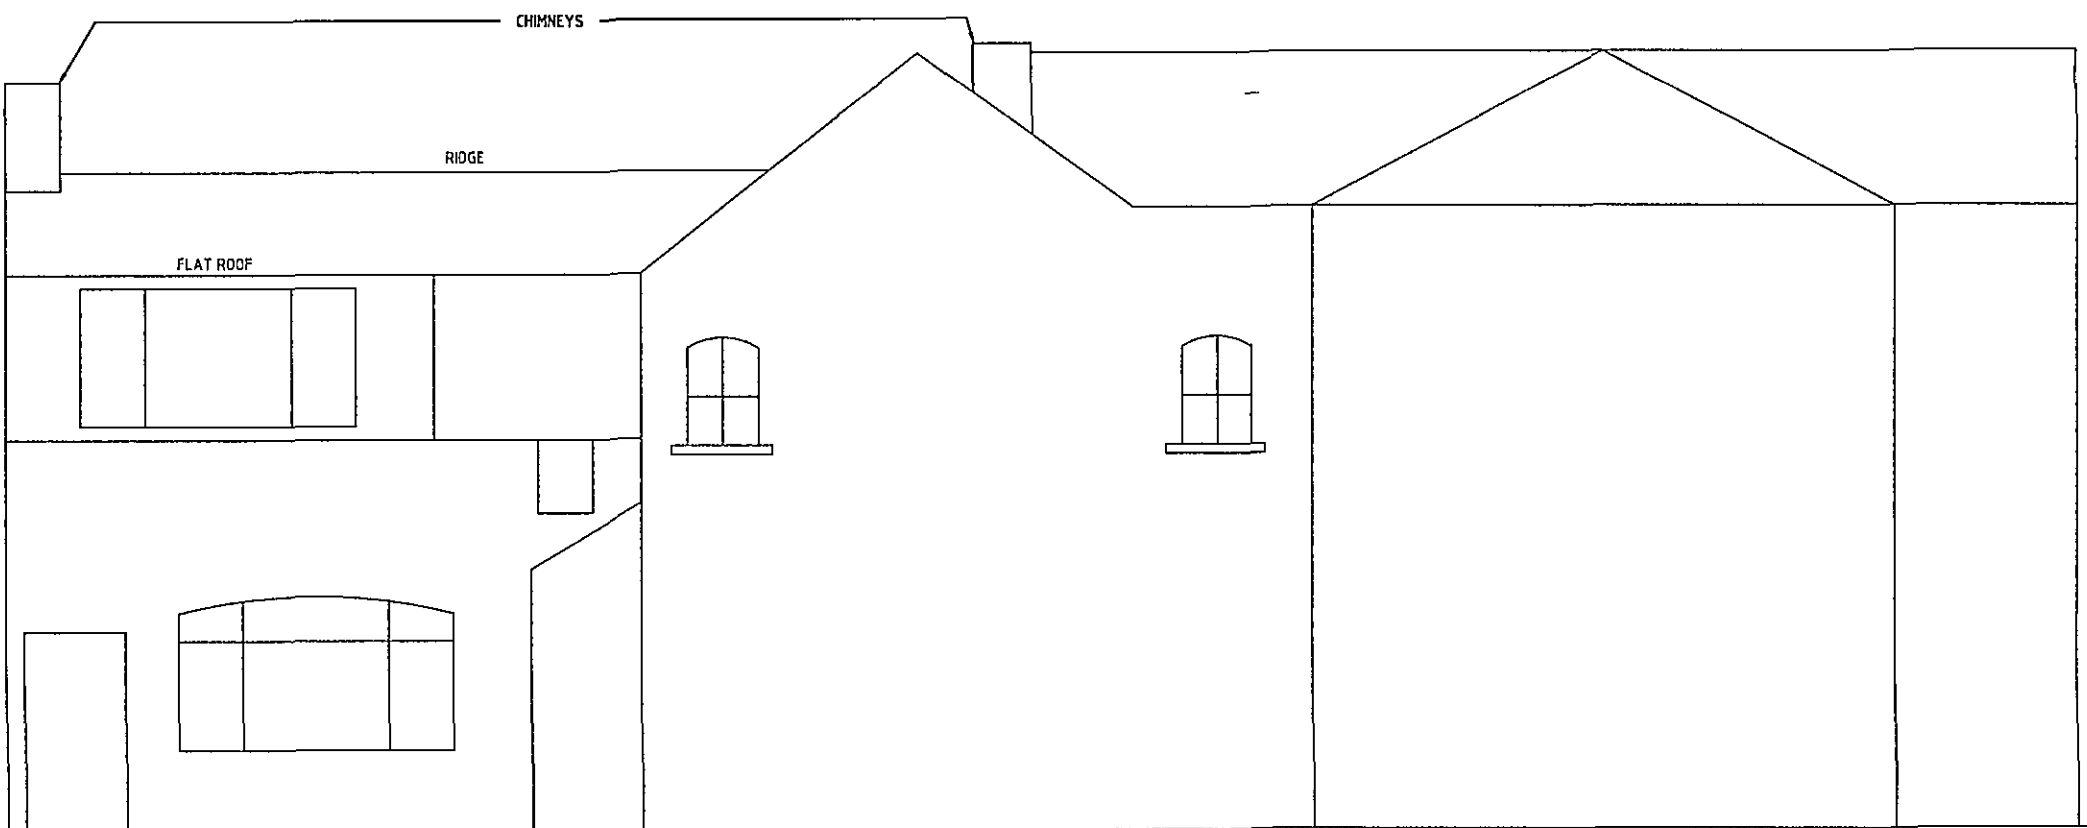


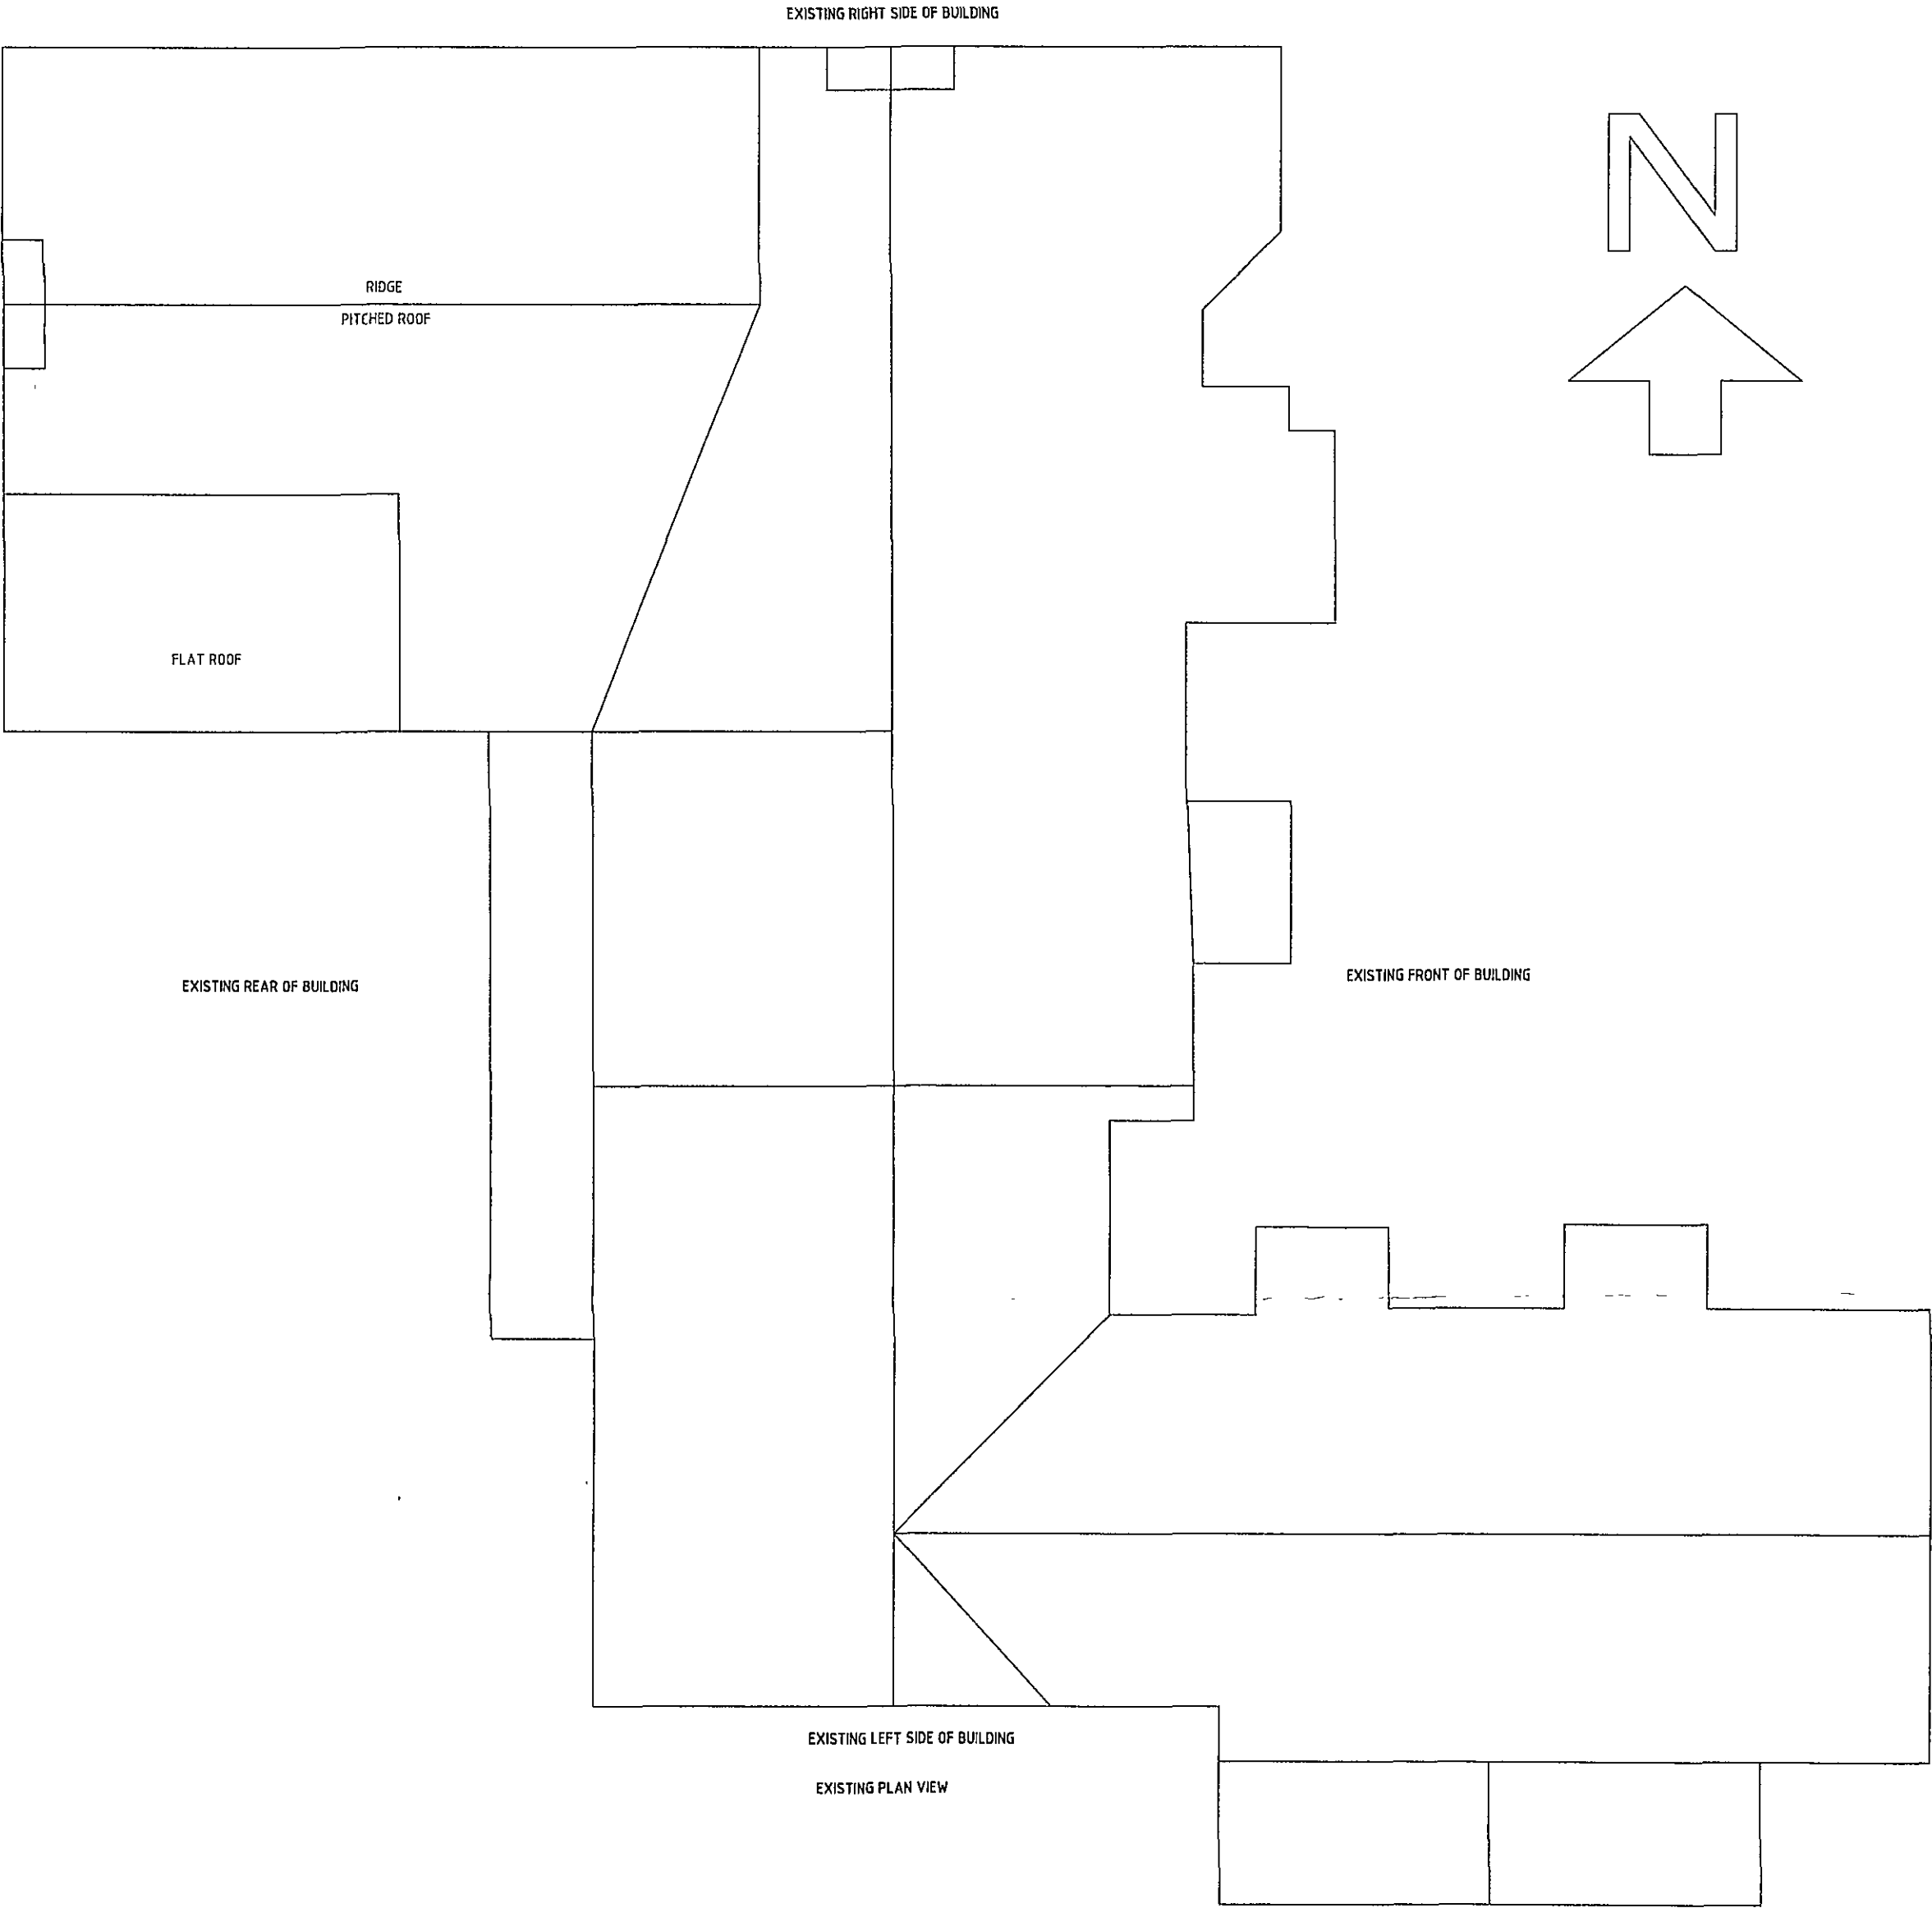

SALEM ROAD

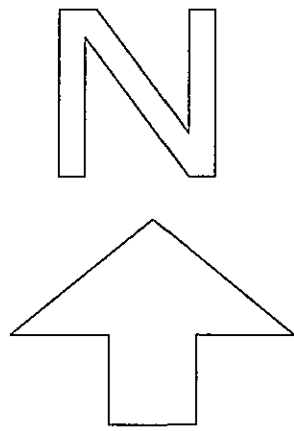

EXISTING LEFT SIDE ELEVATION

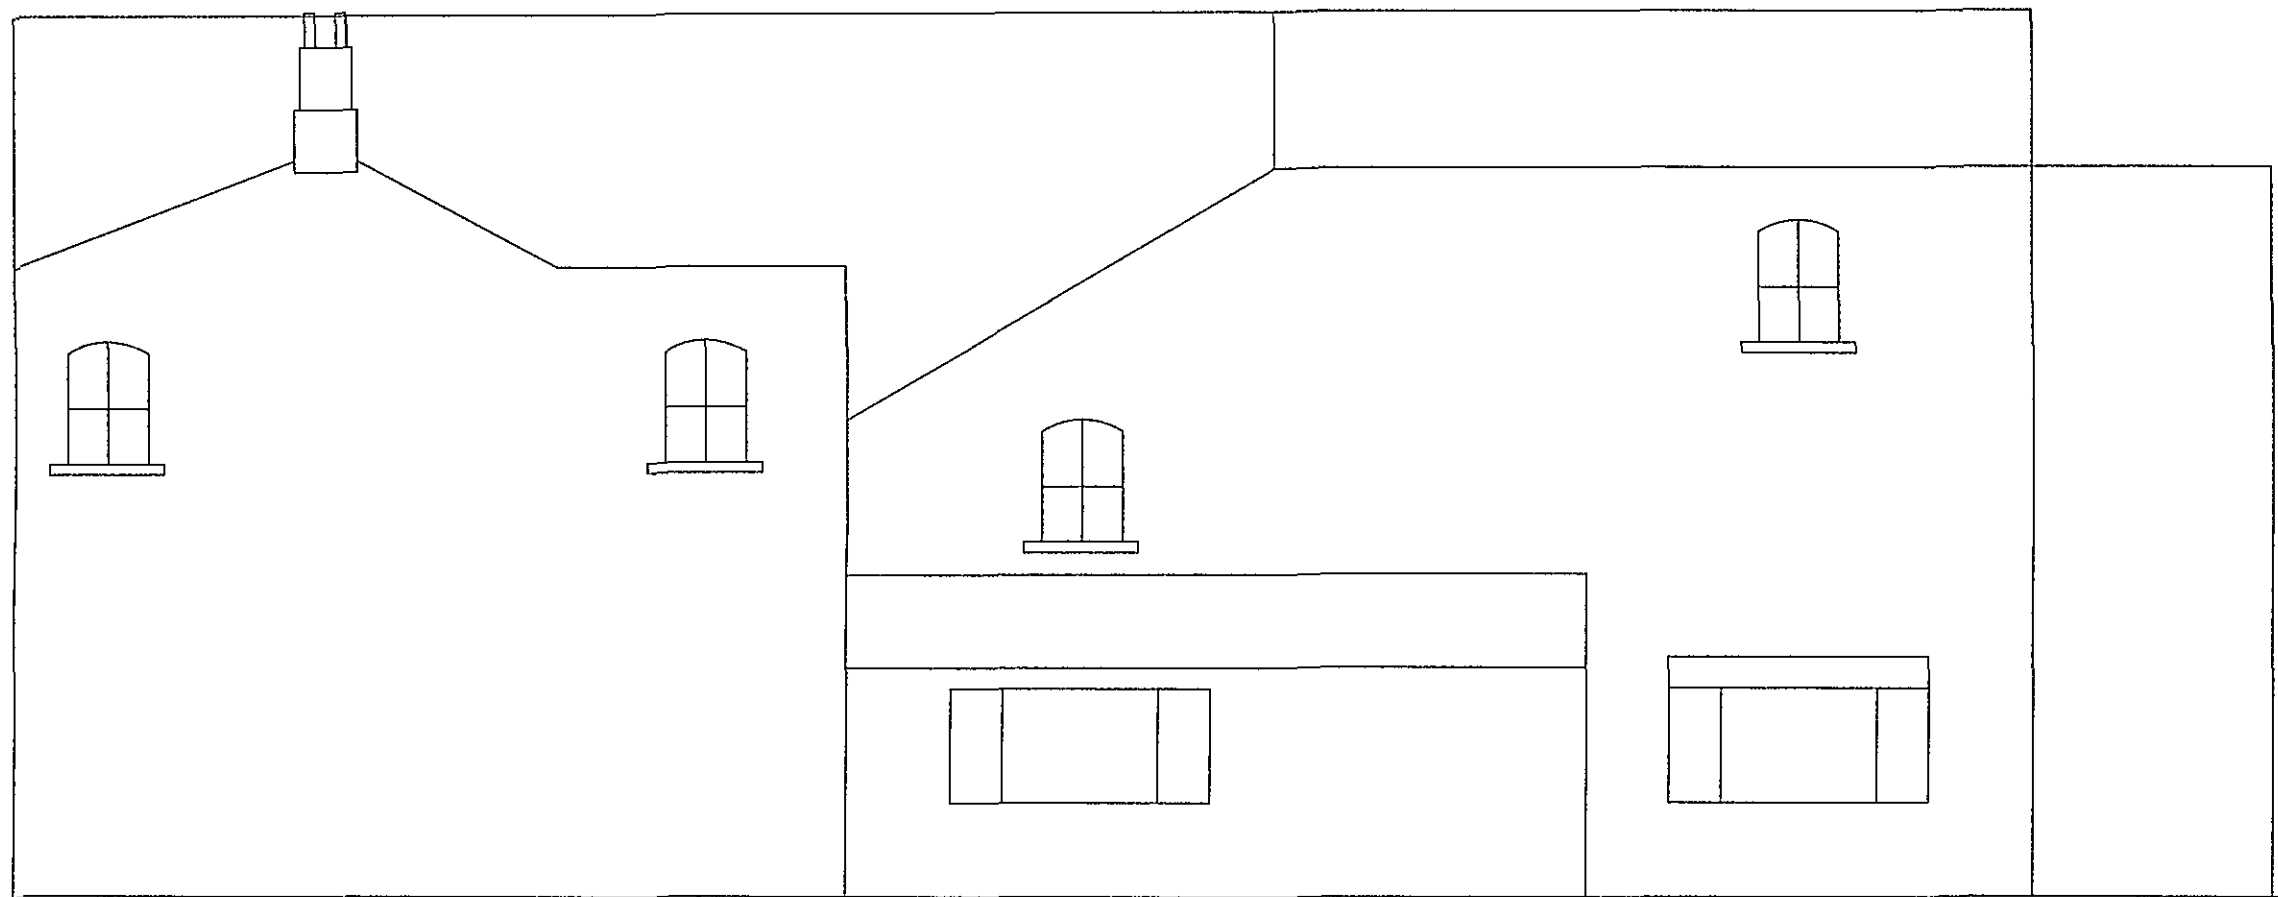

EXISTING REAR ELEVATION



EXISTING FRONT ELEVATION

500mm 2m
1m 150 5m

NOTES

DETERMINED
PLAN

SHDC
Planning & Development
20 MAR 2007
Ref: 0386/07

Listed Building Consent

rev	desc	description	own	chkd	date
-----	------	-------------	-----	------	------

SOL
Solar SOLUTIONS

S I B

Select Integrated Business

Brookside, Drove Lane, Pilgrims Hatch, Essex, CM15 9SL
t: 01277 446 500 e: Contact@SIB.co.uk
f: 01277 372 003 w: www.sib.co.uk

Project
Lady Charlston-Stokes
West House, 28 Salem Street
Gosberton, Lincs, PE11 4NQ

Title
Existing
Layouts for roof mounted
Solar Panels

Client
Solar Solutions UK

Architect
Select Integrated Business

Project No.	File Name	Drawn By	Date	Checked	Scale
-------------	-----------	----------	------	---------	-------

SN701112	SN701112-100	SB	13/03/07	DH	150@A1
----------	--------------	----	----------	----	--------

Drawing No	Revision
------------	----------

SN701112-100	1 of 2
--------------	--------