




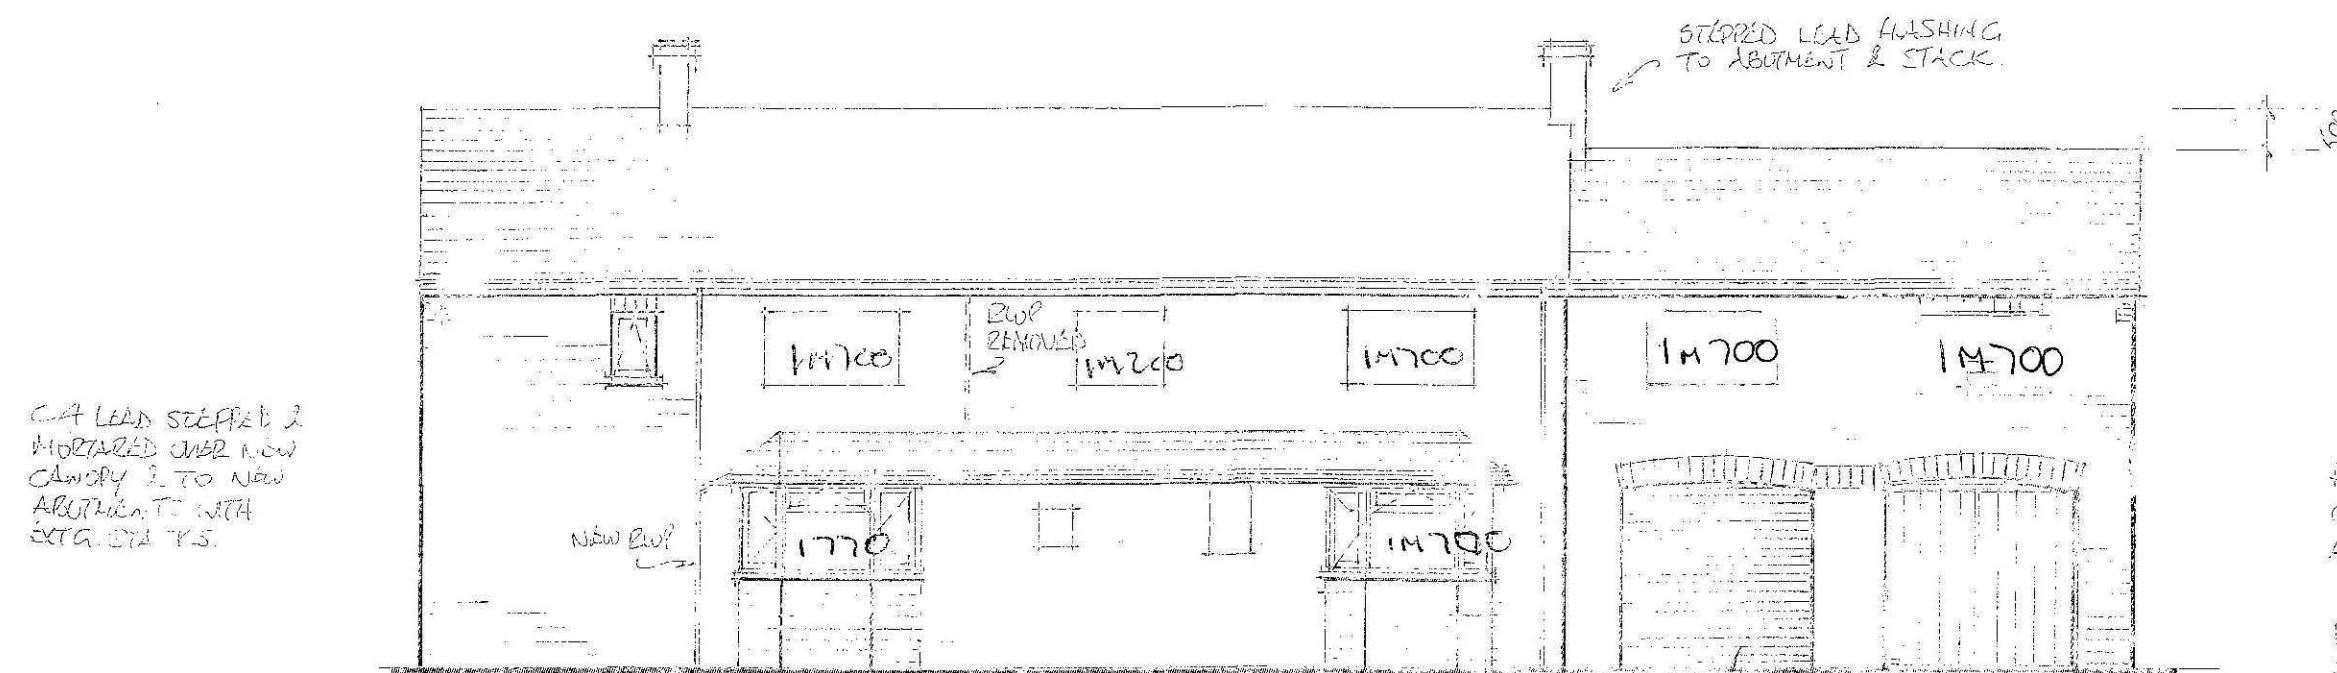

Front Elevation

New Drawings
front windows above garage.

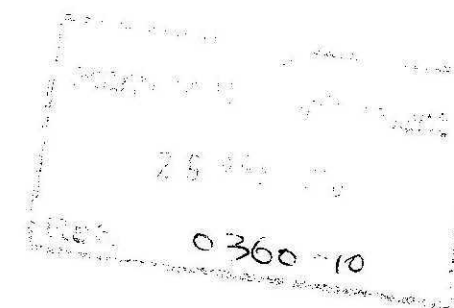

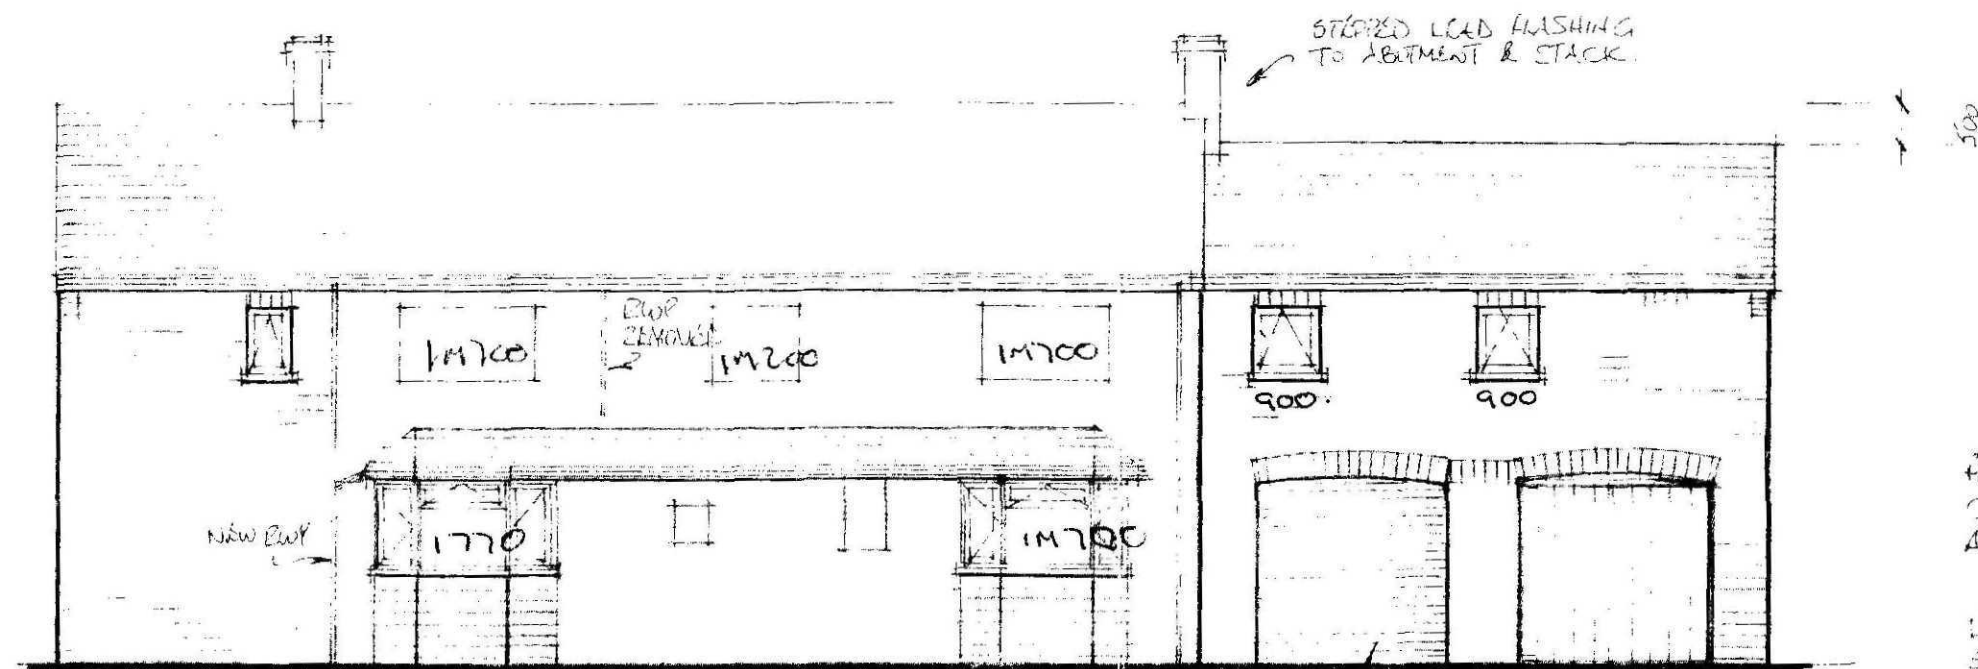

Front Elevation

CANOPY EXTENDING BETWEEN BAYS
ALL WINDOWS TO PERMIT 1/2" AIR GAP
BOTH OPENING VENT AND BROWNING?
TRICKLE VENT


'FACE' MATCHING
ARCHWAY IN
RECESSED BRICK FACE

REMOVE BRICK ON EDGE CORNER
CORNER, BUT OVER LOW ARCHES
AND WINDOWS TO MATCH EXTC.


ROOF OVER BAYS IMPROVED SCOT
SECURED TO BUTTED PLATE ON
STRUCTURE. EXTC. UNITS RETAINED
SW FURRED & SOUTH FURRED IN
1/2" 18mm PLY. JOISTS PACKED
INSULIN QUIET & FASCIA'S TO MATCH
EXTC. BUNG TO ADJACENT OUTLINE
BY NETWORK. AS GENERAL CONSTN
ELSEWHERE CAN INSULATION TO
1/2" 35W/100K.
1/2" 18" EPS FUR FOR SCREENED UP
TO EXTC. FUR FOR INSULATION

ORIGINAL
Drawings.

0360-10

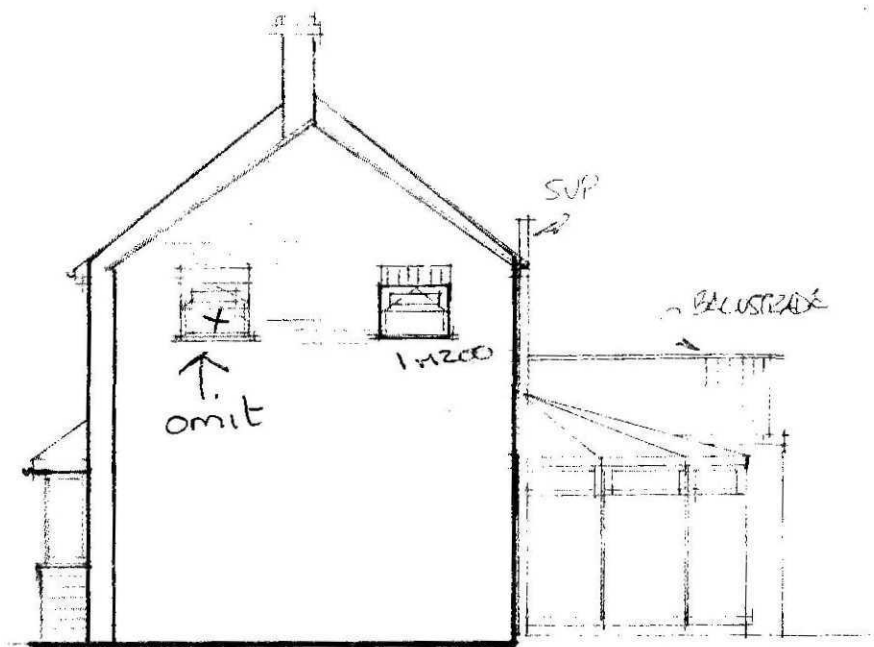

West Elev'n.

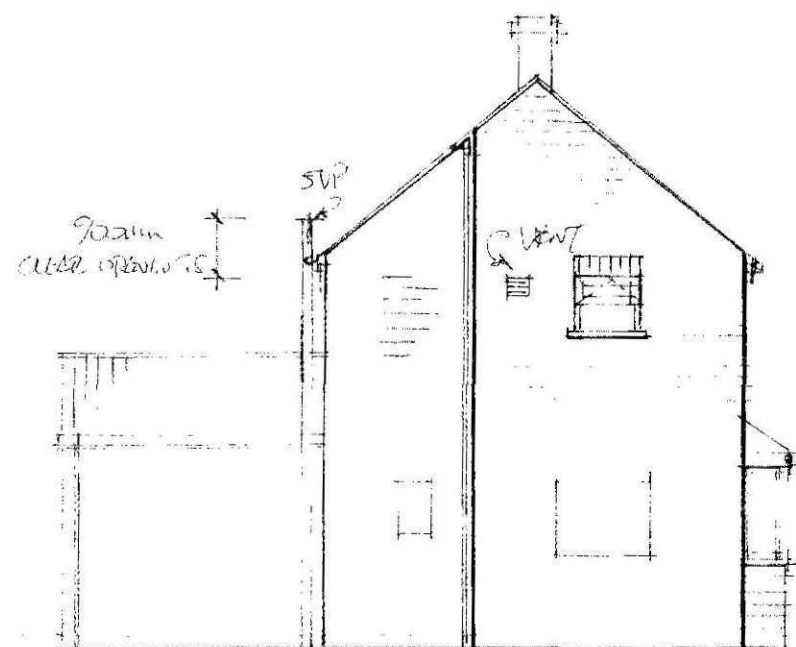

East Elev'n.

Revisions
 B' ROOF LINE REPEATED
 A' NOTES ADDED 28/06/06

Title
 EXTENSION TO
 DWELLING
 - ELEVATIONS

Address
 HOLLYBUSH FARM
 NORTHGATE
 GOSBERTON

John
 clayton

sandacre lodge
 north drove
 quadring fen
 lincolnshire
 pe11 4qs

Drawn JC

Scale 1:100

Date 08/06/06

No 02/12/06

Am'dmt B

THIS DRAWING TO BE READ IN CONJUNCTION WITH DRG. B1/12/06

Planning & Development
 23 4th 200
 0360-10