




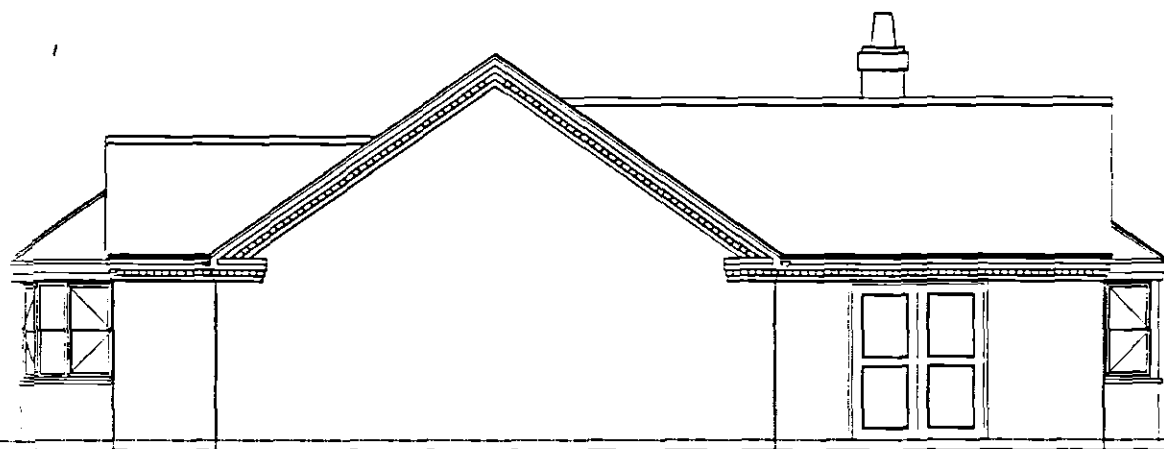


West Elevation

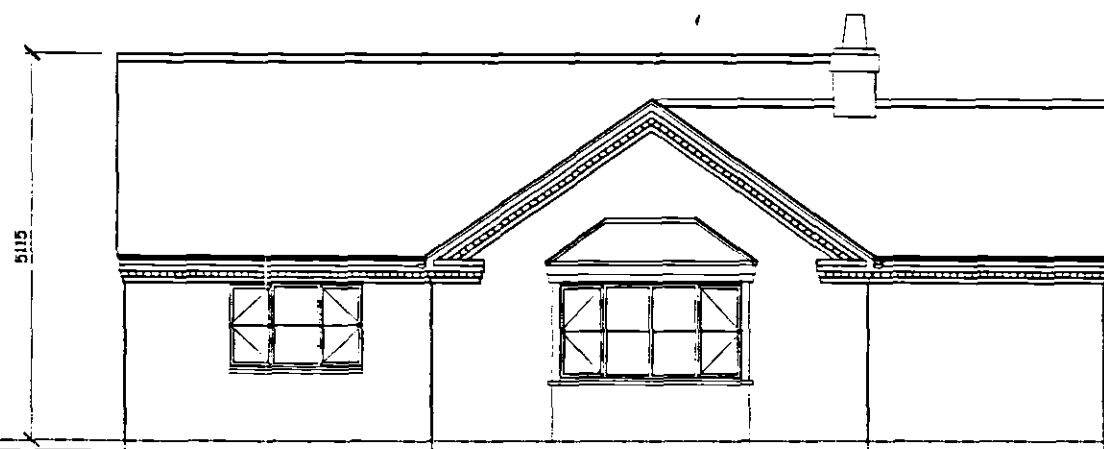


South Elevation

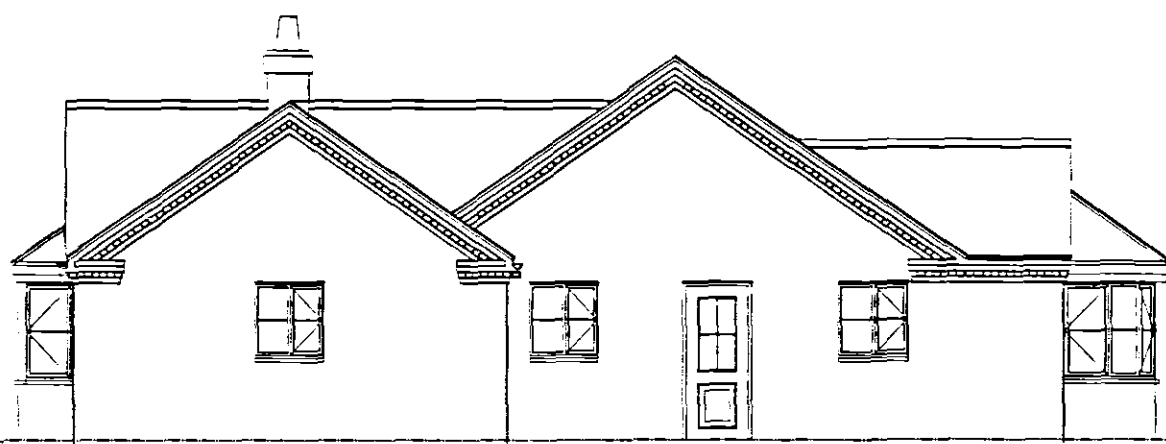

East Elevation

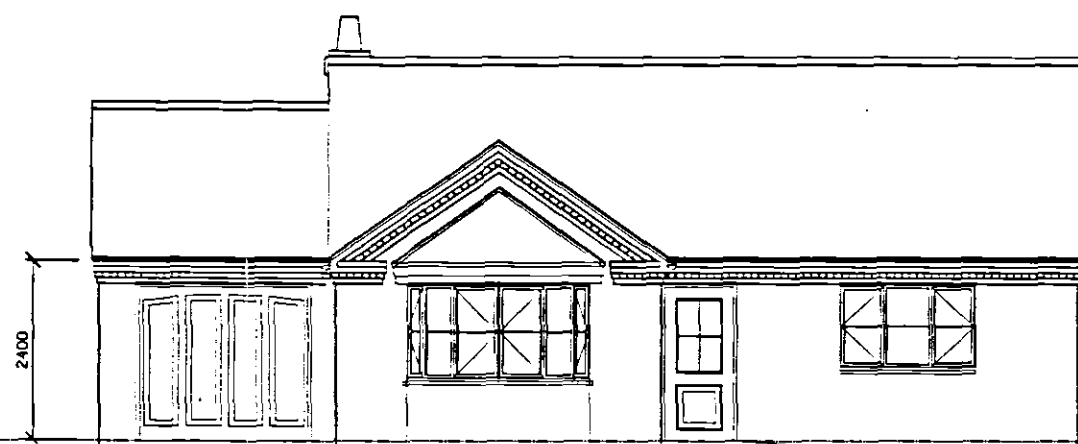

North Elevation

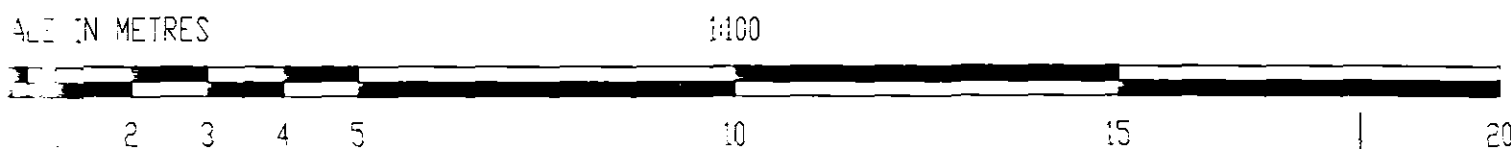

**ROBERT
LOWE**
CHARTERED
ARCHITECT

1-2 North End, Swineshead
Boston, Lincs., PE20 3LR
Phone 01205-821117
Fax 01205-821139
info@lowe-architects.com

Project:
Replacement Dwelling
37 Clough Road, Gosberton
Risegate, Gosberton, Lincs

Client:
Mr Burpitt

Drawing Title:
PROPOSED ELEVATIONS

Date:
Dec 2005
Scale:
1: 100

Project No:
05007
Drawing No:
Rev:

Drawn:
RWL CL

14

Contractors are to check all dimensions on site and to report any discrepancy to the Architect.
Do not scale from the drawing.
© 2005

VETERANED
PLAN

0373/06