
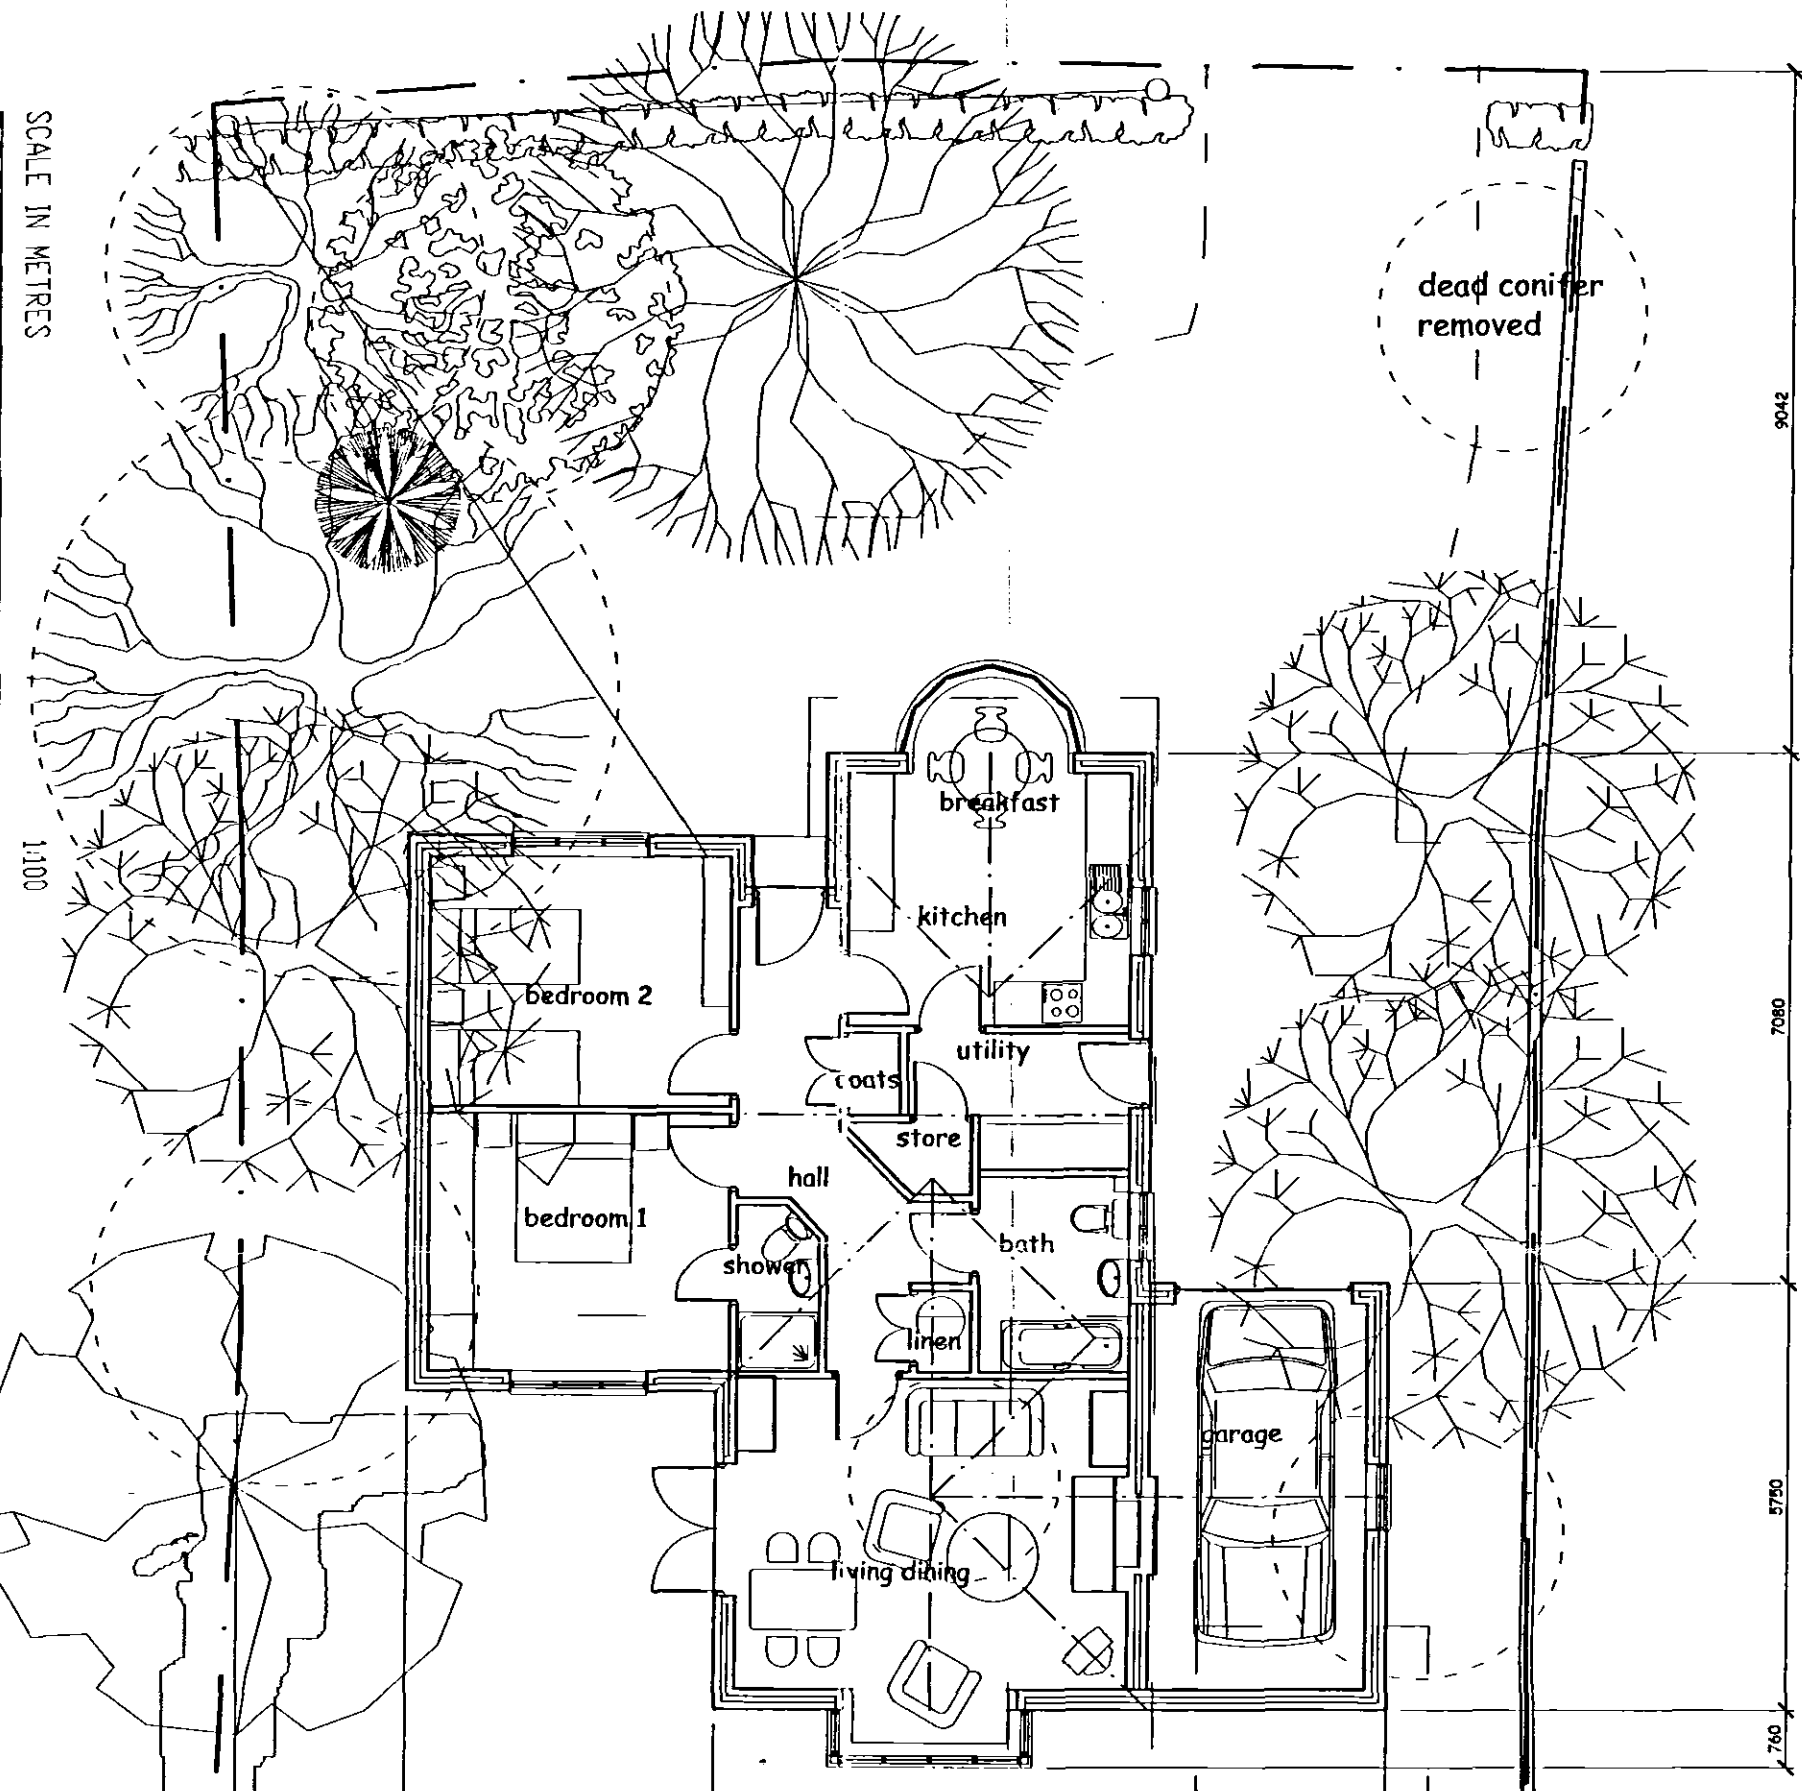


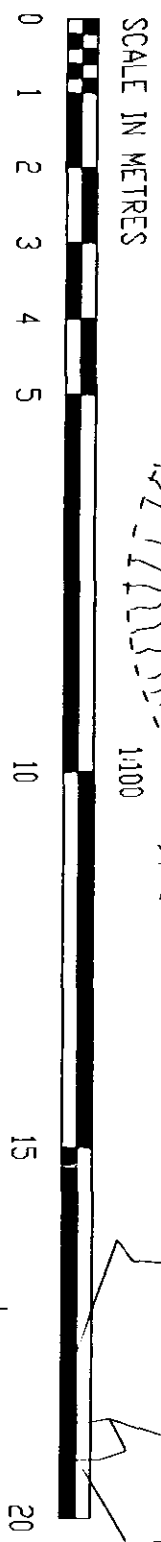

$6.1 \times 7.4 = 50.34$
 $5.8 \times 12.7 = 73.66$
 $3.15 \times 5.7 = 18.$

$\frac{122 \text{ sqm}}{5}$
 $\frac{175 \text{ sqm}}{1}$

0.812.7.

FLANNERY & CO. LTD.
 15 MAR 2006
 Ref. 0373/06

DETERMINED
 PLAN

ROBERT LOWE
 CHARTERED
 ARCHITECT
 12 North End, Seehamilton
 Boston, Lincs., PE20 3LR

Project: Replacement Dwelling
 37 Clough Road, Gosberton
 Risegate, Gosberton, Lincs
 Client: Mr Burpitt
 Drawing Title: PROPOSED SITE &
 FLOOR PLAN

Date: Dec 2005
 Scale: 1: 100

Project No: 05007
 Drawn: RWL, CL