



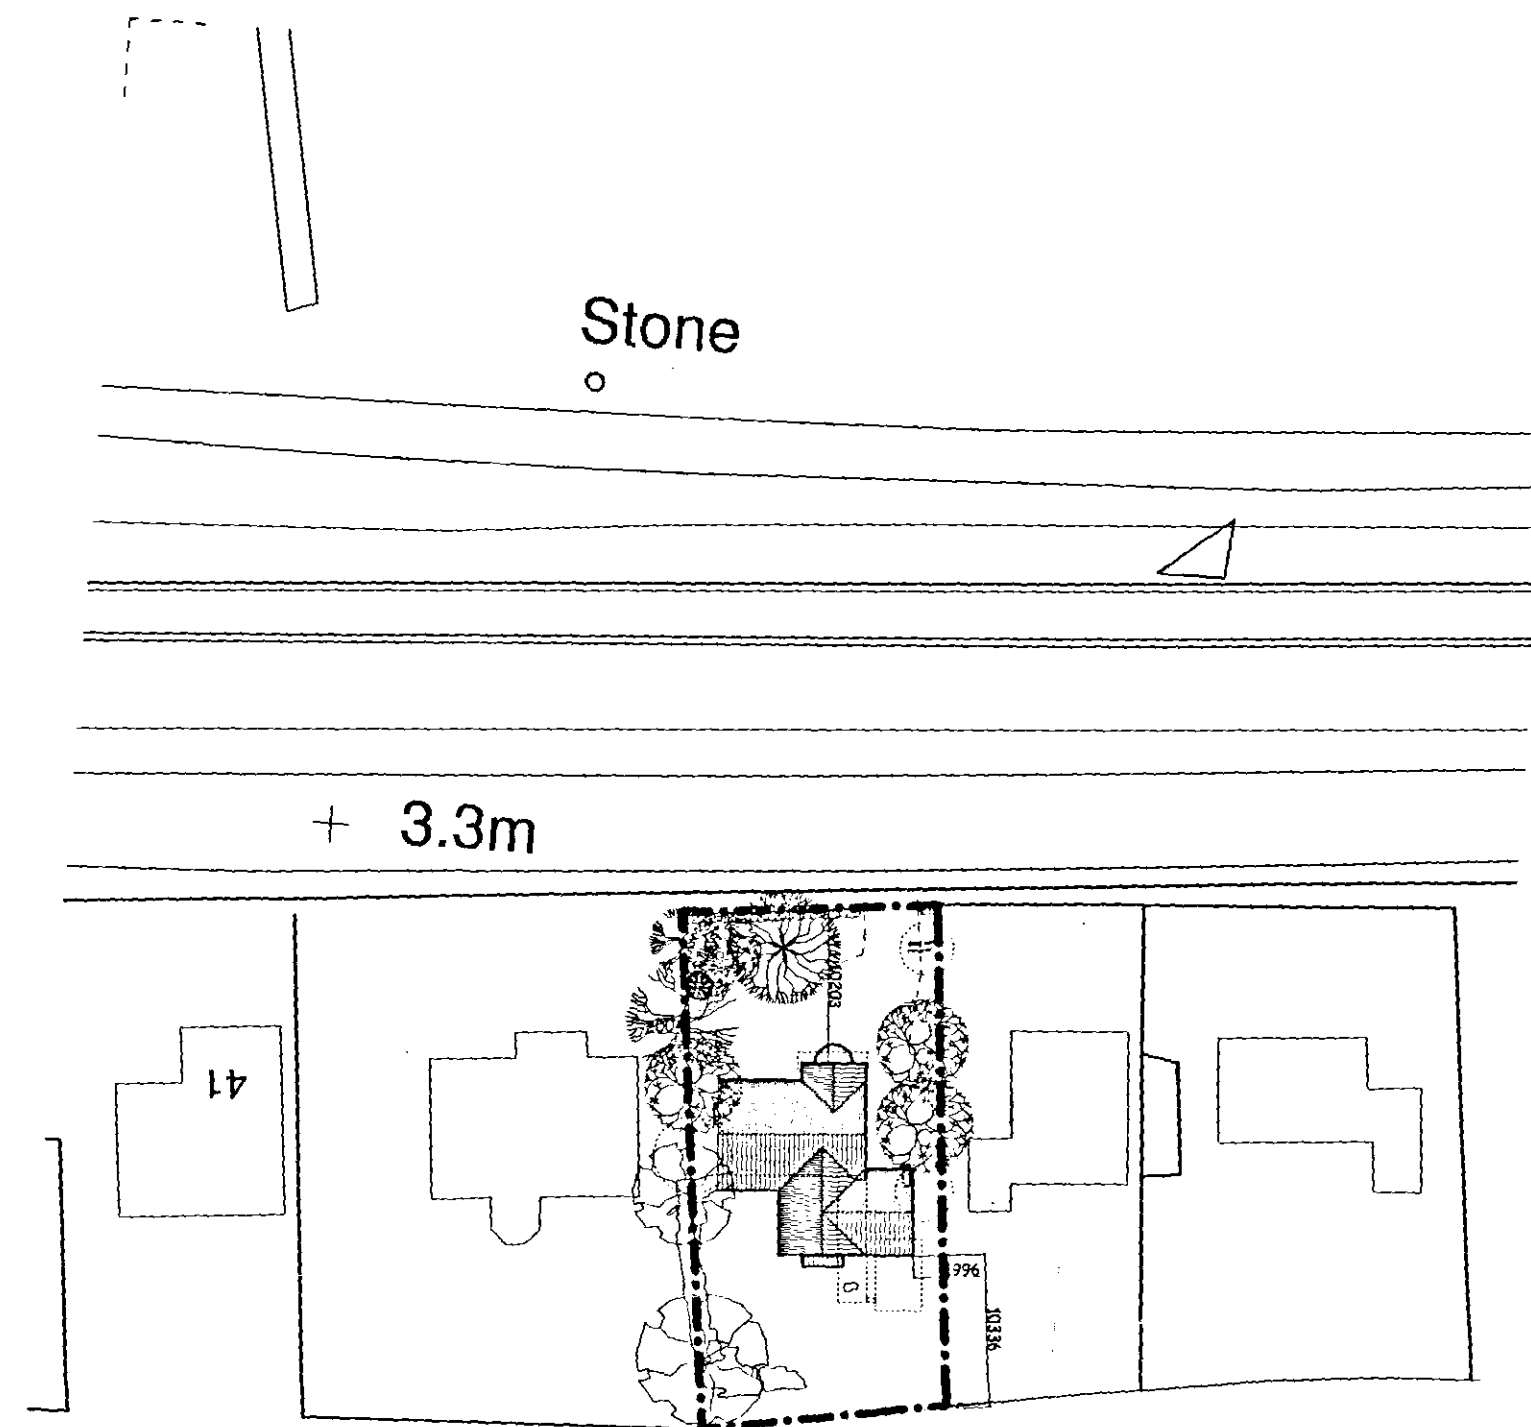

BLOCK PLAN 1:500

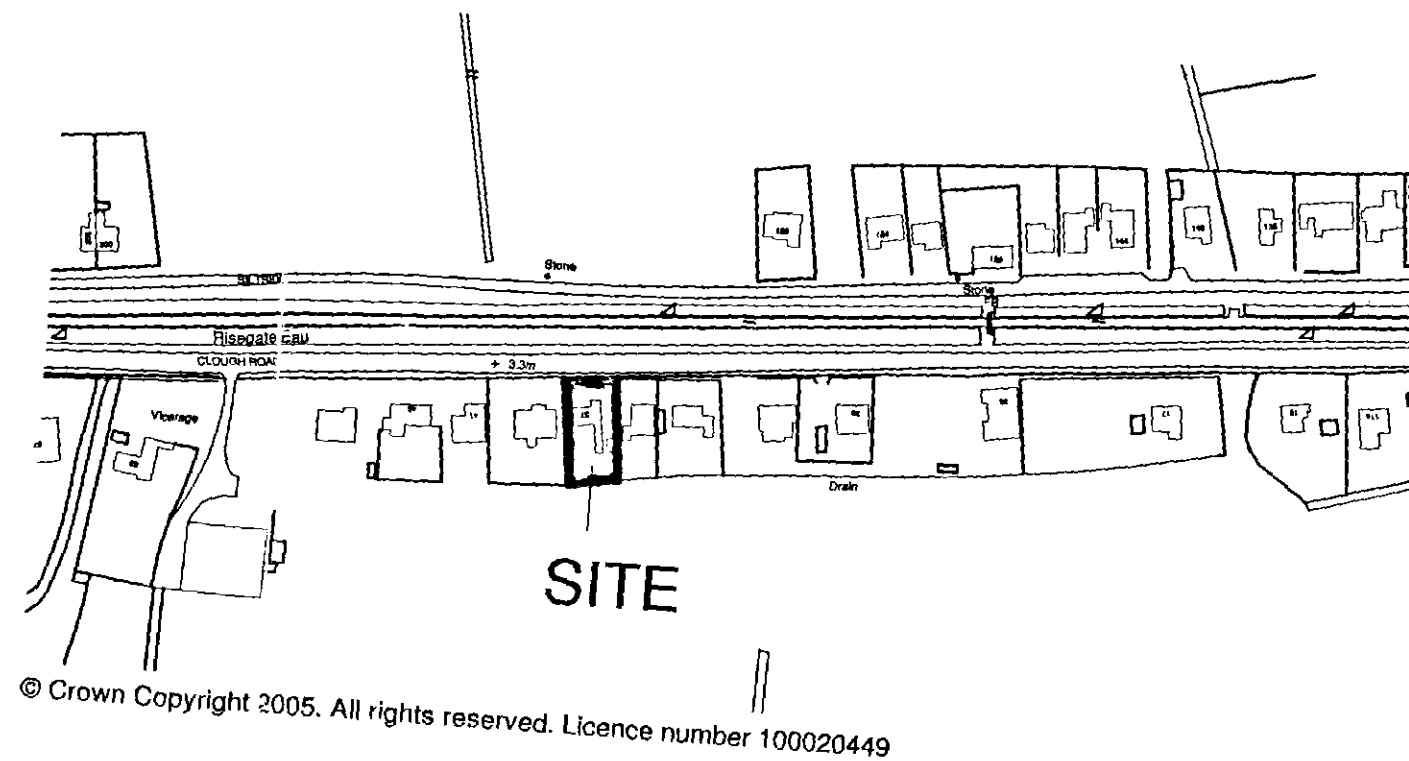

OS LOCATION PLAN 1:2500

ROBERT
LOWE
CHARTERED
ARCHITECT

1-2 North End, Swineshead
Boston, Lincs., PE20 3LR
Phone 01205-821117
Fax 01205-821139
info@lowe-architects.com

Project:
Replacement Dwelling
37 Clough Road, Gosberton Rise
Gosberton, Lincs
Date:
Aug 2005
1:500
1:2500

Client:
Mr Burpitt
Drawing Title:
SITE PLAN
[Revised Proposals]

Project No:
05007
Drawing No:
01 A

Drawn:
ARH
Rev:

Contractors are to check all dimensions on site and to report any discrepancy to the Architect.
Do not scale from the drawing.

DETERMINED
PLAN

1:2500

0373/06