


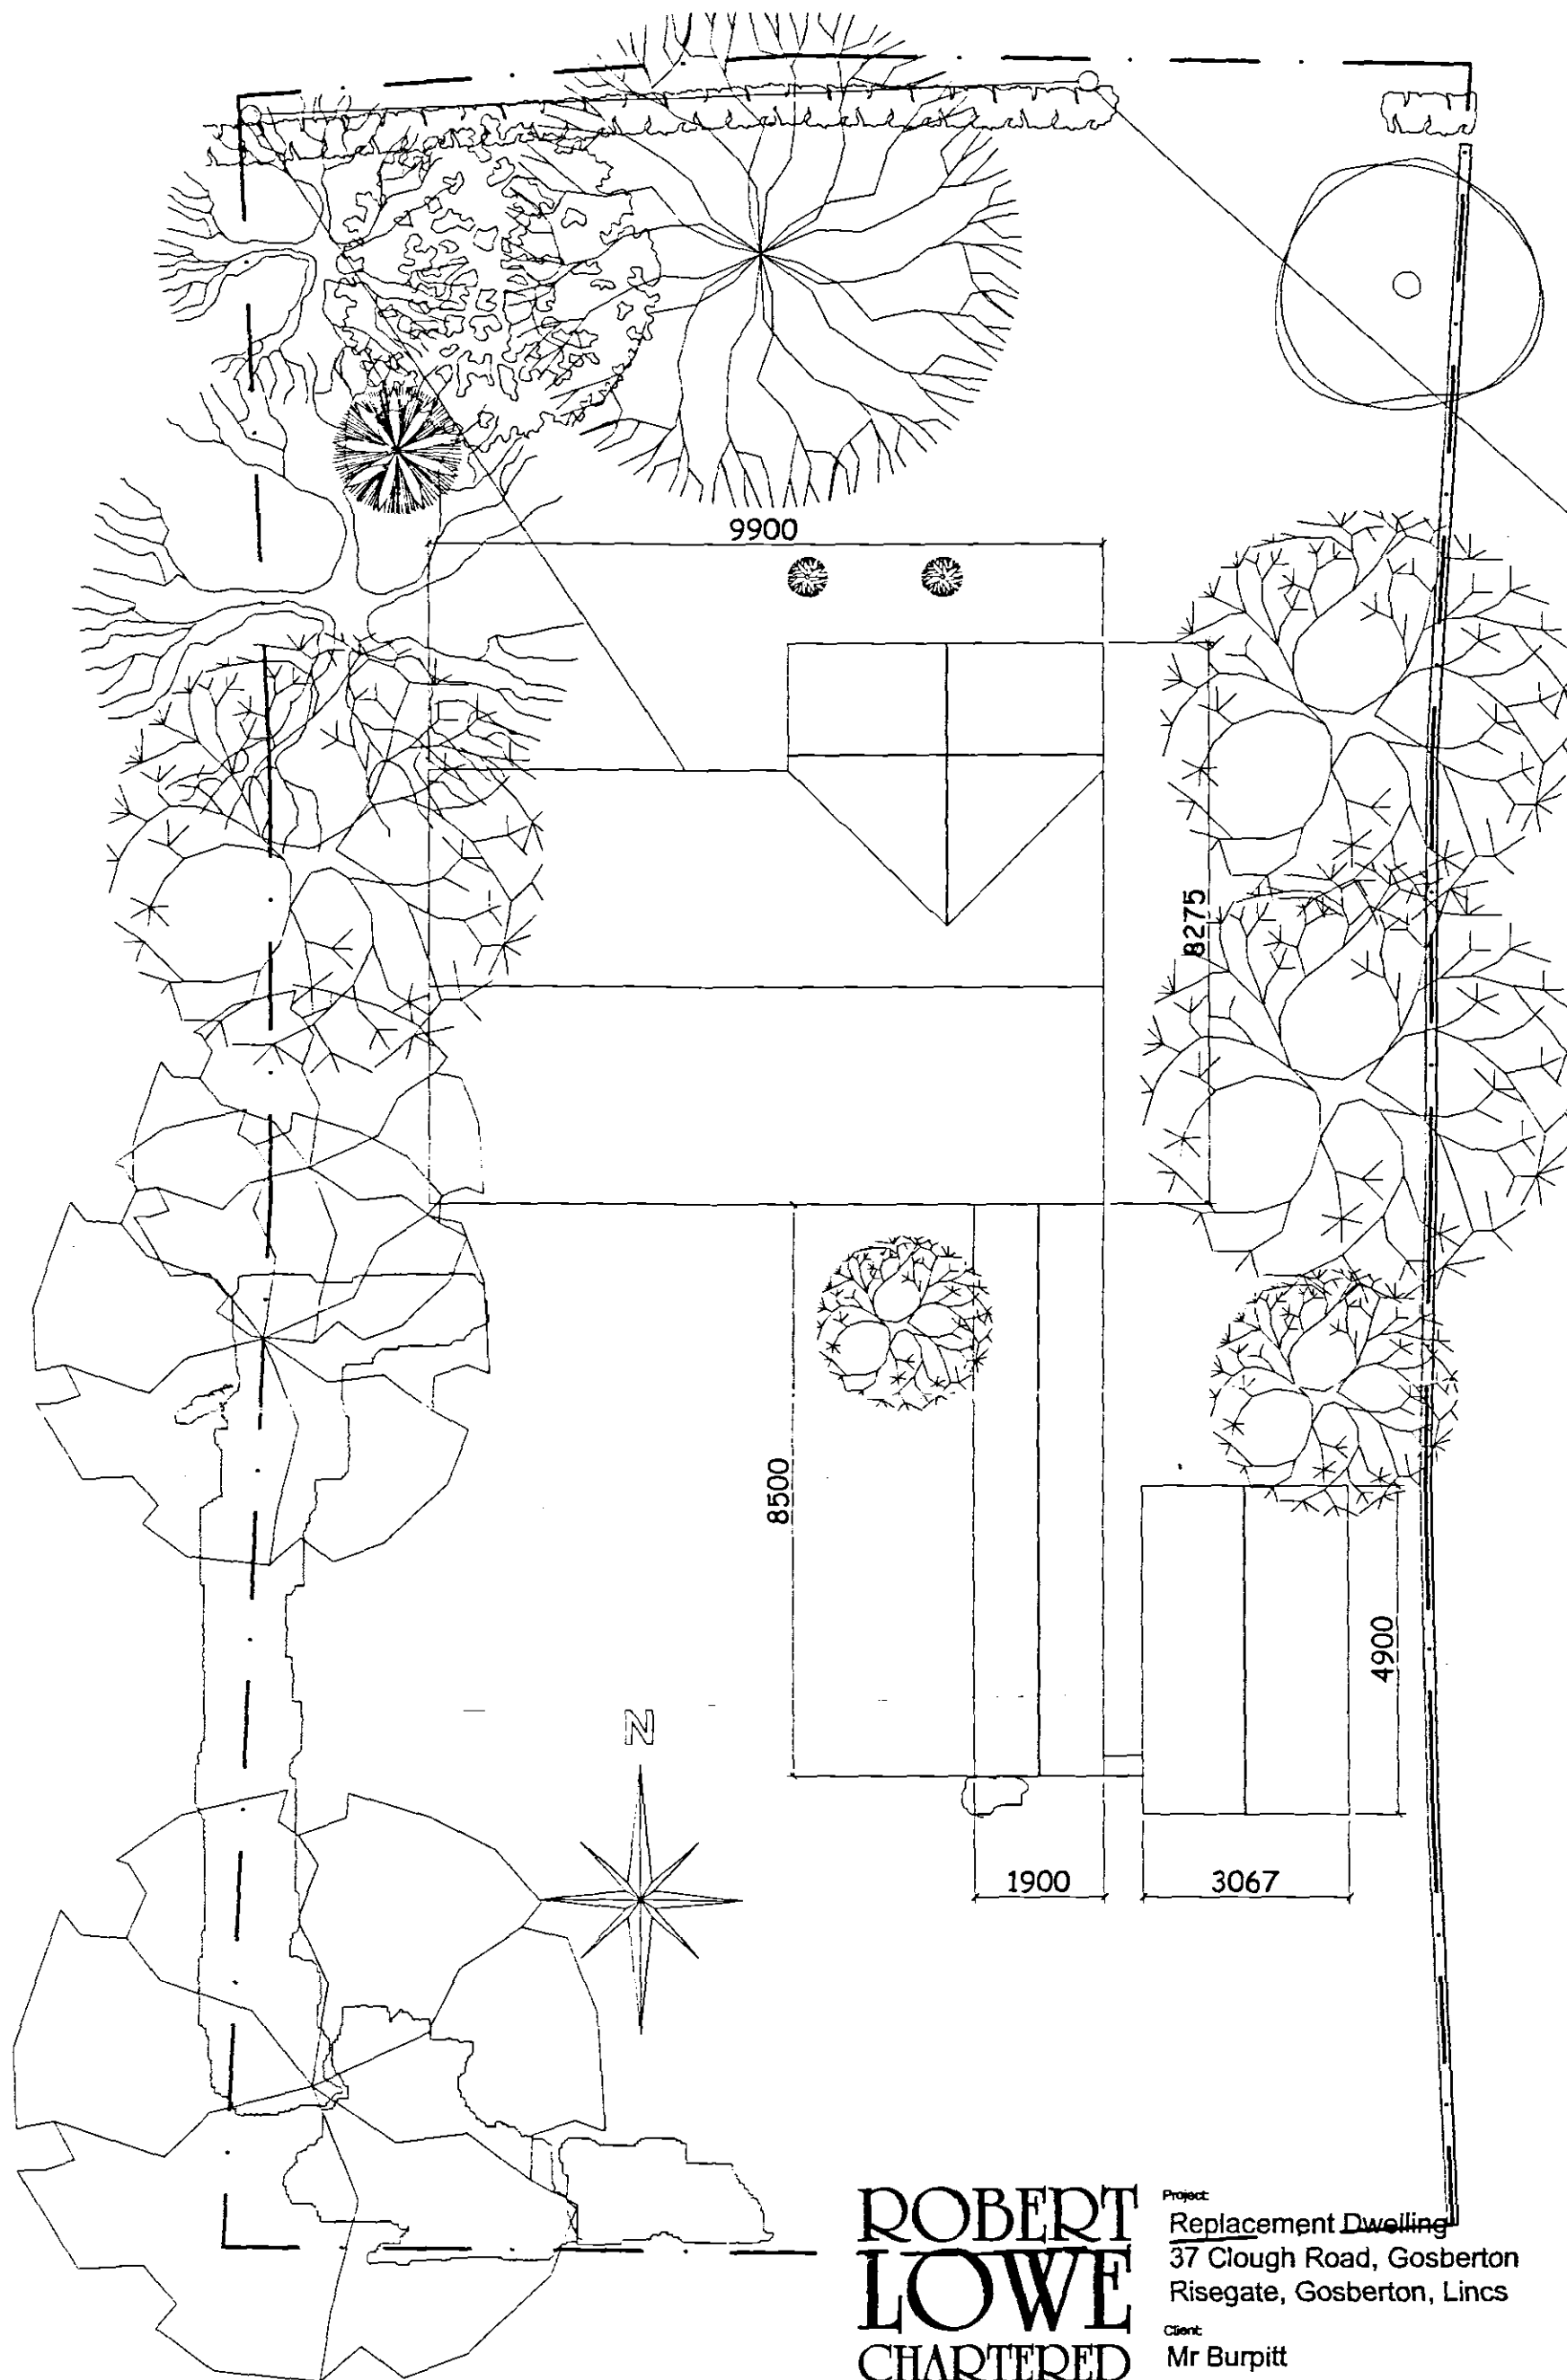

**ROBERT
LOWE**
CHARTERED
ARCHITECT

1-2 North End, Swineshead
Boston, Lincs., PE20 3LR
Phone 01205-821117
Fax 01205-821139
info@lowe-architects.com

Project:
Replacement Dwelling
37 Clough Road, Gosberton
Risegate, Gosberton, Lincs
Client:
Mr Burpitt
Drawing Title:
EXISTING SITE PLAN
1: 100

Date:
August 2005
Scale:
1: 100

Project No:
05007
Drawing No:
Rev:
Drawn:
RWL CL

04

Contractors are to check all dimensions on site and to report any discrepancy to the Architect.
Do not scale from the drawing.
© 2005