


South Elevation

East Elevation



North Elevation

West Elevation

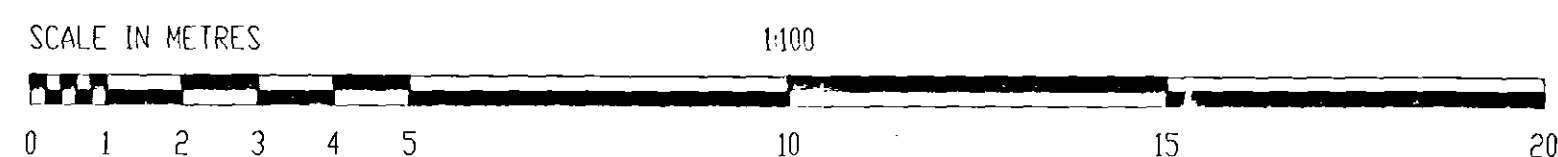

**ROBERT
LOWE**
CHARTERED
ARCHITECT

1-2 North End, Swineshead
Boston, Lincs., PE20 3LR
Phone 01205-821117
Fax 01205-821139
info@lowe-architects.com

Project: Replacement Dwelling
37 Clough Road, Gosberton
Risegate, Gosberton, Lincs
Client: Mr Burpitt
Drawing Title: EXISTING ELEVATIONS

Date: September 2005
Scale: 1: 100

Project No: 05007
Drawing No: 06
Drawn: RWL CL
Rev:

Contractors are to check all dimensions on site and to report any discrepancy to the Architect.
Do not scale from the drawing. © 2005

DETERMINED
PLAN

0373/06