



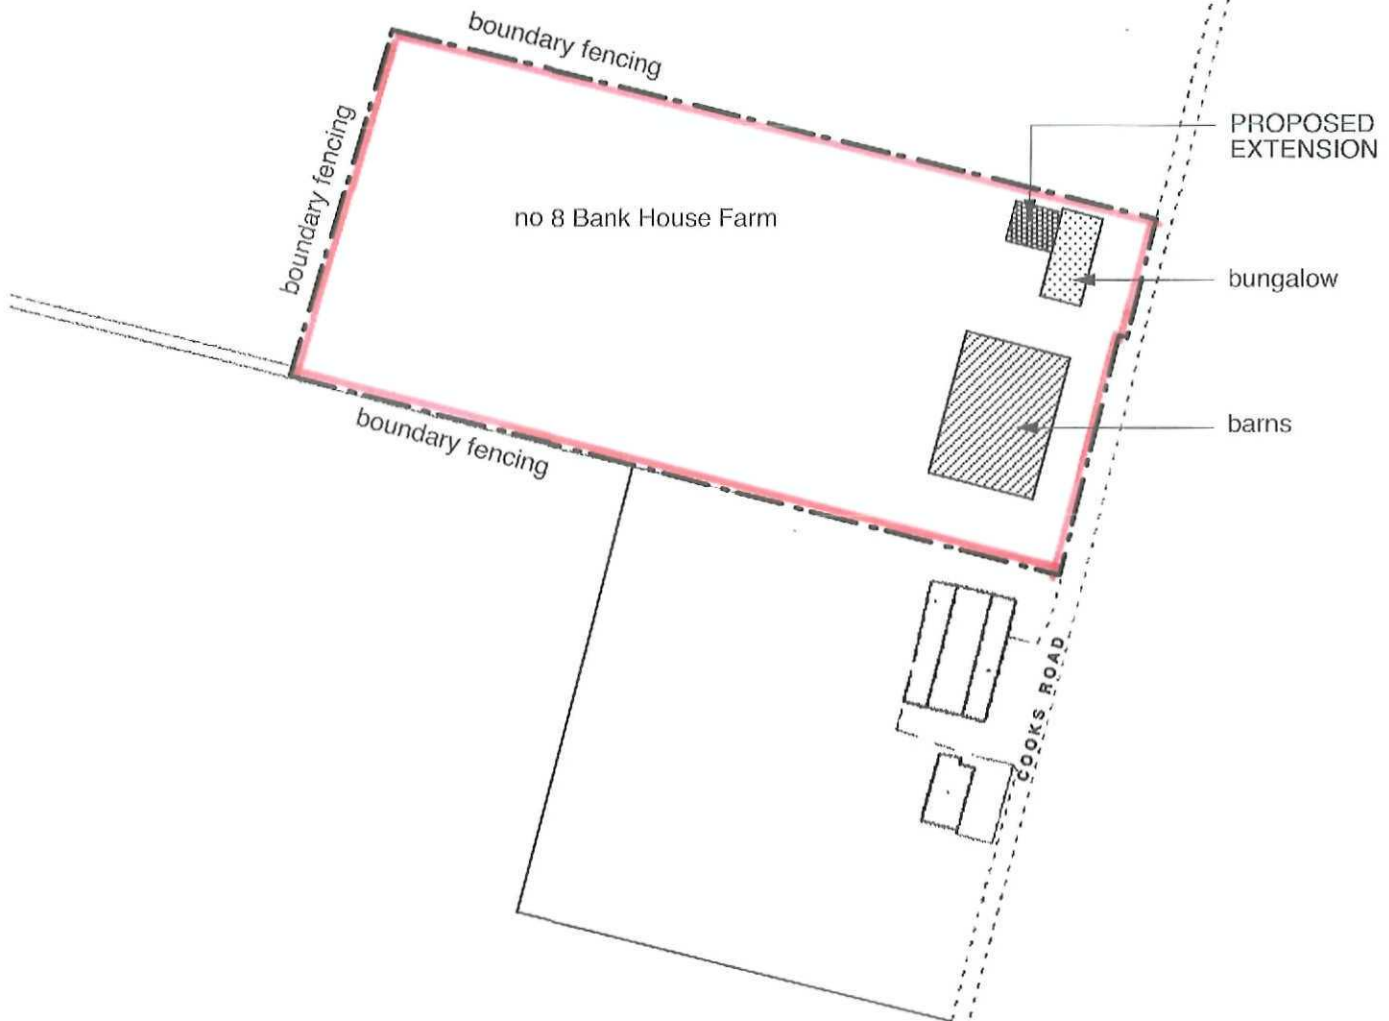

Site Location Plan

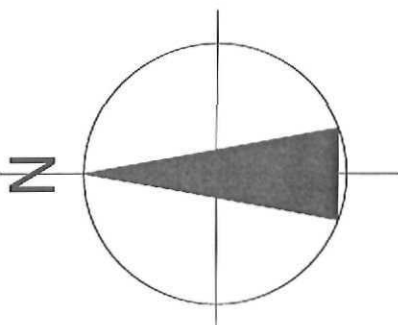

planning submission

**JEFFREY F JONES MCIAT ACIOB
ARCHITECTURAL TECHNOLOGIST**

12, BLEY AVENUE, EAST LEAKE, LOUGHBOROUGH, LEICS. LE12 6NX
TELEPHONE : 01509 820709 MOBILE: 07909 511309
e mail: j.jones46@btinternet.com

JOB:

PROPOSED DAYROOM EXTENSION to 8 BANK HOUSE FARM,
COOKS ROAD, GOSBERTON, SPALDING, Lincs

DRAWING:


SITE LOCATION PLAN

© jeffrey f jones 2010


DATE: APRIL 2010

SCALE: 1:1250@A4 DWG.NO. BL:10:01

DO NOT SCALE FROM THIS DRAWING. DIMENSIONS AND LEVELS TO BE CHECKED ON SITE BY THE CONTRACTOR.
ALL DIMENSIONS IN MILLIMETRES UNLESS OTHERWISE NOTED. ALL LEVELS IN METRES UNLESS OTHERWISE NOTED.

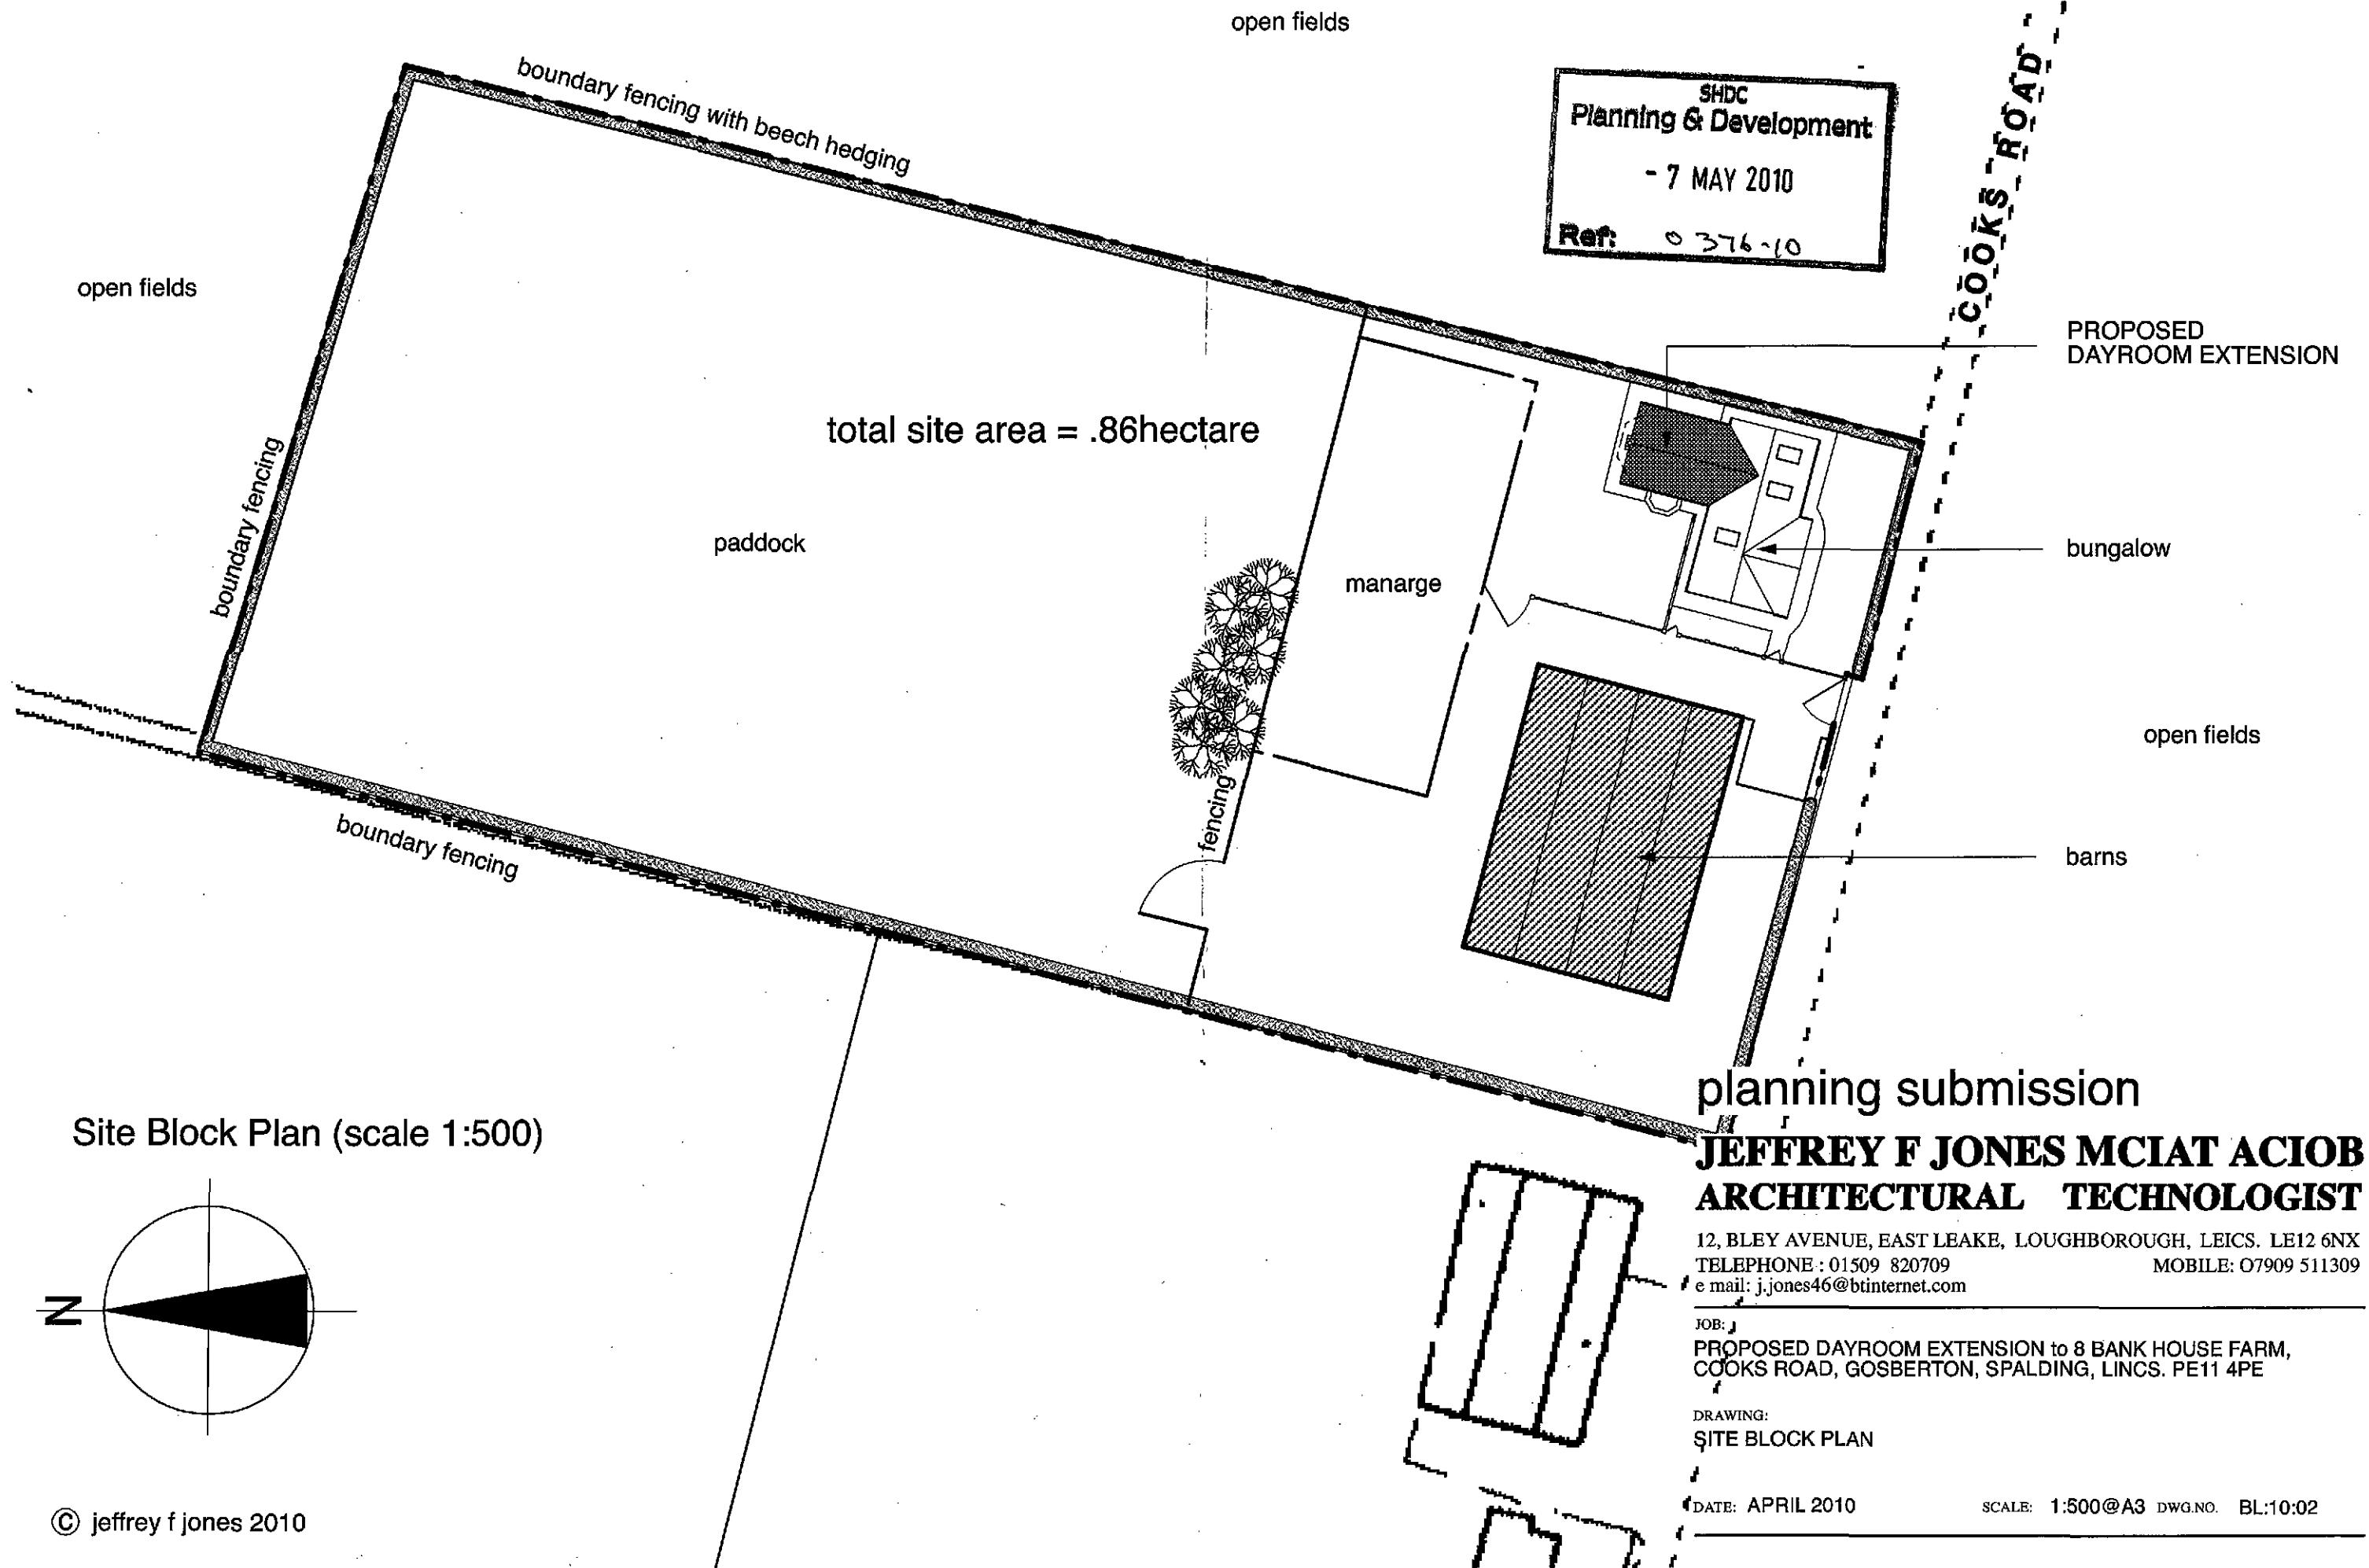

Site Block Plan (scale 1:500)

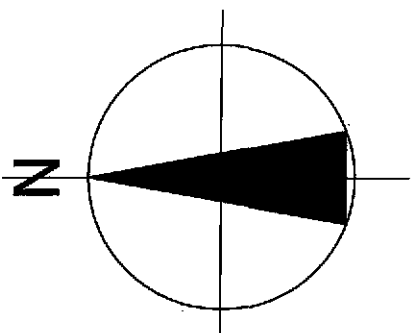

planning submission

JEFFREY F JONES MCIAT ACIOB
ARCHITECTURAL TECHNOLOGIST





12, BLEY AVENUE, EAST LEAKE, LOUGHBOROUGH, LEICS. LE12 6NX
TELEPHONE : 01509 820709 MOBILE: 07909 511309
e mail: j.jones46@btinternet.com

JOB: PROPOSED DAYROOM EXTENSION to 8 BANK HOUSE FARM,
COOKS ROAD, GOSBERTON, SPALDING, Lincs. PE11 4PE

DRAWING:
SITE BLOCK PLAN

DATE: APRIL 2010

SCALE: 1:500@A3 DWG.NO. BL:10:02

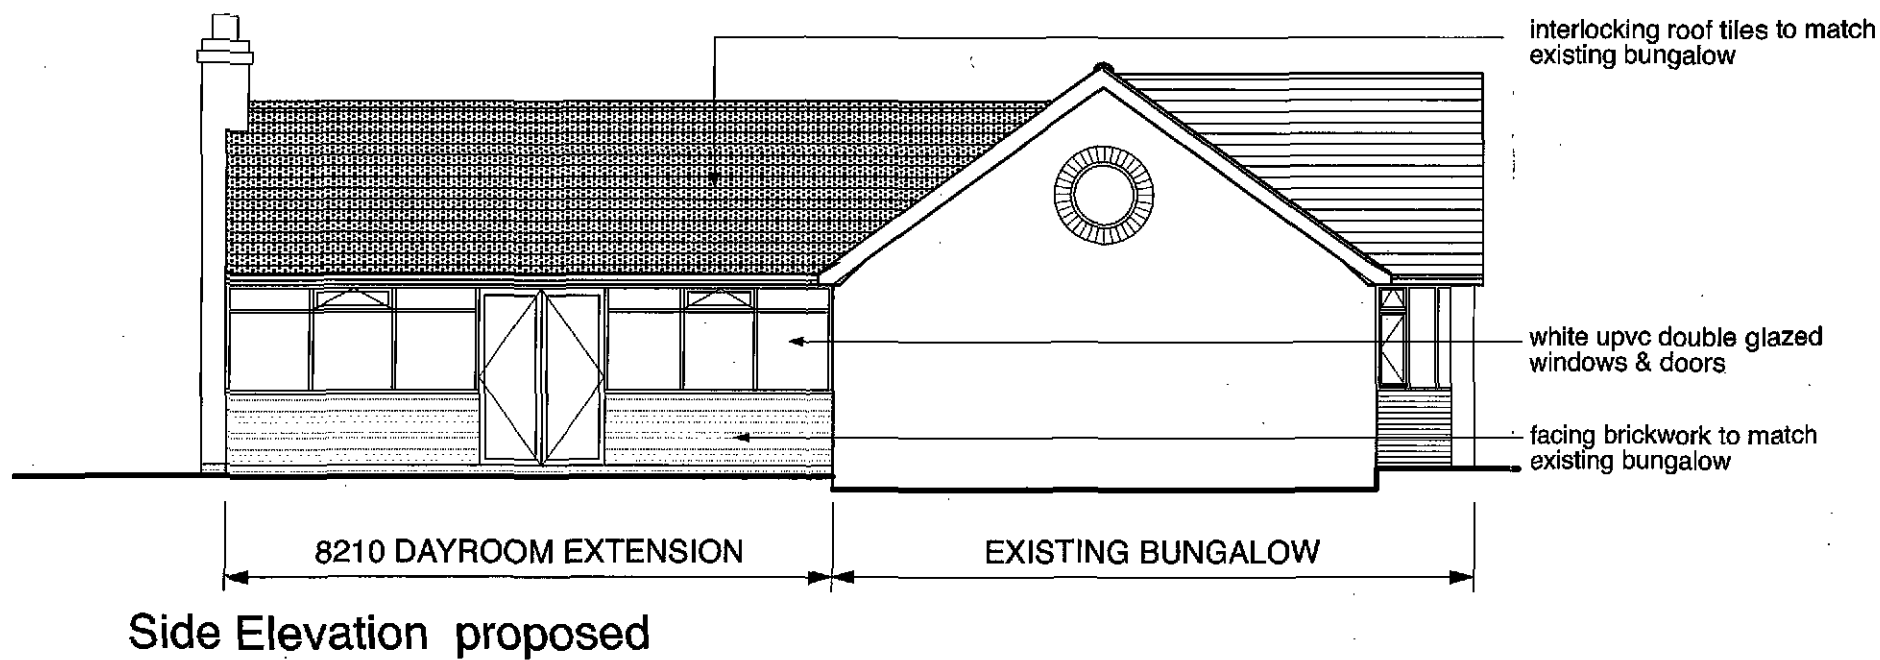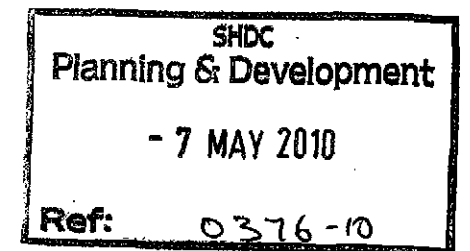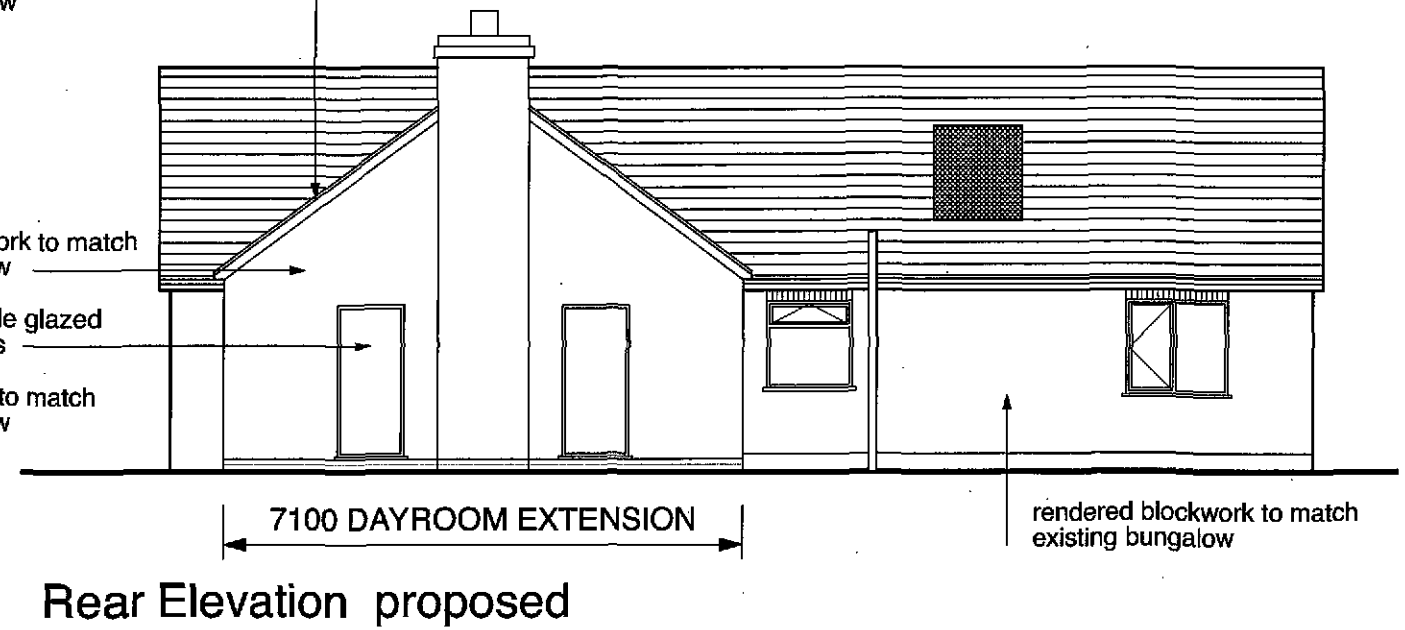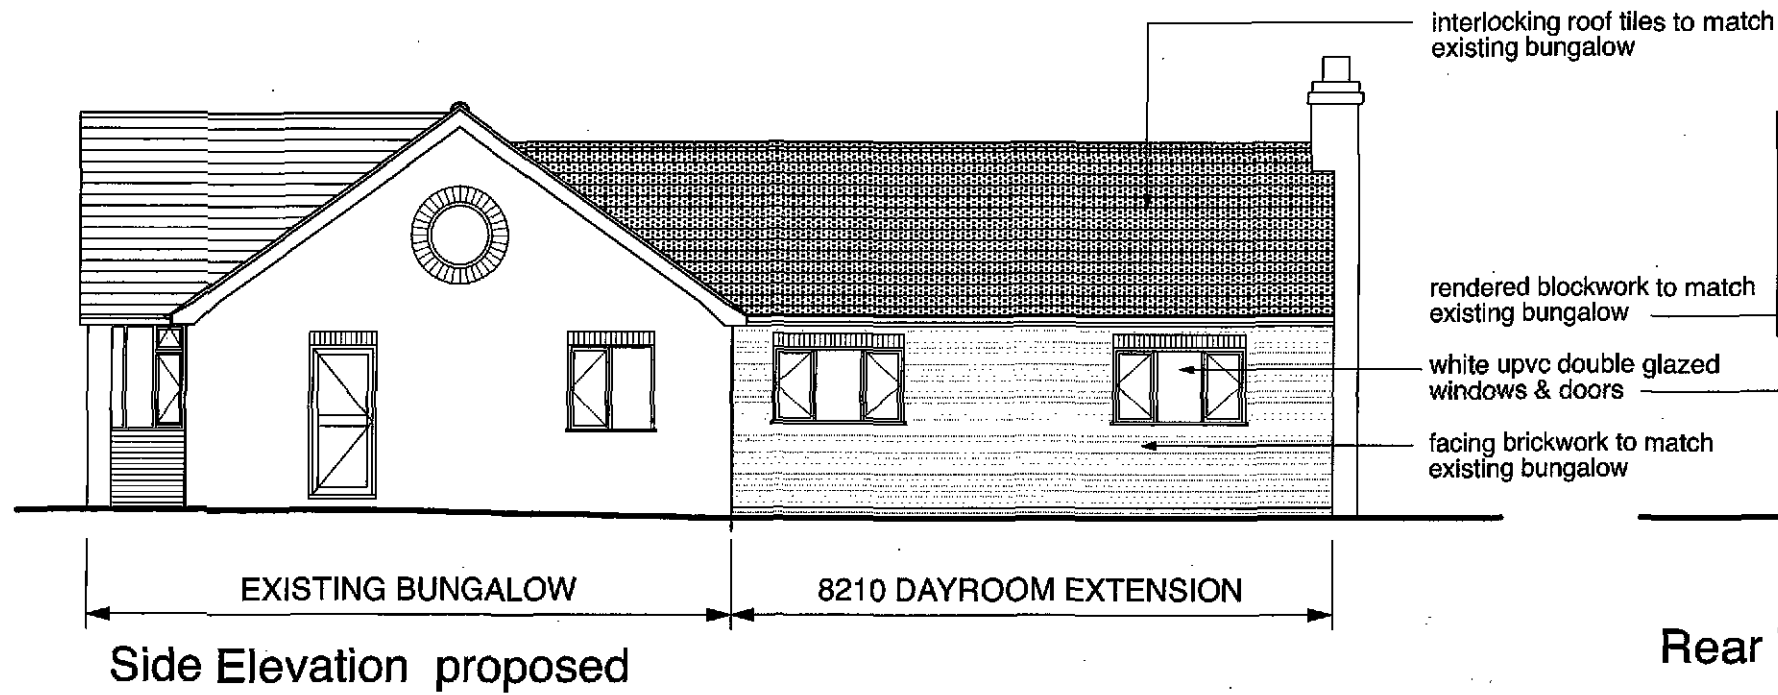

planning submission

JEFFREY F JONES MCIAT ACIOB
ARCHITECTURAL TECHNOLOGIST

12, BLEY AVENUE, EAST LEAKE, LOUGHBOROUGH, LEICS. LE12 6NX
TELEPHONE : 01509 820709 MOBILE: 07909 511309
e mail: j.jones46@btinternet.com

JOB:

PROPOSED DAYROOM EXTENSION to 8 BANK HOUSE FARM
COOKS ROAD GOSBERTON SPALDING Lincs PE11 4PE


DRAWING:

PROPOSED ELEVATIONS


DATE: APRIL 2010

SCALE: 1:100@A3 DWG.NO. BJL:10:04

drive

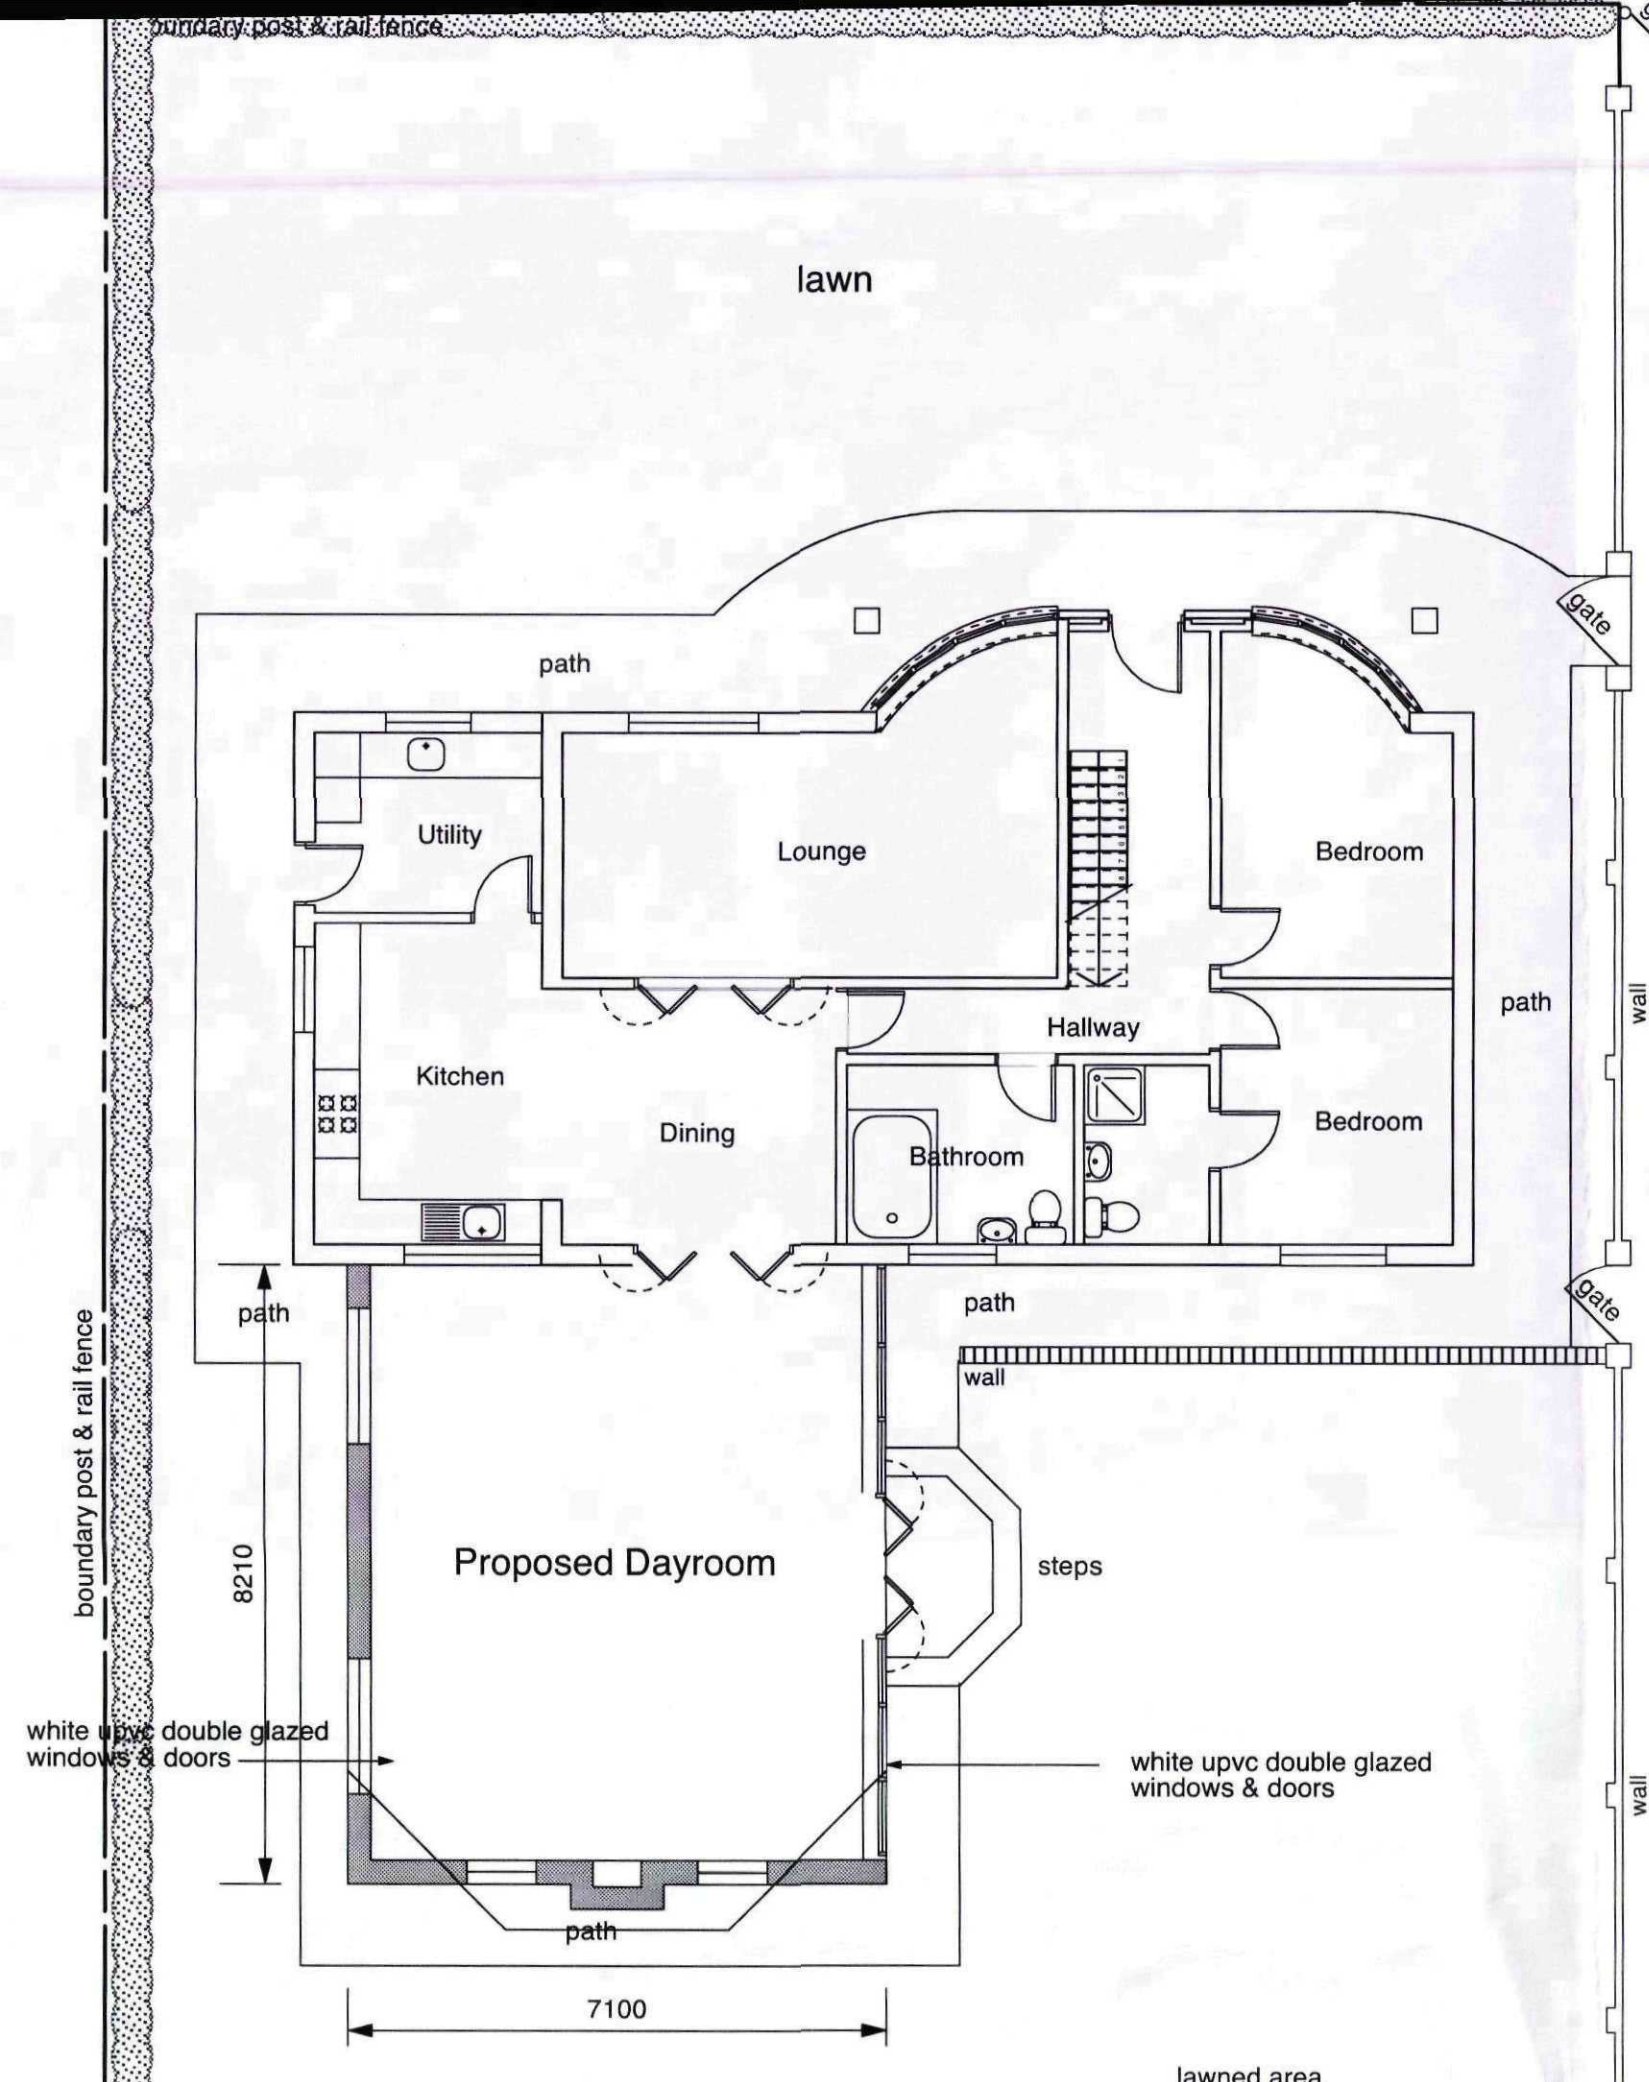

Ground Floor Plan proposed

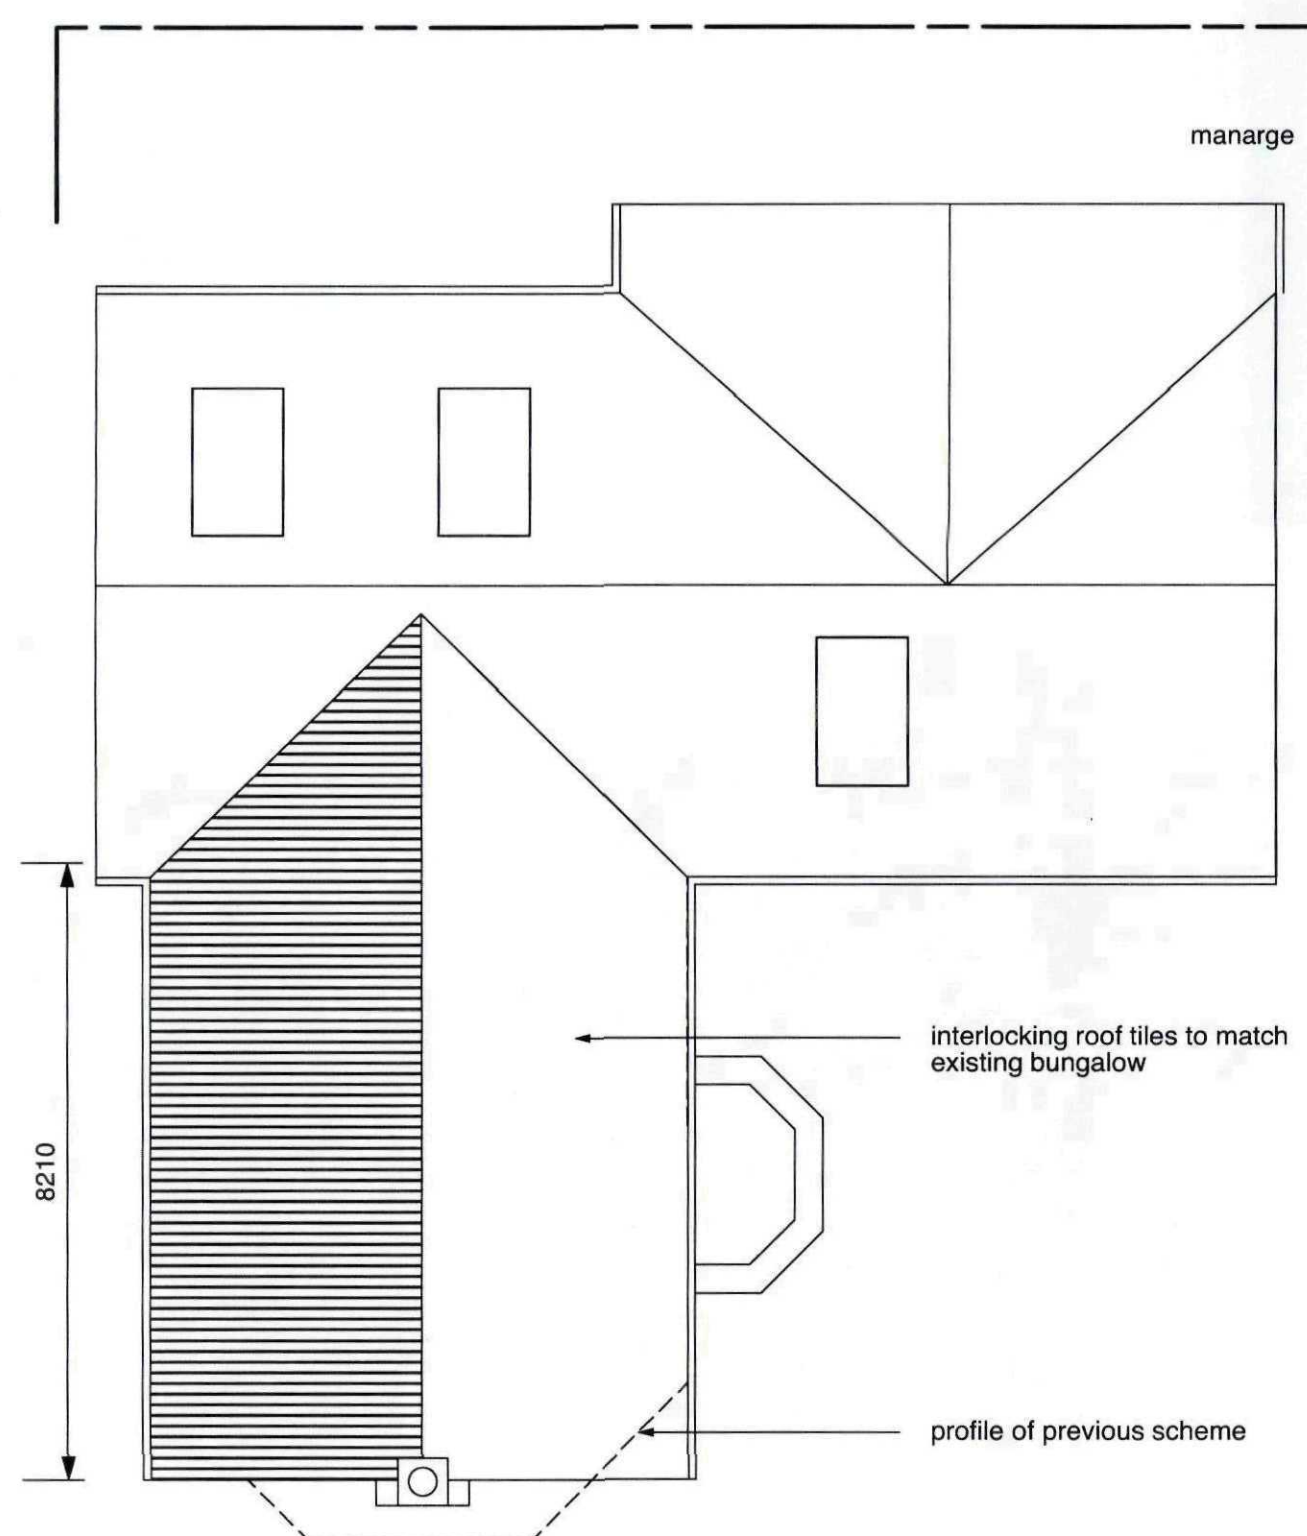

Roof Plan proposed

SHDC
Planning & Development
- 7 MAY 2010
Ref: 0376-10

planning submission

JEFFREY F JONES MCIAT ACIOB
ARCHITECTURAL TECHNOLOGIST

12, BLEY AVENUE, EAST LEAKE, LOUGHBOROUGH, LEICS. LE12 6NX
TELEPHONE: 01509 820709
e mail: j.f.jones46@btinternet.com

MOBILE: 07909 511309

JOB: PROPOSED DAYROOM EXTENSION to 8 BANK HOUSE FARM
COOKS ROAD GOSBERTON SPALDING | INCS PE11 4PF

DRAWING:
GROUND FLOOR & ROOF PLANS

DATE: APRIL 2010 SCALE: 1:100@A2 DWG.NO. BJL:10:03