



NOTES:
The level of information in this drawing is in relation to submitting a PLANNING APPLICATION.

The information shown should not be used for any purpose (such as building regulations, costing or construction) unless permission is expressly granted by the client / Crown Barclay Limited.

Responsibility for Party Wall and Rights to Light lay with the client.

ALL dimensions should be checked on site.

This drawing is subject to copyright.

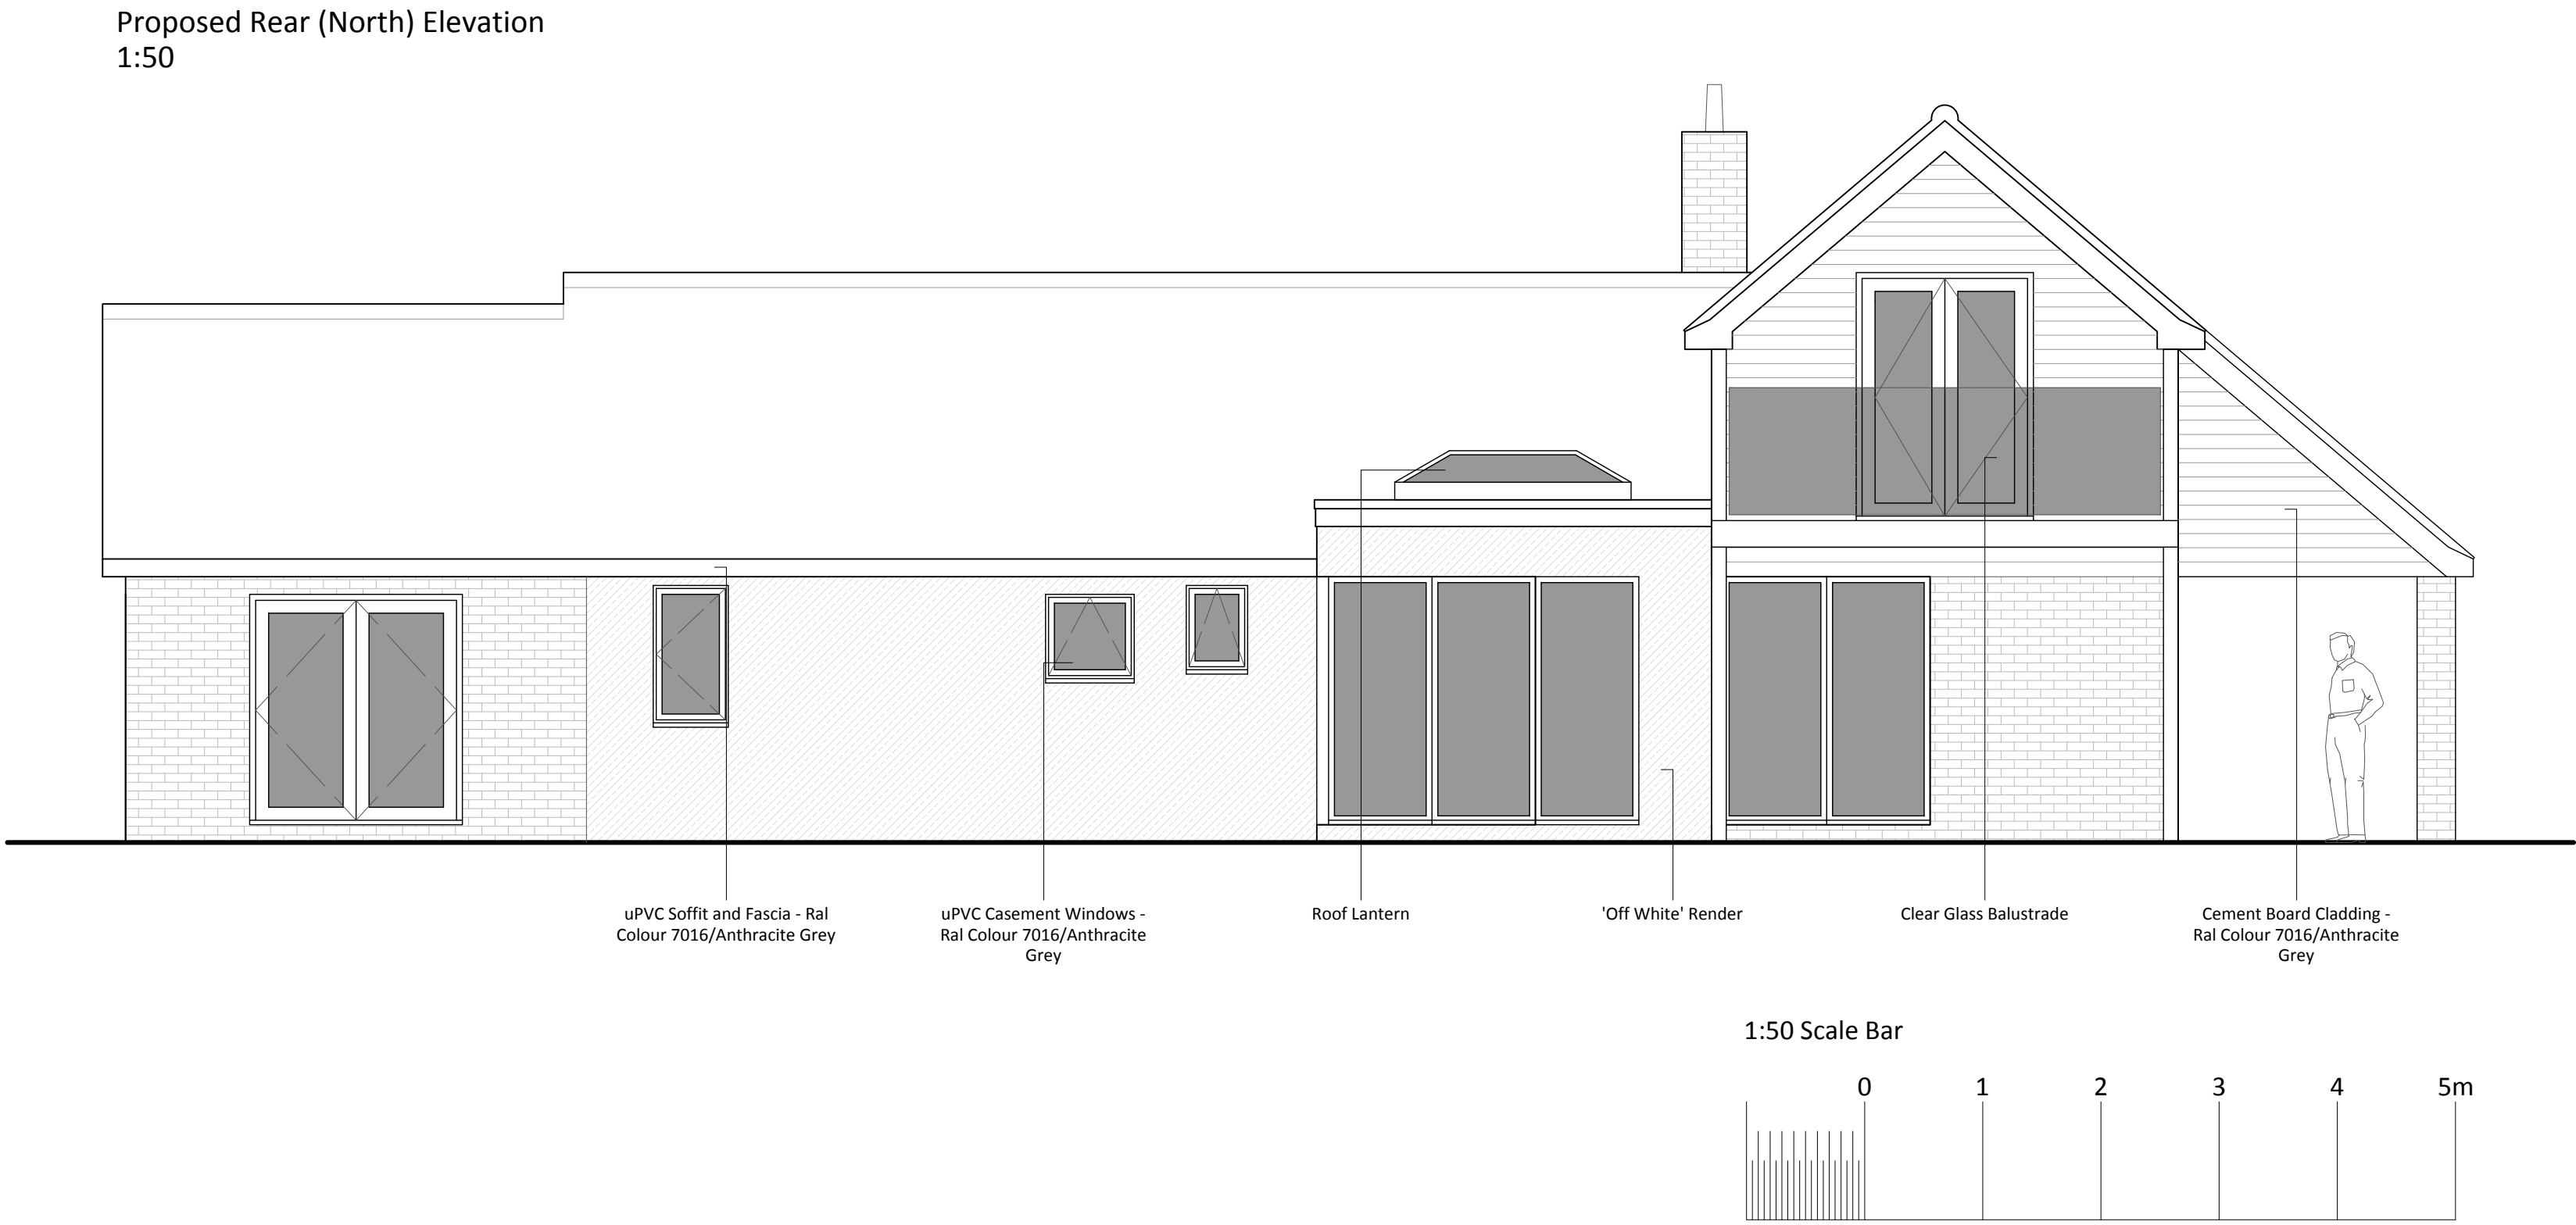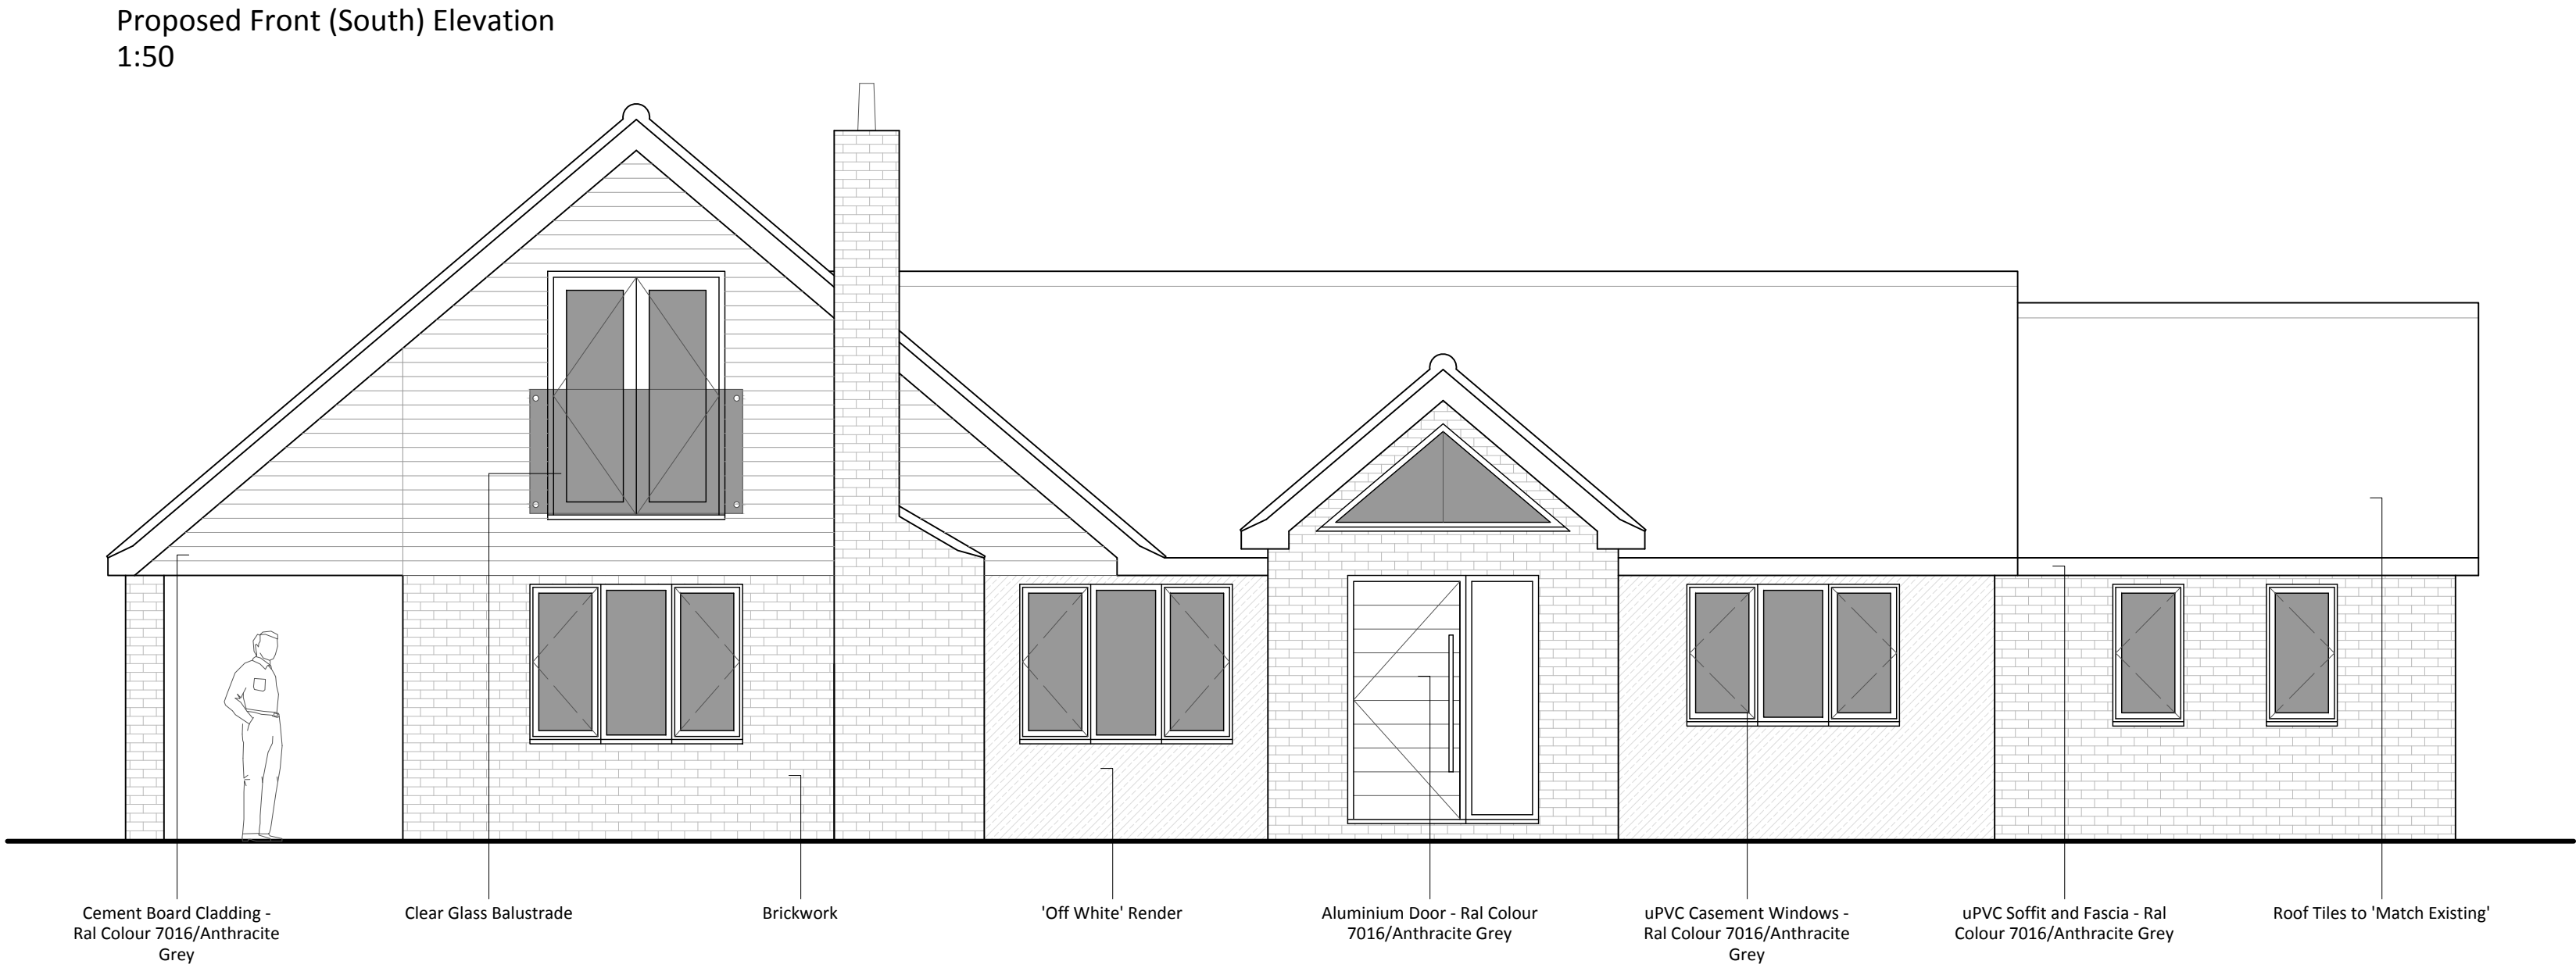

PLANNING

 crownbarclay.co.uk

6 The Park, St. Pegas Road, Peakirk, Peterborough, PE6 7NG
(01733) 253994
info@crownbarclay.co.uk
www.crownbarclay.co.uk

Address: 261 Westhorpe Road, Gosberton, PE11 4EP

DWG Title: Proposed Front & Rear Elevations
DWG No: 2020-174-06_PA

Date: 24-04-2020
Scale: 1:50 @ A1 / 1:100 @ A3